


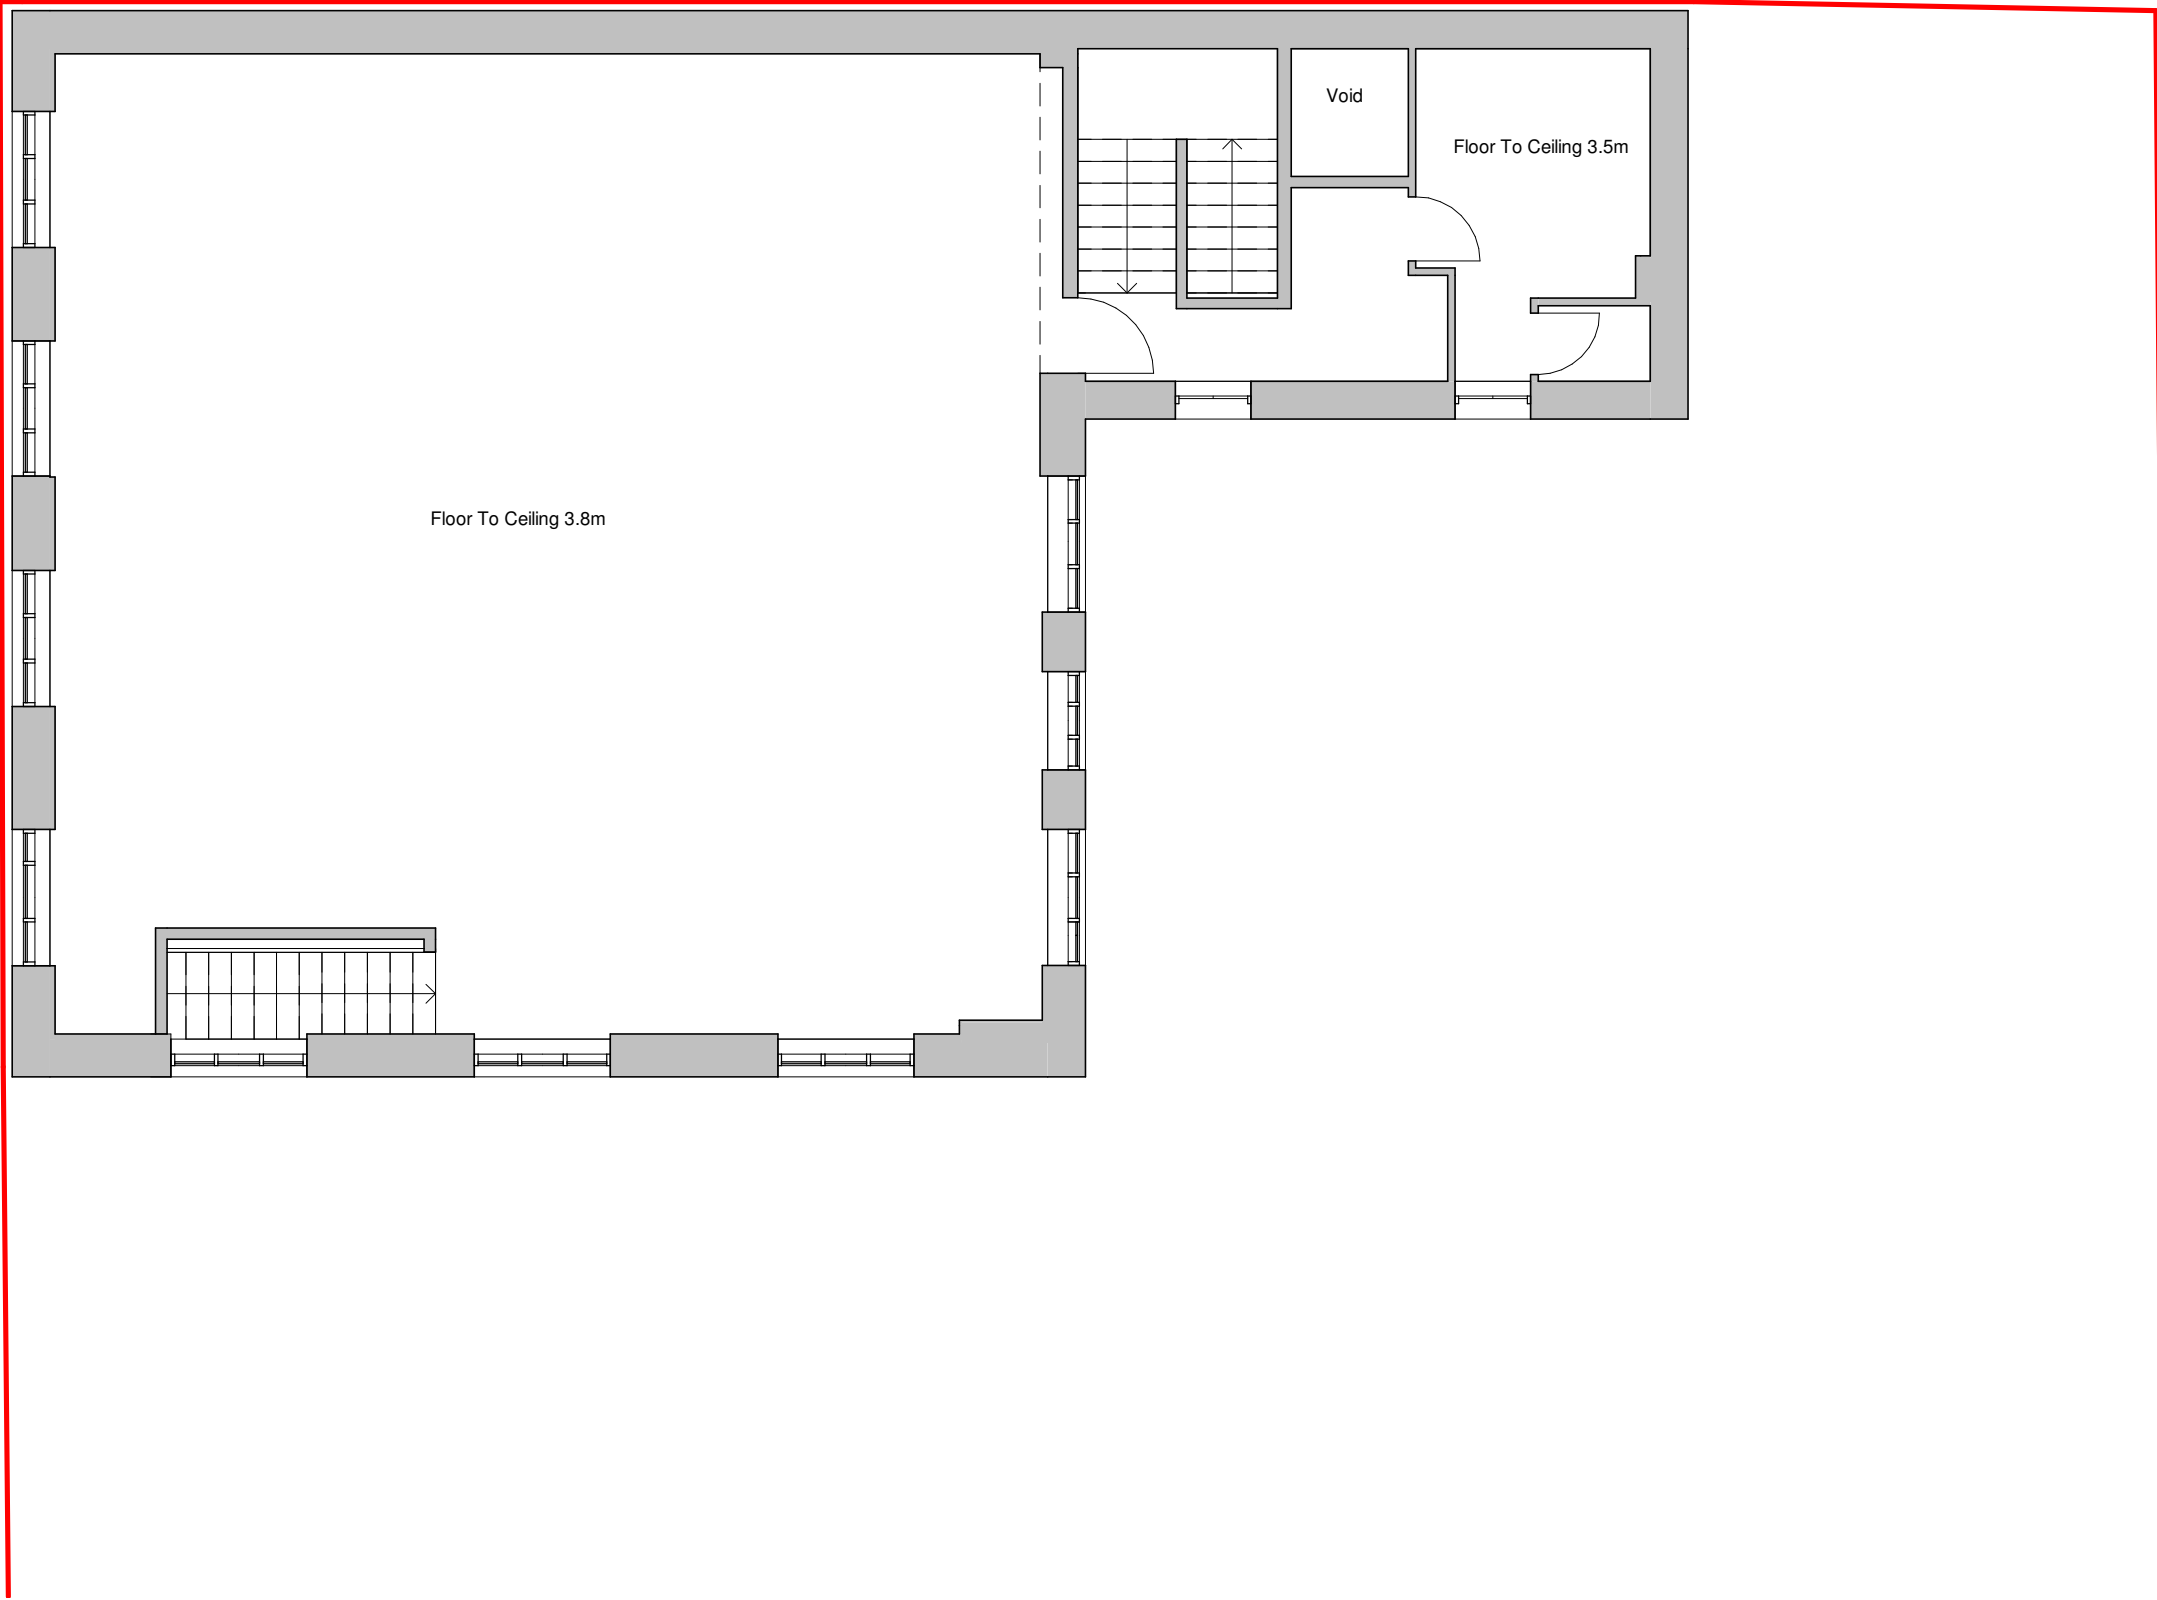

General Notes

The Architect shall have no responsibility for any use made of this document other than for that which it was prepared and issued.

All dimensions should be checked on site. Do not scale from this drawing

To be read in conjunction with all other Consultant's drawings.

The Architect to be immediately notified of any discrepancies.

Copyright on this drawing retained by the Architect.

LEGEND

Site Boundary

P2	05/04/24	AK	SH	Amended Drawings	
P1	03/04/24	AK	SH	Initial Issue	
No.	Date	Dwn	Chk	App	Revision or reason for issue

Client

create **it** studios
... leave an impression

Create It Studios (NW) Ltd
Universal Square
Devonshire Street North
Manchester
M12 6JH
info@createitstudios.co.uk

Project Title

21 Whitehall St, Rochdale OL12 0LN

Scale / North Point

1 : 100

Drawing Title

Existing Second Floor Plan

Drawing Number	Revision
A1546(01)AP004	P2
Drawing Status	
Preliminary	

