

PLANNING DRAWING – PROPOSED SIGNAGE


ITEM 01 (Qty 1)

Halo illuminated letters and logo


Featuring:

- Individual built up 60mm deep aluminium letters and logo. Powder coated Yellow & Black. Individually fixed to cladding.
- Clear polycarbonate back trays.
- 20mm standoff fixings.
- GE LEDs 5000k White LED illumination

Scale 1:20

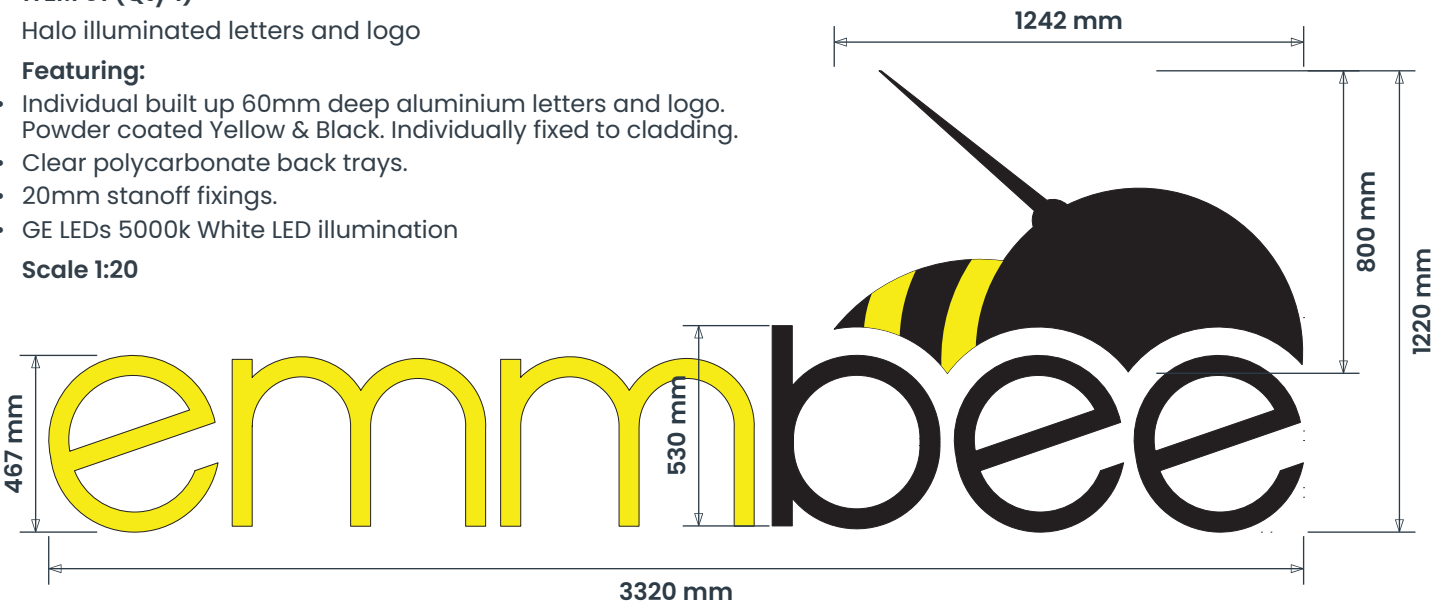

5895 mm Ground Clearance  
Max 250 Candelas per square meter (cd/m2)

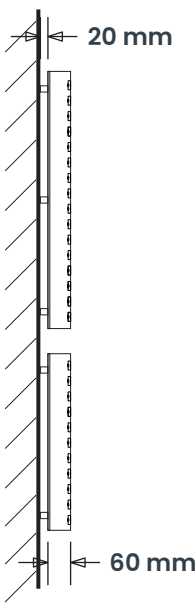


ITEM 02 (Qty 1)

Halo illuminated letters and logo


Featuring:

- Individual built up 60mm deep aluminium letters and logo. Powder coated Yellow & Black. Individually fixed to cladding.
- Clear polycarbonate back trays.
- 20mm standoff fixings.
- GE LEDs 5000k White LED illumination

Scale 1:20

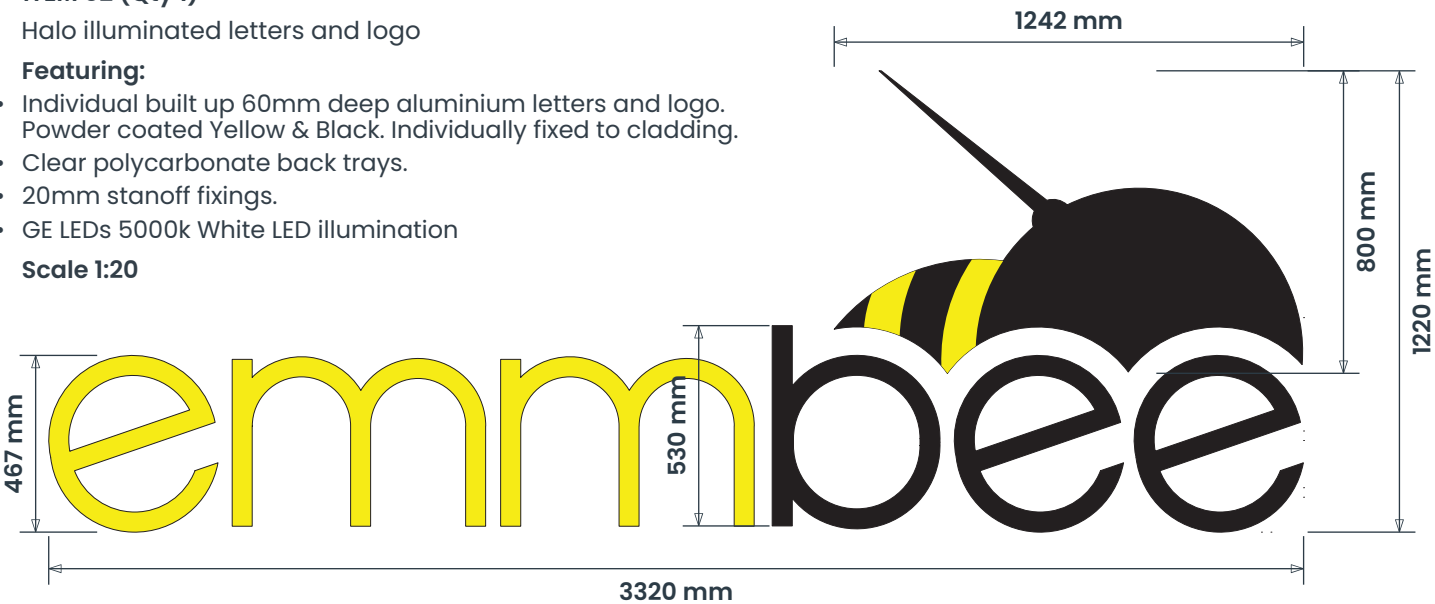

5895 mm Ground Clearance  
Max 250 Candelas per square meter (cd/m2)

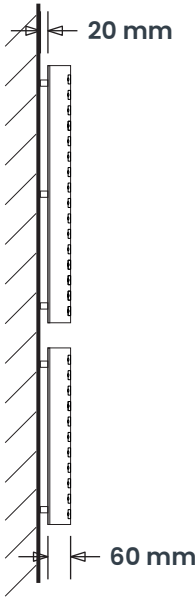

ashleigh®

COPYRIGHT:  
THE ATTACHED DESIGNS AND ILLUSTRATIONS ARE INTENDED SOLELY FOR,  
AND SHOULD ONLY BE USED BY, THOSE TO WHOM THIS DESIGN SPECIFICATION IS ADDRESSED.  
THE CONTENTS ARE STRICTLY PRIVATE AND CONFIDENTIAL.  
ANY FORM OF REPRODUCTION, DISSEMINATION, COPYING, DISCLOSURE, MODIFICATION OR  
DISTRIBUTION IS STRICTLY PROHIBITED WITHOUT THE PRIOR WRITTEN CONSENT OF  
ASHLEIGH SIGNS LTD (COMPANY NO: 1225086)  
REGISTERED ADDRESS:  
ASHLEIGH HOUSE, BECKBRIDGE ROAD, NORMANTON INDUSTRIAL ESTATE, NORMANTON, WF6 1TE

EMMBEE  
GEORGE STREET  
HEYWOOD  
OL10 4PW

185085 (Rev B)  
14/01/25 – SRL  
Page 1 of 5

SIGN COLOUR


YELLOW  
C6 M0 Y96 K0  
Paint TBC

BLACK  
RAL 9005


BRAND TYPEFACES

Primary :  
Corporate logo


PLANNING DRAWING – PROPOSED SIGNAGE

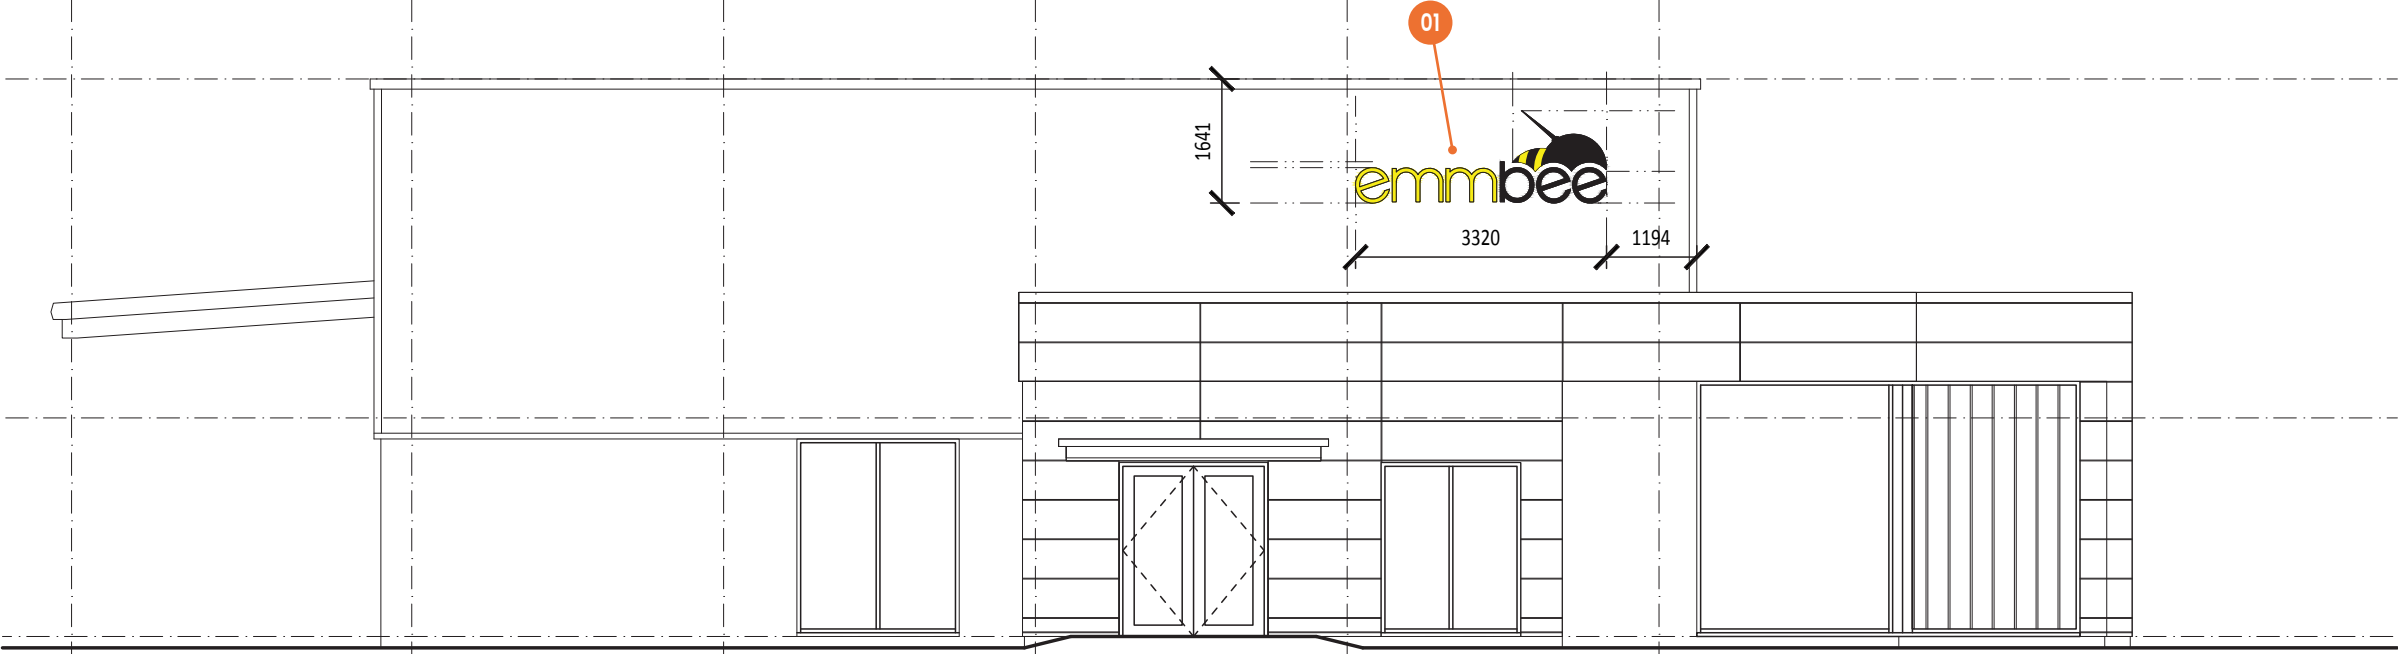

SOUTH ELEVATION – Scale 1:100 @ A3

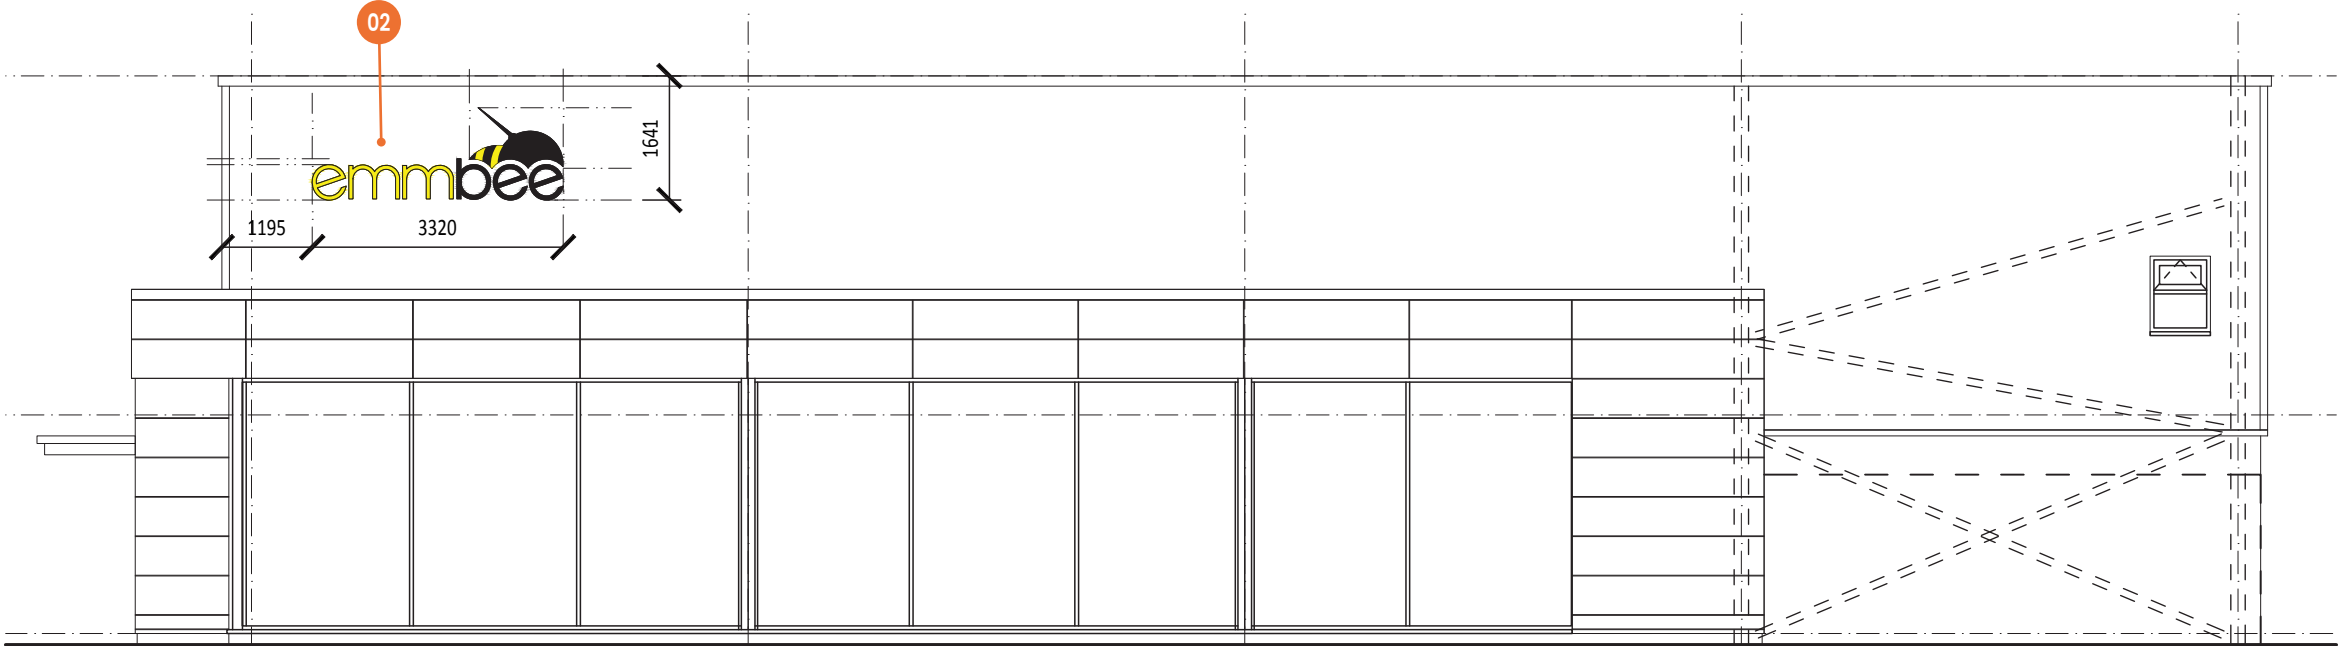

EAST ELEVATION – Scale 1:100 @ A3

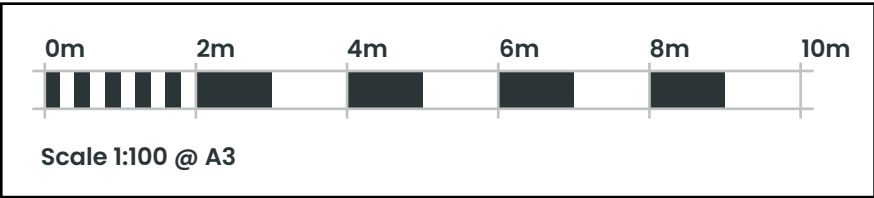

ashleigh®

COPYRIGHT:  
THE ATTACHED DESIGNS AND ILLUSTRATIONS ARE INTENDED SOLELY FOR,  
AND SHOULD ONLY BE USED BY, THOSE TO WHOM THIS DESIGN SPECIFICATION IS ADDRESSED.  
THE CONTENTS ARE STRICTLY PRIVATE AND CONFIDENTIAL.  
ANY FORM OF REPRODUCTION, DISSEMINATION, COPYING, DISCLOSURE, MODIFICATION OR  
DISTRIBUTION IS STRICTLY PROHIBITED WITHOUT THE PRIOR WRITTEN CONSENT OF  
ASHLEIGH SIGNS LTD (COMPANY NO: 1325086)  
REGISTERED ADDRESS:  
ASHLEIGH HOUSE, BECKSBIDGE ROAD, NORMANTON INDUSTRIAL ESTATE, NORMANTON, WF6 1TE

**EMMBEE**  
GEORGE STREET  
HEYWOOD  
OL10 4PW

**185085 (Rev B)**  
14/01/25 – SRL  
Page 2 of 5




**ashleigh®**

COPYRIGHT:  
THE ATTACHED DESIGNS AND ILLUSTRATIONS ARE INTENDED SOLELY FOR,  
AND SHOULD ONLY BE USED BY, THOSE TO WHOM THIS DESIGN SPECIFICATION IS ADDRESSED  
THE CONTENTS ARE STRICTLY PRIVATE AND CONFIDENTIAL  
ANY FORM OF REPRODUCTION, DISSEMINATION, COPYING, DISCLOSURE, MODIFICATION OR  
DISTRIBUTION IS STRICTLY PROHIBITED WITHOUT THE PRIOR WRITTEN CONSENT OF  
ASHLEIGH SIGNS LTD (COMPANY NO: 1225086)  
REGISTERED ADDRESS:  
ASHLEIGH HOUSE, BECKSBIDGE ROAD, NORMANTON INDUSTRIAL ESTATE, NORMANTON, WF6 1TE

**EMMBEE**  
GEORGE STREET  
HEYWOOD  
OL10 4PW

**185085 (Rev B)**  
14/01/25 – SRL  
Page 3 of 5

PLANNING DRAWING - SITE PLAN

 

Scale 1:500 @ A3





ashleigh®

COPYRIGHT:  
THE ATTACHED DESIGNS AND ILLUSTRATIONS ARE INTENDED SOLELY FOR  
AND SHOULD ONLY BE USED BY, THOSE TO WHOM THIS DESIGN SPECIFICATION IS ADDRESSED  
THE CONTENTS ARE STRICTLY PRIVATE AND CONFIDENTIAL  
ANY FORM OF REPRODUCTION, DISSEMINATION, COPYING, DISCLOSURE, MODIFICATION OR  
DISTRIBUTION IS STRICTLY PROHIBITED WITHOUT THE PRIOR WRITTEN CONSENT OF  
ASHLEIGH SIGNS LTD (COMPANY NO: 1325086)  
REGISTERED ADDRESS:  
ASHLEIGH HOUSE, BECKBRIDGE ROAD, NORMANTON INDUSTRIAL ESTATE, NORMANTON, WF6 1TE

**EMMBEE**  
GEORGE STREET  
HEYWOOD  
OL10 4PW

**185085 (Rev B)**  
14/01/25 - SRL  
Page 4 of 5

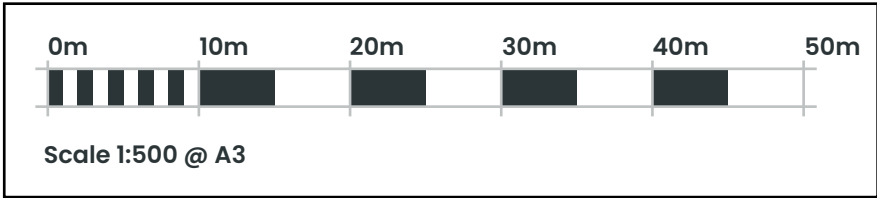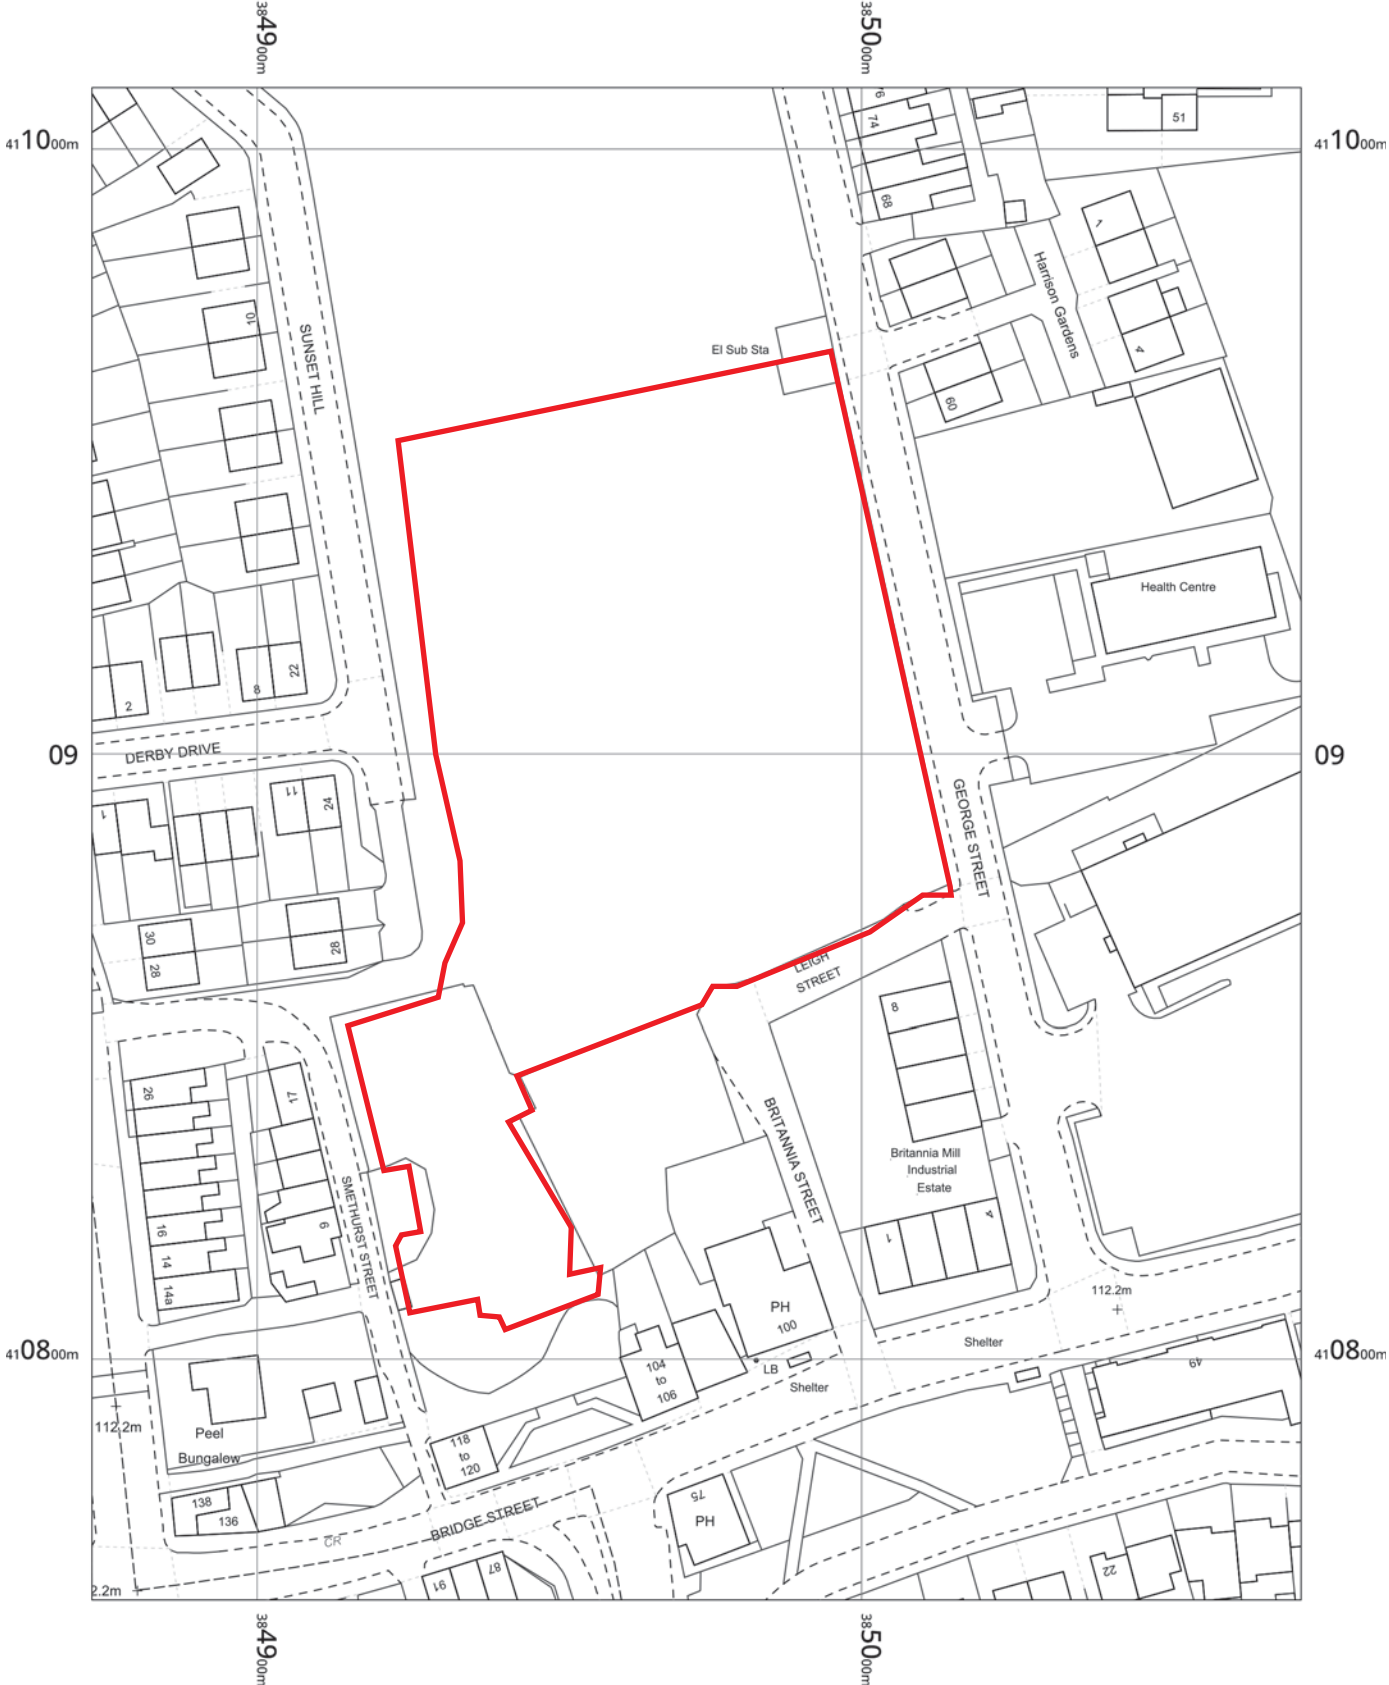

**ashleigh®**

COPYRIGHT:  
THE ATTACHED DESIGNS AND ILLUSTRATIONS ARE INTENDED SOLELY FOR,  
AND SHOULD ONLY BE USED BY, THOSE TO WHOM THIS DESIGN SPECIFICATION IS ADDRESSED.  
THE CONTENTS ARE STRICTLY PRIVATE AND CONFIDENTIAL.  
ANY FORM OF REPRODUCTION, DISSEMINATION, COPYING, DISCLOSURE, MODIFICATION OR  
DISTRIBUTION IS STRICTLY PROHIBITED WITHOUT THE PRIOR WRITTEN CONSENT OF  
ASHLEIGH SIGNS LTD (COMPANY NO: 1325086).  
REGISTERED ADDRESS:  
ASHLEIGH HOUSE, BECKBRIDGE ROAD, NORMANTON INDUSTRIAL ESTATE, NORMANTON, WF6 1TE

**EMMBEE**  
GEORGE STREET  
HEYWOOD  
OL10 4PW

**185085 (Rev B)**  
14/01/25 – SRL  
Page 5 of 5