

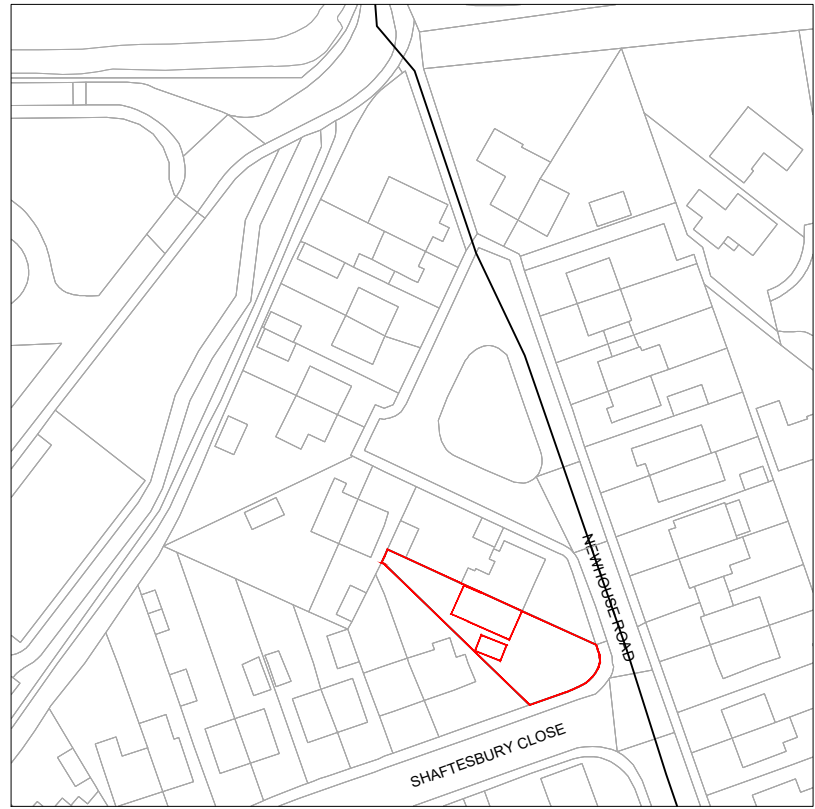


LOCATION PLAN
1:1250

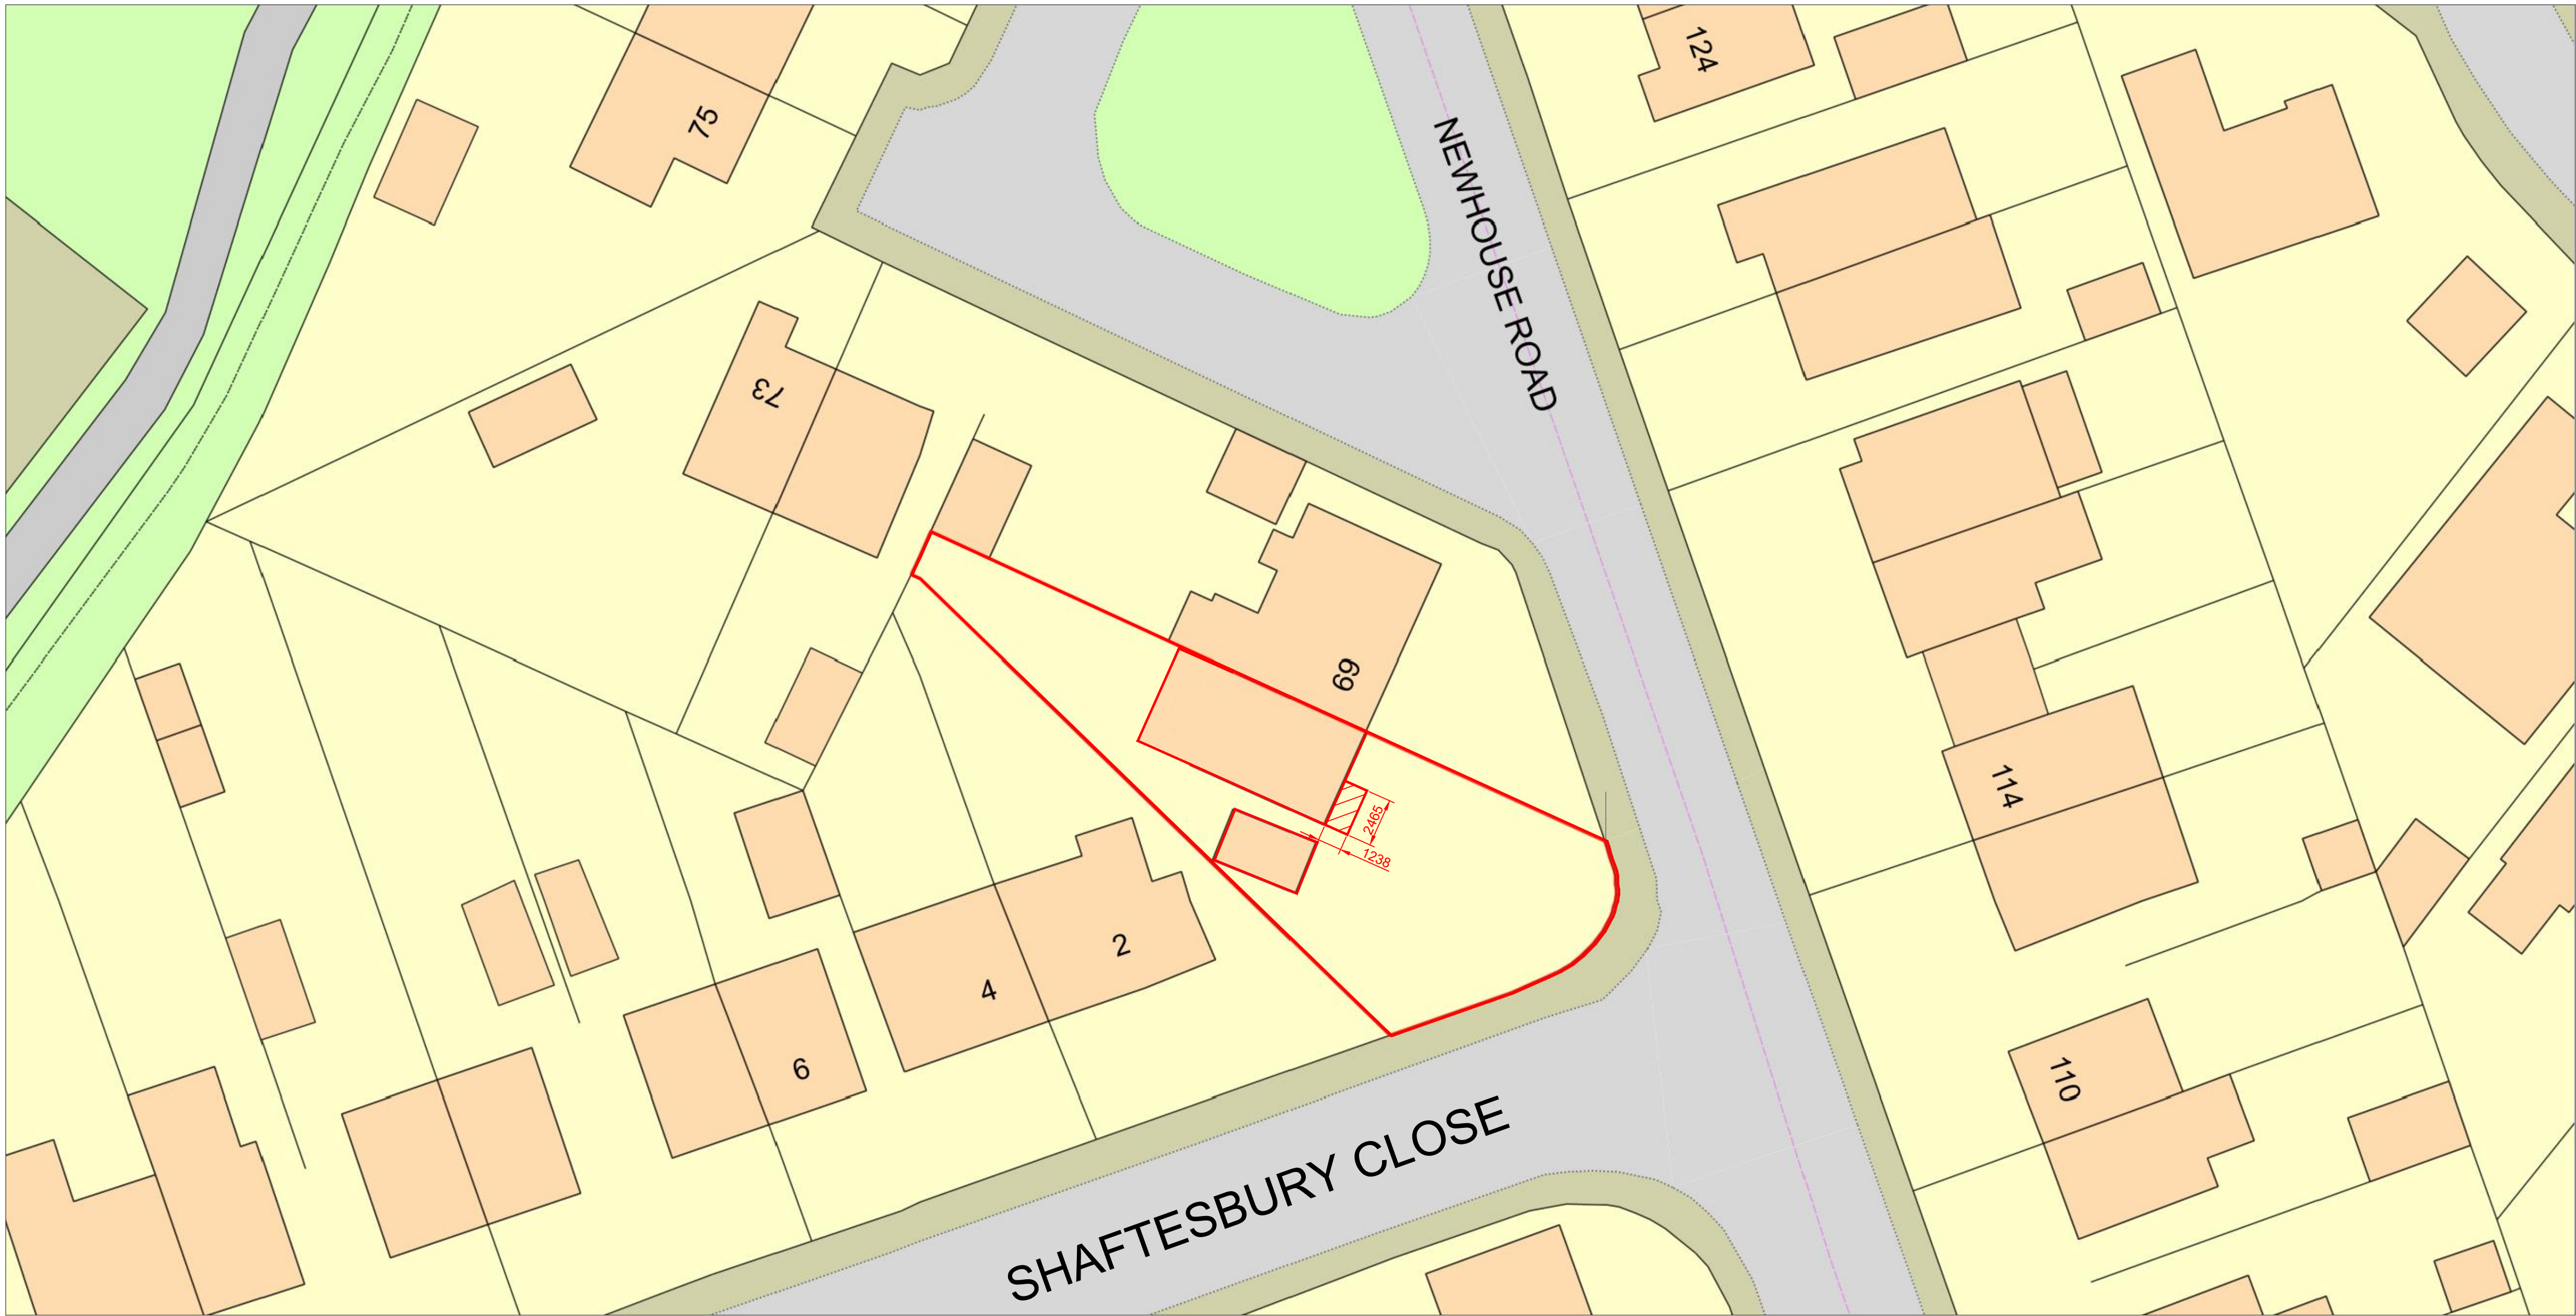

SITE PLAN
1:200

 

Reference Drawings Legend Notes

NOTES:
This drawing is to be read in conjunction with all relevant Design Safety Risk Assessments.
DO NOT SCALE FROM DRAWING.
WRITTEN DIMENSIONS ONLY.
ALL DIMENSIONS TO BE CHECKED & VERIFIED ON SITE PRIOR TO CONSTRUCTION.

LEGEND:

- Site boundary/existing building
- Proposed extension

Revision	Description	Drawn	Date	Checked	Approved
P02	Planning Issue.	JH	25/01/25	JH	JH
P01	Planning Issue.	JH	23/10/24	JH	JH

Project	Proposed Porch 67 Newhouse Road, Heywood OL10 2NX		
Client	Mr C Fox		
Title	Location & Site Plans Existing		

Scale	Drawn	Checked	Approved
As noted	JH		
Date	Oct 2024	Date	Date

Project number	Drawing number	Revision
240801	0006	P02