




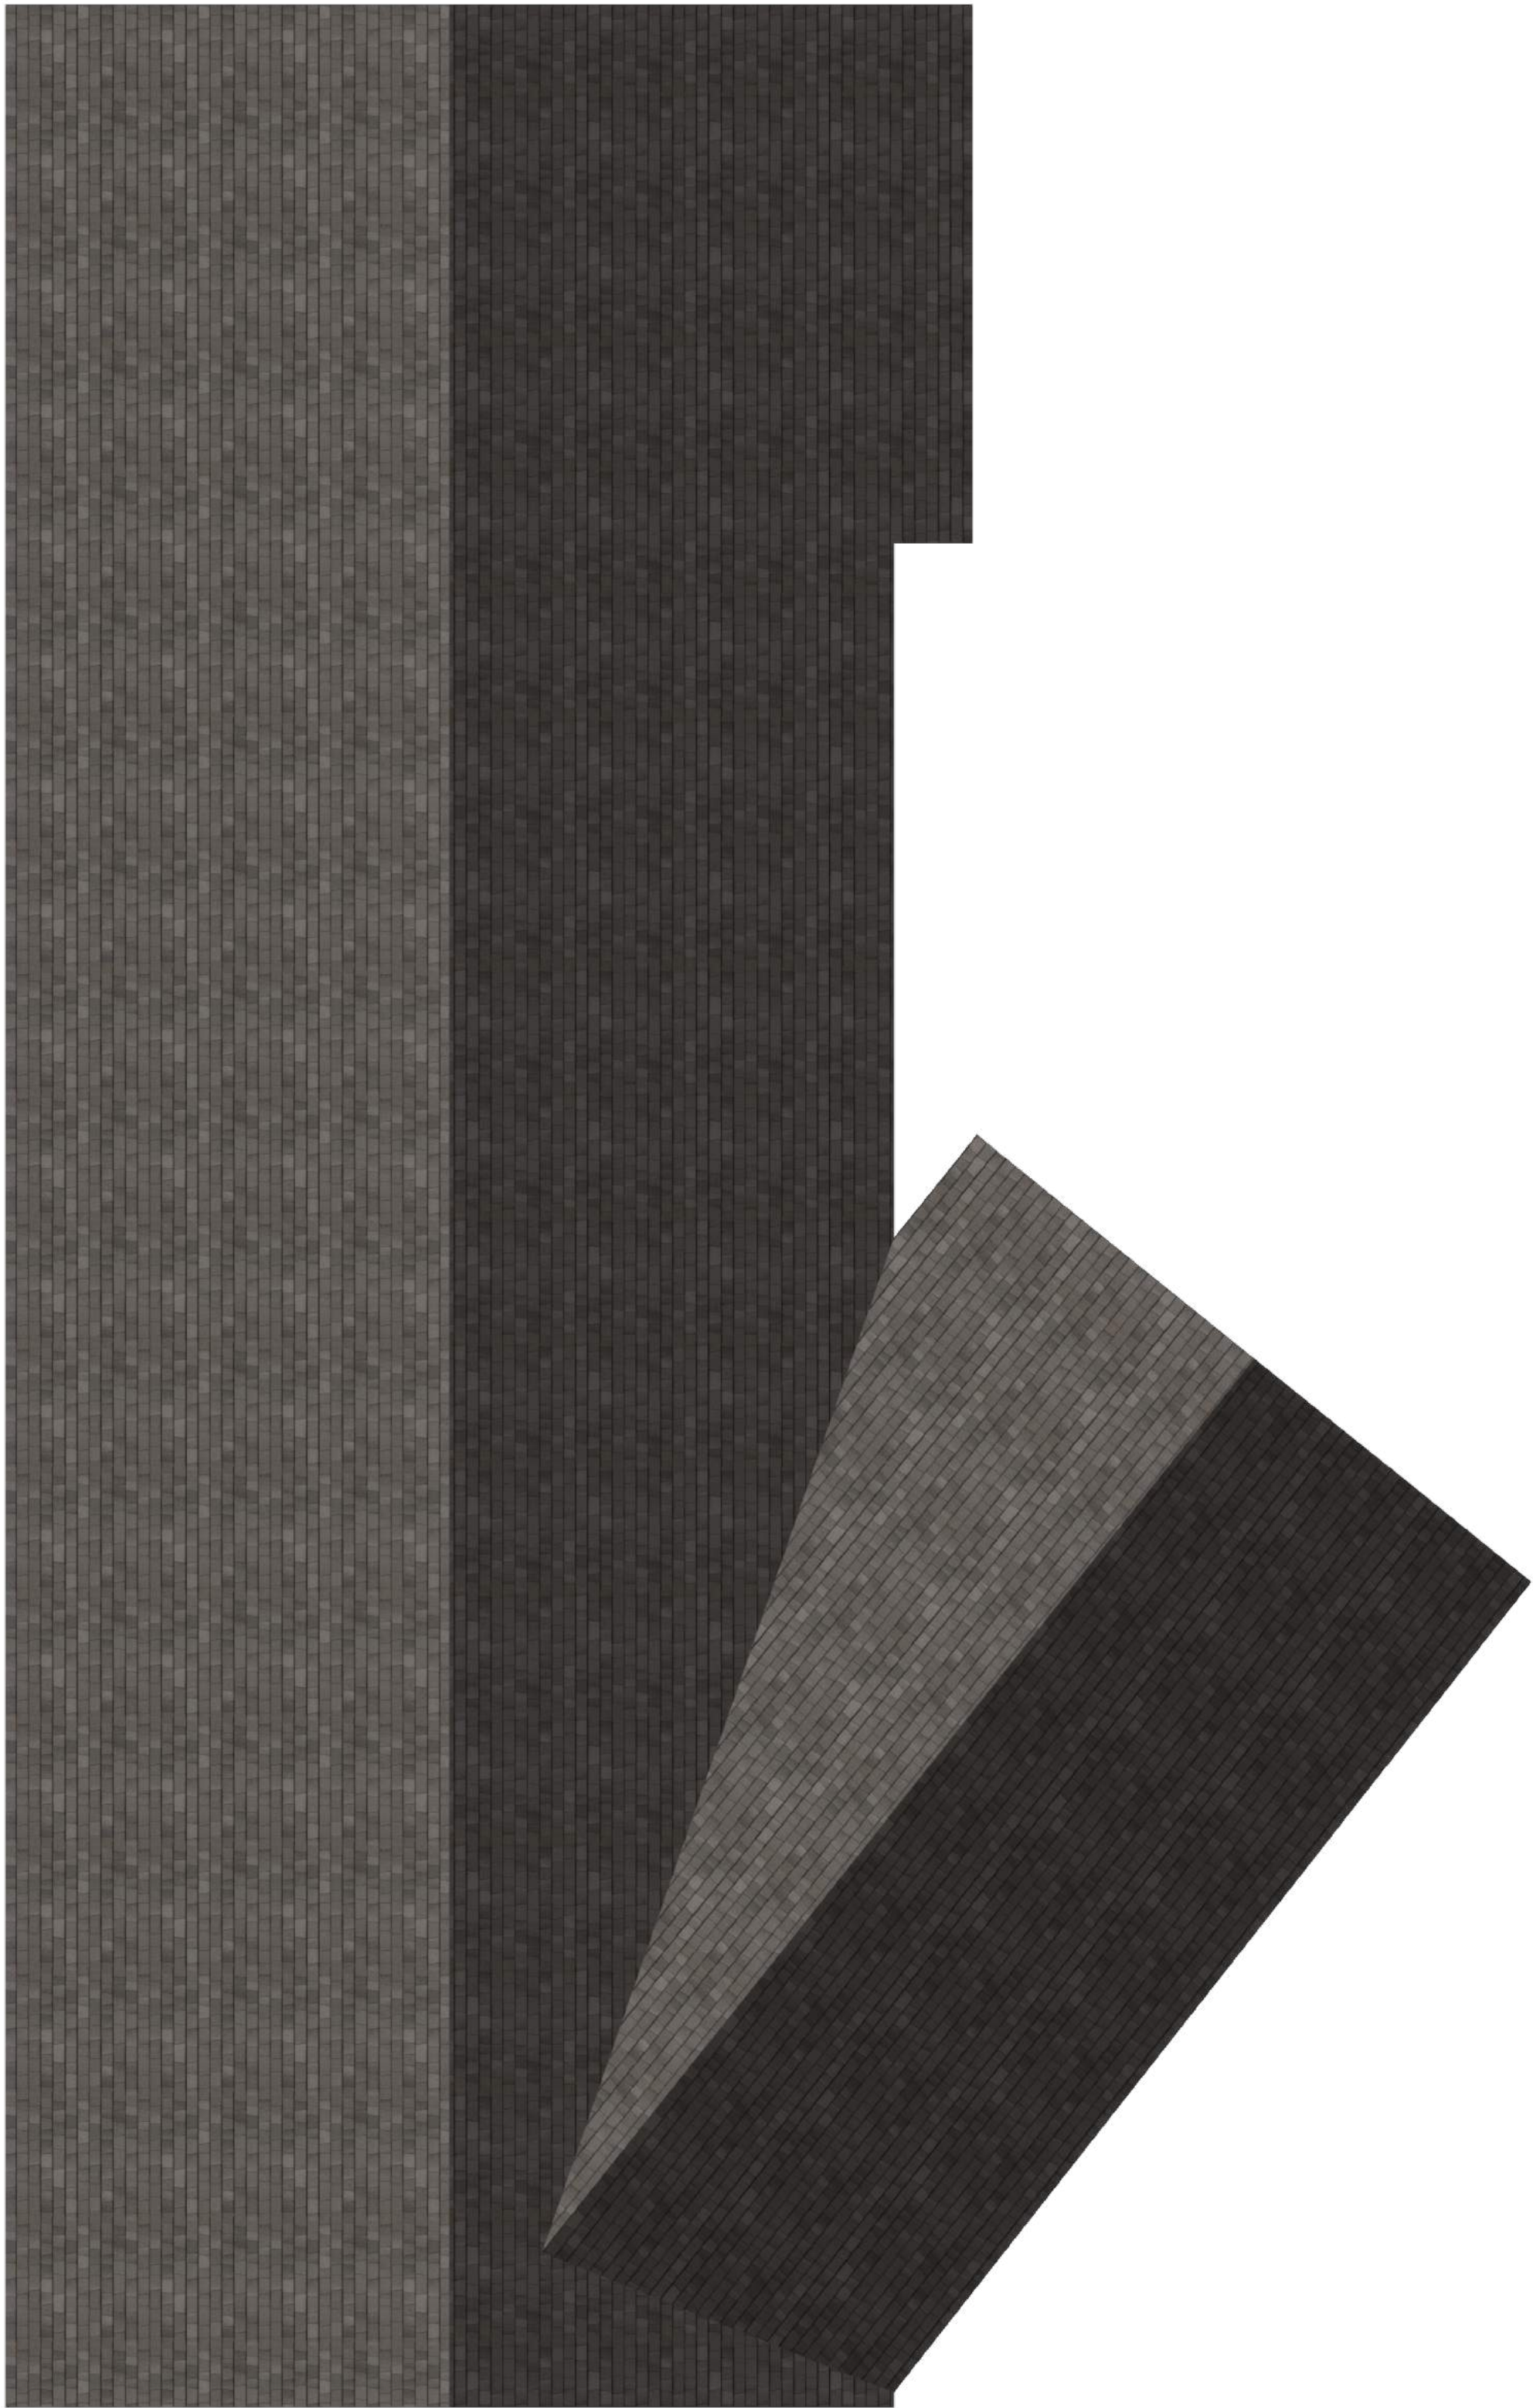

Existing Roof Plan
Scale: 1:50

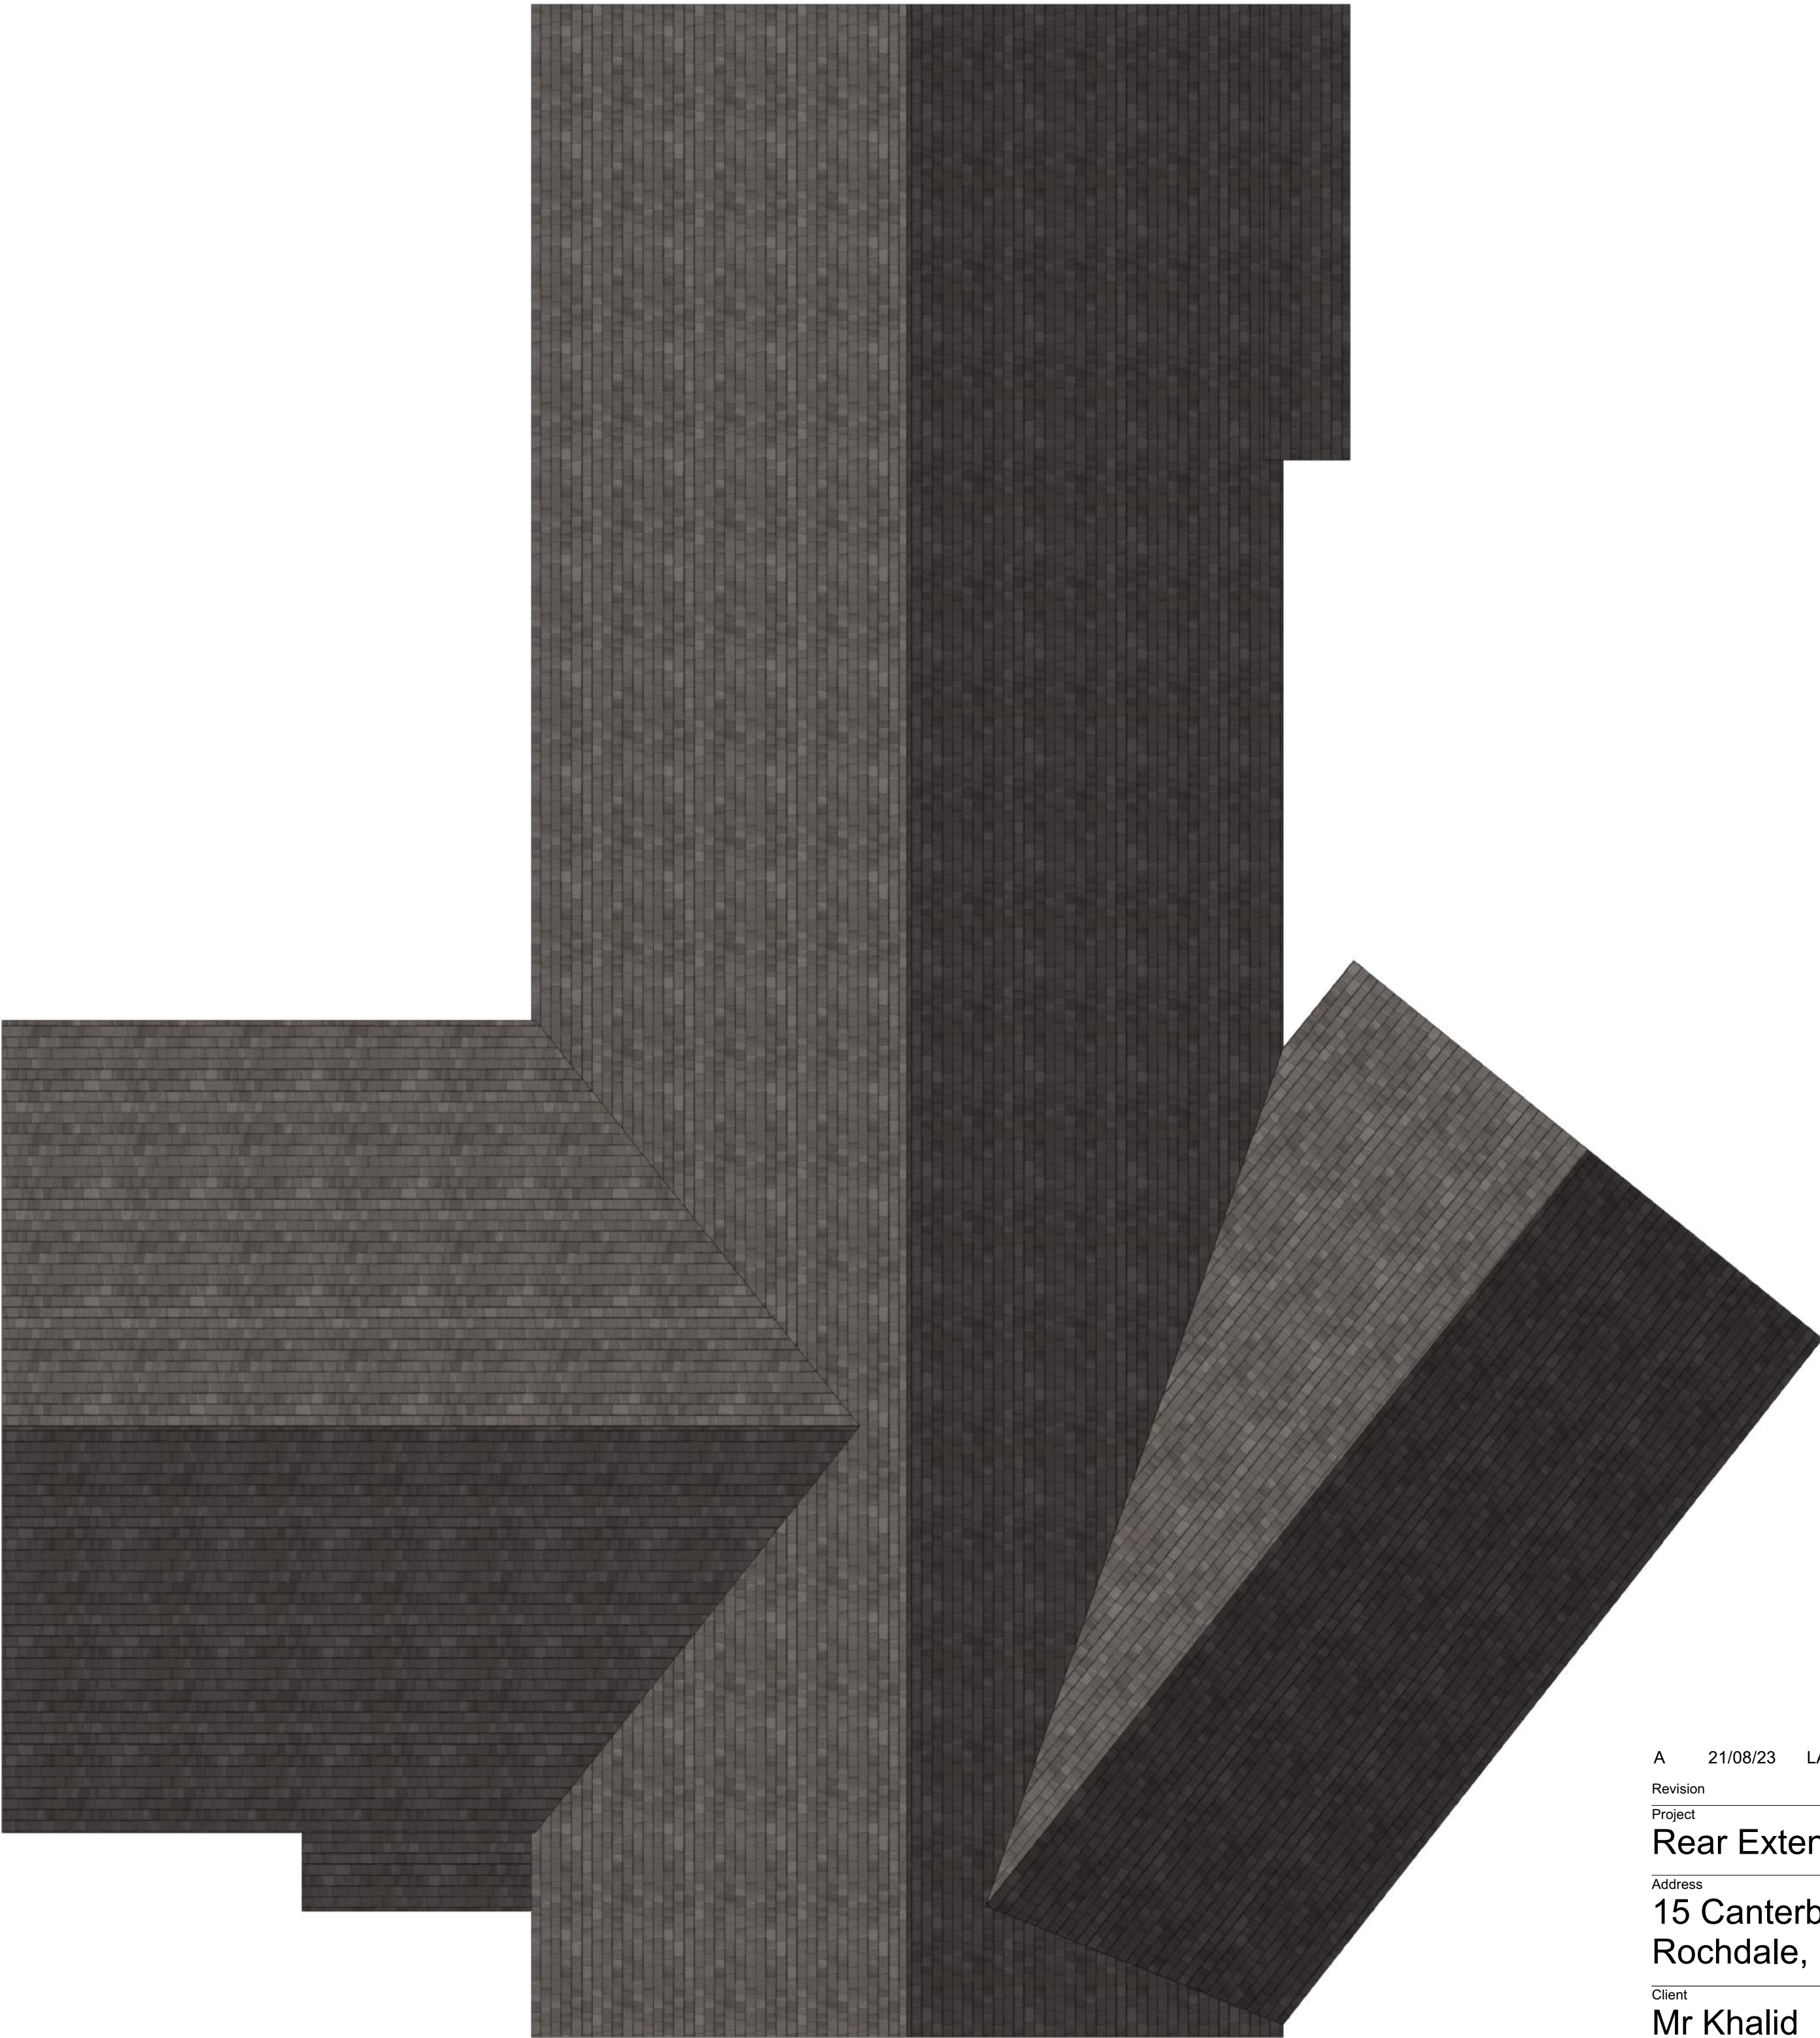

Proposed Roof Plan
Scale: 1:50

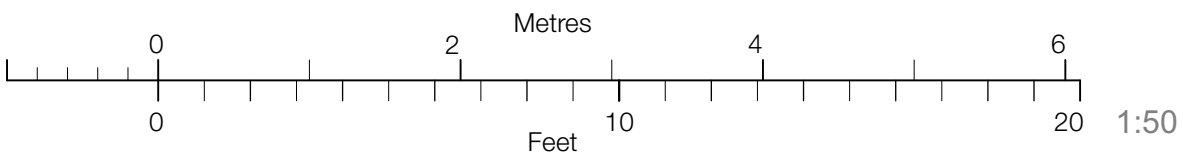

Revision	A	21/08/23	LA	Amendments following Planning Officer comments.
----------	---	----------	----	---

Project
Rear Extension

Address
**15 Canterbury Close,
Rochdale, OL11 5LZ**

Client
Mr Khalid

Drawing
Roof Plans

storaharchitecture
Chartered Architects
RIBA Chartered Practice

www.storah.com	mail@storah.com	01706 813214	
Scale	Sheet Size	Date	Drawn
1:50	ISO A1	May 23	LA

Drawing Number
23-018-311

Revision
A