


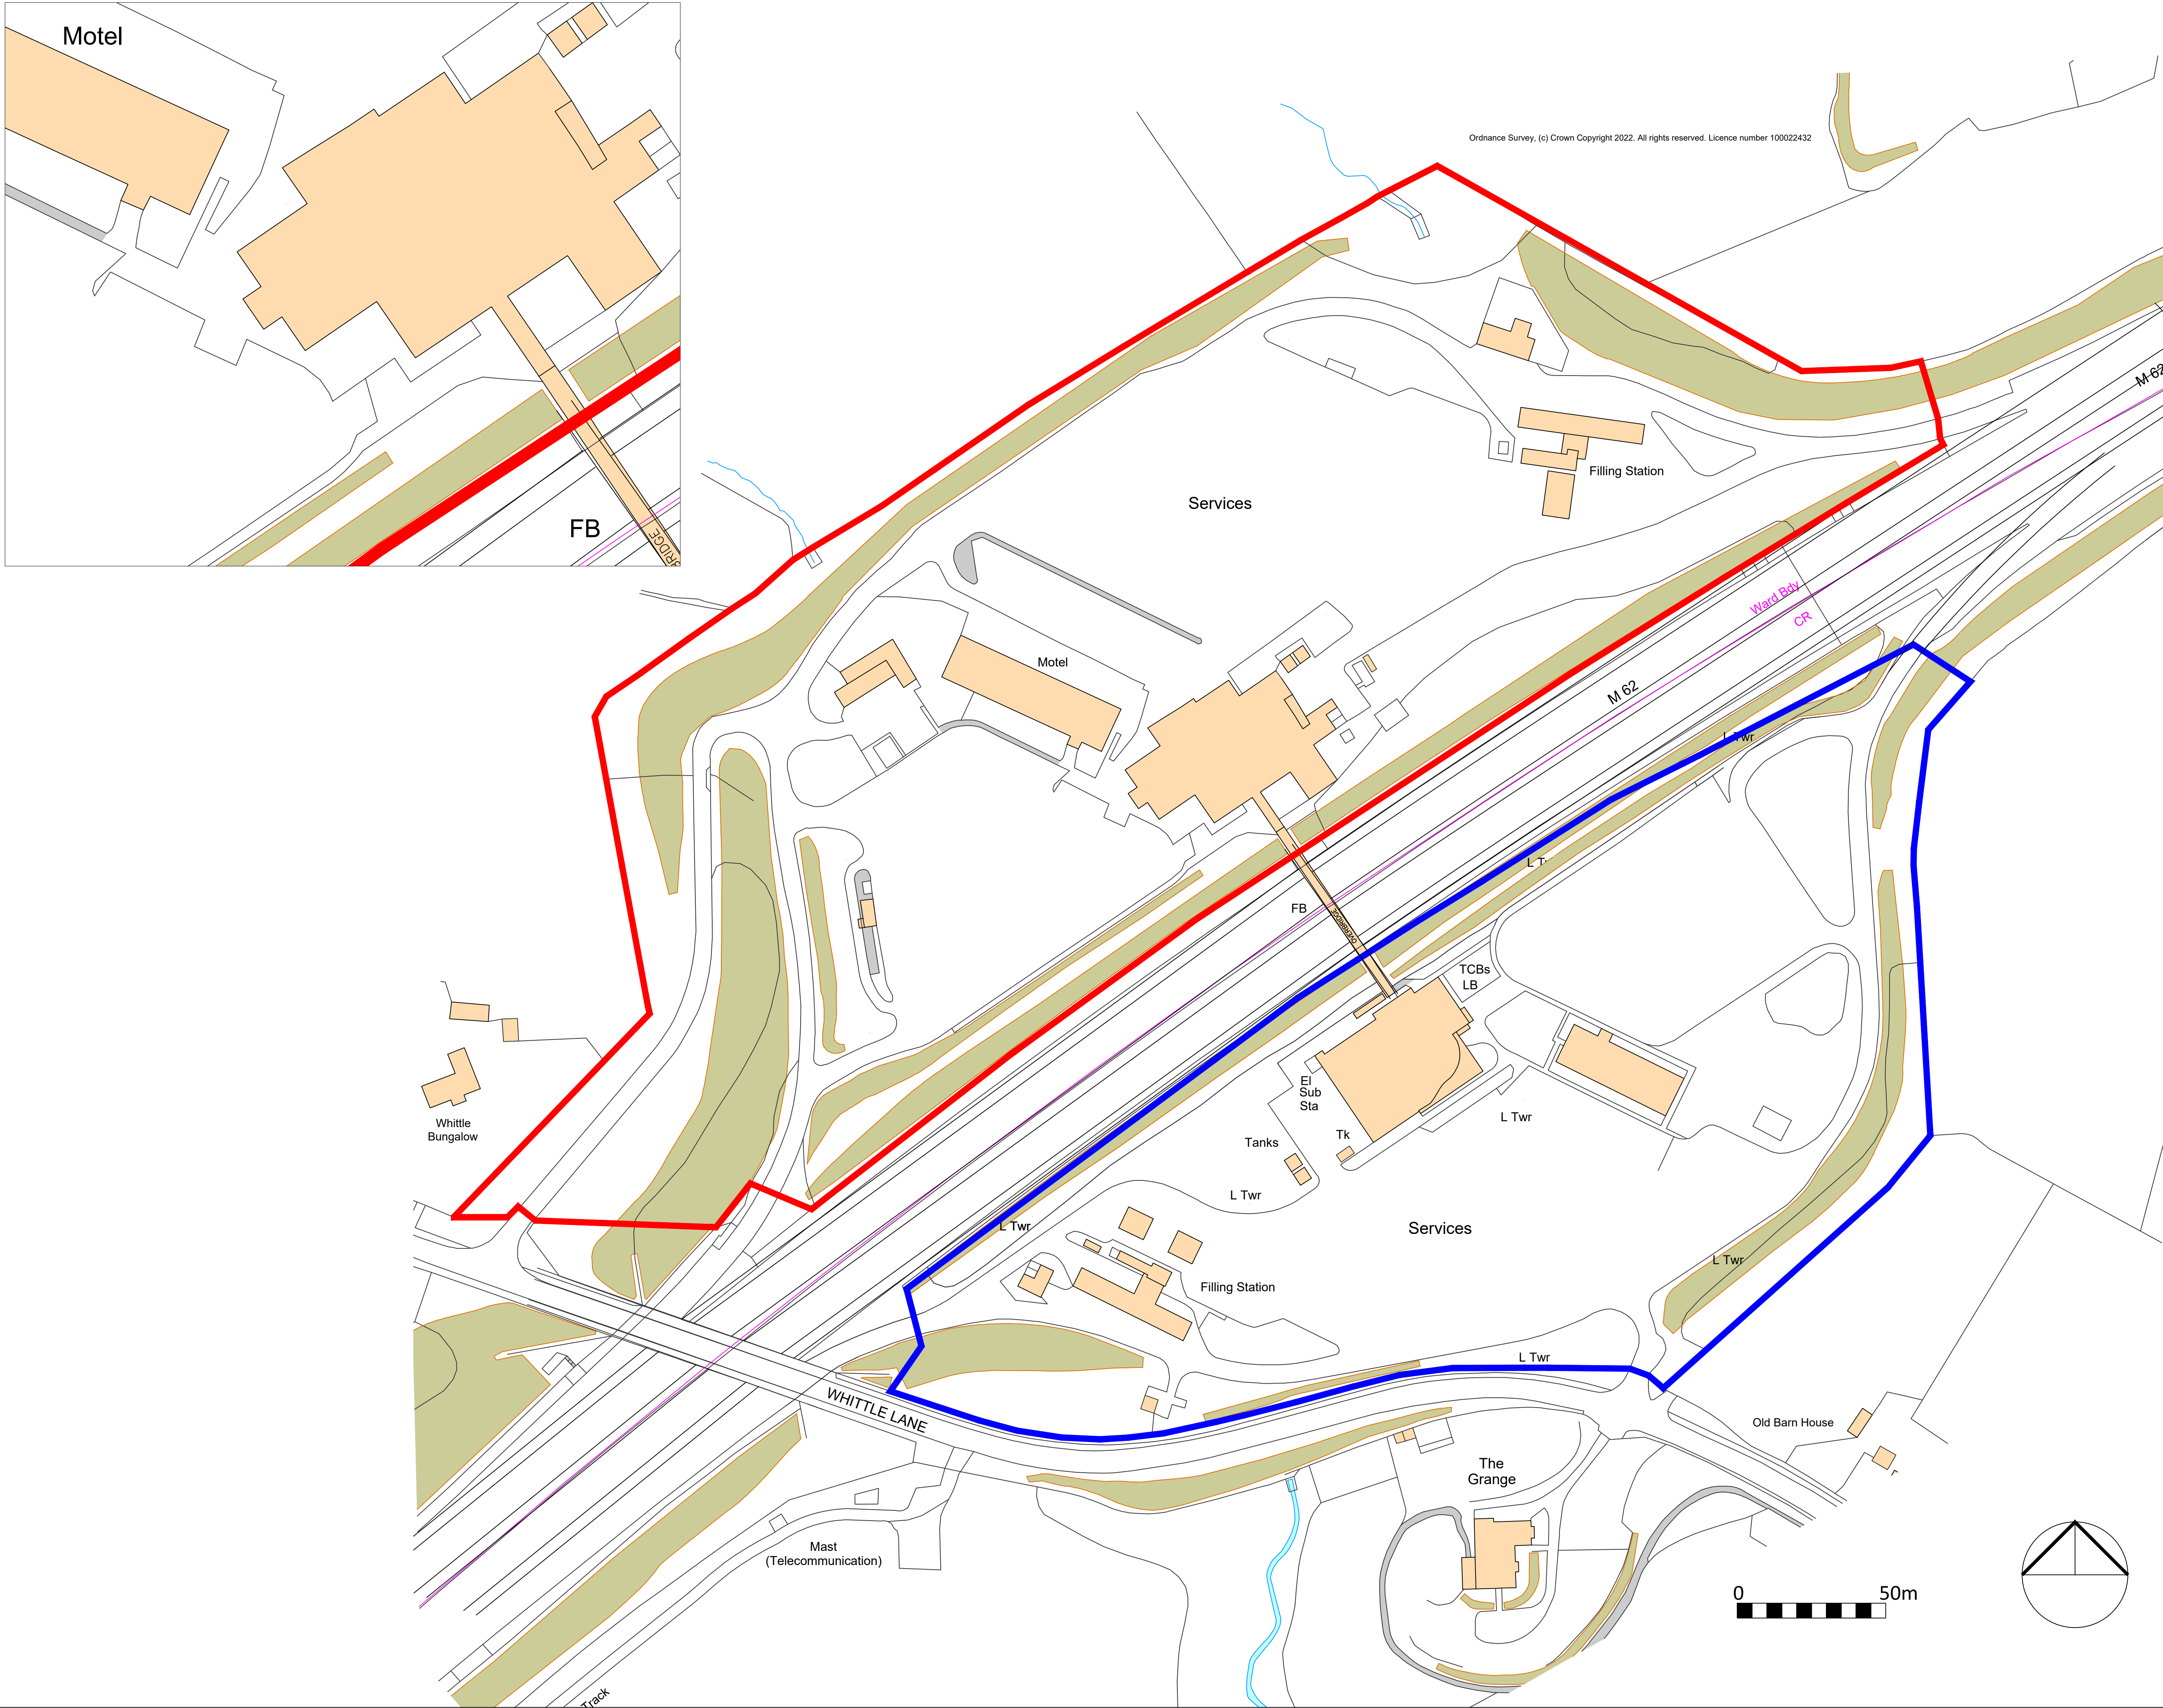

Copyright KMB Ltd
All materials specified should be used in accordance with the manufacturers recommendations and all relevant current codes of practice.

1:2000 0 200mm 400mm 600mm 800mm 1000 1200 1400 1600

1:1000 0 1m 2m 3m 4m 5m 6m 7m 8m

1:500 0 1m 2m 3m 4m

1:250 0 100mm 200mm 300mm 400mm

CDM - Significant Design Hazards

Hazard	Control

A	17.05.22	Re-titled	DH	-	
Rev	Date	Description	Drawn	Checked	
Amendments					

Drawing Status

PLANNING

K

B

Construction Consultants

PROJECT

Birch EB
Changing Places

CLIENT

Moto Hospitality Ltd

TITLE

Site Plan as Existing

SCALE

1:1000 / 500 @ A1

DATE

March 2022

DRAWN BY

DH

CHECKED BY

.....

DRAWING No.

7667_103

REV

-

Unit 56, Building 67, Europa Business Park, Bird Hall Lane, Stockport SK3 0XA
t: 0161 477 7709 e: Kmb@kmb-ltd.co.uk