




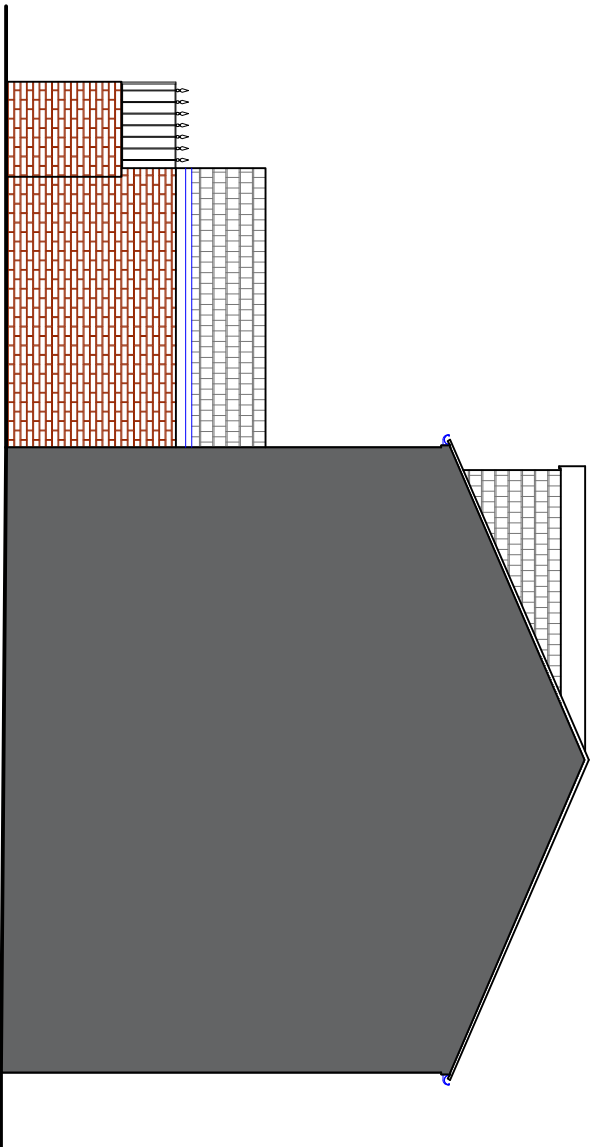


Proposed Side Elevation
1:100

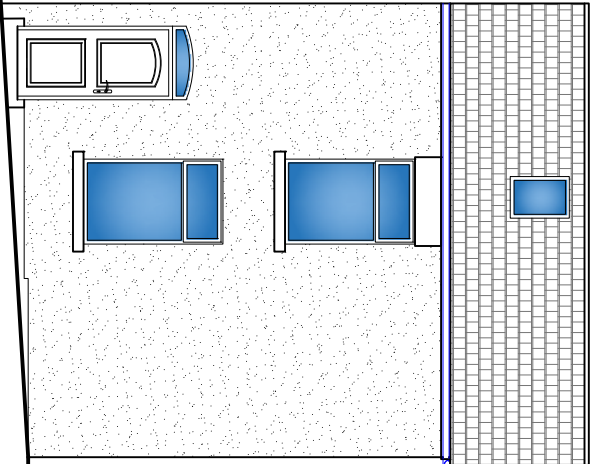


Proposed Front Elevation
1:100

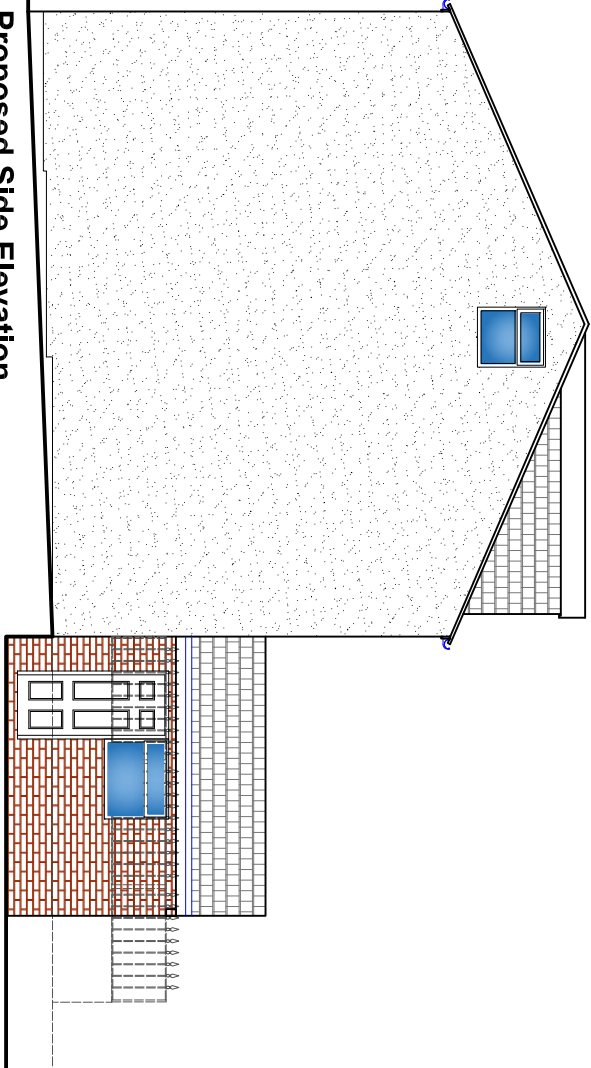


Proposed Side Elevation
1:100

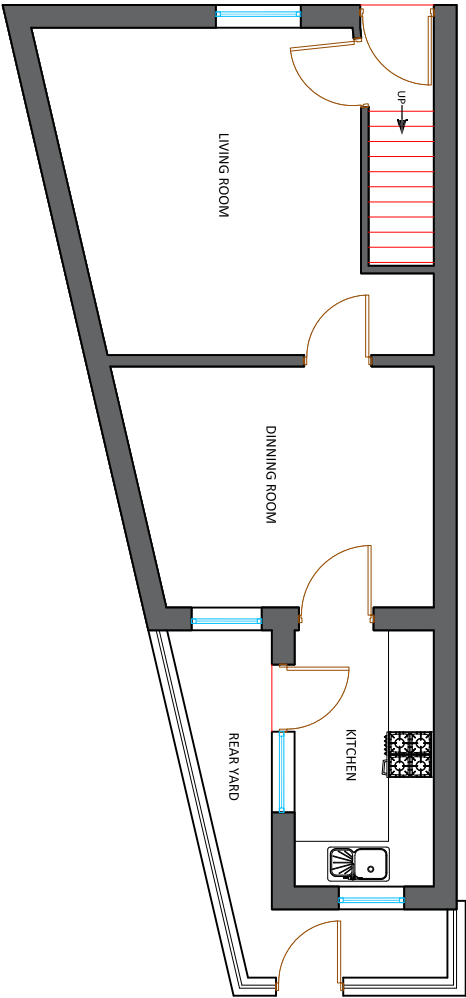


Proposed Ground Floor Plan
1:100

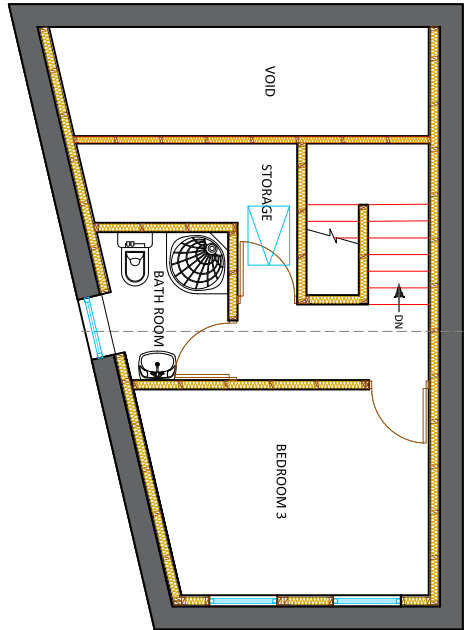


Proposed Second Floor Plan
1:100

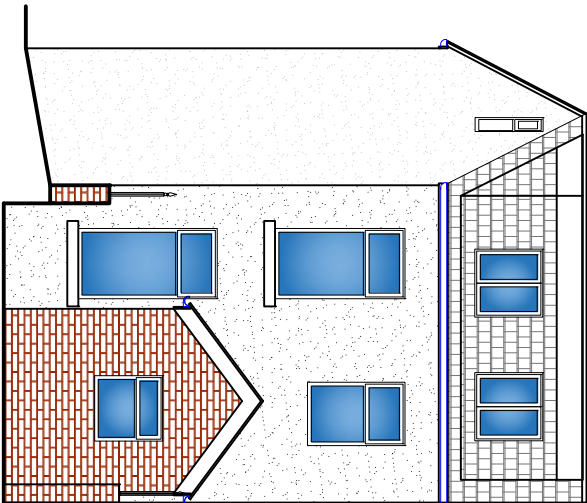

Proposed Rear Elevation
1:100

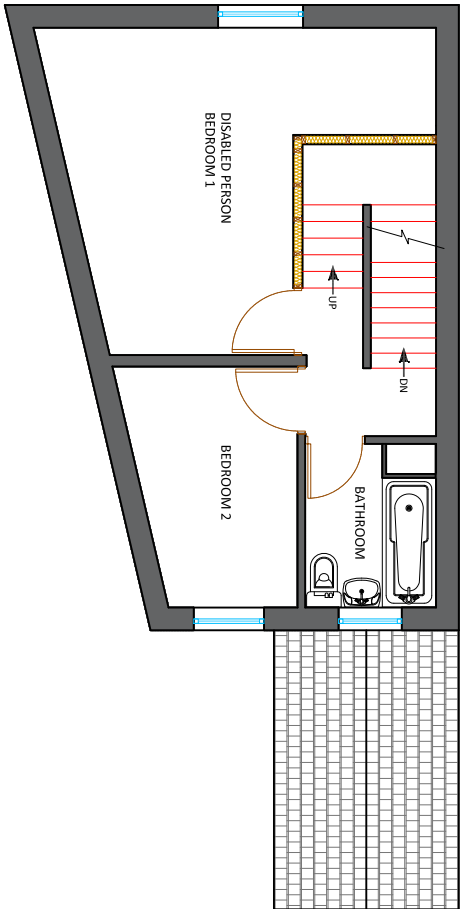

Proposed First Floor Plan
1:100

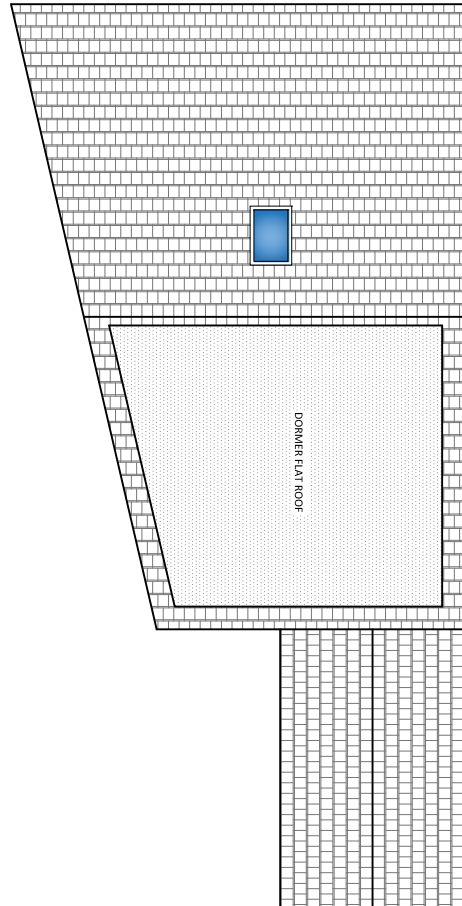

Proposed Roof Plan
1:100

REV	DATE	AMENDMENTS
A	08/08/2024	REAR ELEVATION ALTERATION
CLIENT BY MRS KAUSAR PARVEEN		
DRAWN BY AK		
DATE 31 MAY 2024		
SCALE 1:100 @ A3		
PROJECT REF 00210		
PROJECT STAT PLANNING		
DRAWING No PROPOSED PLANS 01		
TITLE: HIP TO GABLE END ROOF CONVERSION AND REAR DORMER EXTENSION AT:		
13 MOUNT STREET		
ROCHDALE		
OL12 6TE		
(No reference should be placed upon dimensions which are listed off the drawing - please see annotations.)		
(THIS DRAWING IS COPYRIGHT & SHALL NOT BE REPRODUCED WITHOUT PERMISSION)		

CORE ARCHITECTURAL STUDIO

E : core.as@hotmail.com
MOB: 07849566607