





1 **Proposed Front Elevation**
1 : 50




2 **Proposed Rear Elevation**
1 : 50

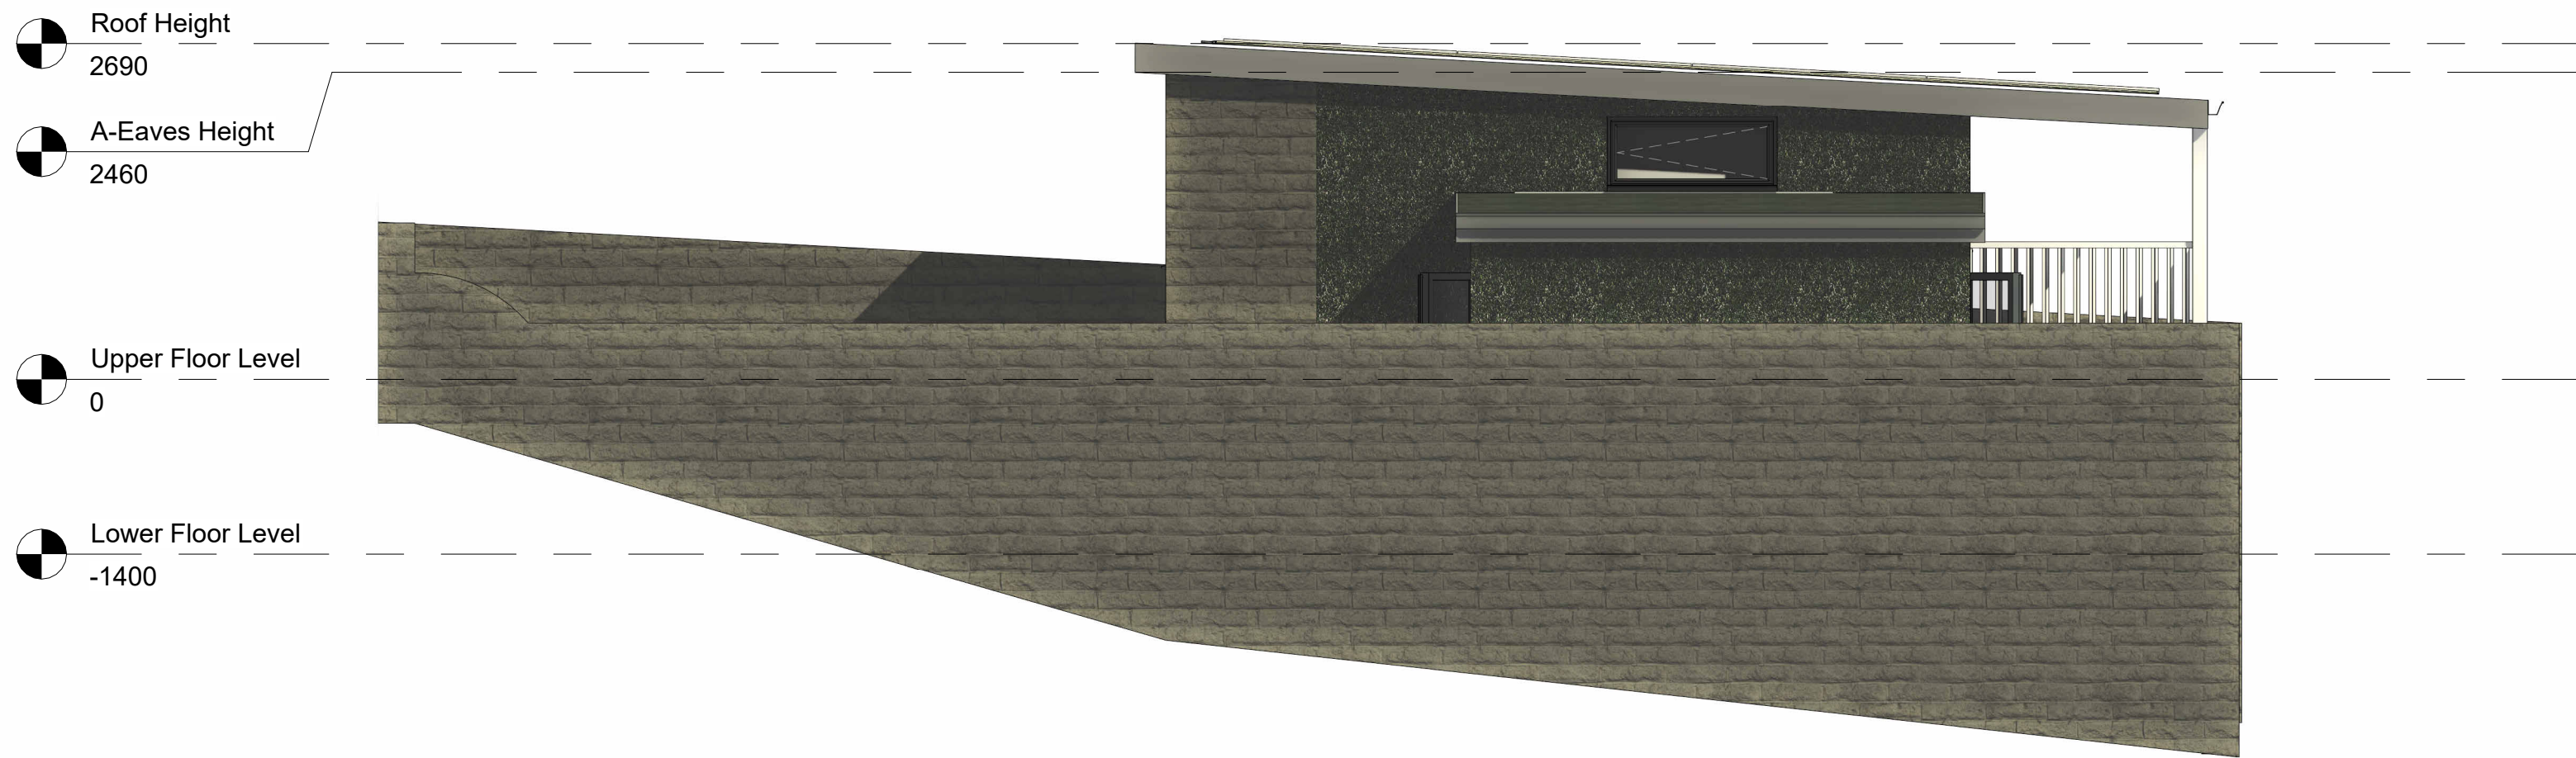

3 **Proposed RHS Gable Elevation**
1 : 50

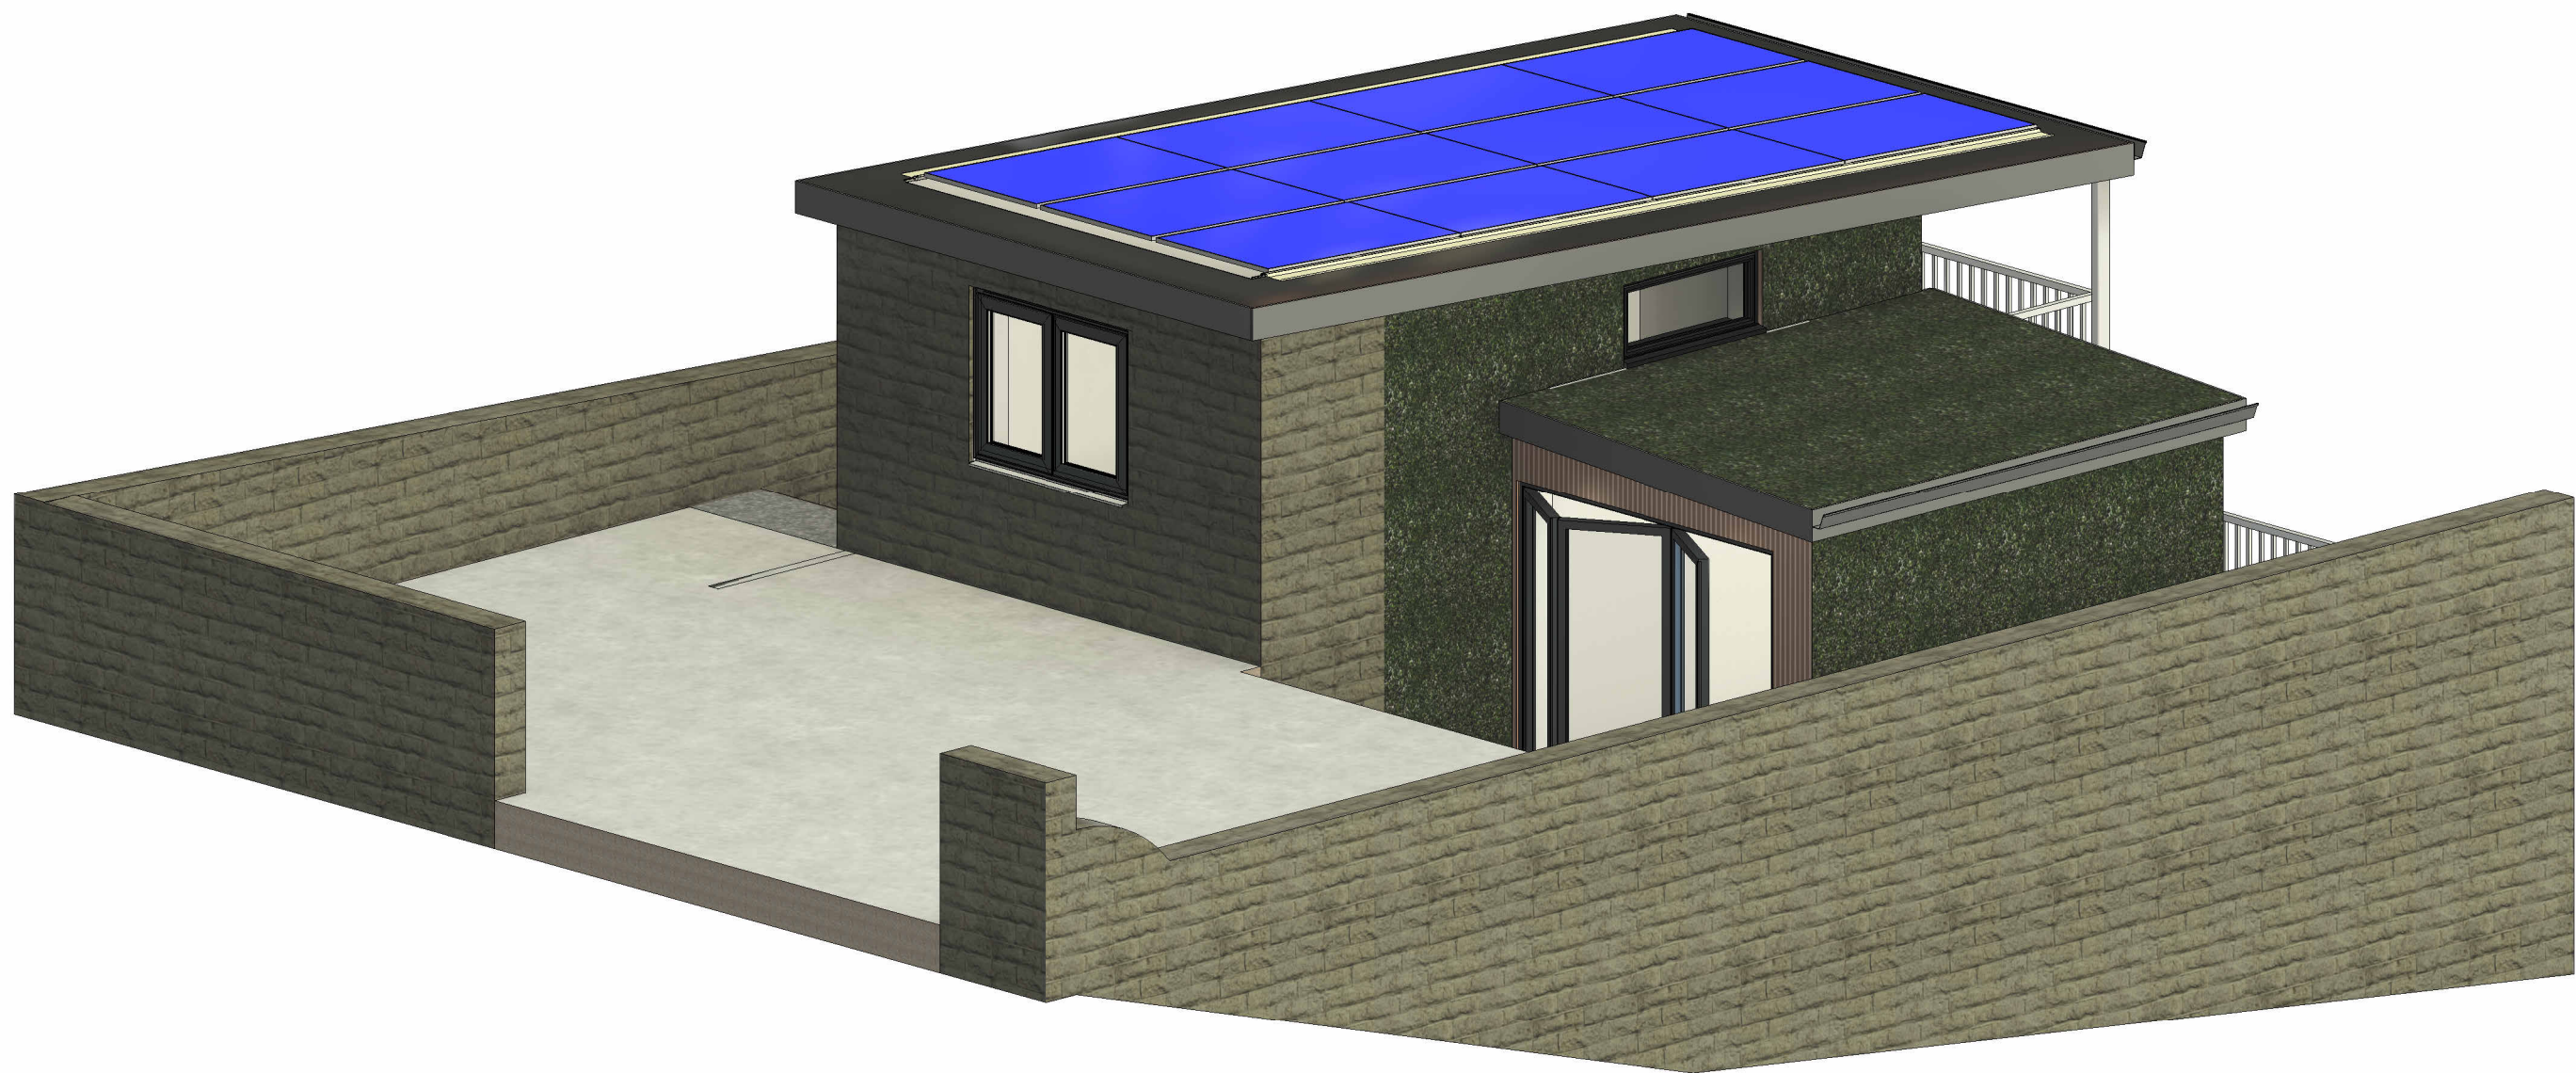


5 **3D Image**

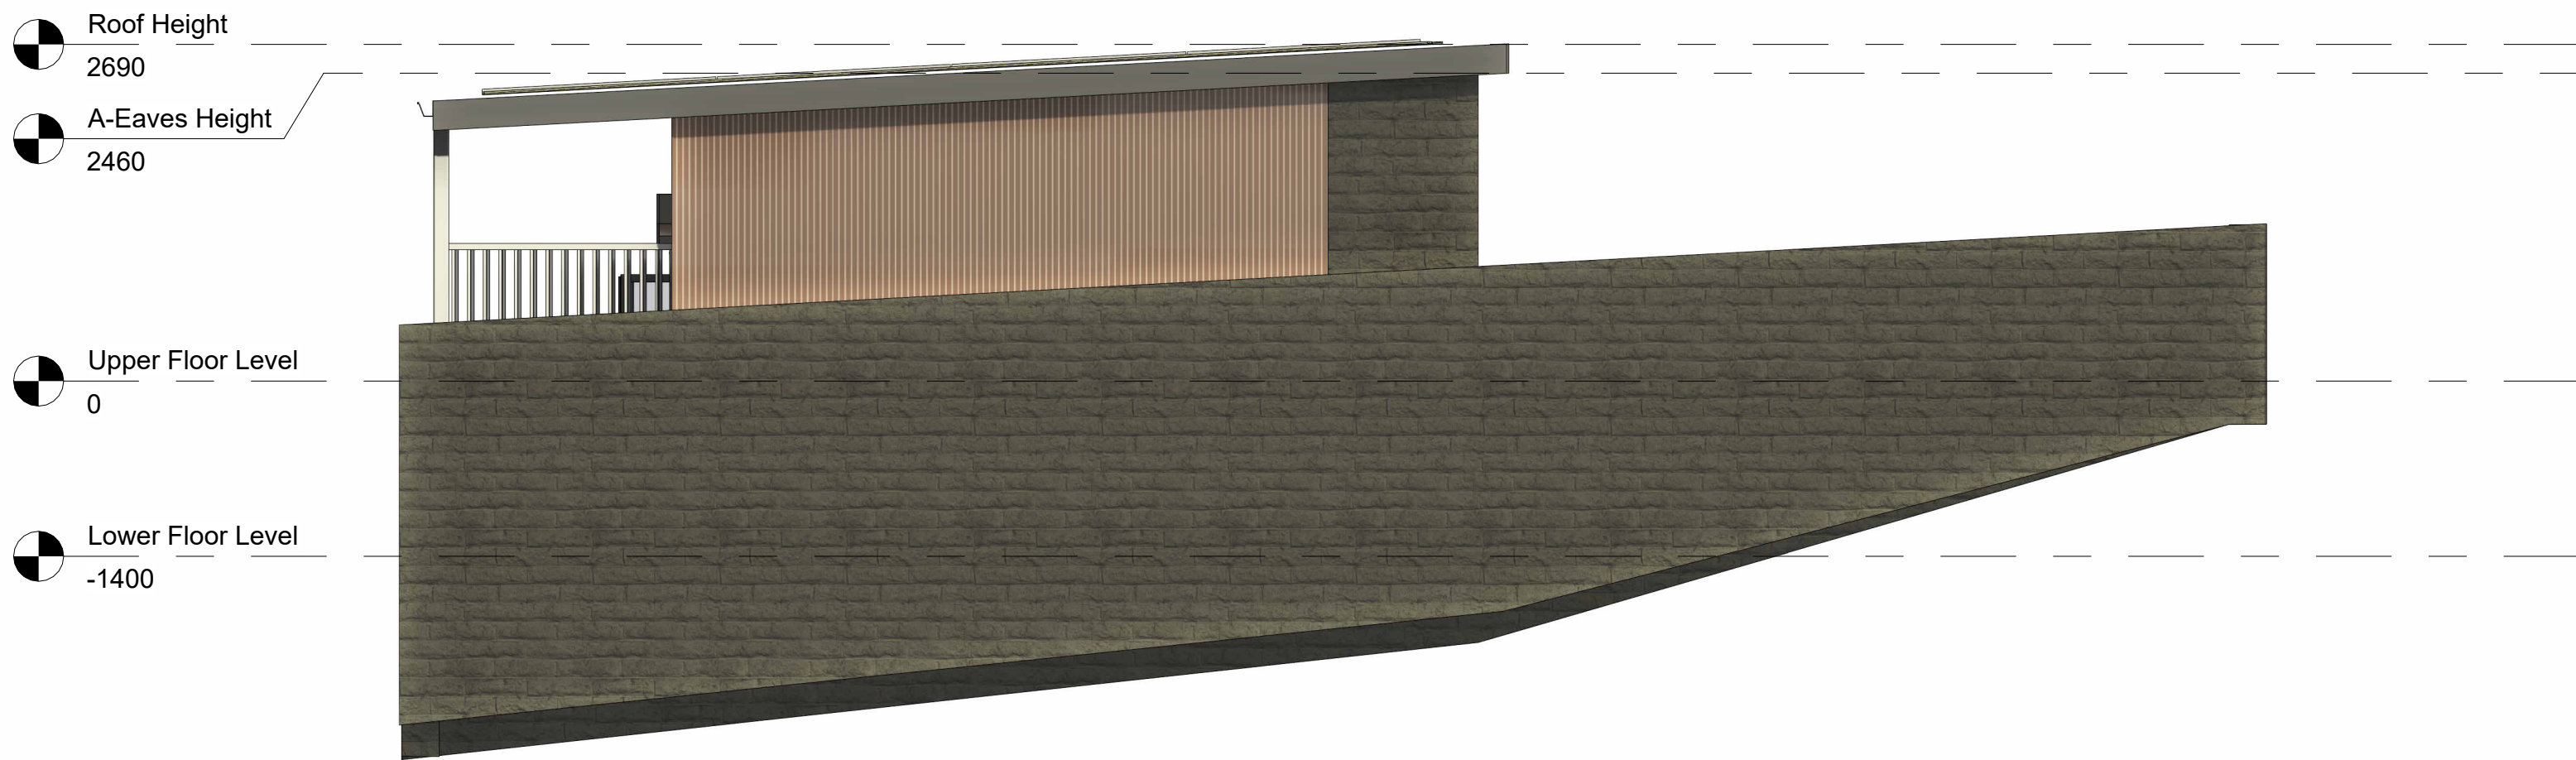

4 **Proposed LHS Gable Elevation**
1 : 50

00	Initial Issue			26/06/25
Rev. No.	Revision Description			Rev. Date
Title:	Proposed Elevations and Image			
Project:	Land Off Smithy Nook Calderbrook Road Littleborough OL15 9NF			
Client:	Paul Butler Land Off Smithy Nook Calderbrook Road Littleborough OL15 9NF			
Scale (@ A1)	Drawn By:	Checked By:	Date:	Project Number:
1 : 50	JW	AW	26/06/25	383
Drawing Number			Revision Number	
JCBD-24-383-3			00	

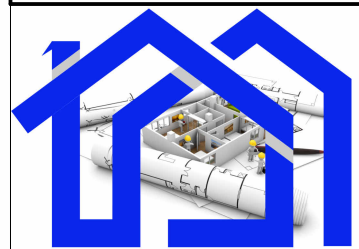

J C Building Design LTD
Tel: 01706 599352
enquiries@jcbuildingdesign.co.uk