


DENEHURST HOUSE, DENEHURST PARK, ROCHDALE - EXISTING ROOF PLAN AND CROSS SECTION:

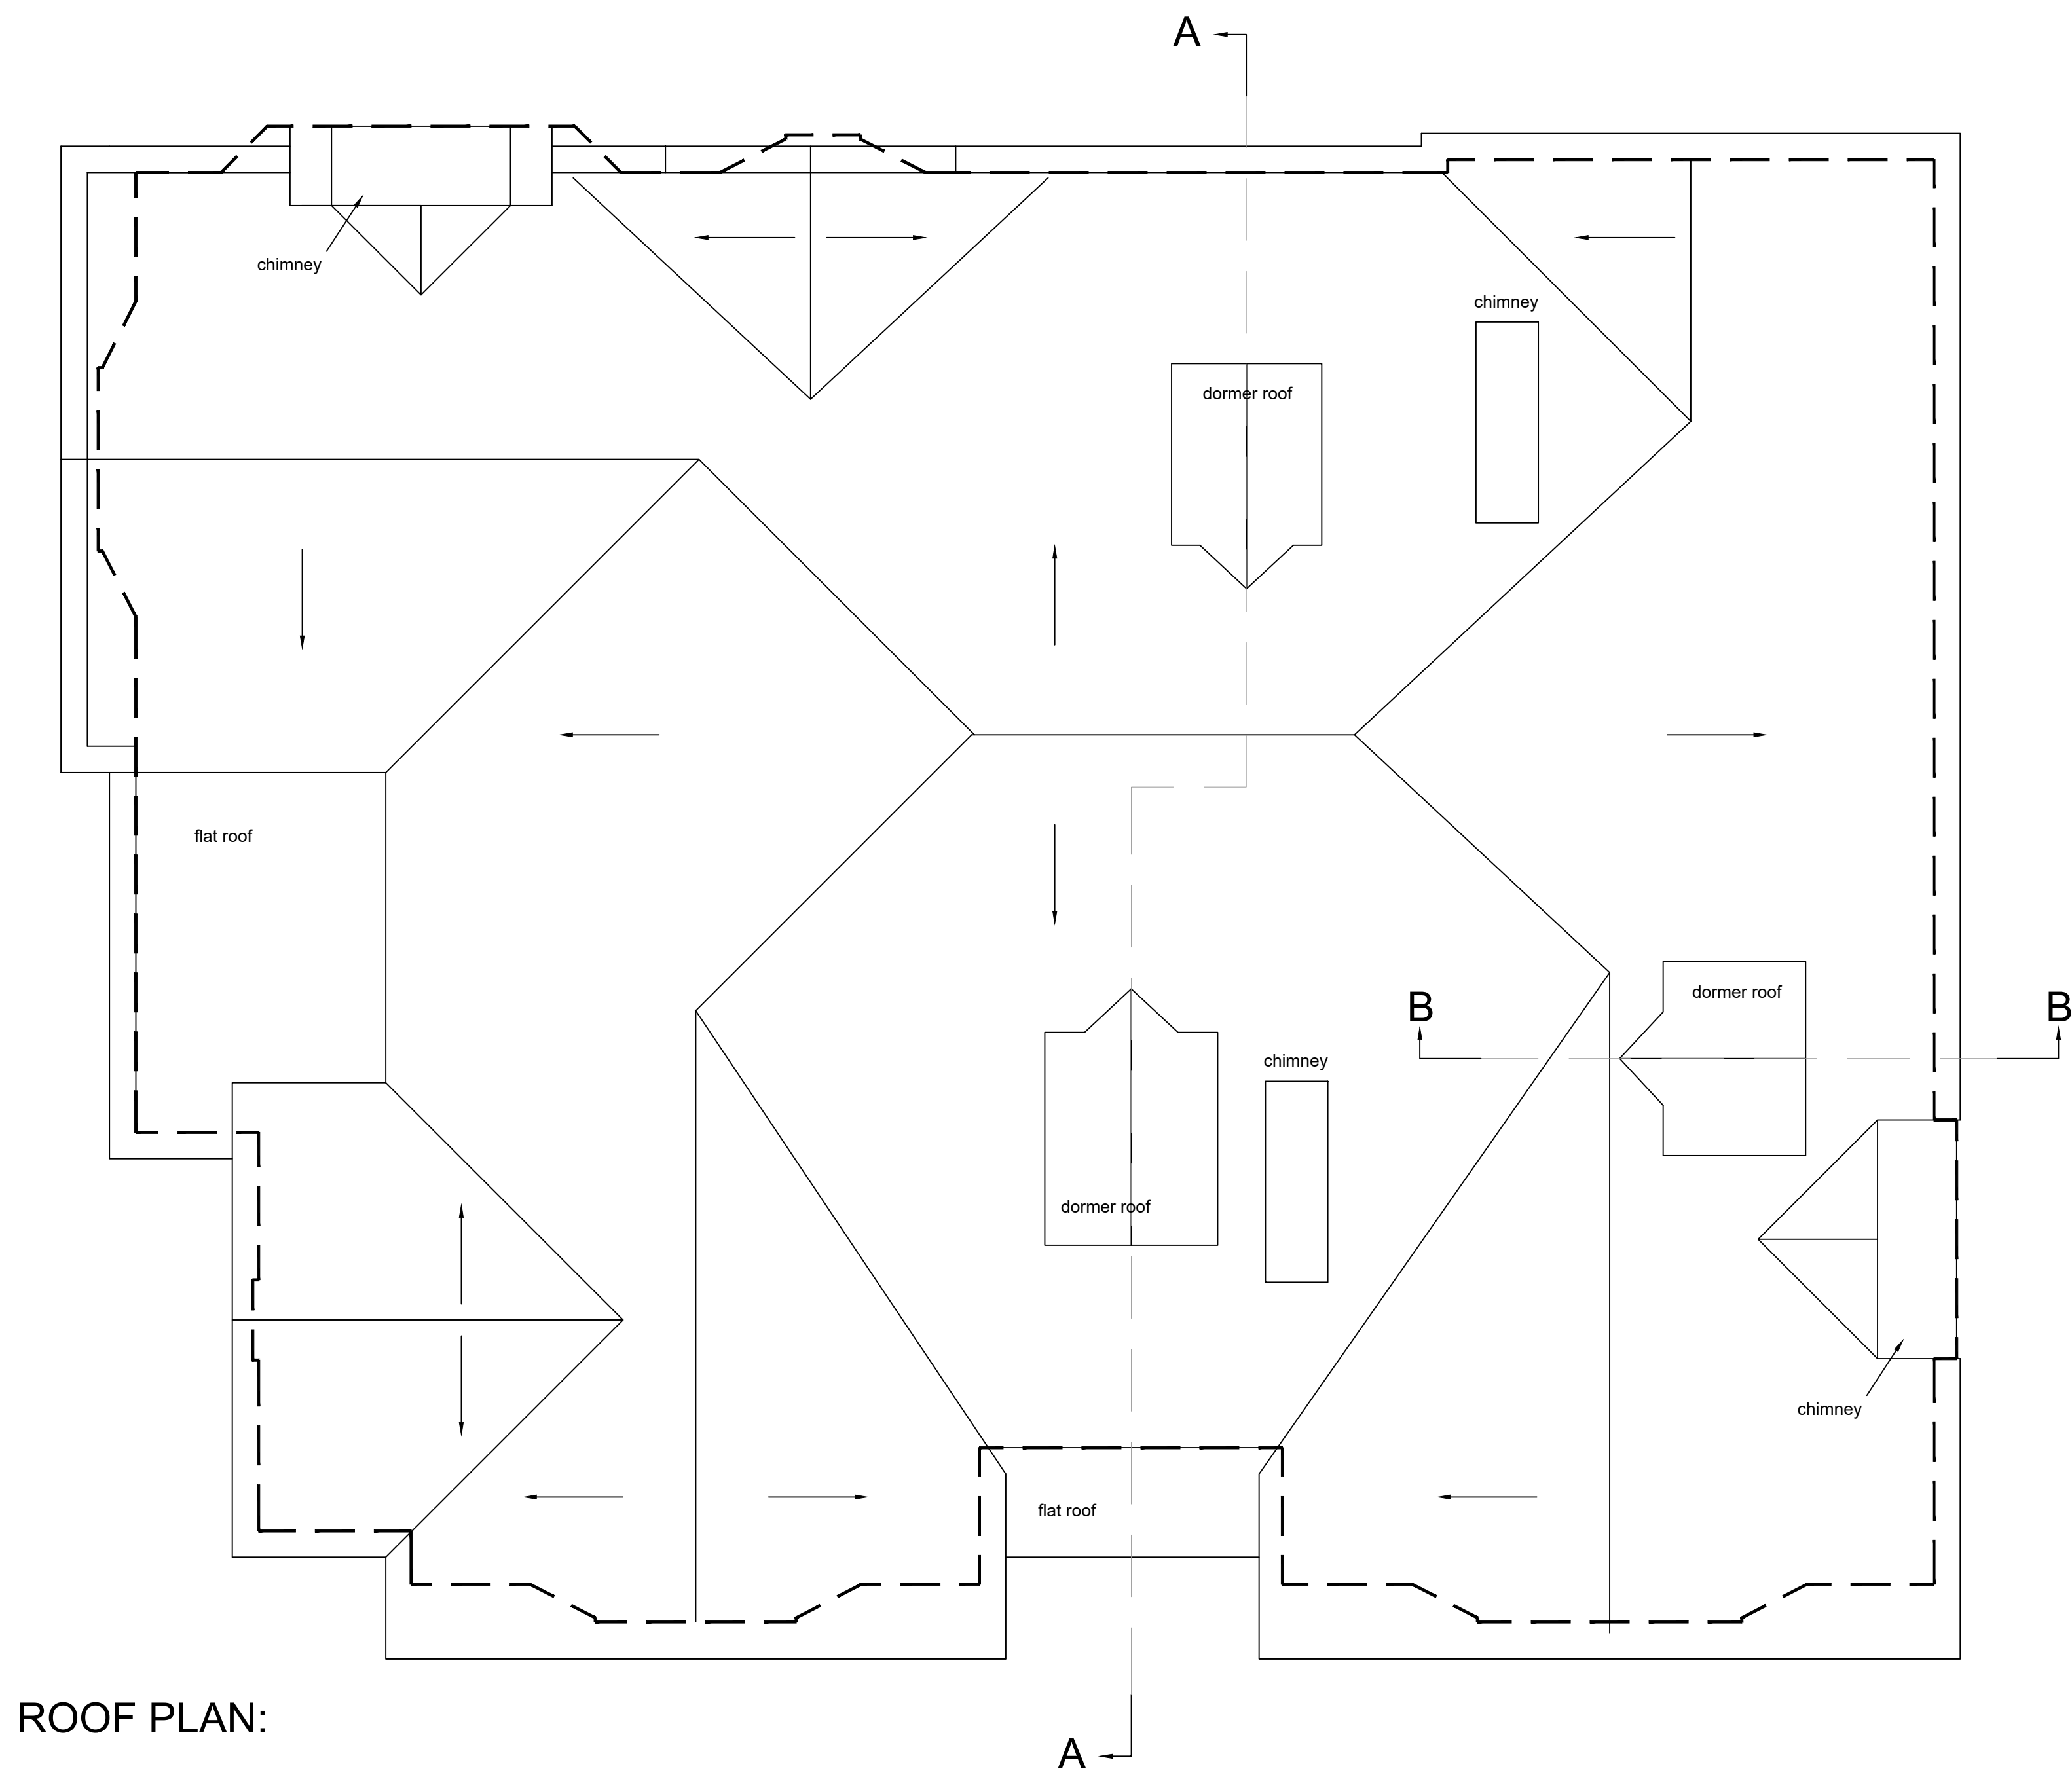

CROSS SECTION AA

rev:	date:	description
 AJ COCKER ASSOCIATES CHARTERED BUILDING SURVEYORS		New Century House 176 Drake Street Rochdale OL16 1UP Tel: 01706 764880 Fax: 01706 764881 www.ajcockerassociates.co.uk mail@ajcockerassociates.co.uk
Project: Denehurst House Rochdale		scale: 1-50@A1 date: Dec 17 drawn: IS
Client: RMBC: Strategic Housing		Dwg. Nr. R339-103