



FINISHES KEY


- RED BRICK
- RED BRICK DETAILING:
ALTERNATE COURSES
RECESSED BY 15mm
- SLATE EFFECT TILES
- TEXTURED GLASS MIN.
PILKINGTON LEVEL 3

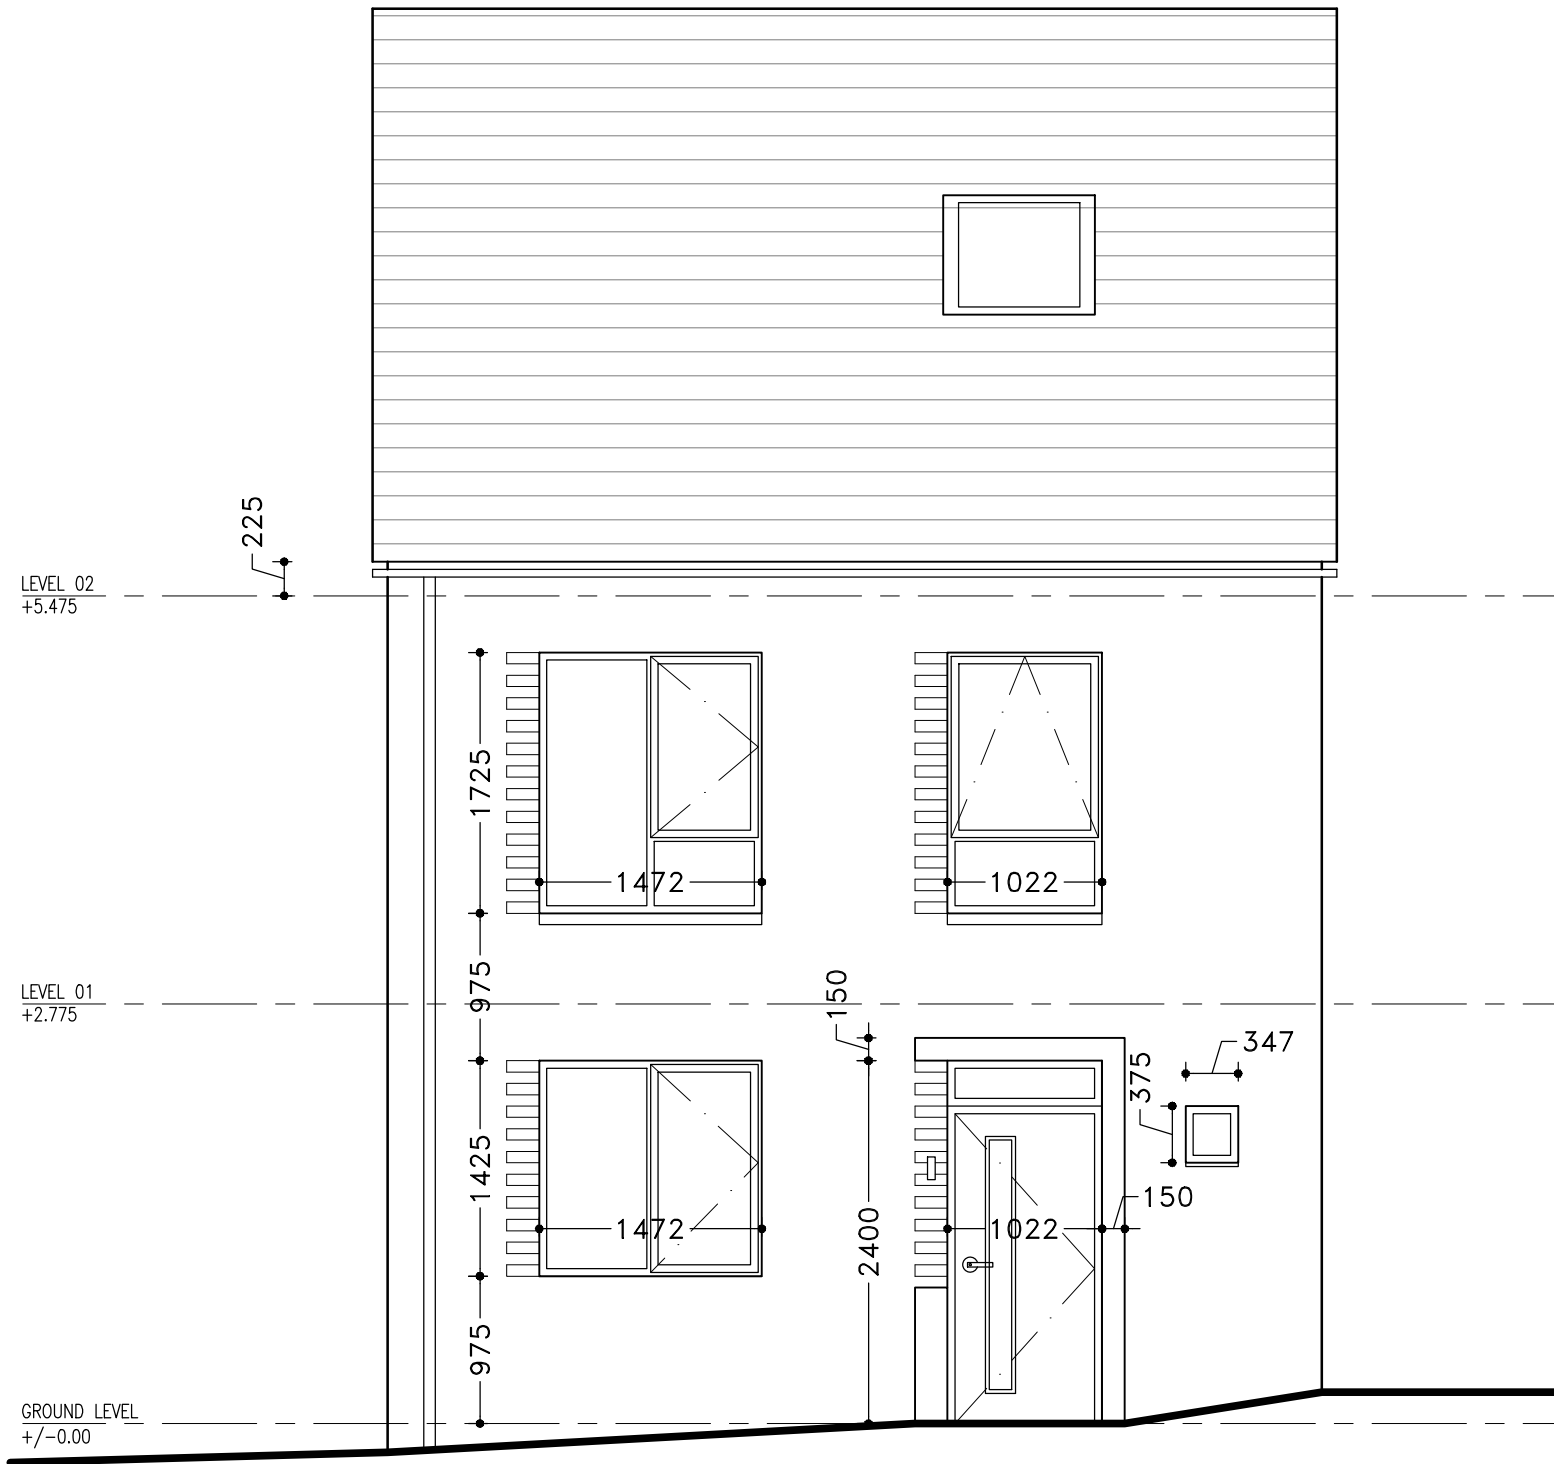


PLOT 3 - NORTH ELEVATION
PLOT 4 HANDED

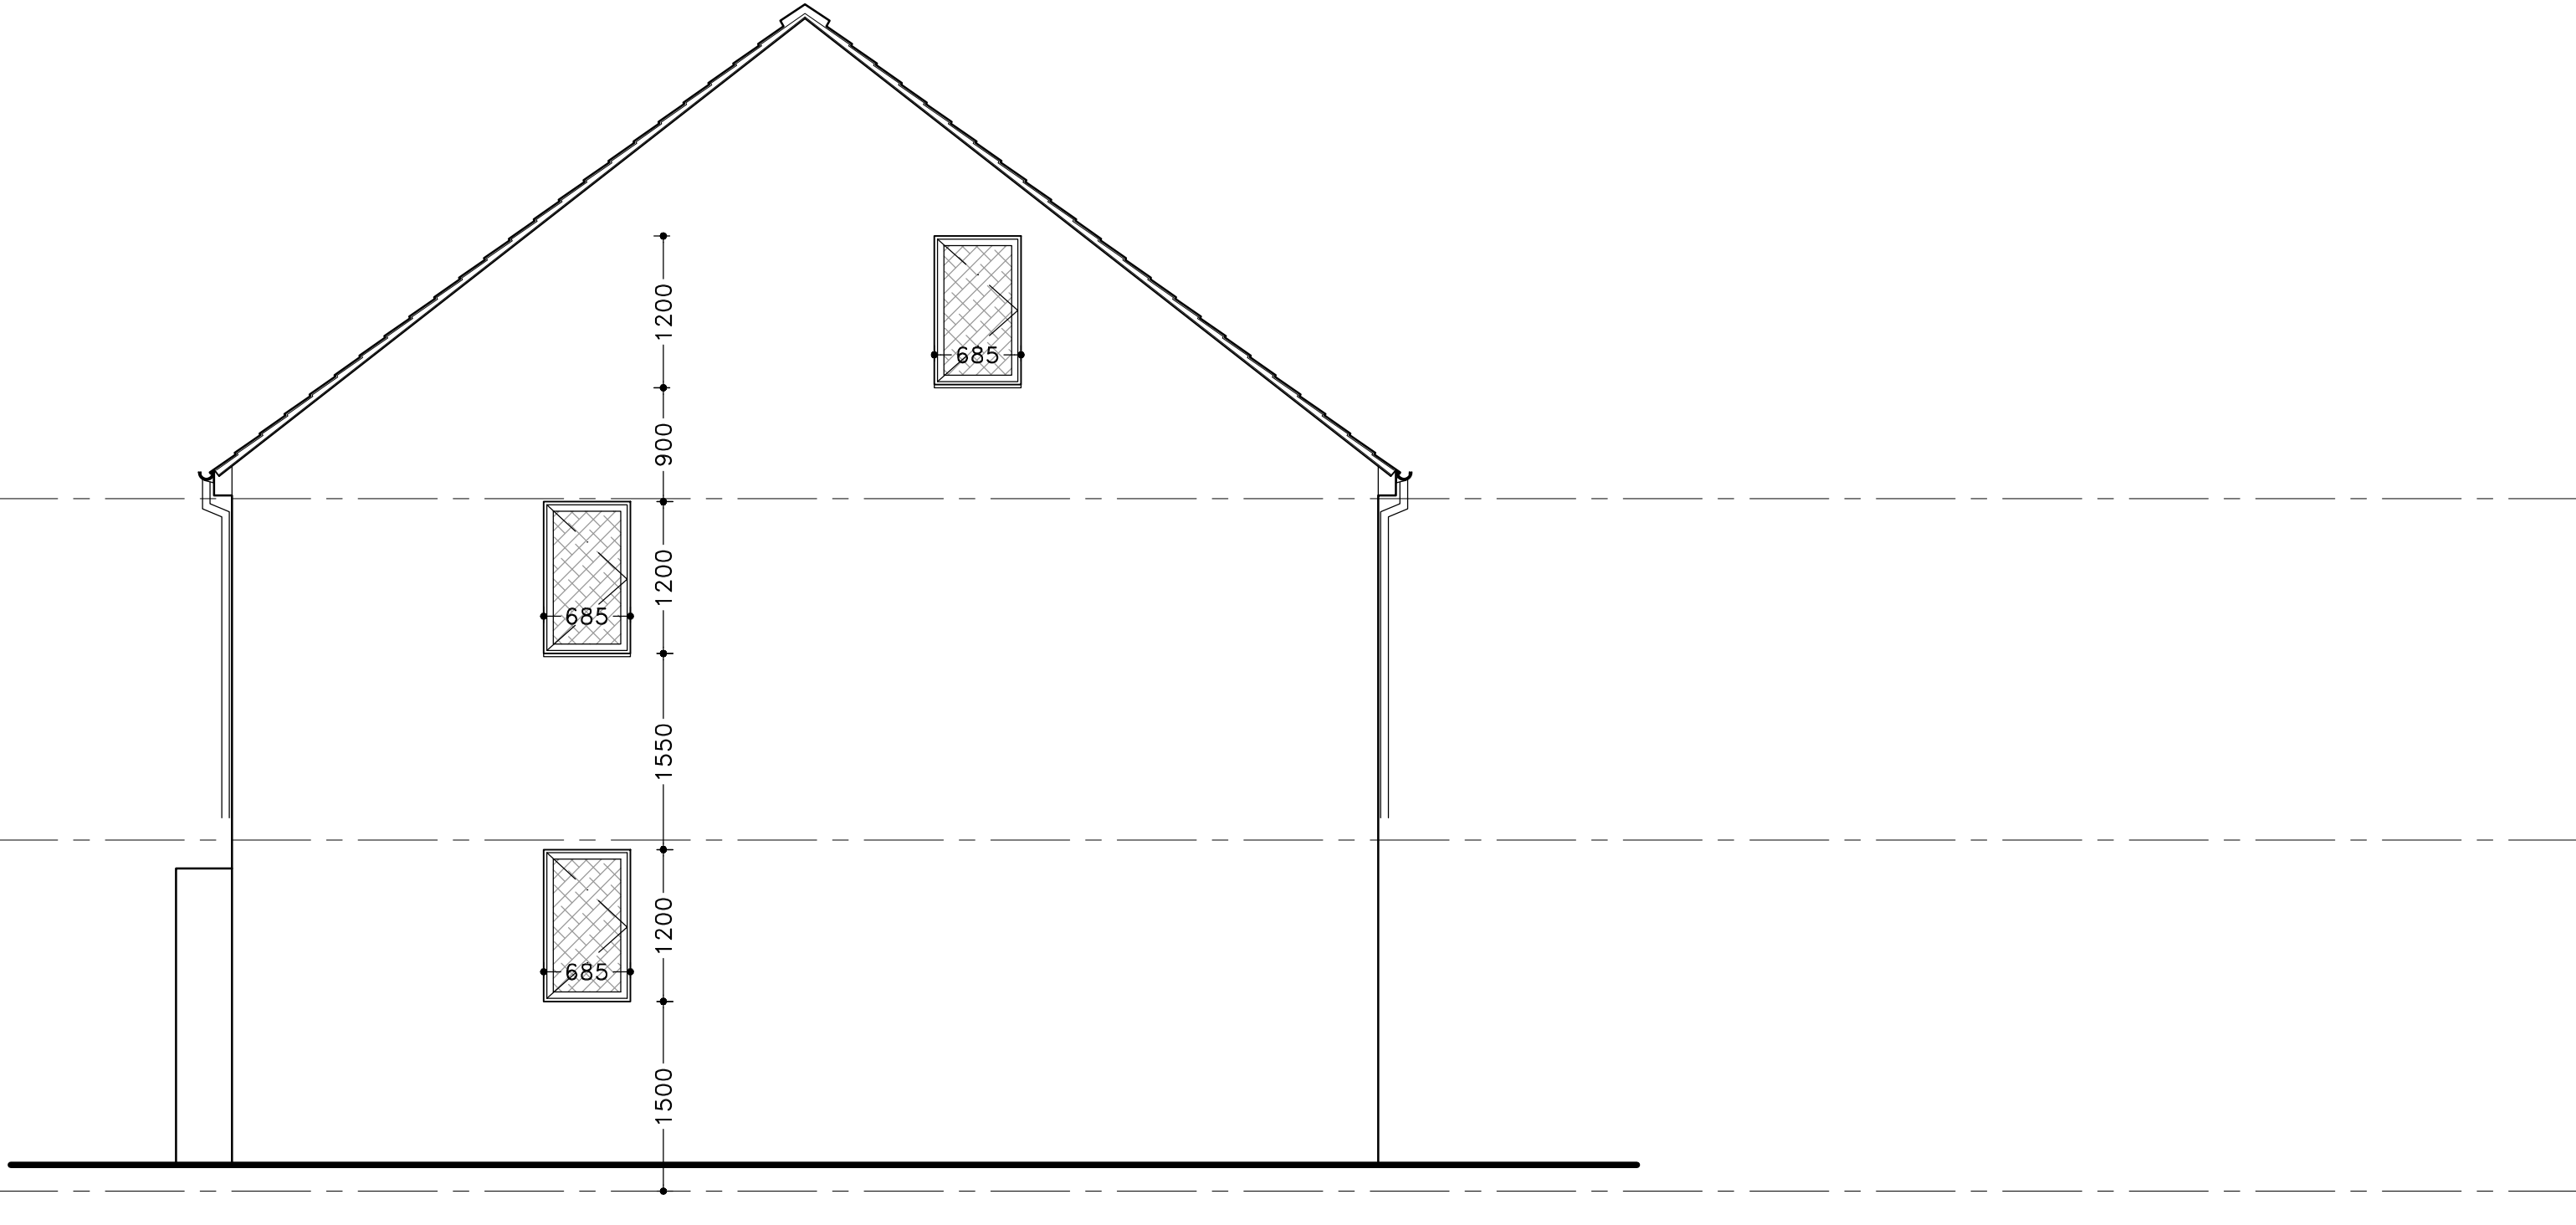


PLOT 3 - WEST ELEVATION
PLOT 4 - EAST ELEVATION (HANDED)

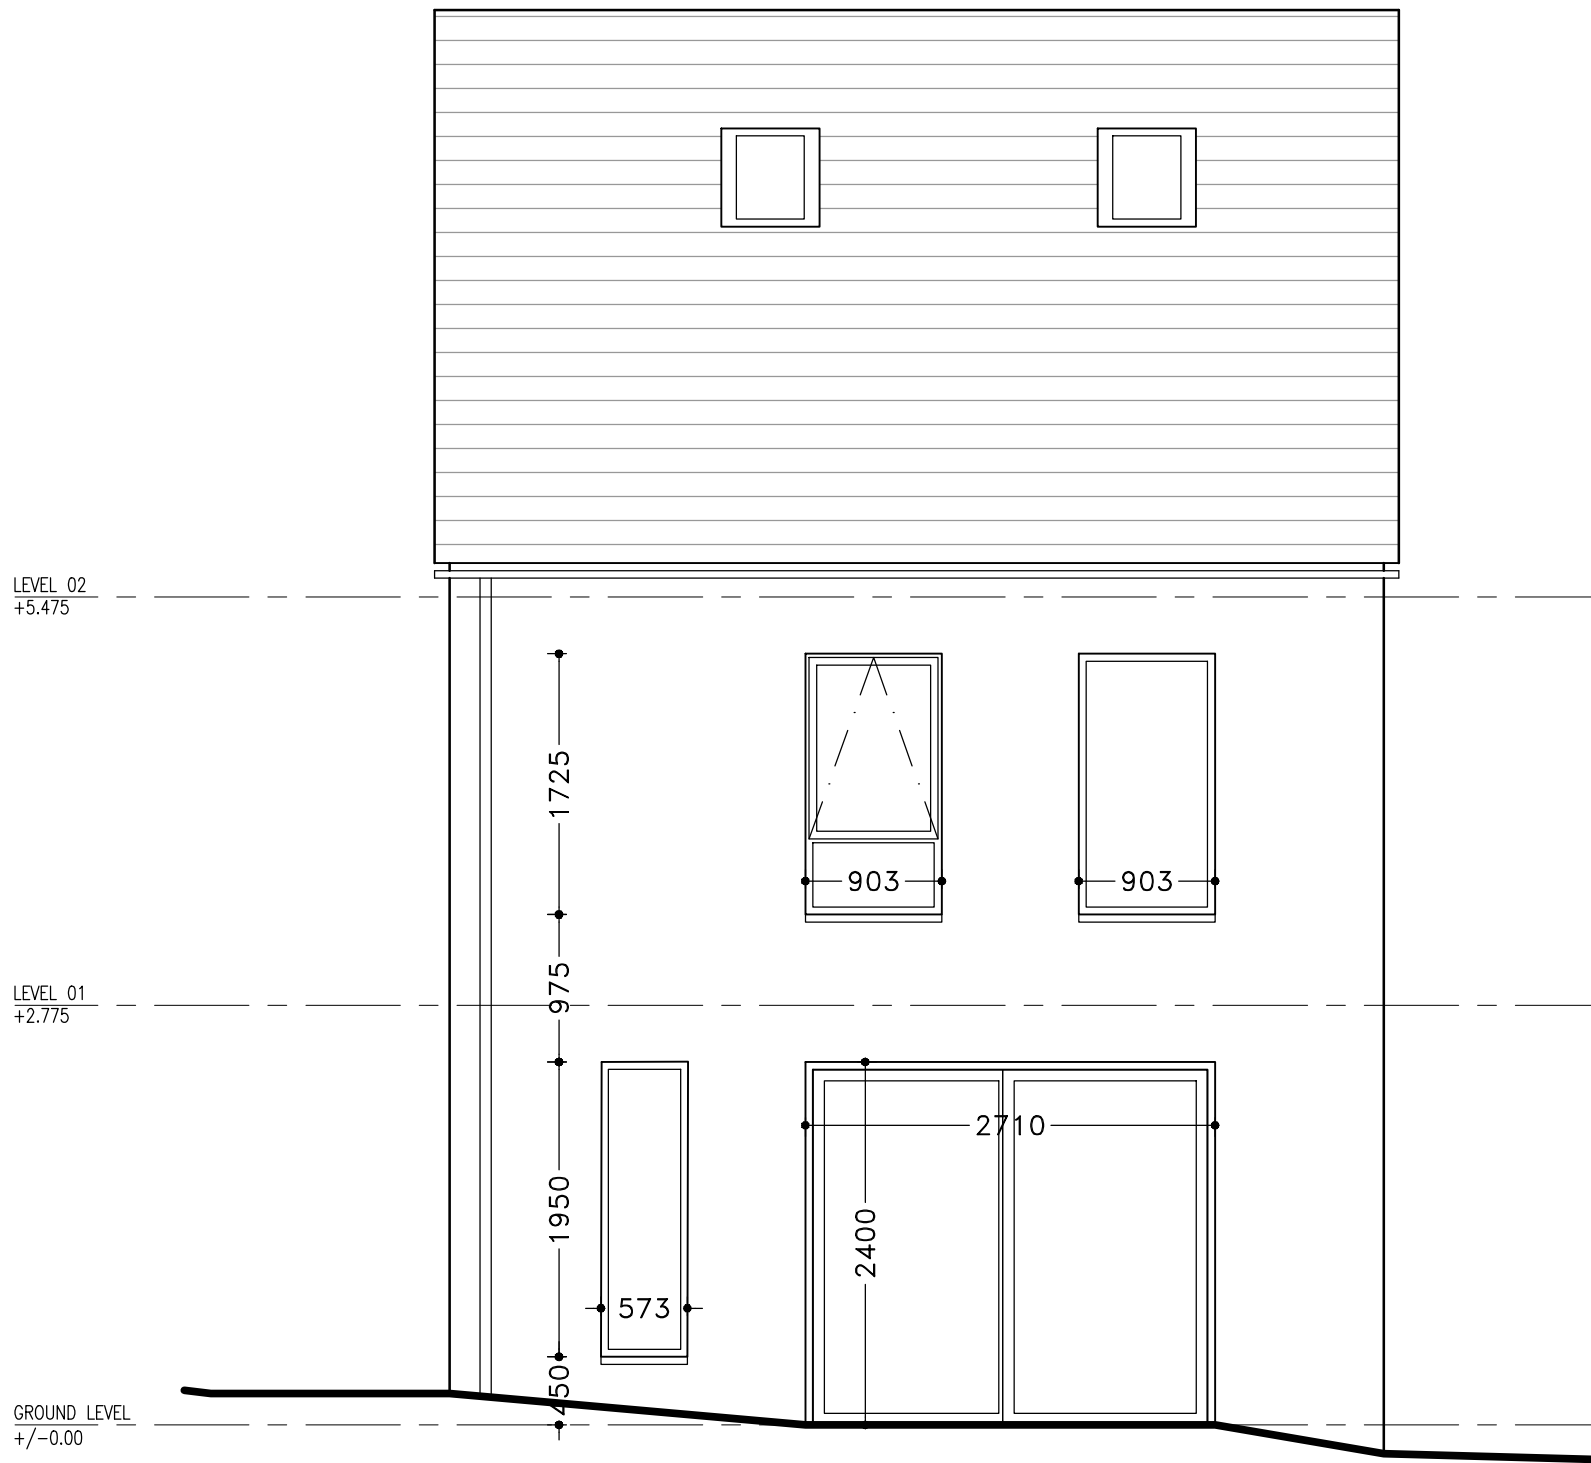



PLOT 3 - SOUTH ELEVATION
PLOT 4 HANDED

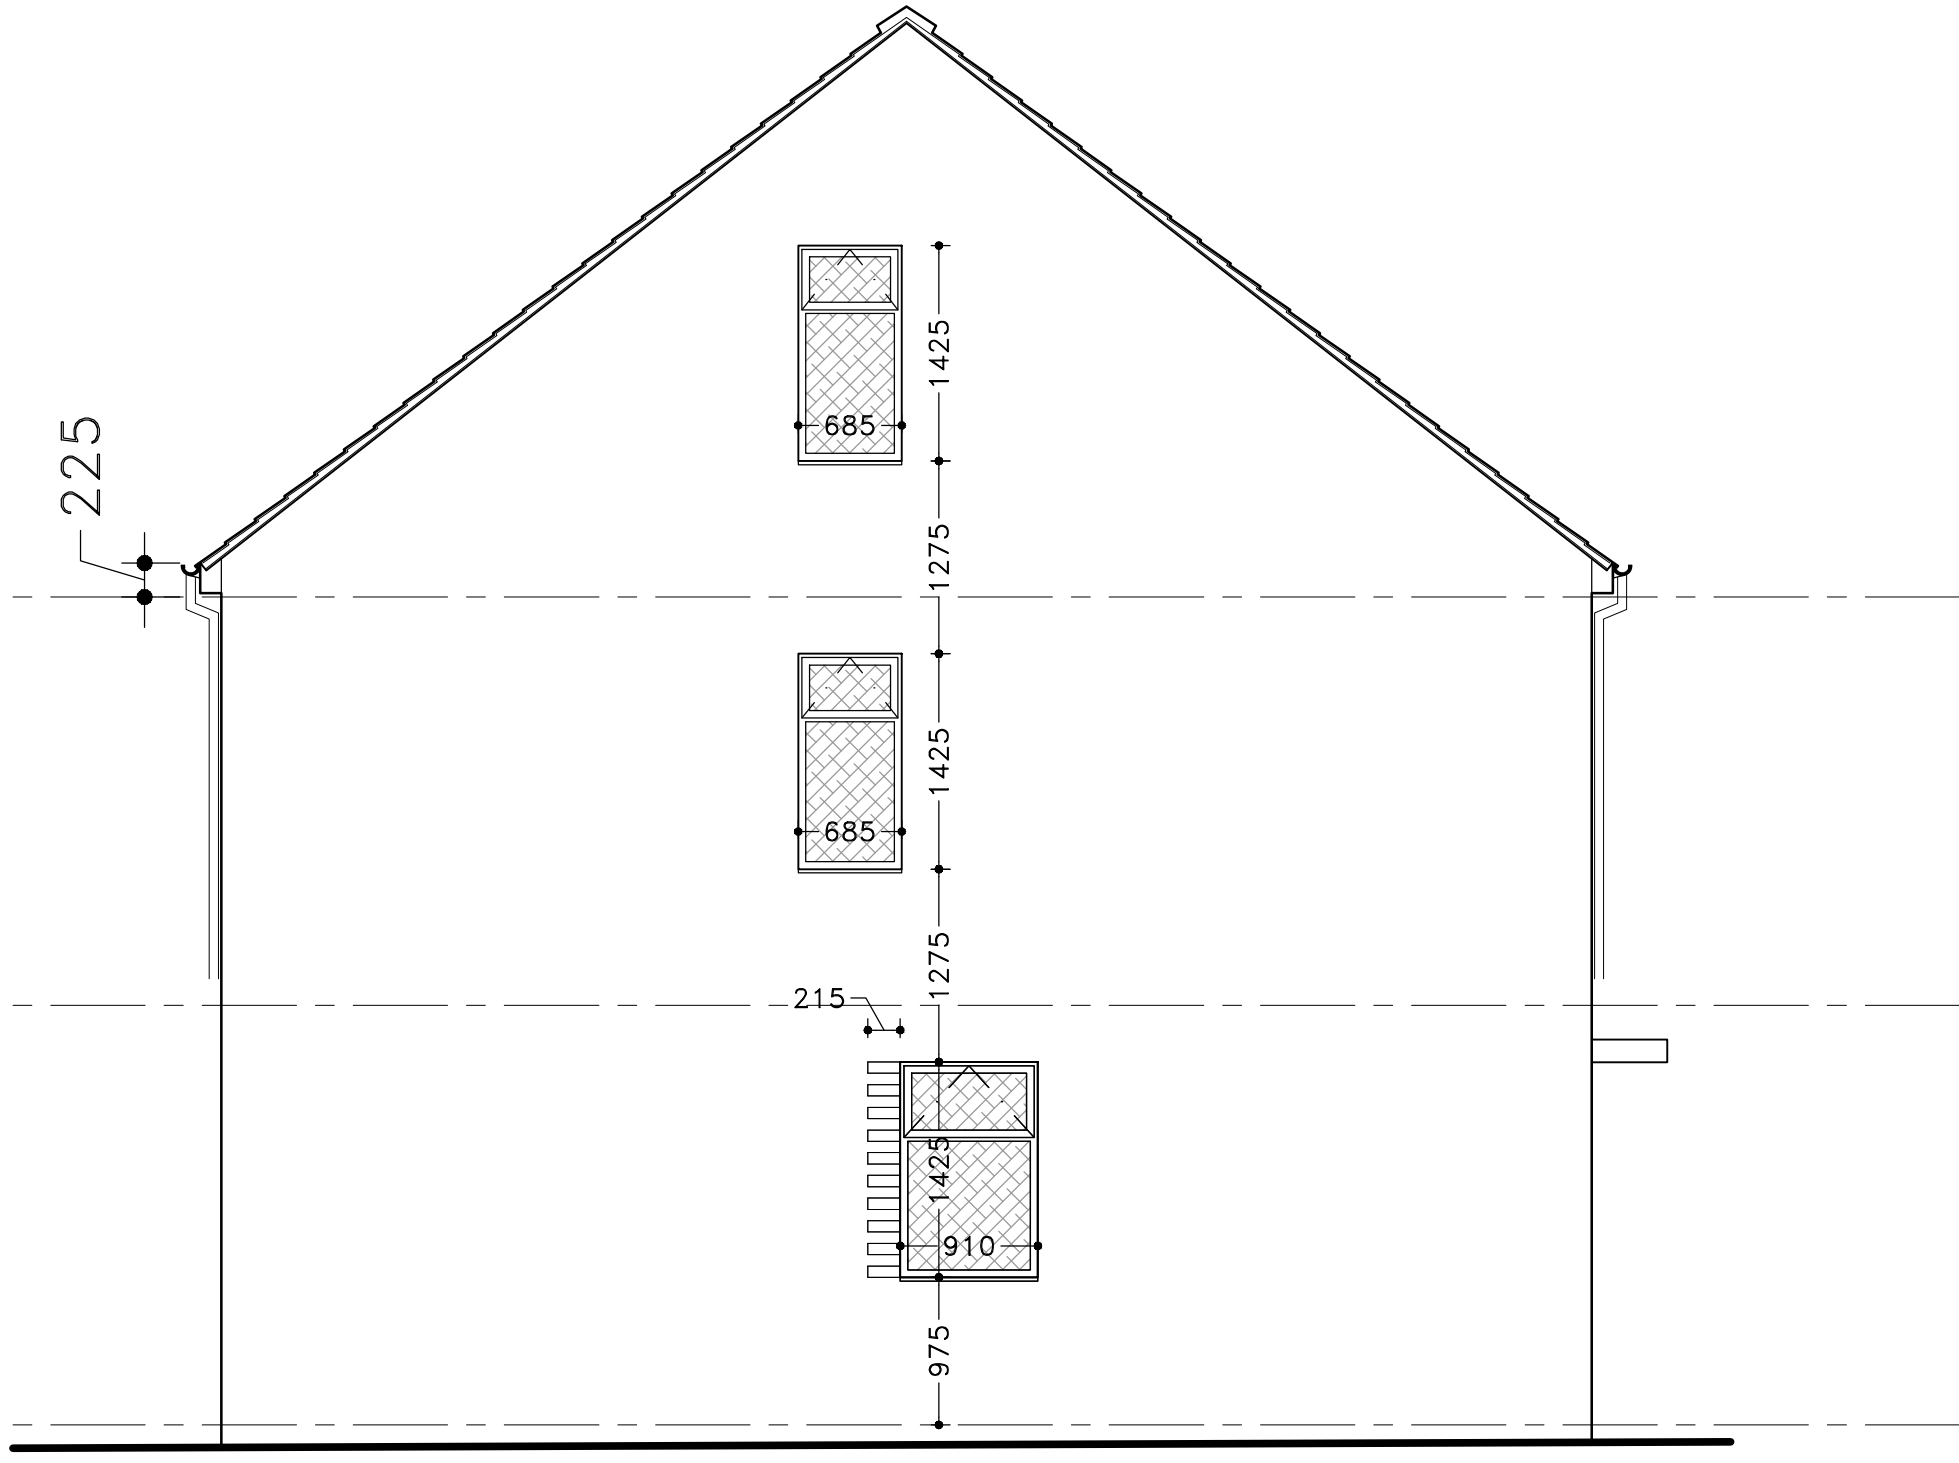

PLOT 3 - EAST ELEVATION
PLOT 4 - WEST ELEVATION (HANDED)

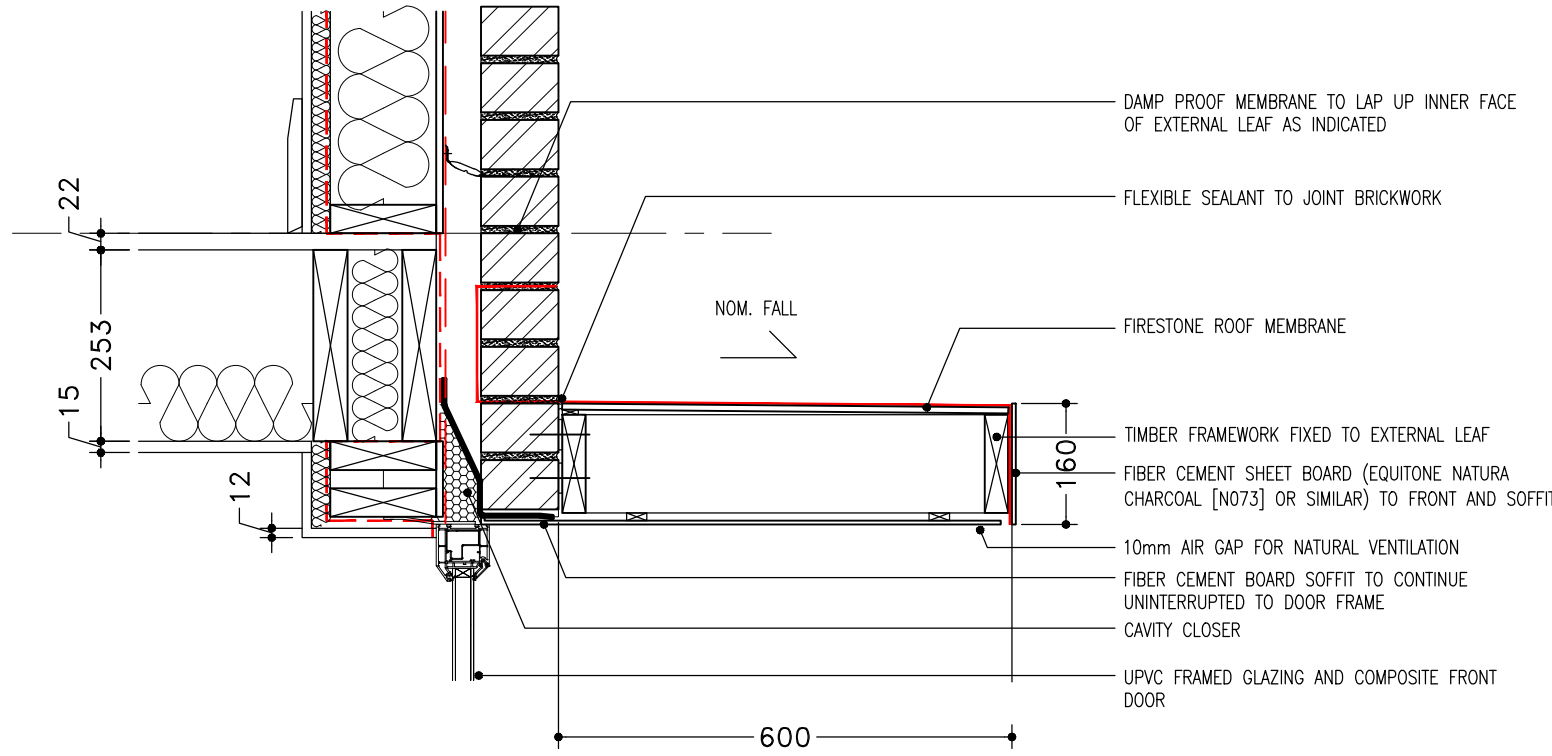

TIMBER CANOPY DETAIL
1:10

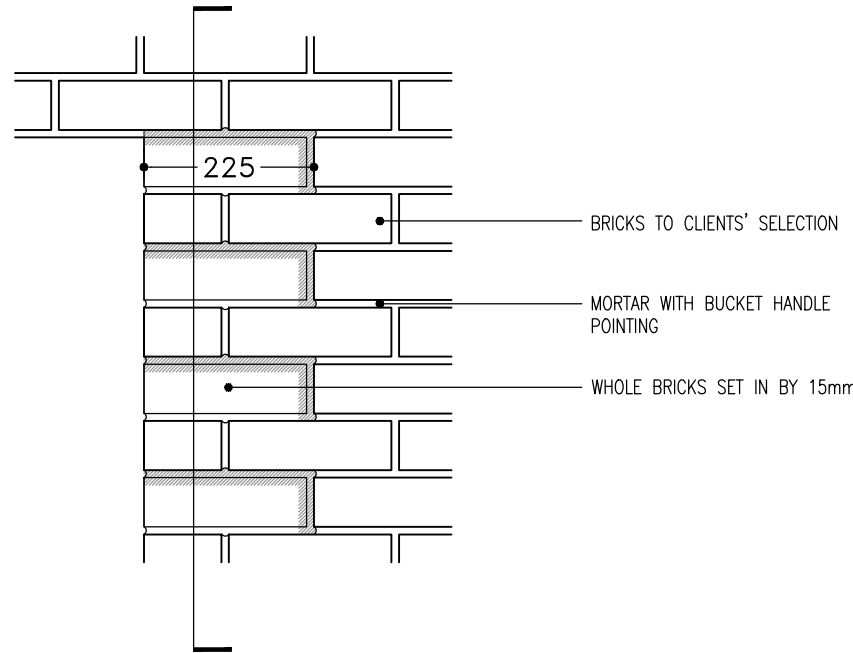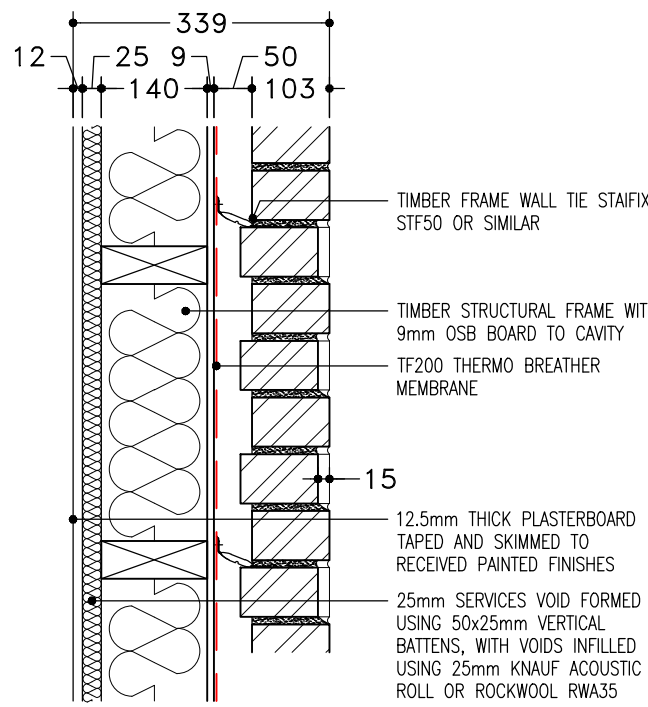

RECESSED BRICK DETAILS
1:10

NOTES

- 1 ALL WORK TO BE CARRIED OUT IN ACCORDANCE WITH THE BUILDING REGULATIONS AND THE REQUIREMENTS OF THE LOCAL AUTHORITY.
 - 2 NO DIMENSIONS TO BE SCALED FROM THIS DRAWING.
 - 3 THE CONTRACTOR SHALL VERIFY ALL LEVELS AND DIMENSIONS ON SITE BEFORE COMMENCEMENT OF WORK.
 - 4 ON SITE ALTERATIONS TO THE CONSTRUCTION OR FINISHES SHOWN OR IMPLIED ON THIS DRAWING MUST BE DRAWN TO THE ATTENTION OF THE ARCHITECT BEFORE SUCH WORK IS IMPLEMENTED.
 - 5 ALL TIMBERS REQUIRE PRESERVATIVE TREATMENT
- © COPYRIGHT RESERVED

02	16.05.22	TEXTURED GLASS INDICATED
01	10.03.22	Minor correction to bedroom window heights
Rev:	Scale:	Details
Drawing Status:		
BUILDING REGS		
Progressive Architecture, 4 Lonsdale Road, Southwale, West Yorkshire, HD7 5AL. Tel: 01484 846786		
Client:		
Dimora Construction		
Site:		
William Street Littleborough OL15 8JP		
Drawing Title:		
Block 02 & 03 Elevations		
Project Number:	Drawing Number:	Revision:
P1018	131	02
Date:	Scale:	Drawn:
07.02.2022	1:50 @ A1	JCM