
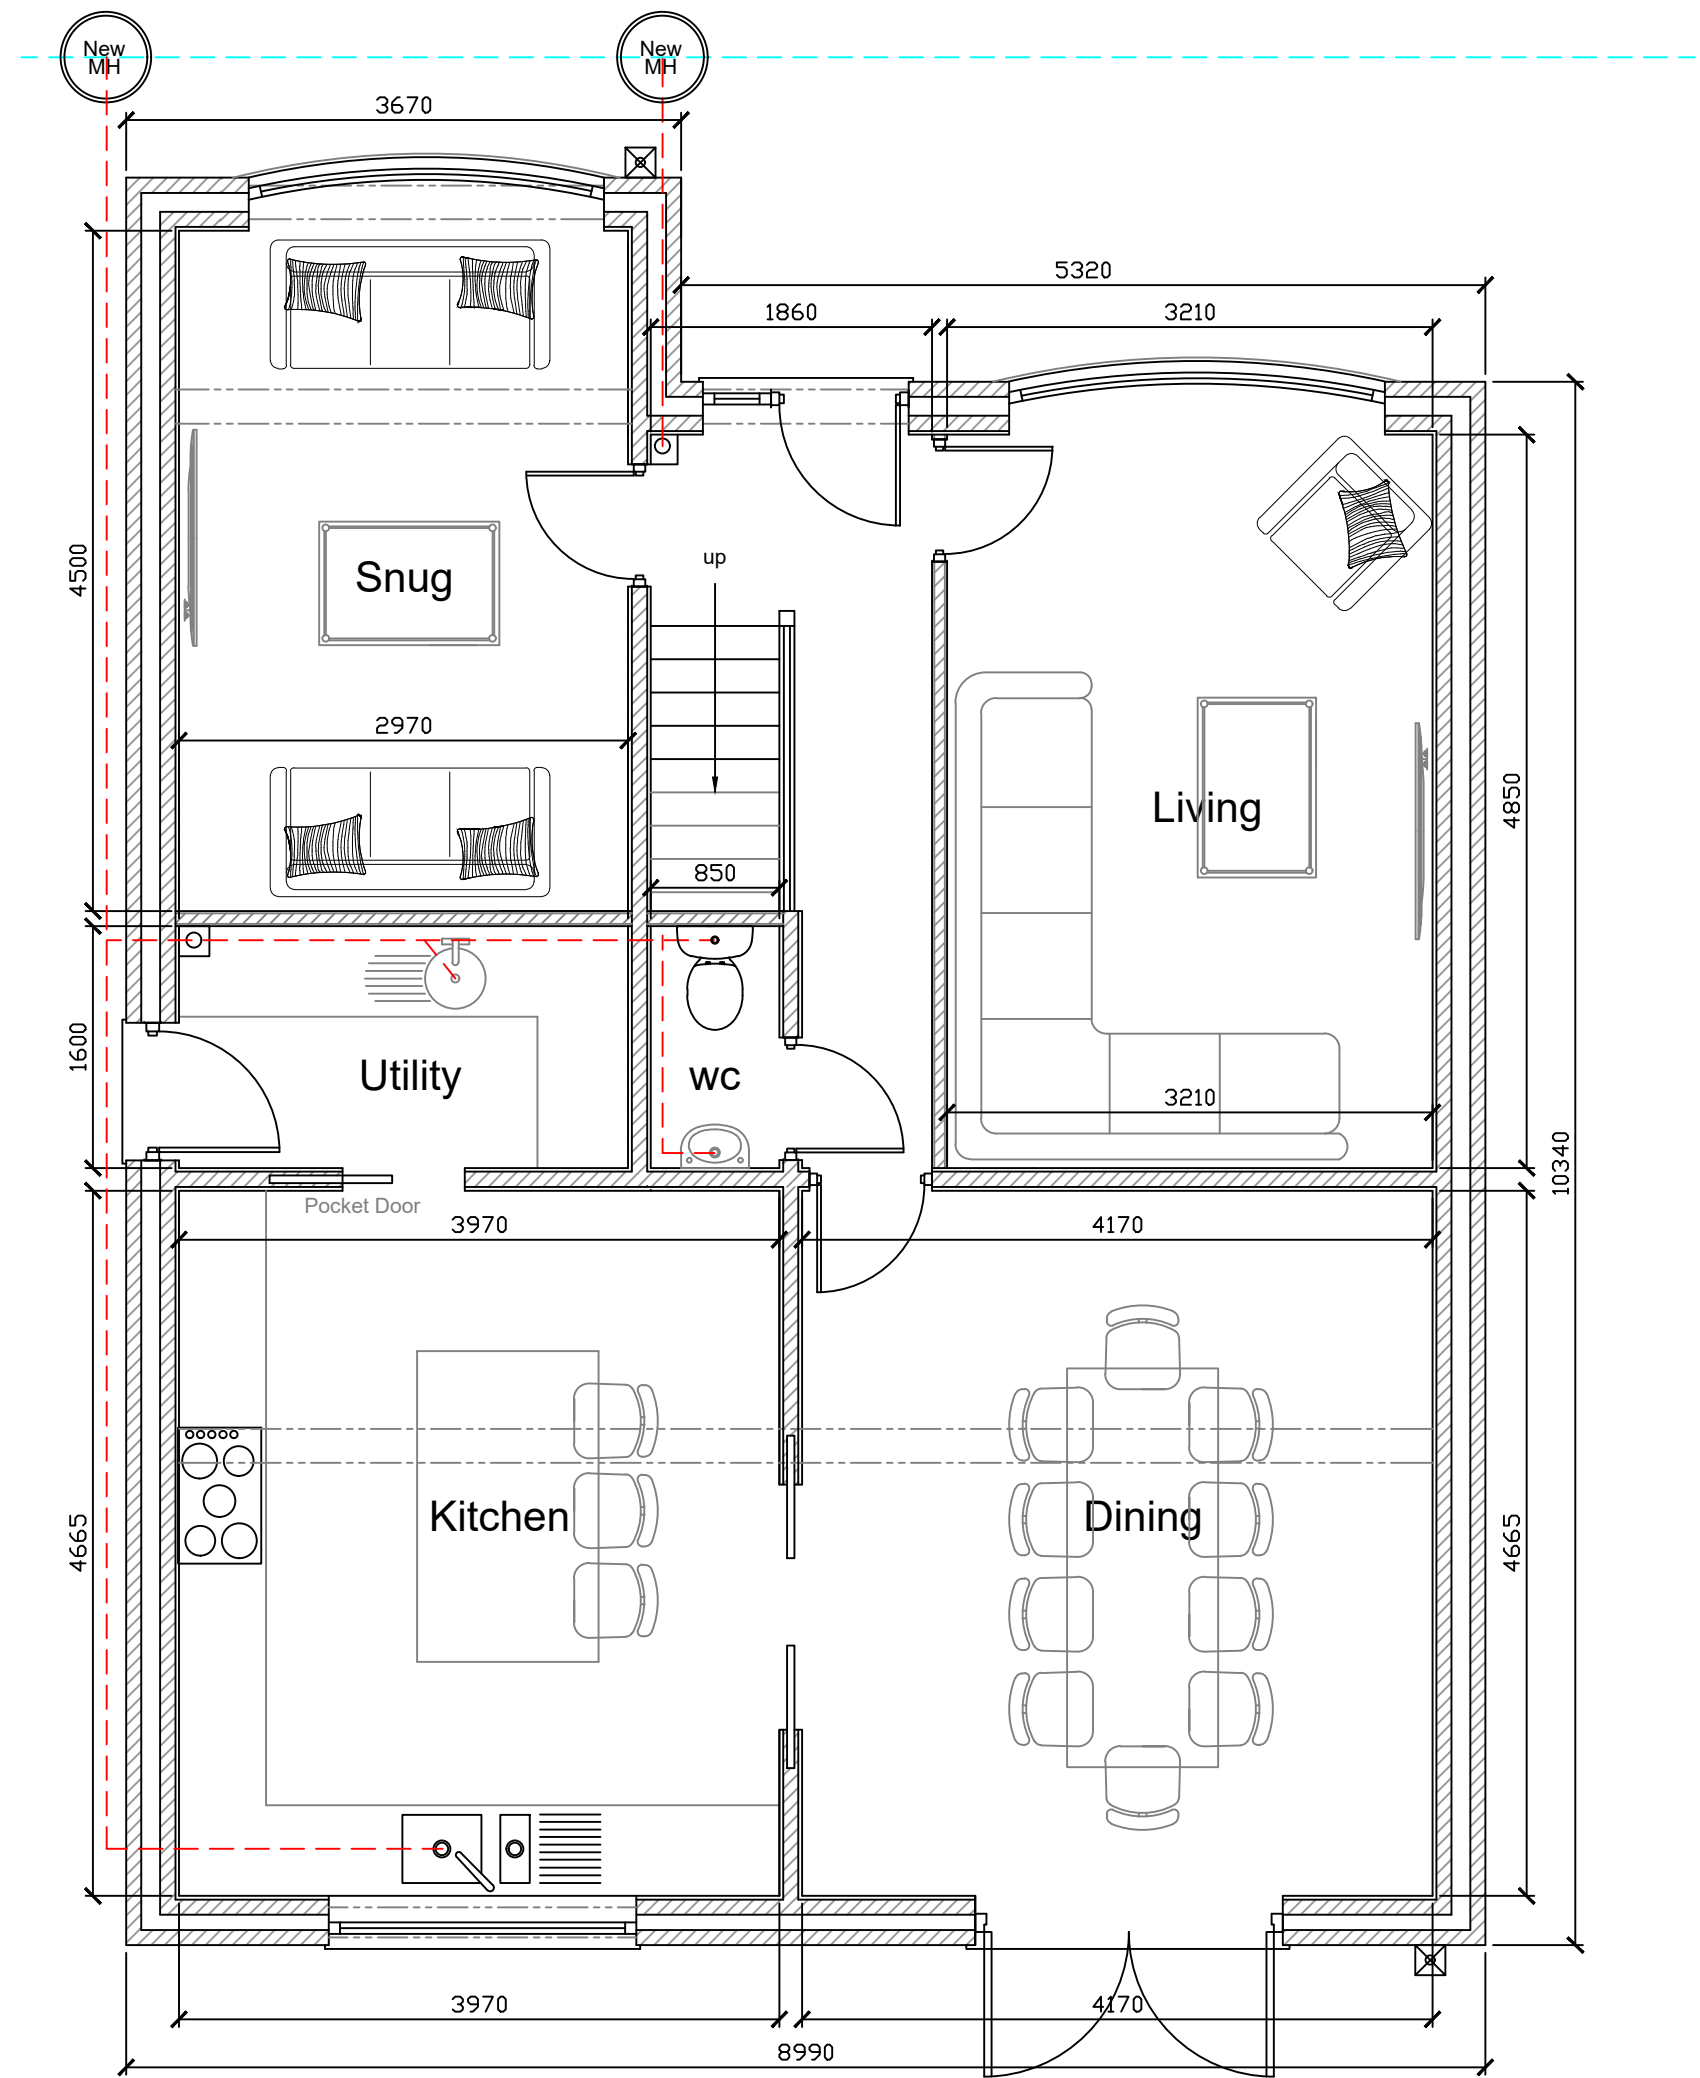



1:100

Key for Elevations -

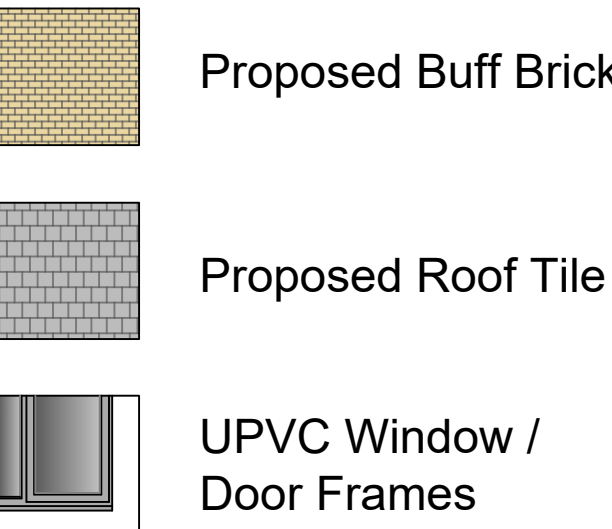

Proposed Ground Floor Plan

1:50

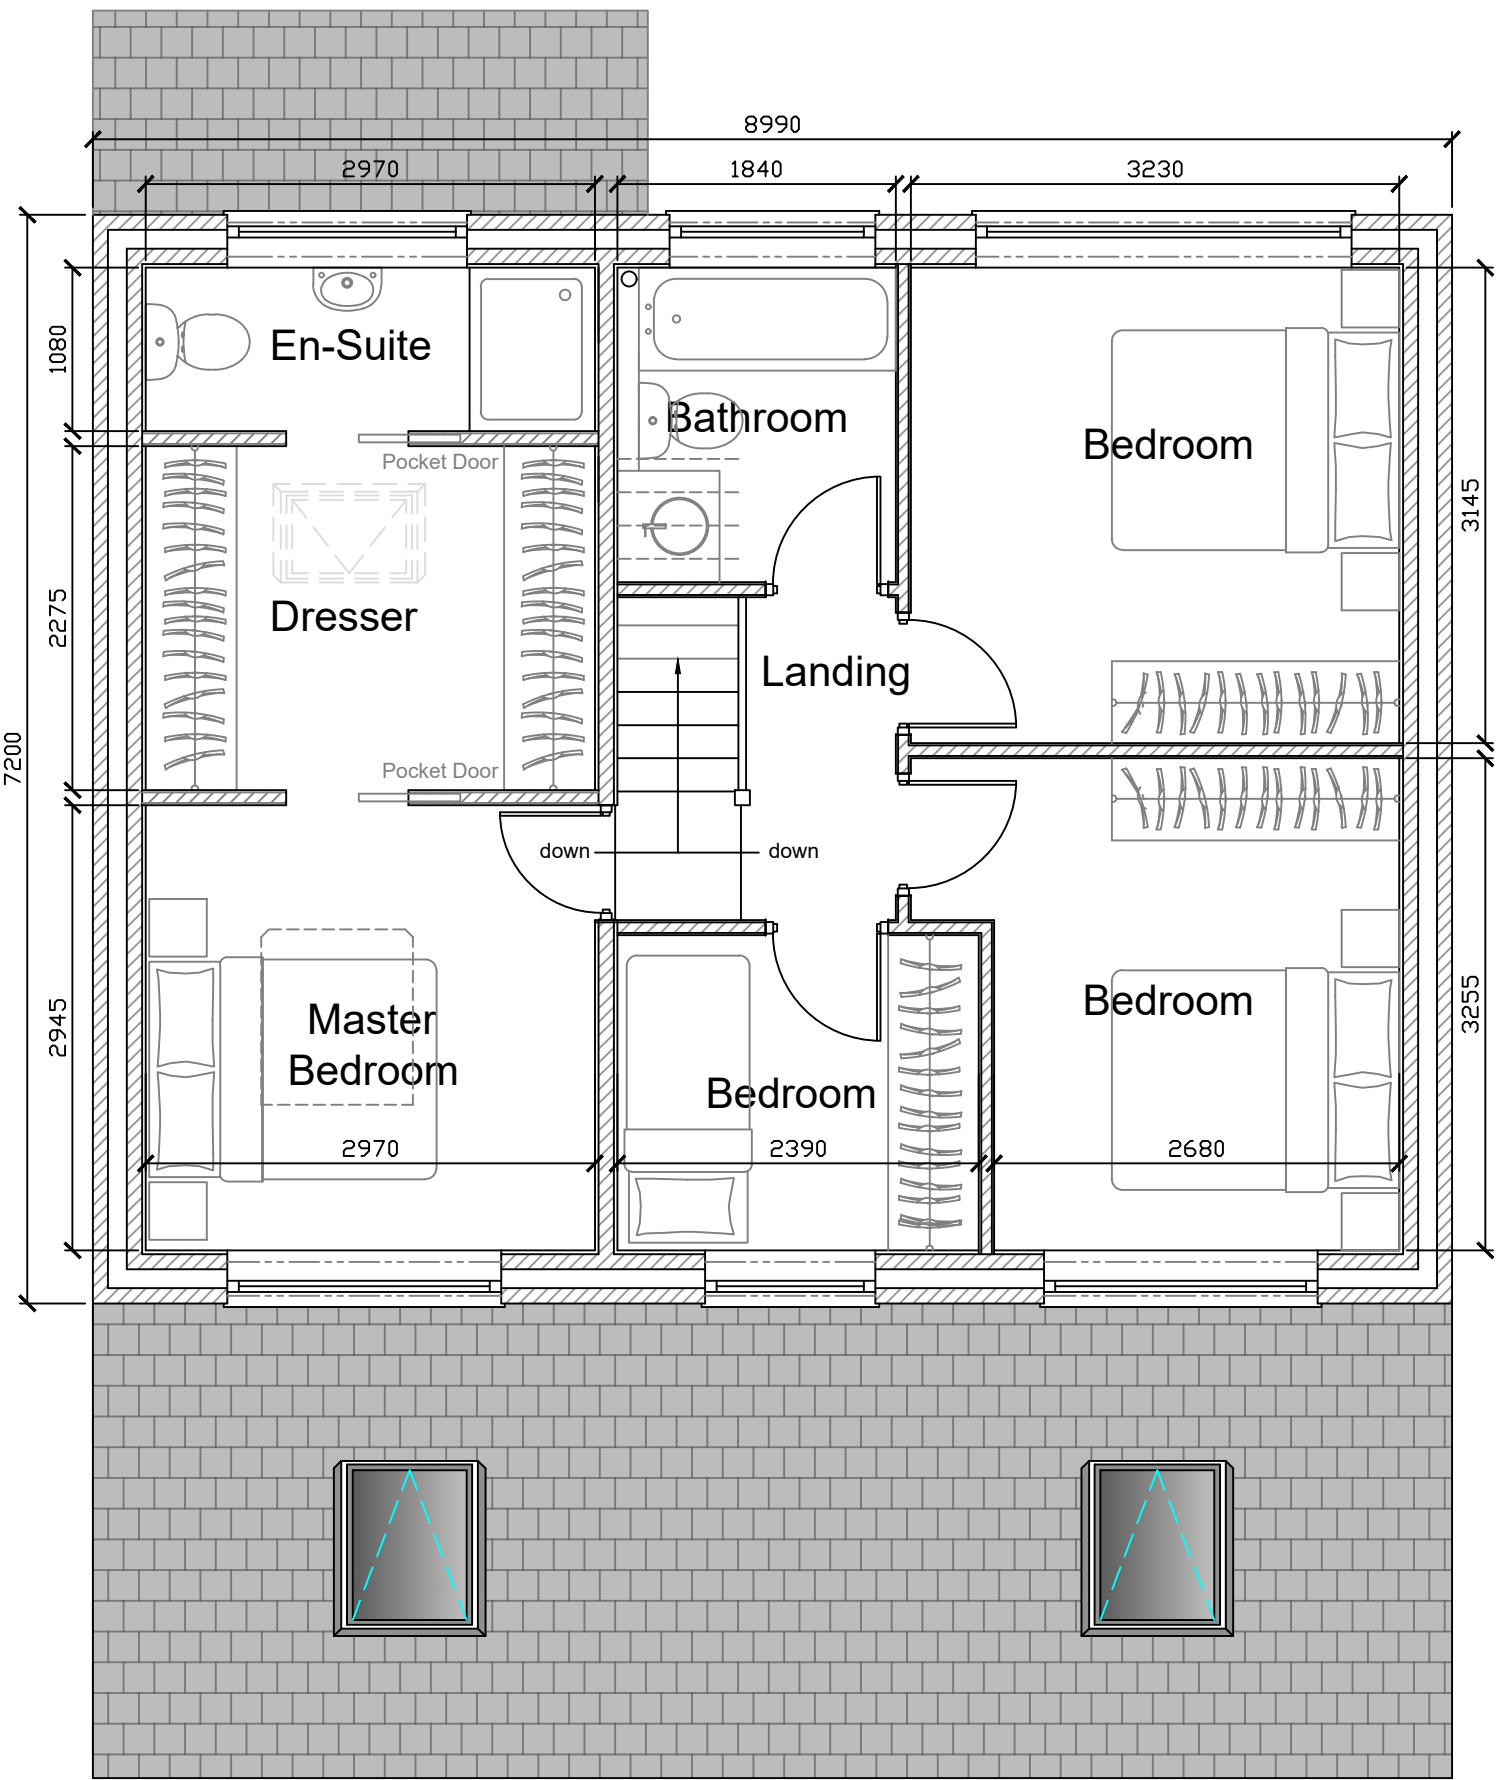

Proposed First Floor Plan

Rev A :- 27/11/24
Drawings amended to included roof light on floor plan, bat and bird boxes

Stage :-		Full Planning Drawing	
Project Title :-		Proposed New Dwelling	
Drawing Title :-		Plans & Elevations	
Client :-		Mr Kong	
Drwg No :-	FP 07 23 76	Date :-	Sep '23
Scale :-	1:100 & 1:50@A1	Rev :-	Rev A
Site Address :-		Land Adjacent - 40 Andover Avenue, Middleton, Manchester, M24 1RN	