



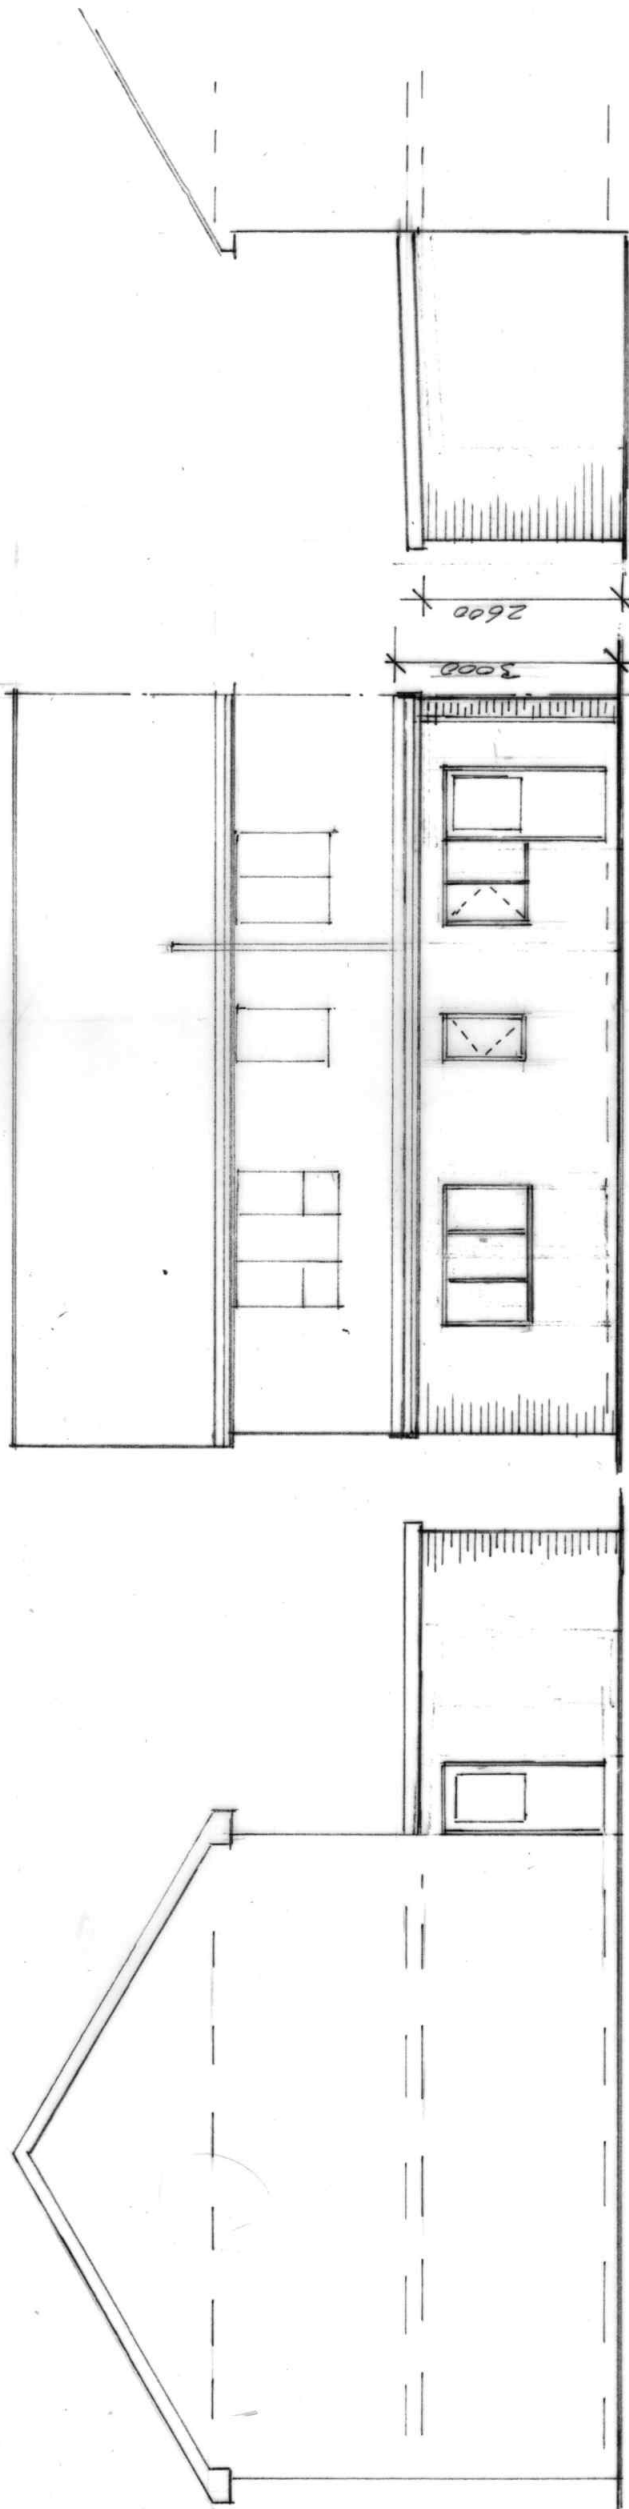

SIDE ELEVATION

REAR ELEVATION

SIDE ELEVATION

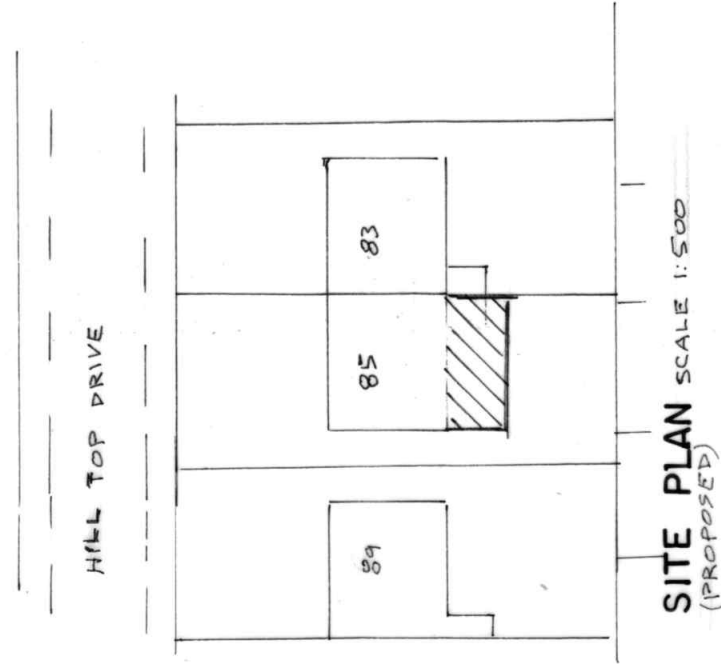

BUILDING DESIGN SERVICES

M. FAROOQ

418 Bury Road Rochdale OL11 5EU.

Tel: 01706 712231 Mob: 07967605763

PROPOSED SINGLE STOREY REAR EXTENSION AT

85 HILL TOP DRIVE ROCHDALE OL11 2RL

For: MRS SHAHIDA IRFAN

Elevation

Scale 1:100

2231/3