


PLANNING

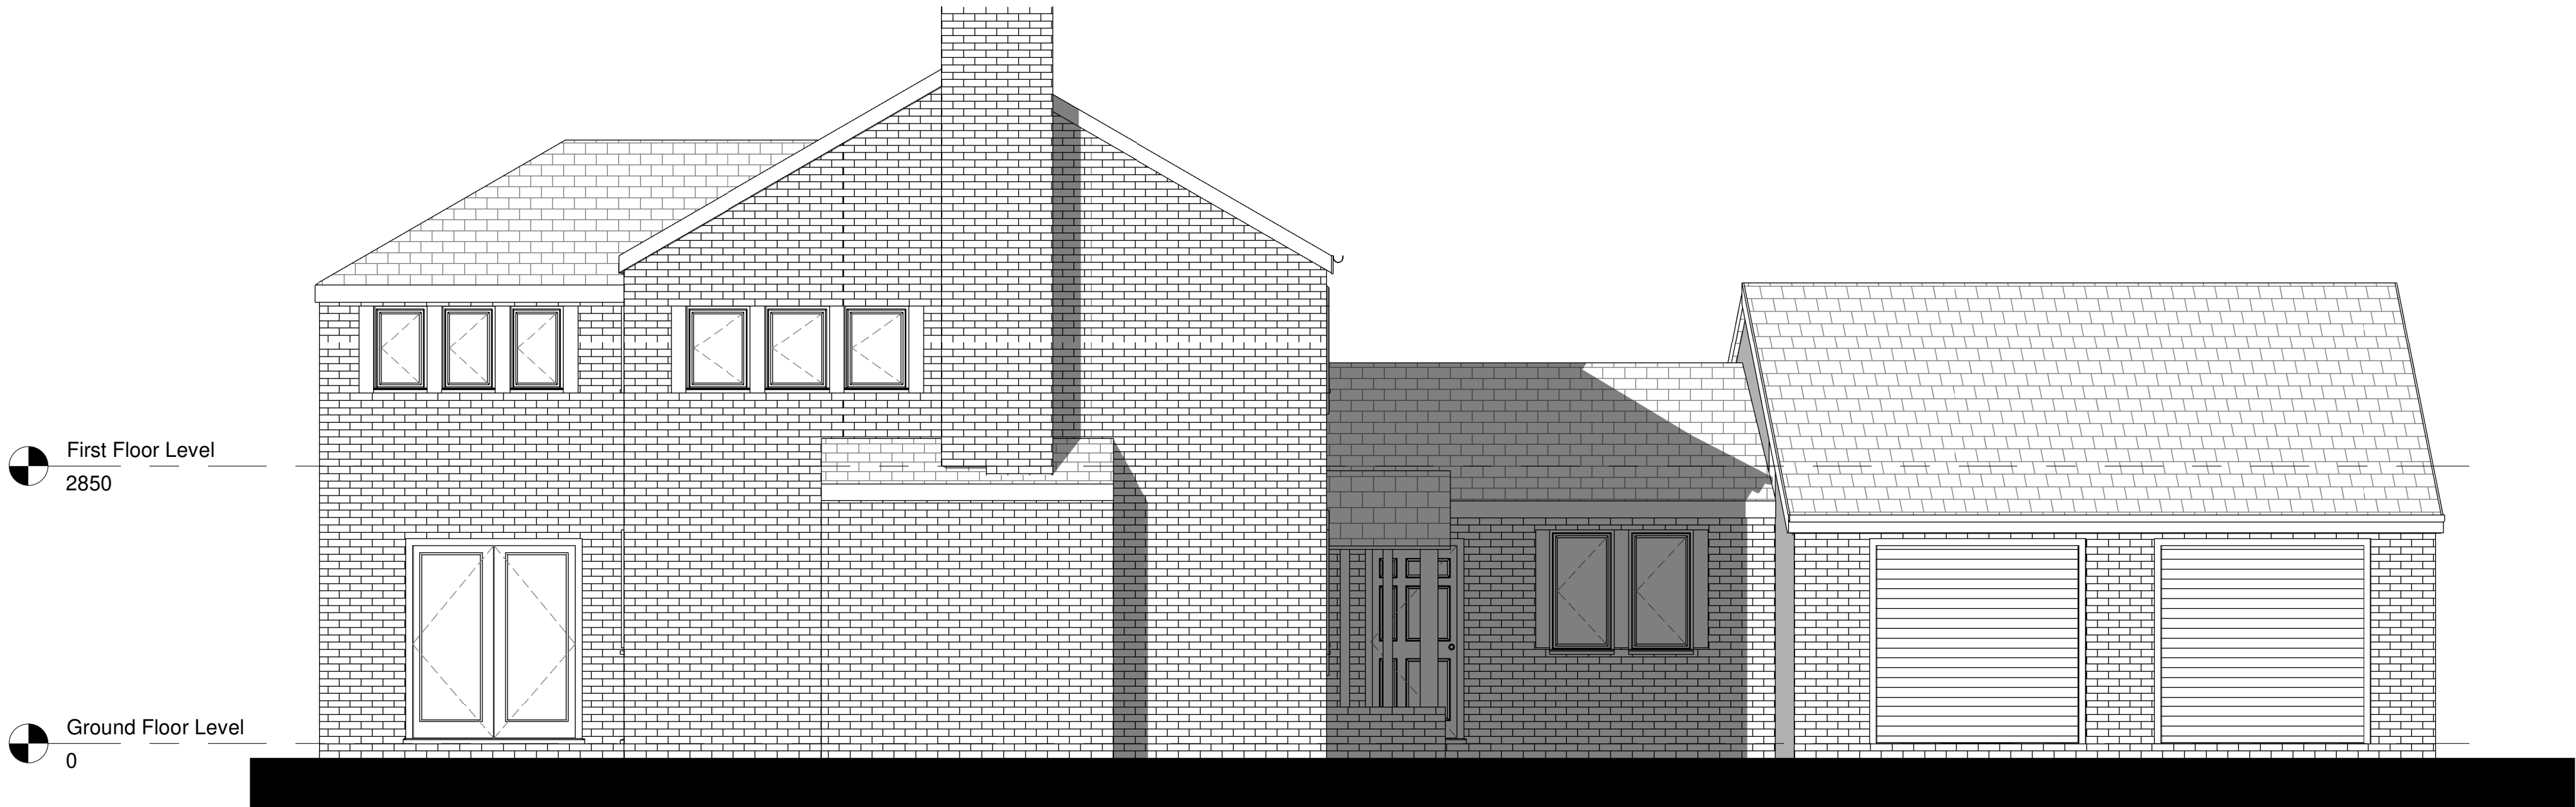

Existing Front Elevation
Scale 1 : 50



Existing Side Elevation
Scale 1 : 50

Rev	Description	by	Chk by	Date
Project: Residential Extension				
Stubley New Barn				
Title: Existing Front & Side Elevation				
Client: Mr S Scott				
Drawn By: TM Checked By: TM on Nov 2022				
Original Size: A1 Project Number: TMA-1066				
Drawing Number: B1-ZZ-DR-A-8020				
Building: Level: Type: Discipline: Draw No: REV				