



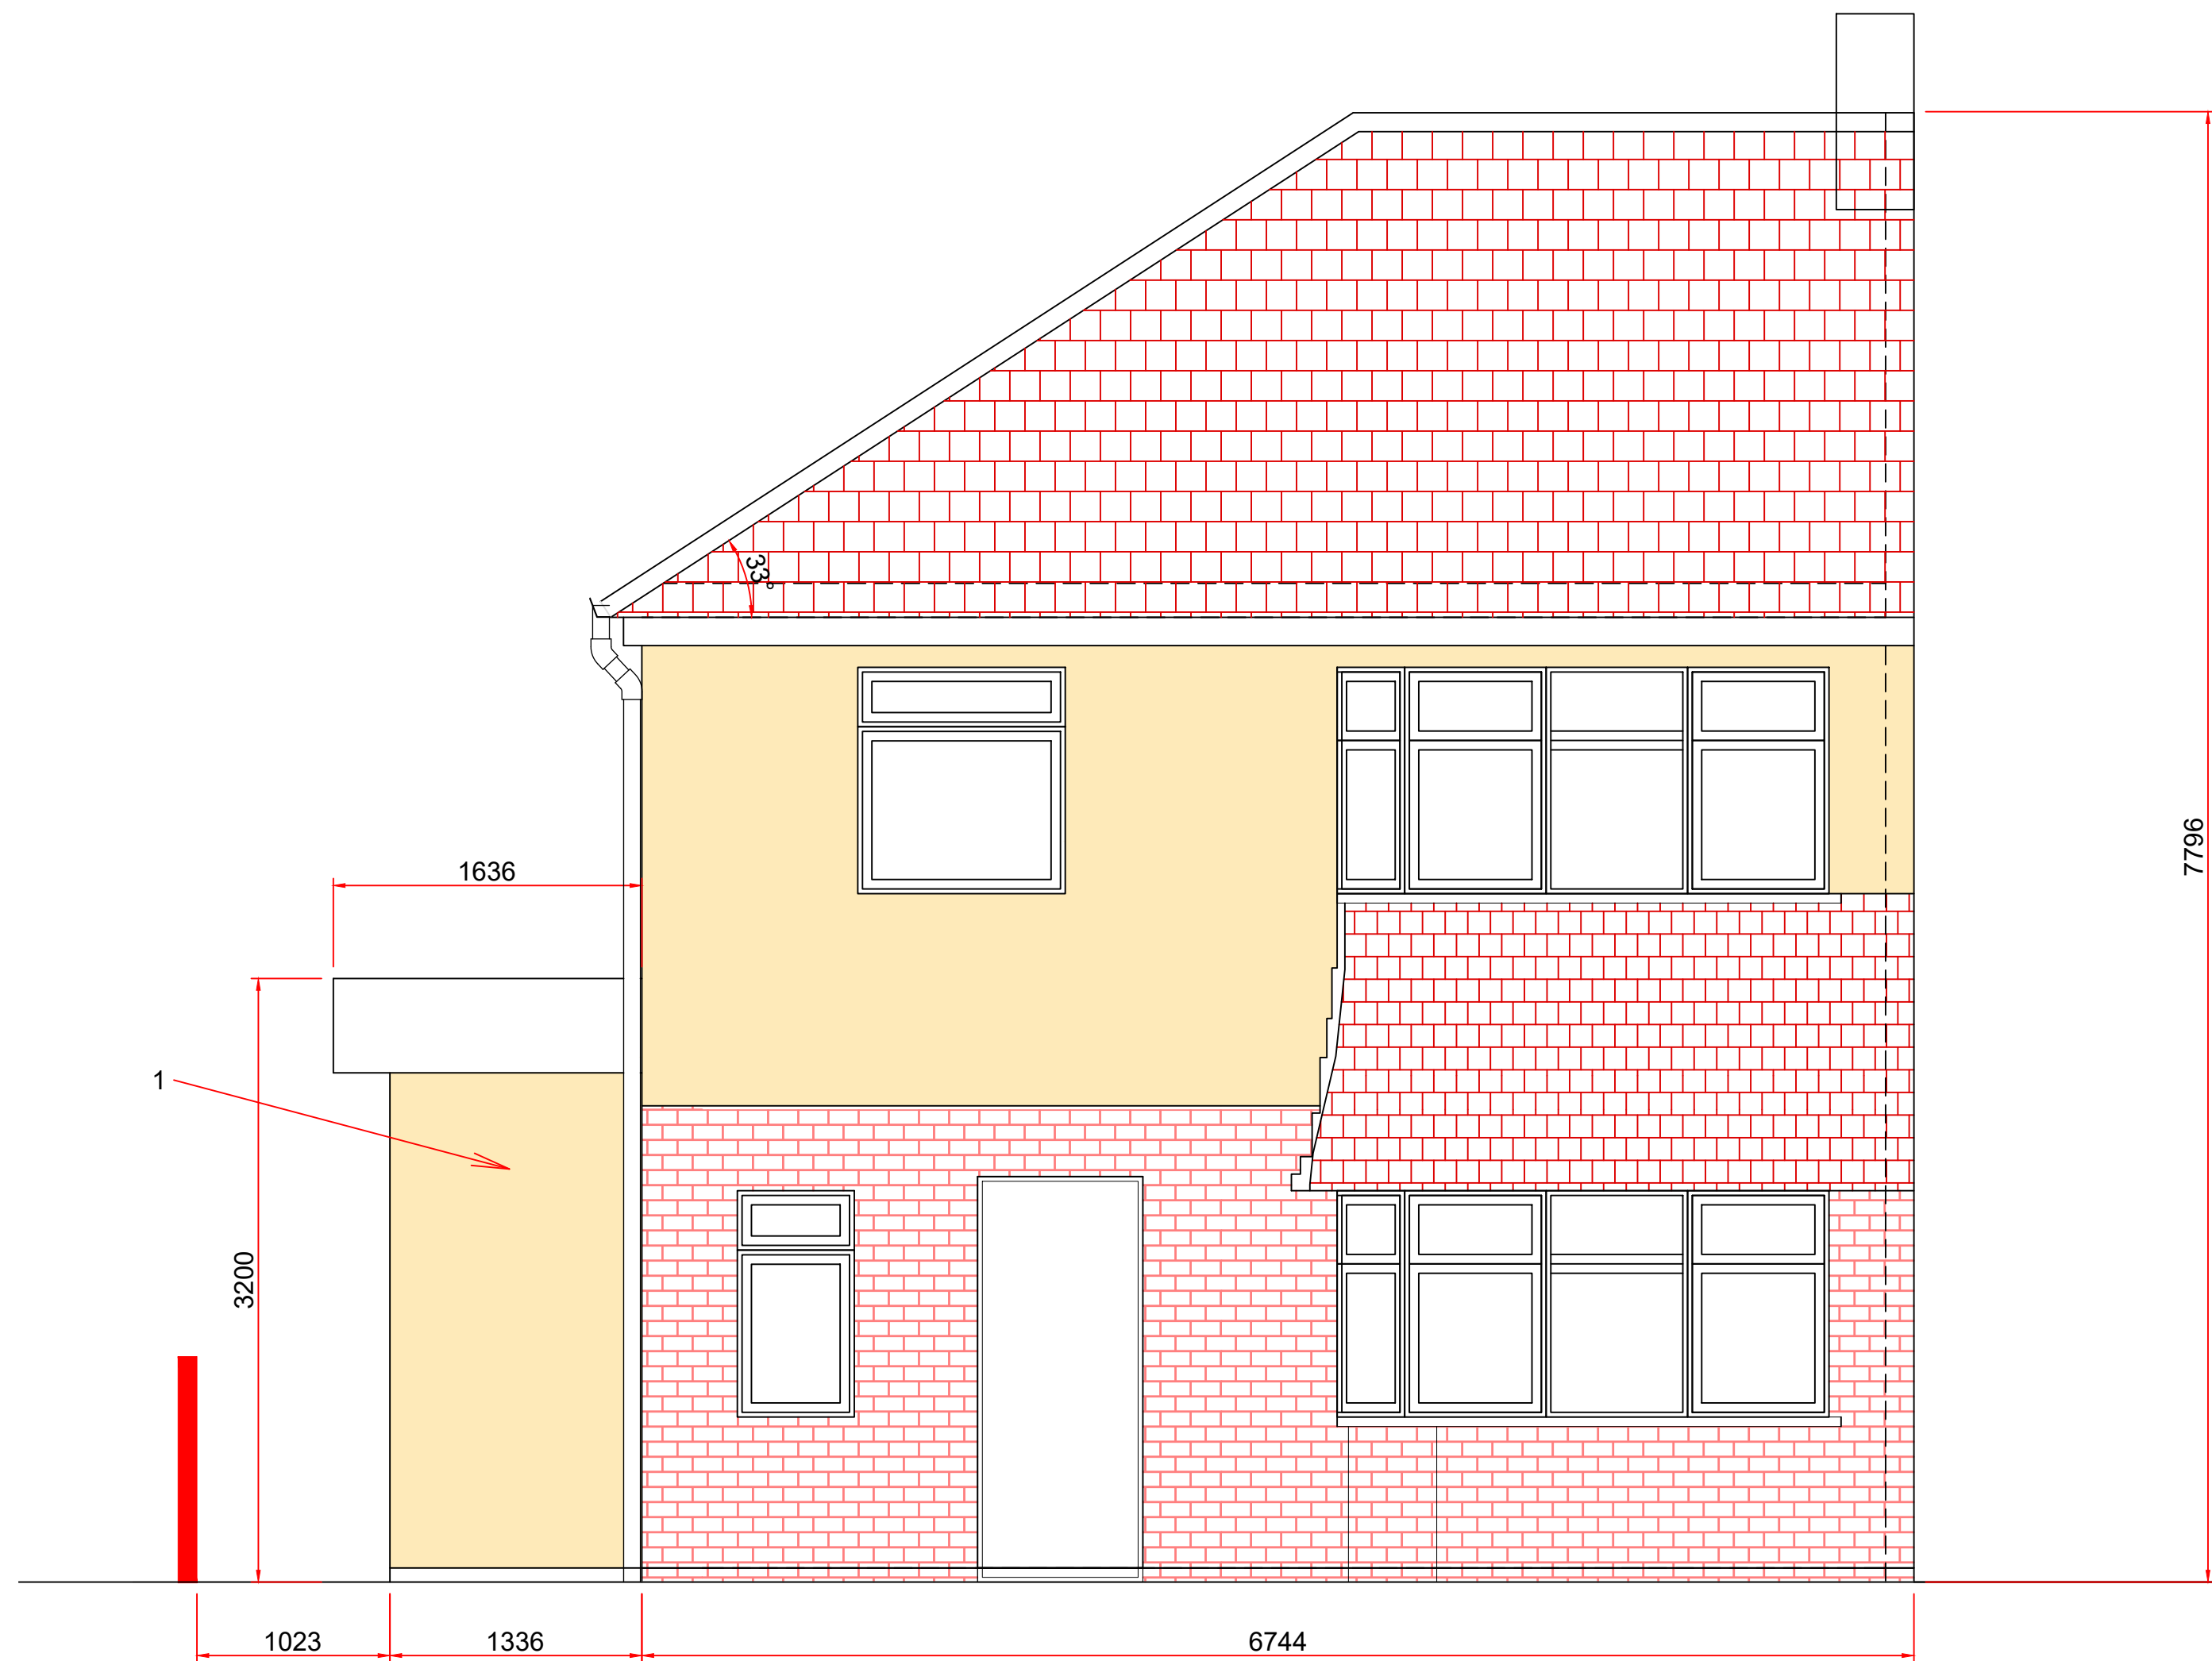

PROPOSED FRONT ELEVATION
(SCALE 1:30)

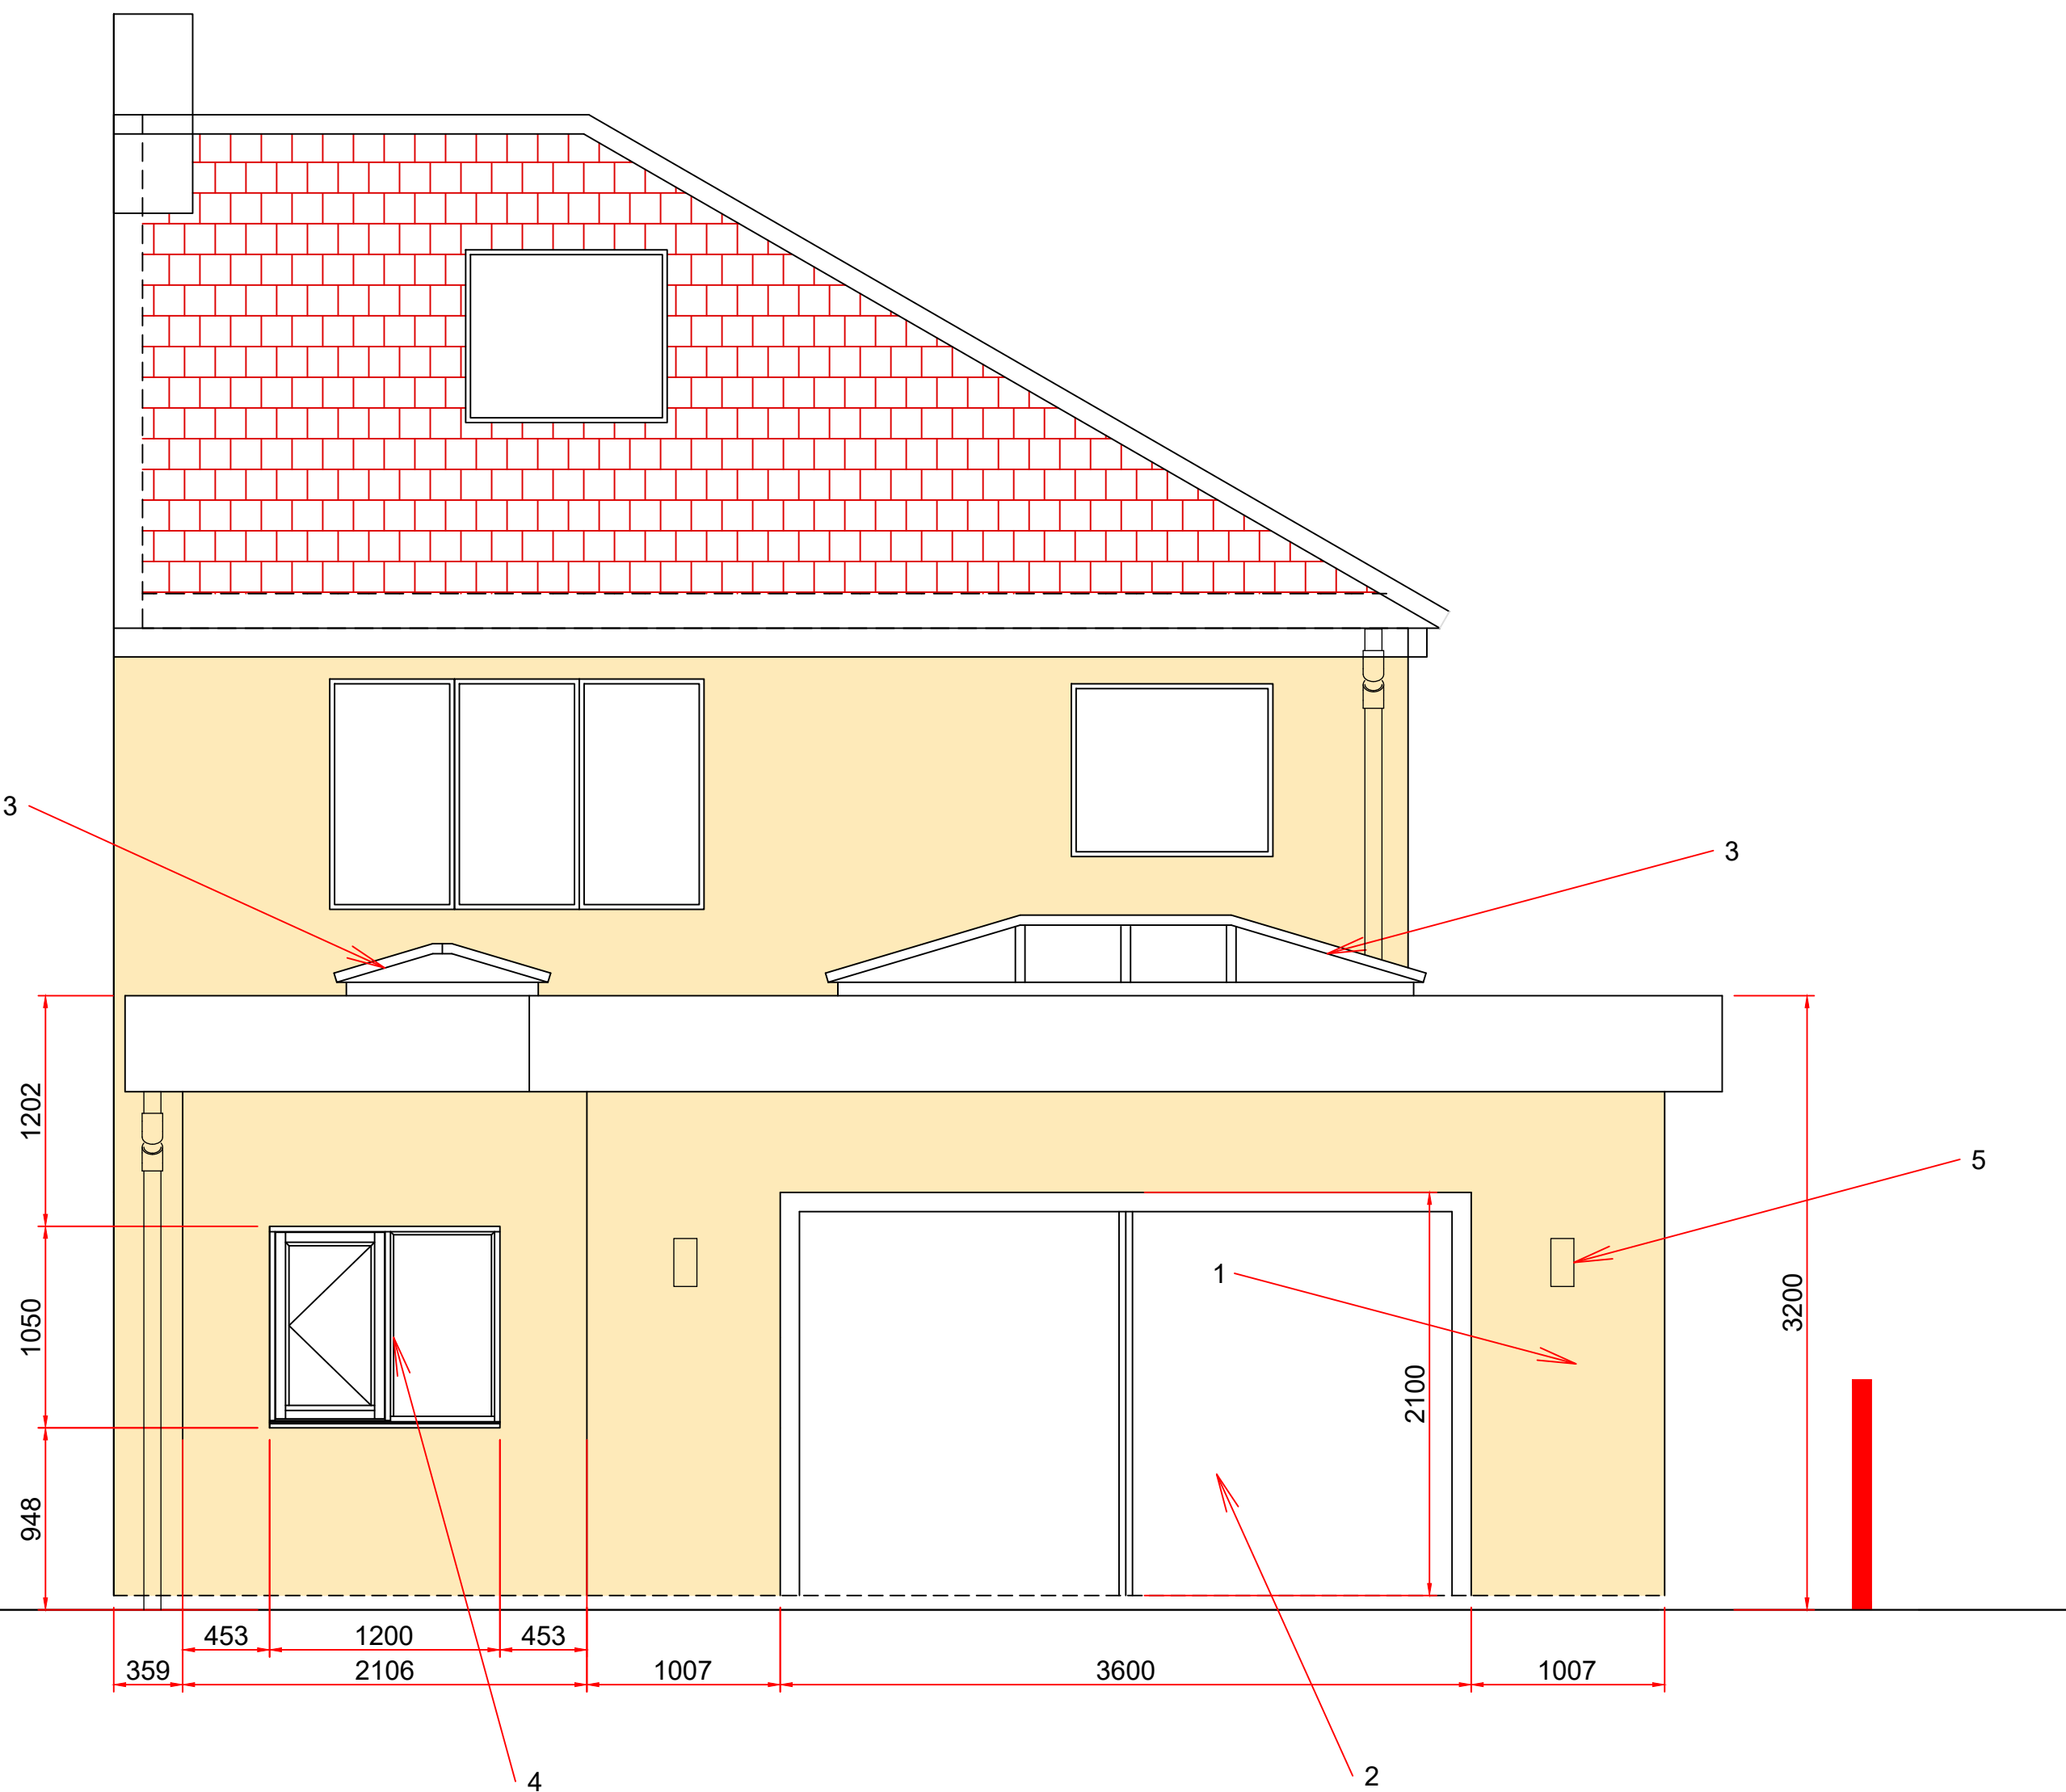

PROPOSED REAR ELEVATION
(SCALE 1:30)

Elevation Key

- To be read in conjunction with building specification
- Proposed externally rendered wall, K-Rend or similar approved
Colour to match existing
 - 3.6m powder coated aluminium sliding door, openable from inside and outside
Colour - Black
 - Roof Lantern, thermally broken aluminium with low maintenance glazing
Colour Black
 - Powder coated aluminium frame window, openable from inside and outside
Colour - Black
 - External lighting (shown indicatively)

VOLUME CALCULATIONS

ORIGINAL HOUSE	392m ³
NEW EXTENSION	137m ³

Mark Corlett	Project/Contract Rear Extension		
Design Stage Estimating	Discipline/Function Construction		
Drawing Title 292 Middleton Road Proposed Front and Rear Elevations	Drawn ---	Checked ---	Approved ---
	Date 15/10/22	Scale -	Size A1
	Drawing No. NMC1001-A-DR-1006		Rev. P01.1