


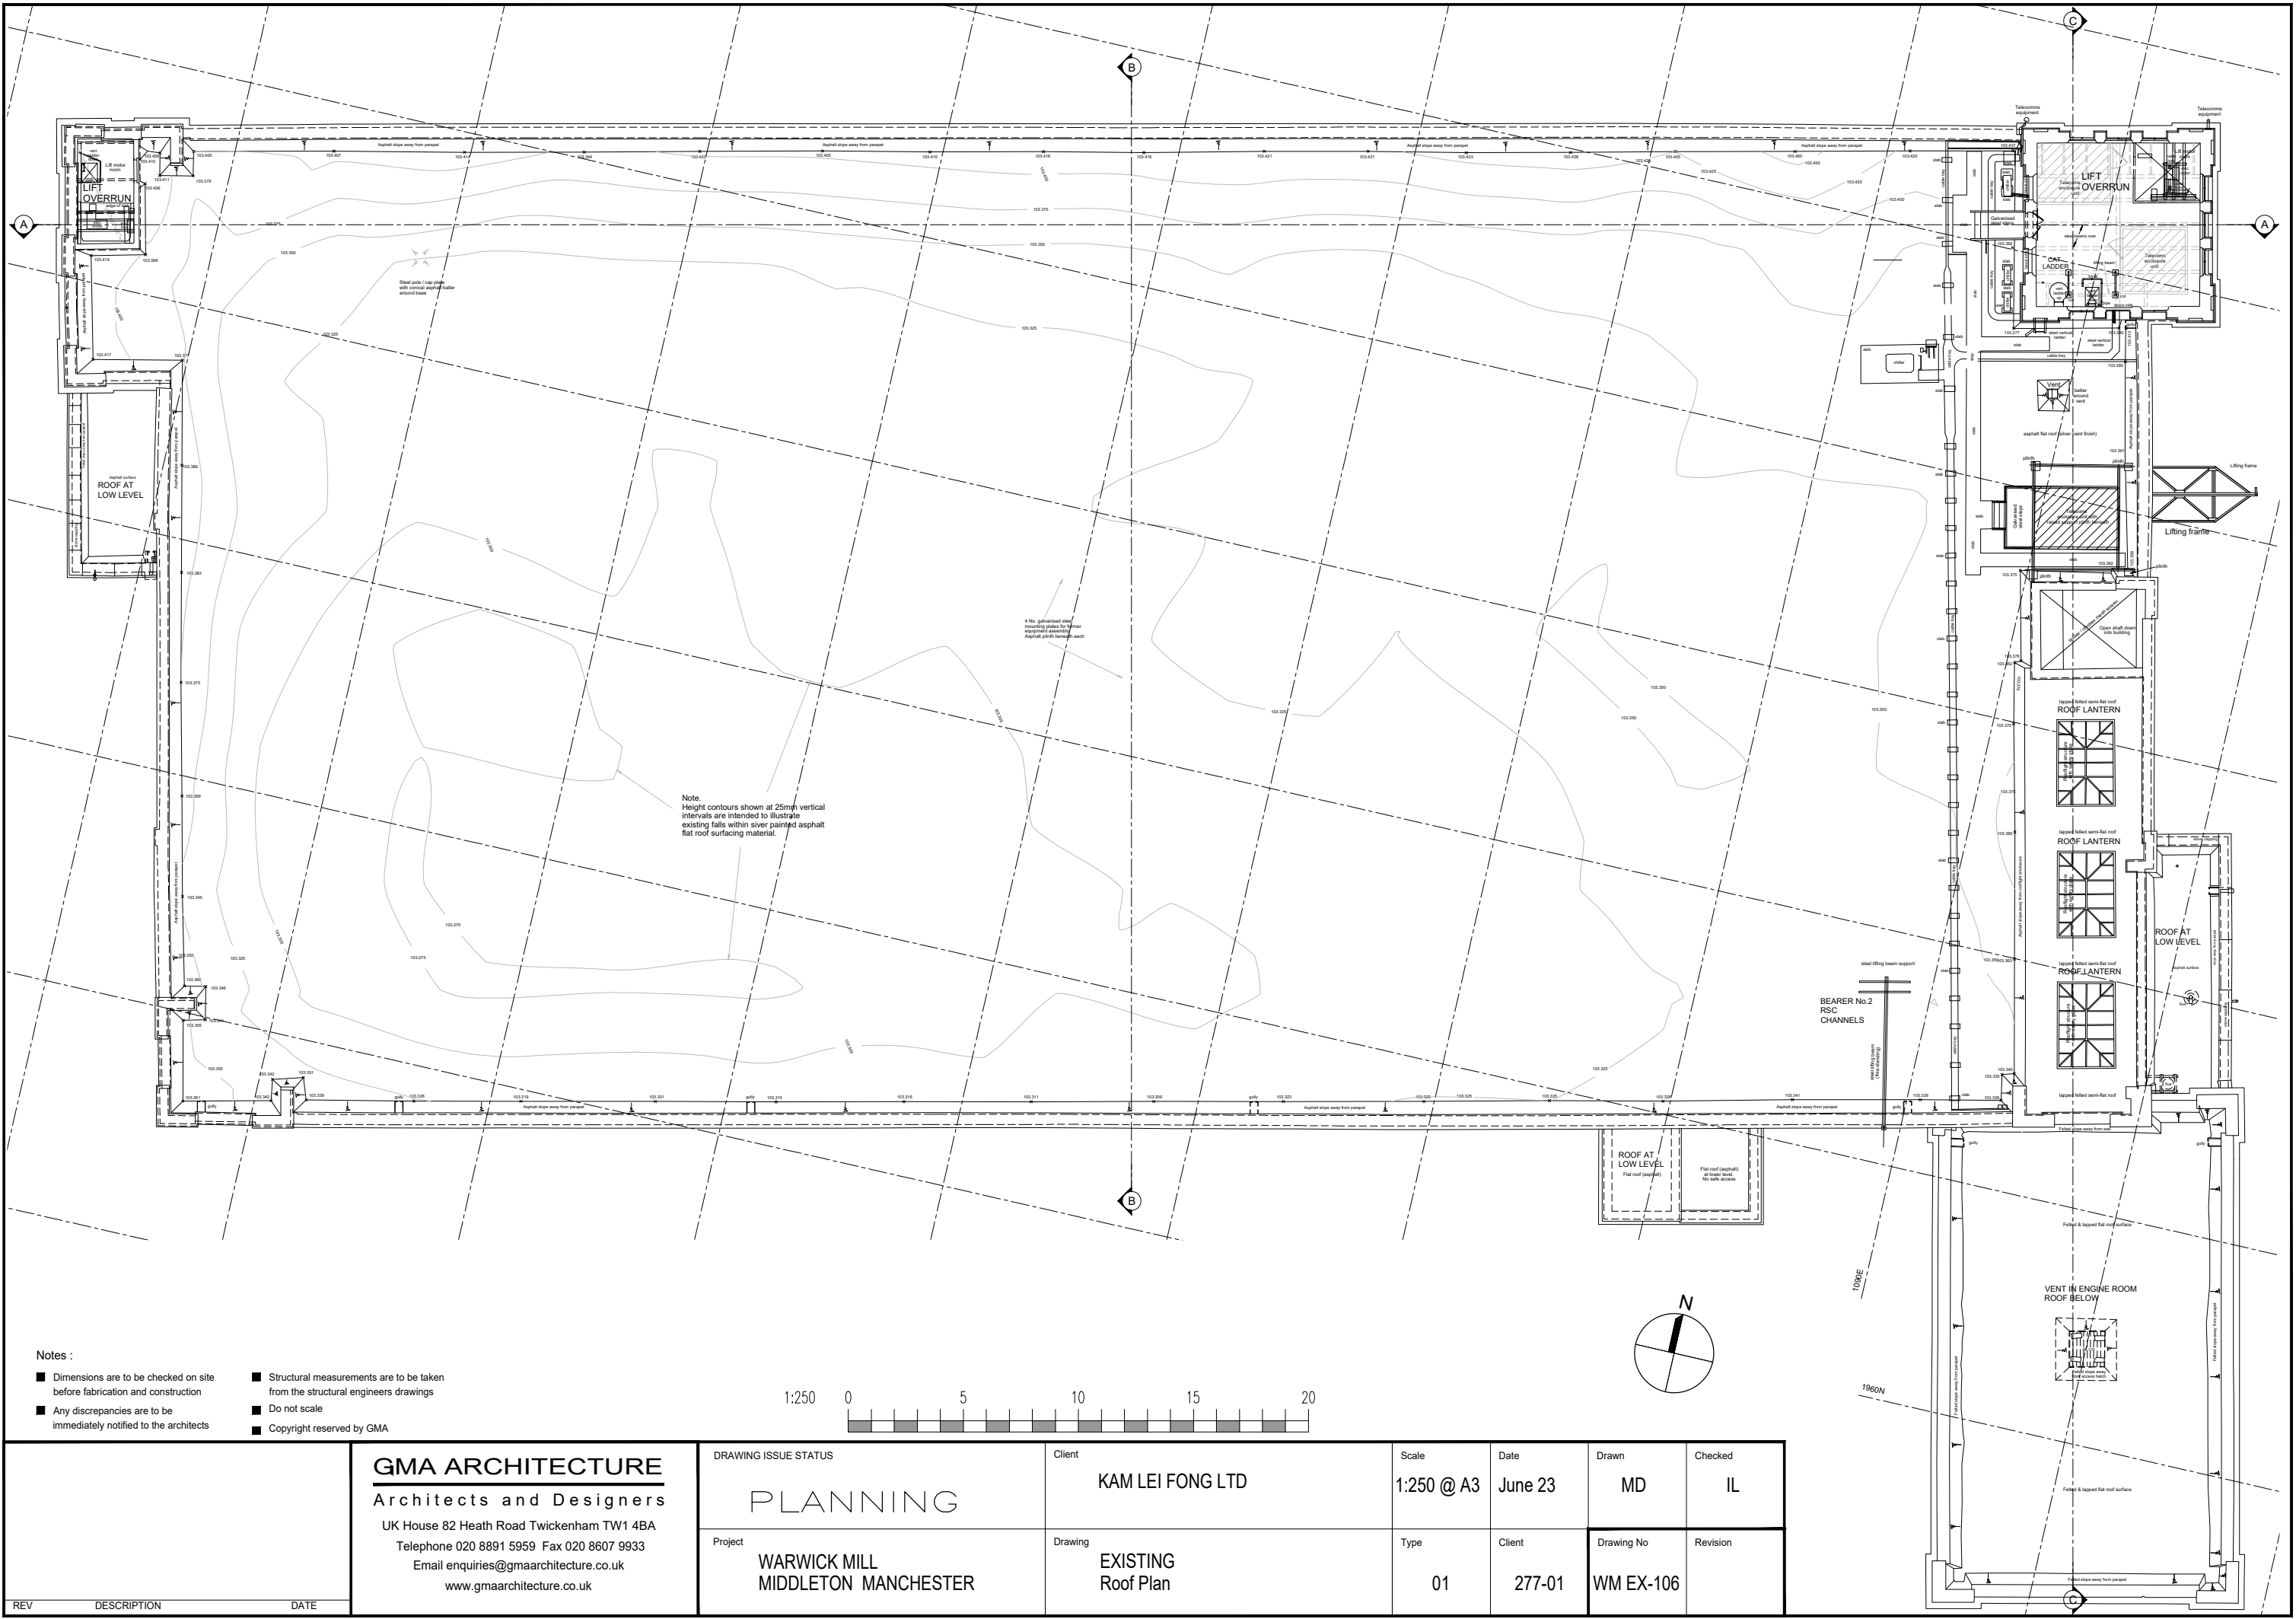

- Notes :
- Dimensions are to be checked on site before fabrication and construction
  - Any discrepancies are to be immediately notified to the architects
  - Structural measurements are to be taken from the structural engineers drawings
  - Do not scale
  - Copyright reserved by GMA

**GMA ARCHITECTURE**  
Architects and Designers  
UK House 82 Heath Road Twickenham TW1 4BA  
Telephone 020 8891 5959 Fax 020 8607 9933  
Email enquiries@gmaarchitecture.co.uk  
www.gmaarchitecture.co.uk

DRAWING ISSUE STATUS

PLANNING

Project

WARWICK MILL  
MIDDLETON MANCHESTER

Client

KAM LEI FONG LTD

Drawing

EXISTING  
Roof Plan

Scale

1:250 @ A3

Date

June 23

Drawn

MD

Checked

IL

Type

01

Client

277-01

Drawing No

WM EX-106

Revision

REV DESCRIPTION DATE