



NOTES

- This drawing is copyright. No unauthorised copying of drawing without the express permission of the architect.
- Do not scale from prints. Use figure dimensions only.
- Contractors to check all dimensions on site prior to commencement of works.
- All works to be carried out in accordance with current statutory Health and Safety Regulations.
- This drawing is to be read in conjunction with all relevant consultants' and / or specialists' drawings / documents and any discrepancies or variations are to be notified to the architect before affected work commences.

REV.	AMENDMENTS	DATE
A.	DIMENSIONS ADDED	23.08.23

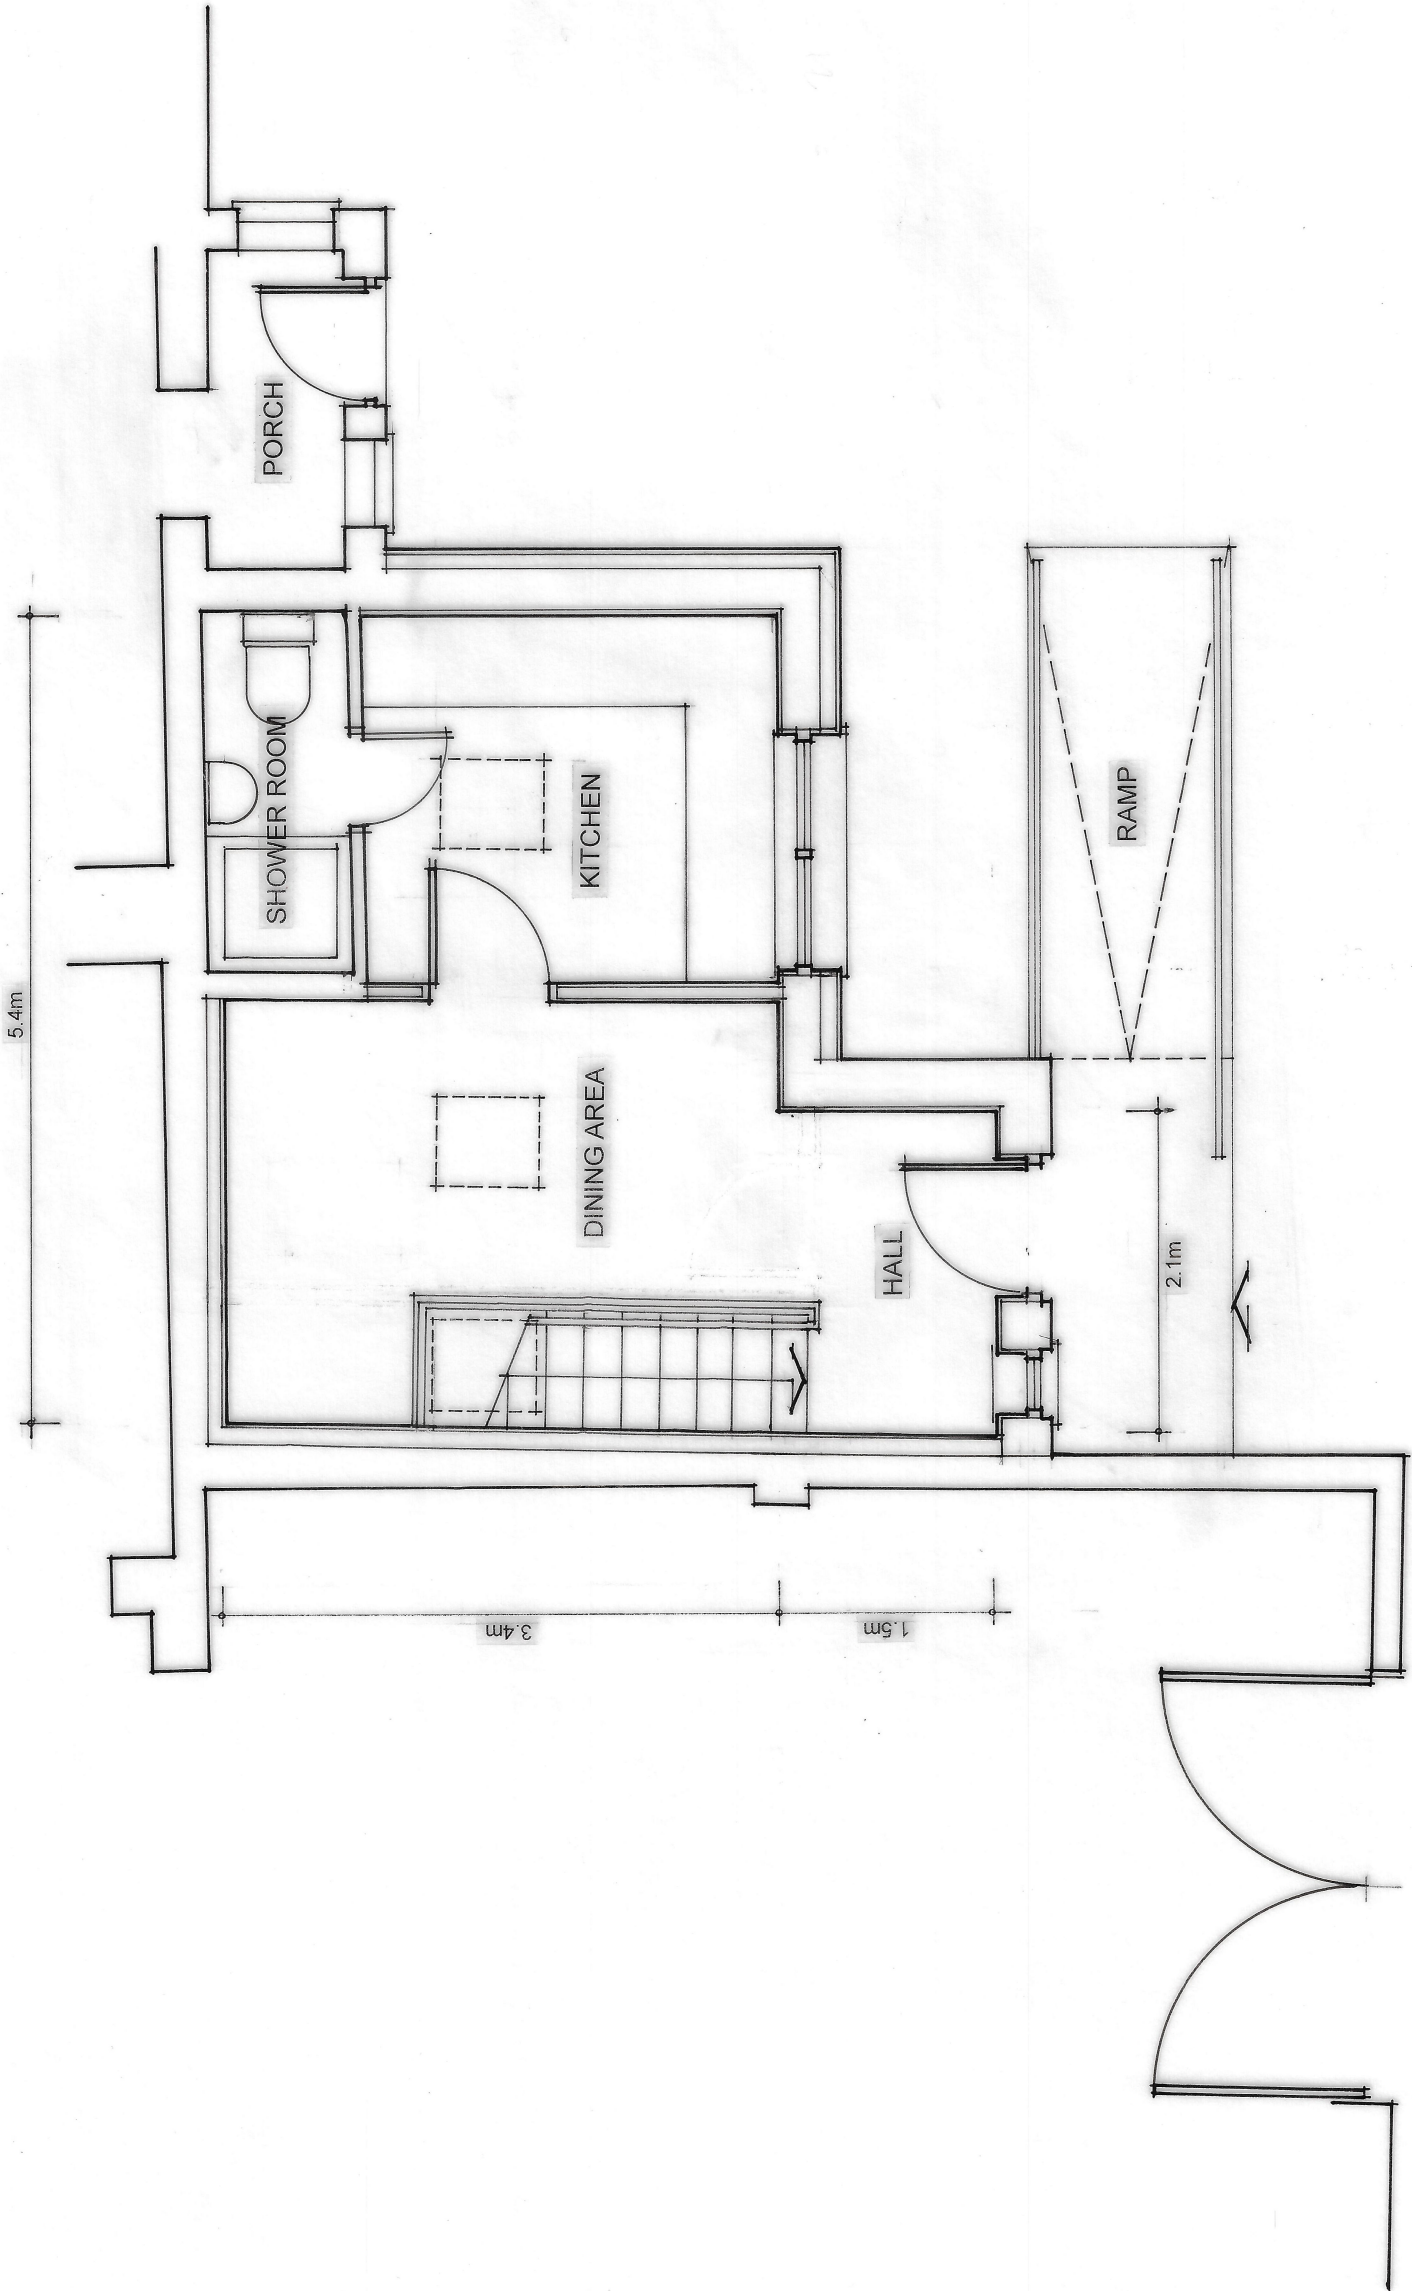

GROUND FLOOR PLAN
GROUND FLOOR 21.51MF

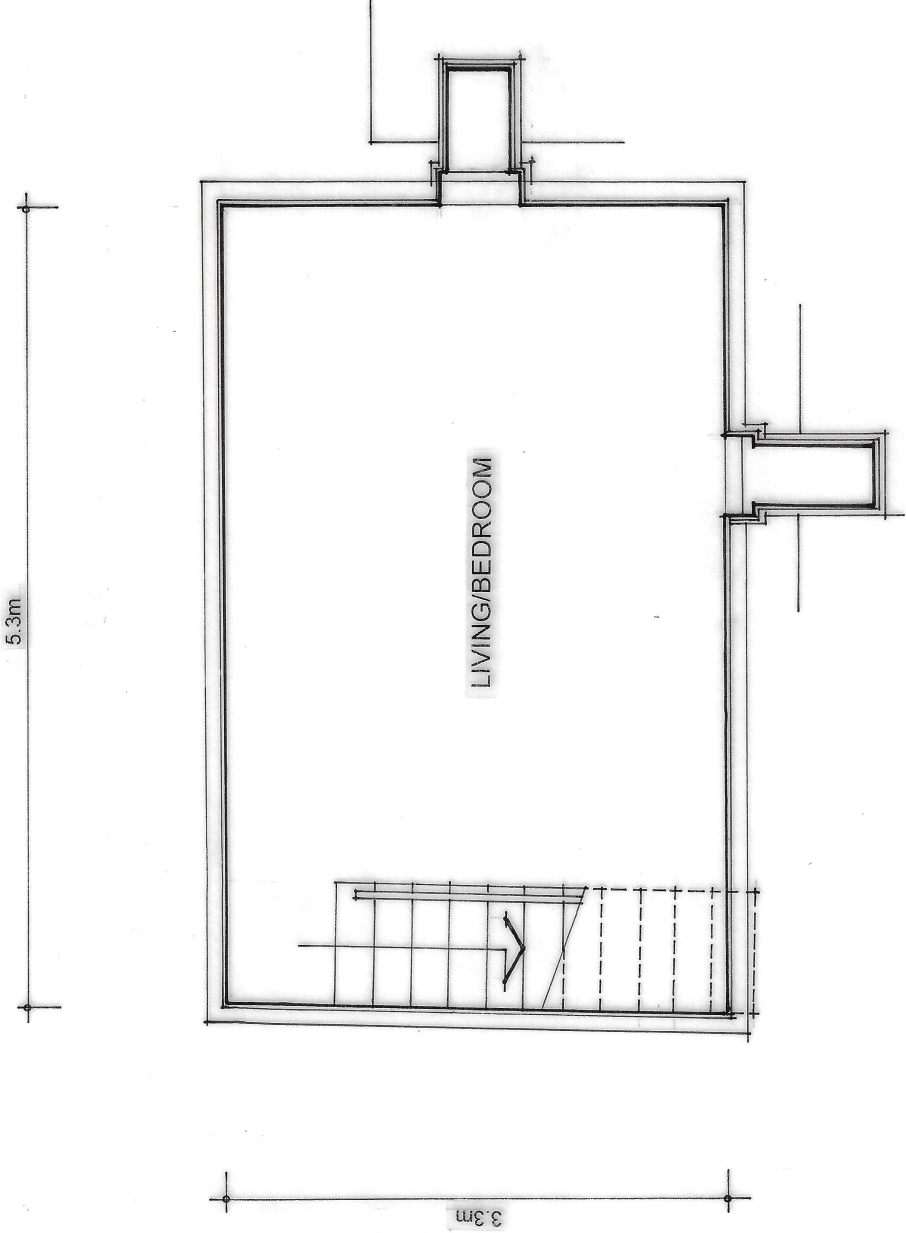

BASEMENT FLOOR PLAN
BASEMENT FLOOR 17.48MF

Project	DAIRY CONVERSION, LEY FARM, HOPWOOD
Drawing	PROPOSED FLOOR PLANS
Client	MR & MRS D HOLCOMBE
Drawn By	WJH
Scale	1:50 @ A1
Dwg No.	22853.07 (A)
Dwg. Size	A1
Date	JULY 2023

JOHN HOLT ARCHITECTS LTD.

3, MANCHESTER ROAD, BURRY, LANCASHIRE, BL9 9JG
TELEPHONE 0161 784 8314, FACSIMILE 0161 784 8995
E-MAIL: mail@johnholtarchitects.co.uk

DO NOT SCALE DRAWING