




EXISTING REAR ELEVATION

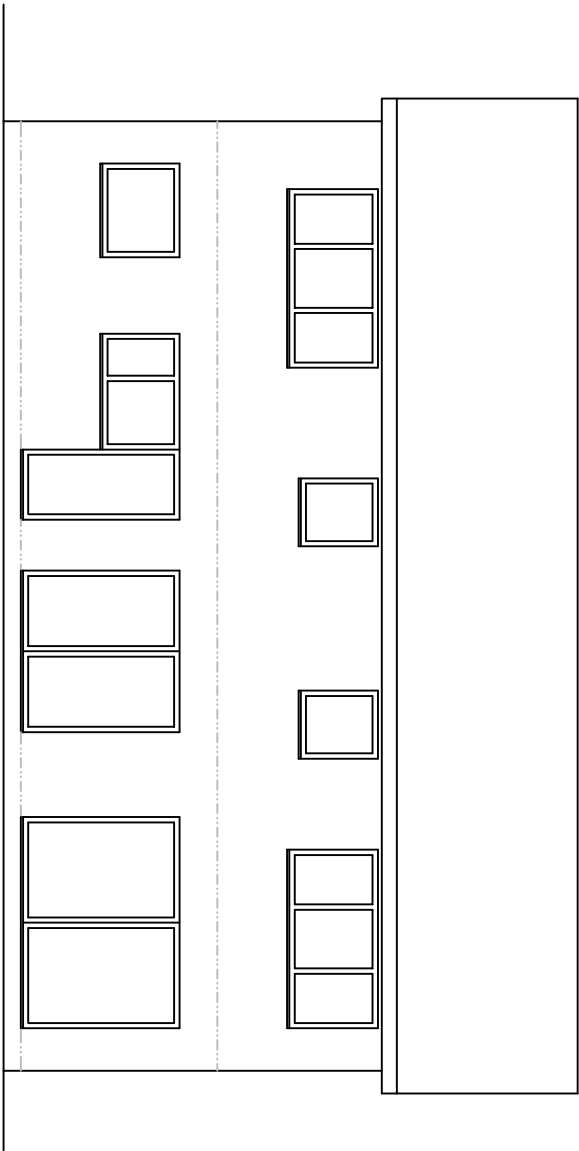


EXISTING SIDE ELEVATION

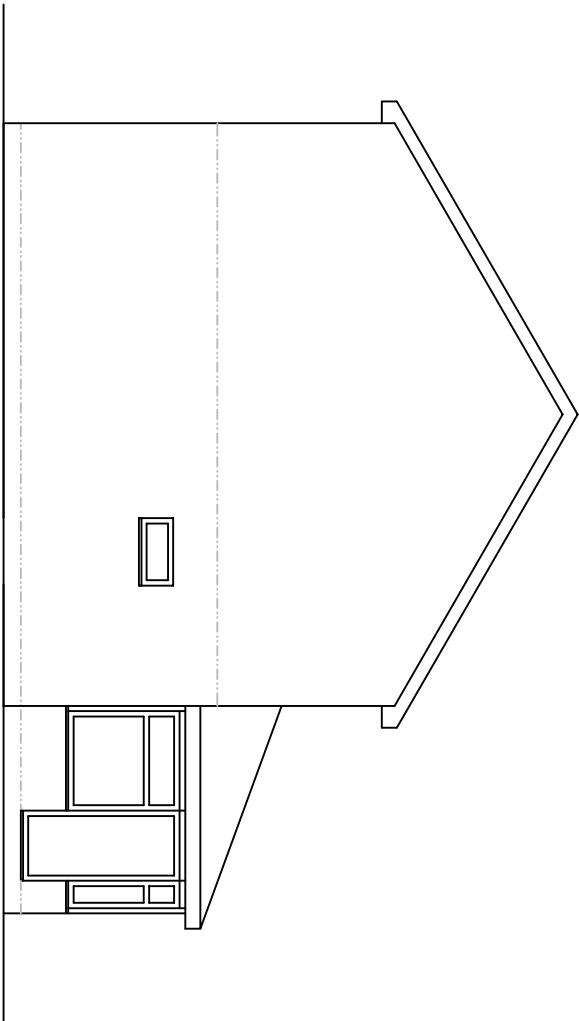

EXISTING SIDE ELEVATION

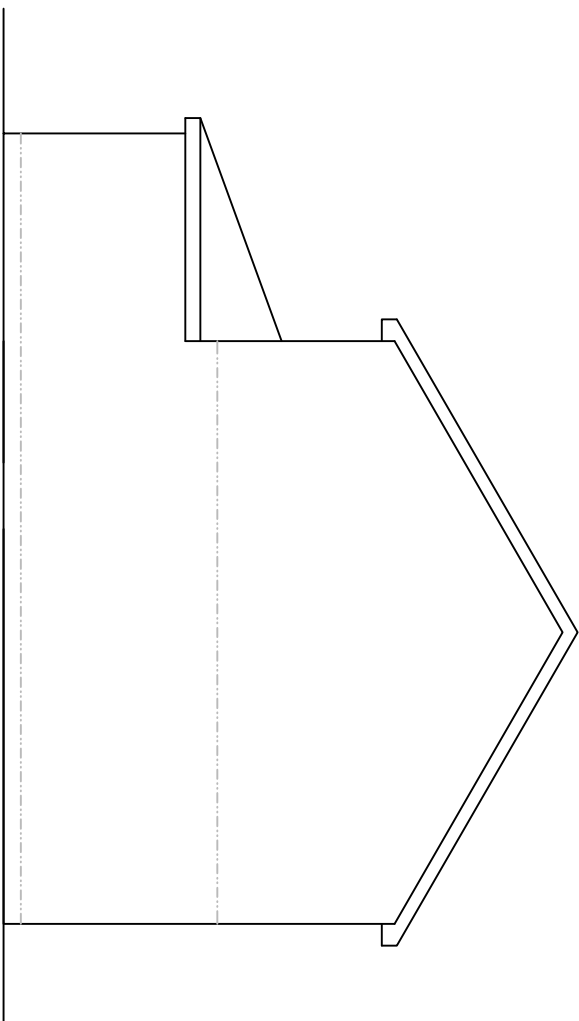


EXISTING FRONT ELEVATION

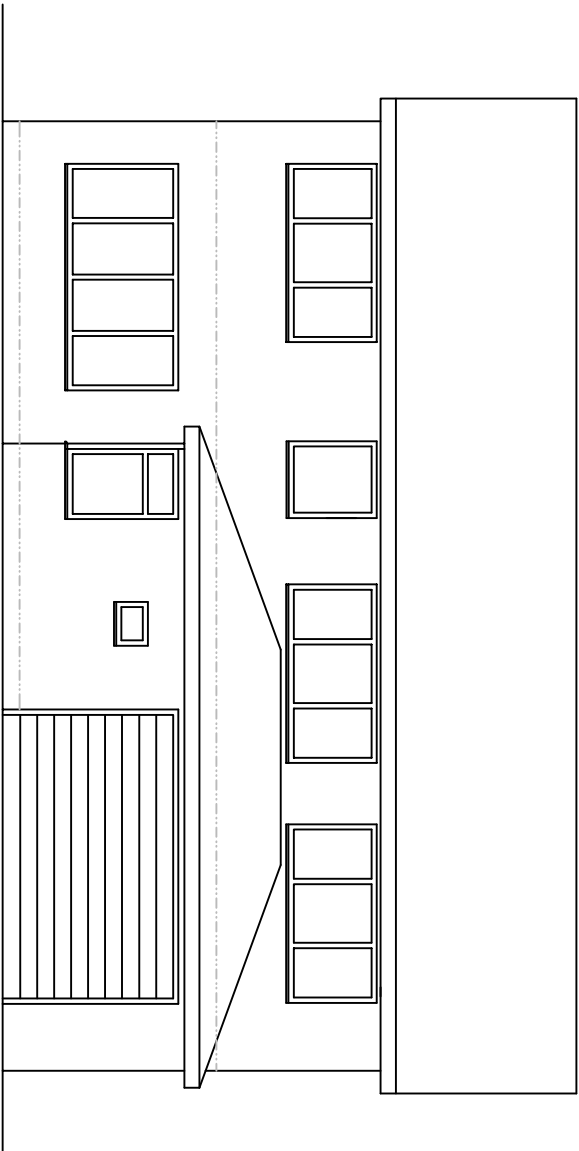


EXISTING SITE PLAN @ 1:500




EXISTING SECTION

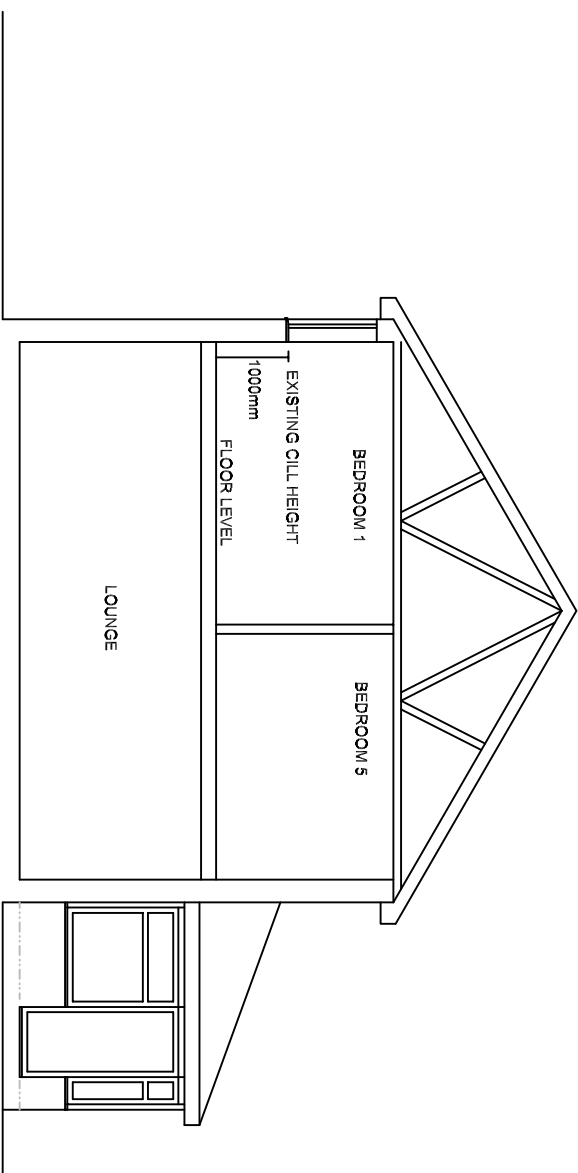


EXISTING GROUND FLOOR PLAN

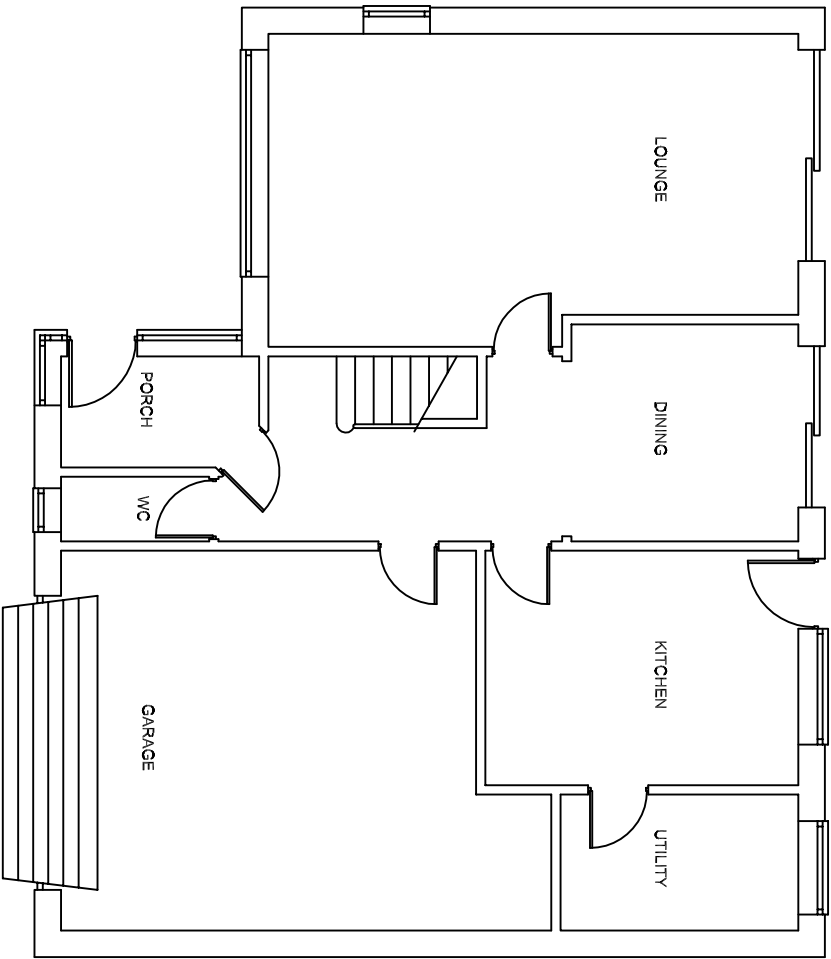

EXISTING FIRST FLOOR PLAN

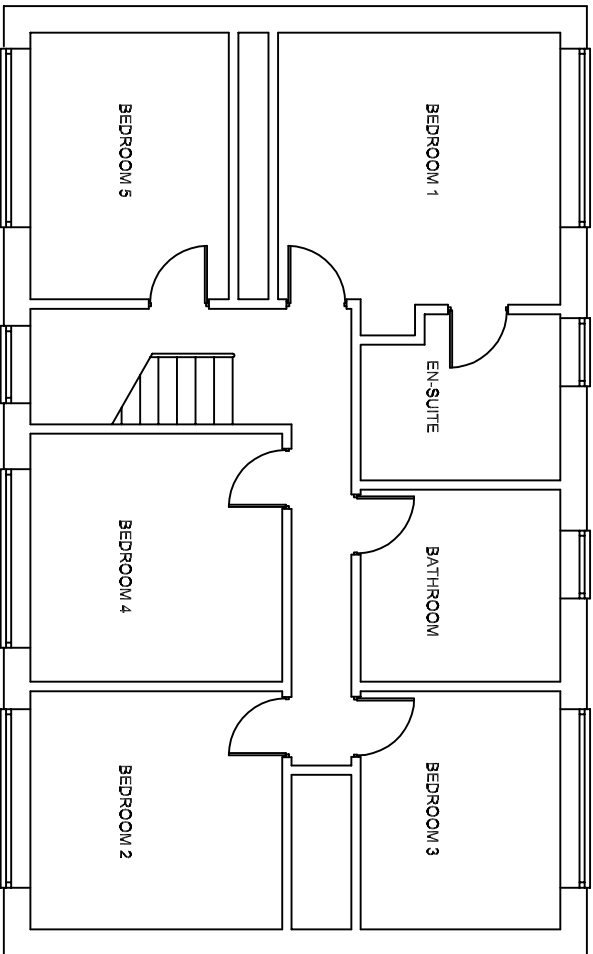

EXISTING ROOF VIEW

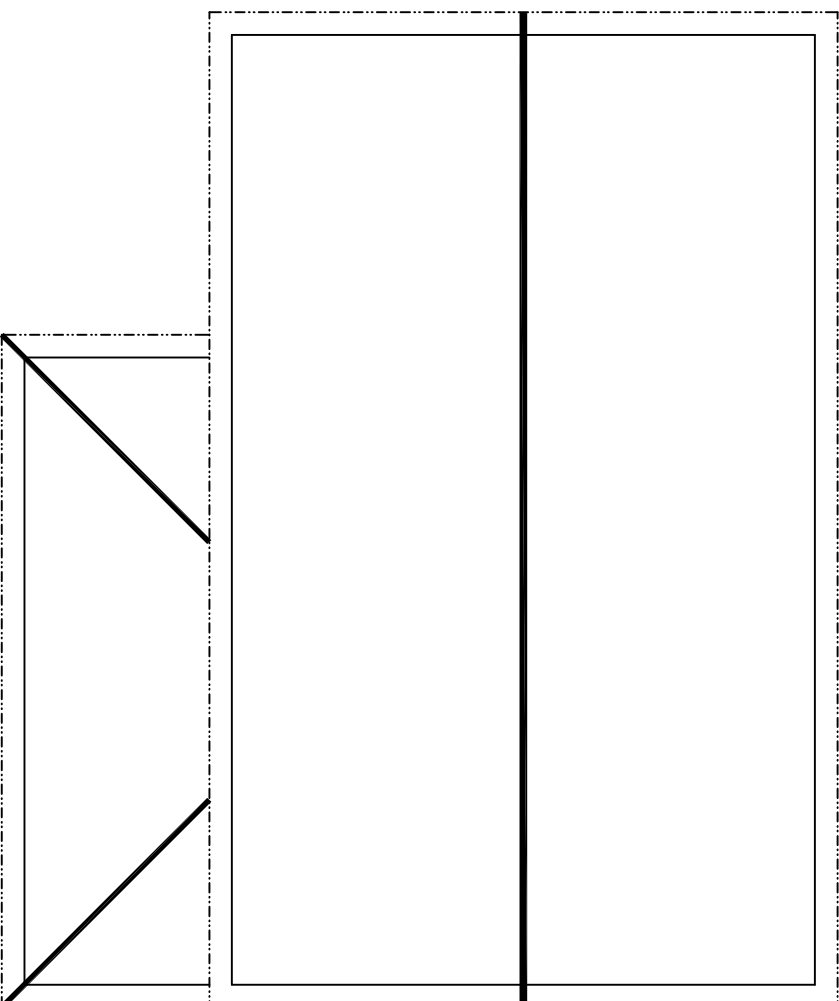

This drawing is supplied for the purpose of obtaining Planning Permission only. Work carried out prior to all necessary Approvals is considered to be at the applicants own risk. The designer is not responsible for any drains, voids or other underground obstructions under or near the site. Notification under the Party Wall Act and the exact boundary location is the responsibility of the client.

SLW DESIGNS

Tel: 0161-516 2035
Mob: 07796-617949
e-mail: info@slwdesigns.co.uk

ADDRESS 45 NORFORD WAY
ROCHDALE
OL11 8QS

DRAWING NO. SLWDCNW01PA
DRAWING: EXISTING FLOOR PLANS
SCALE 1:100 @ 1/2 DATE 24.03.2025

SCALE BAR
1M 2M 3M 4M 5M