




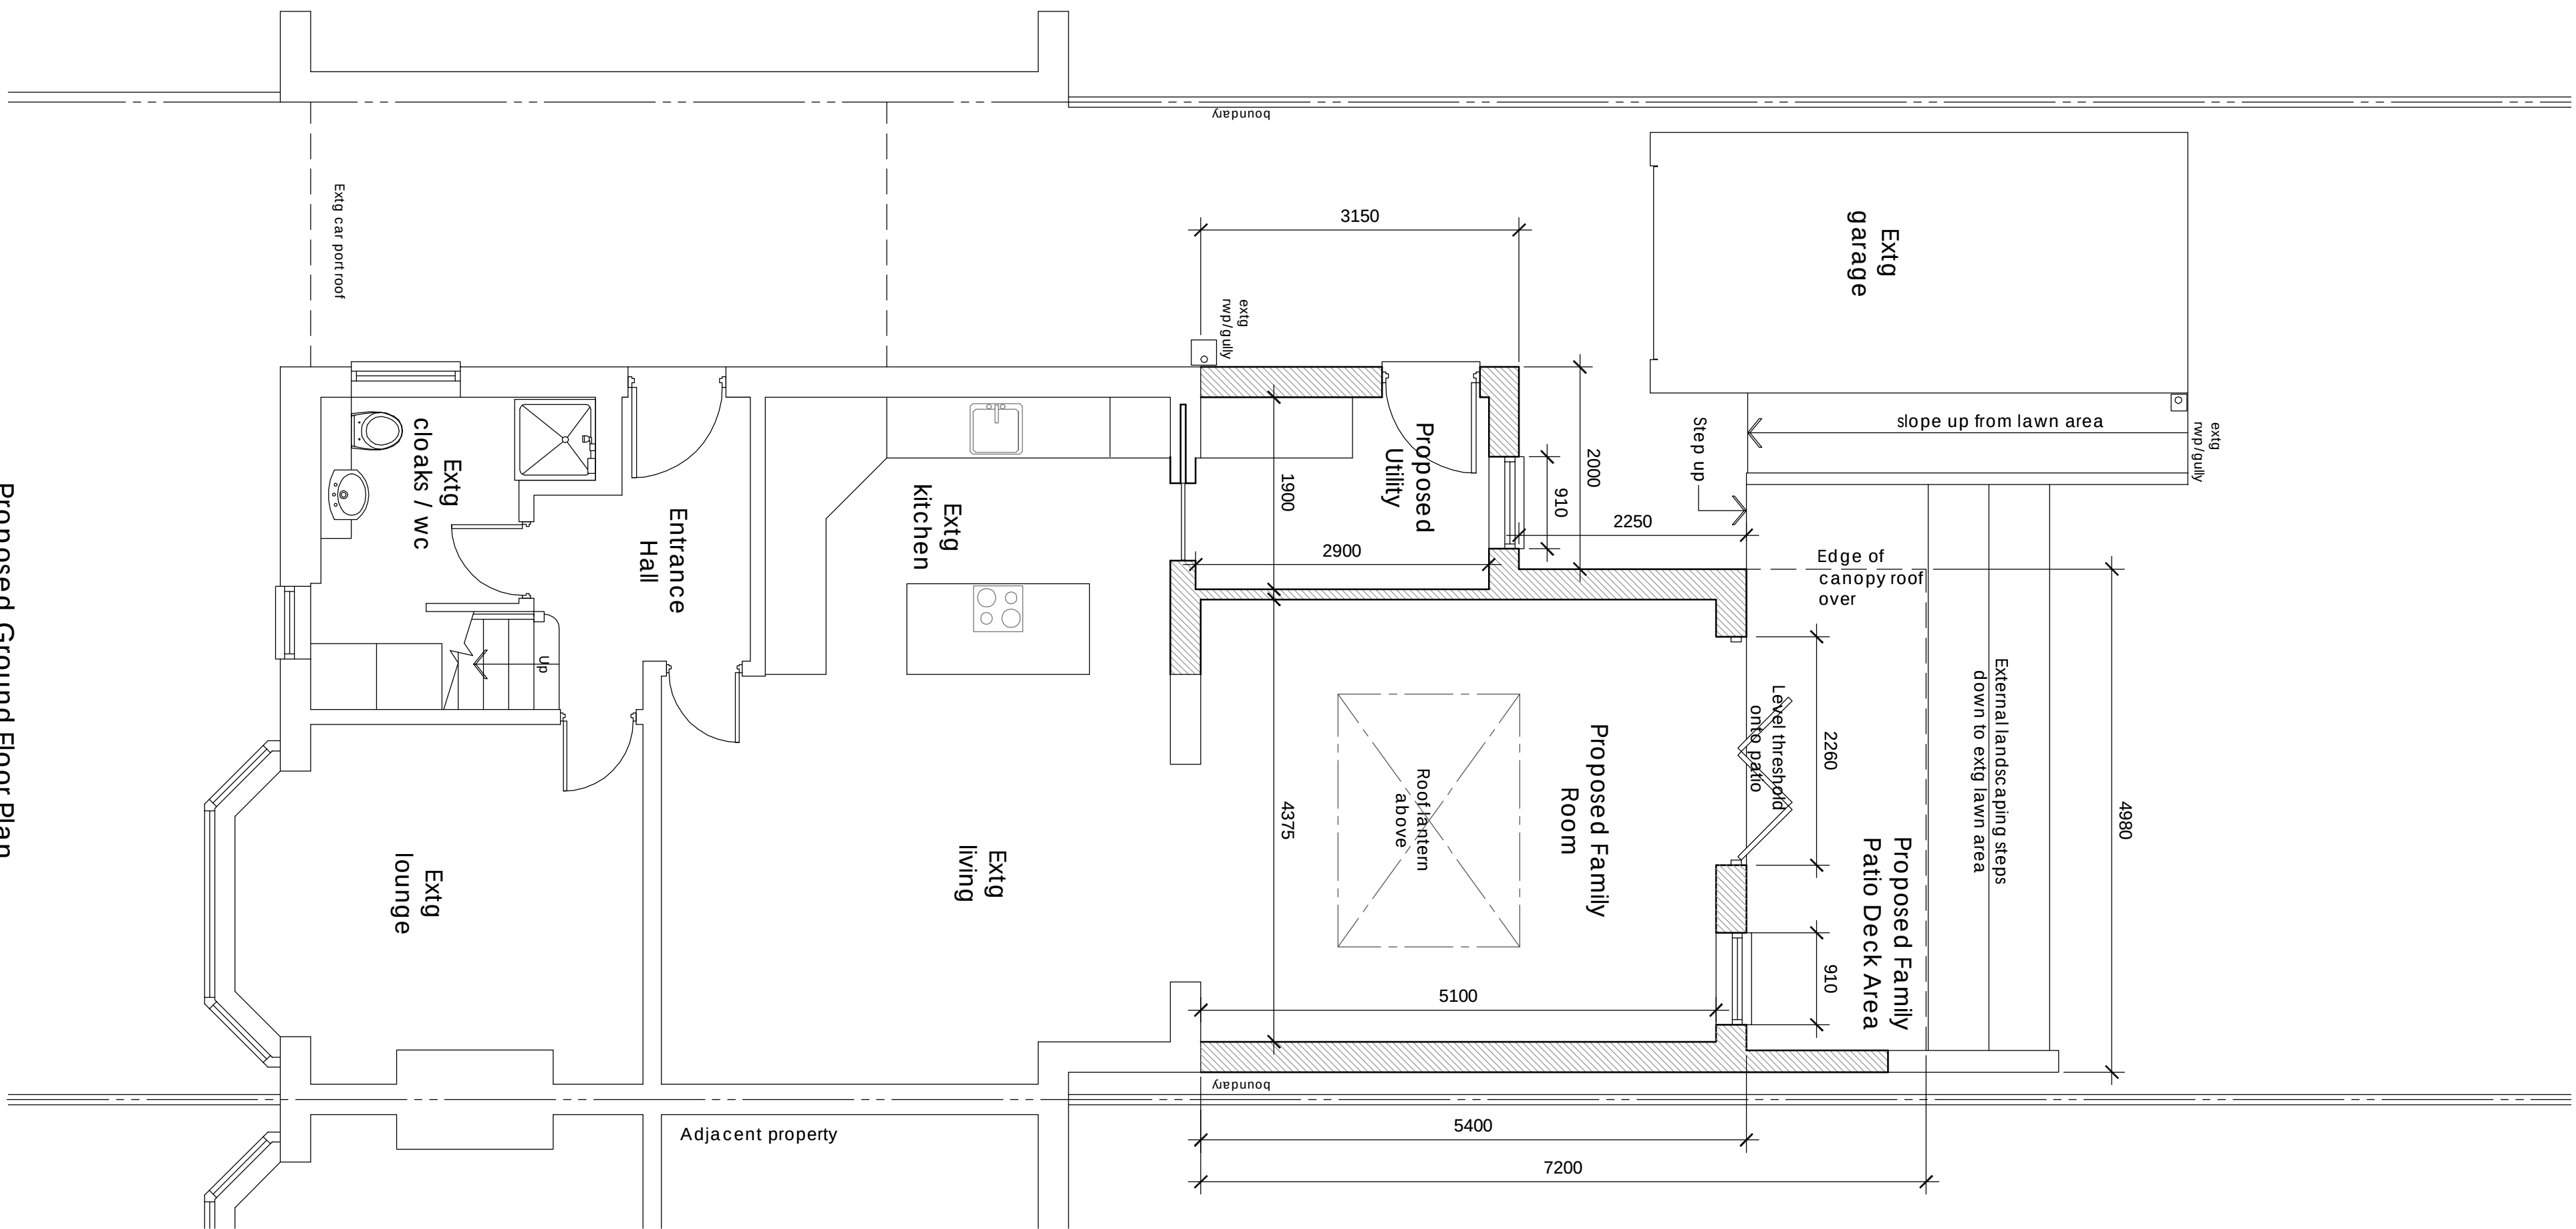


Proposed Ground Floor Plan
(1:50)

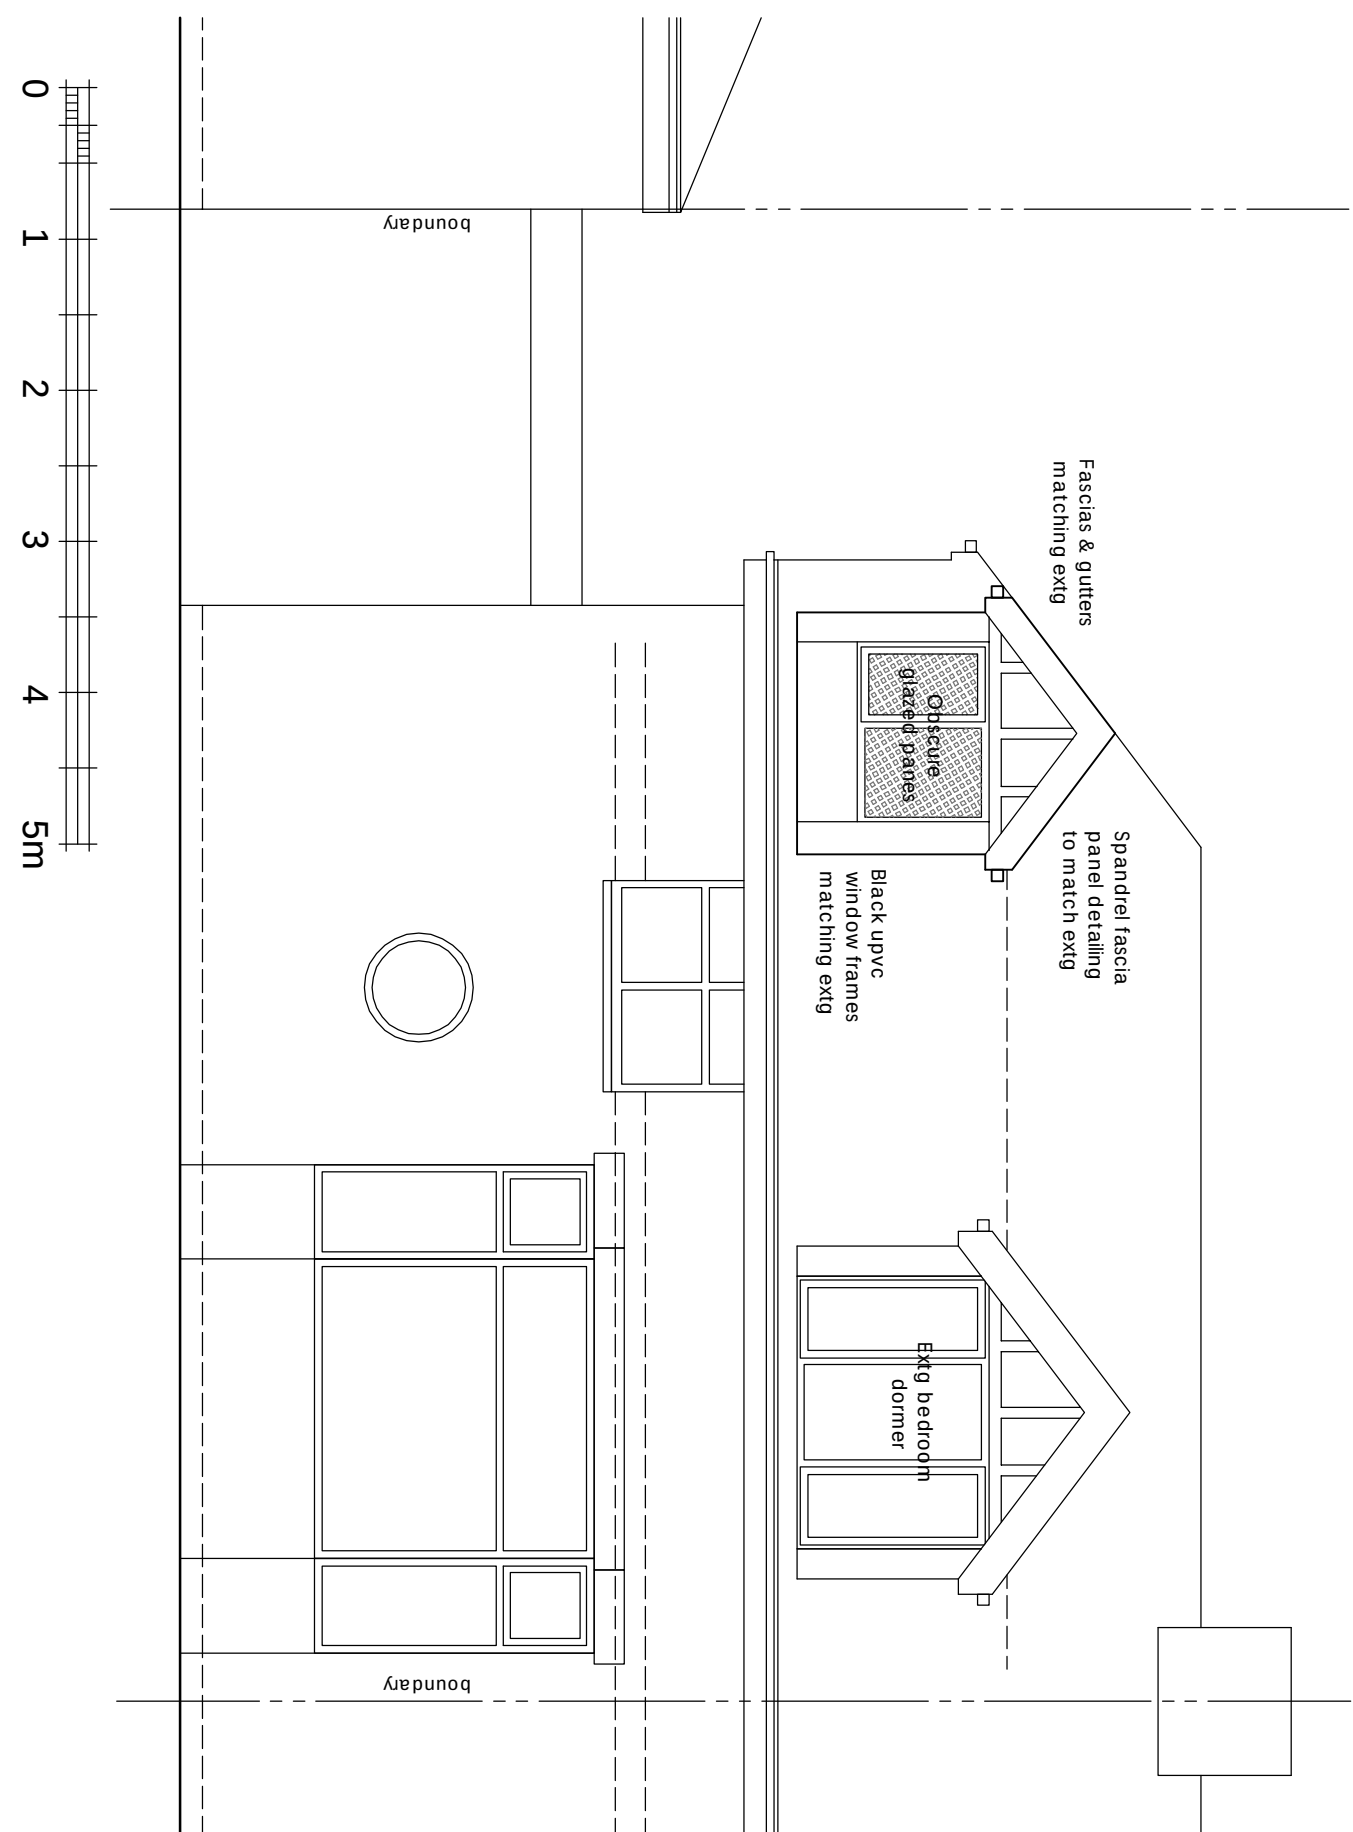


Proposed Front Elevation
(1:50)

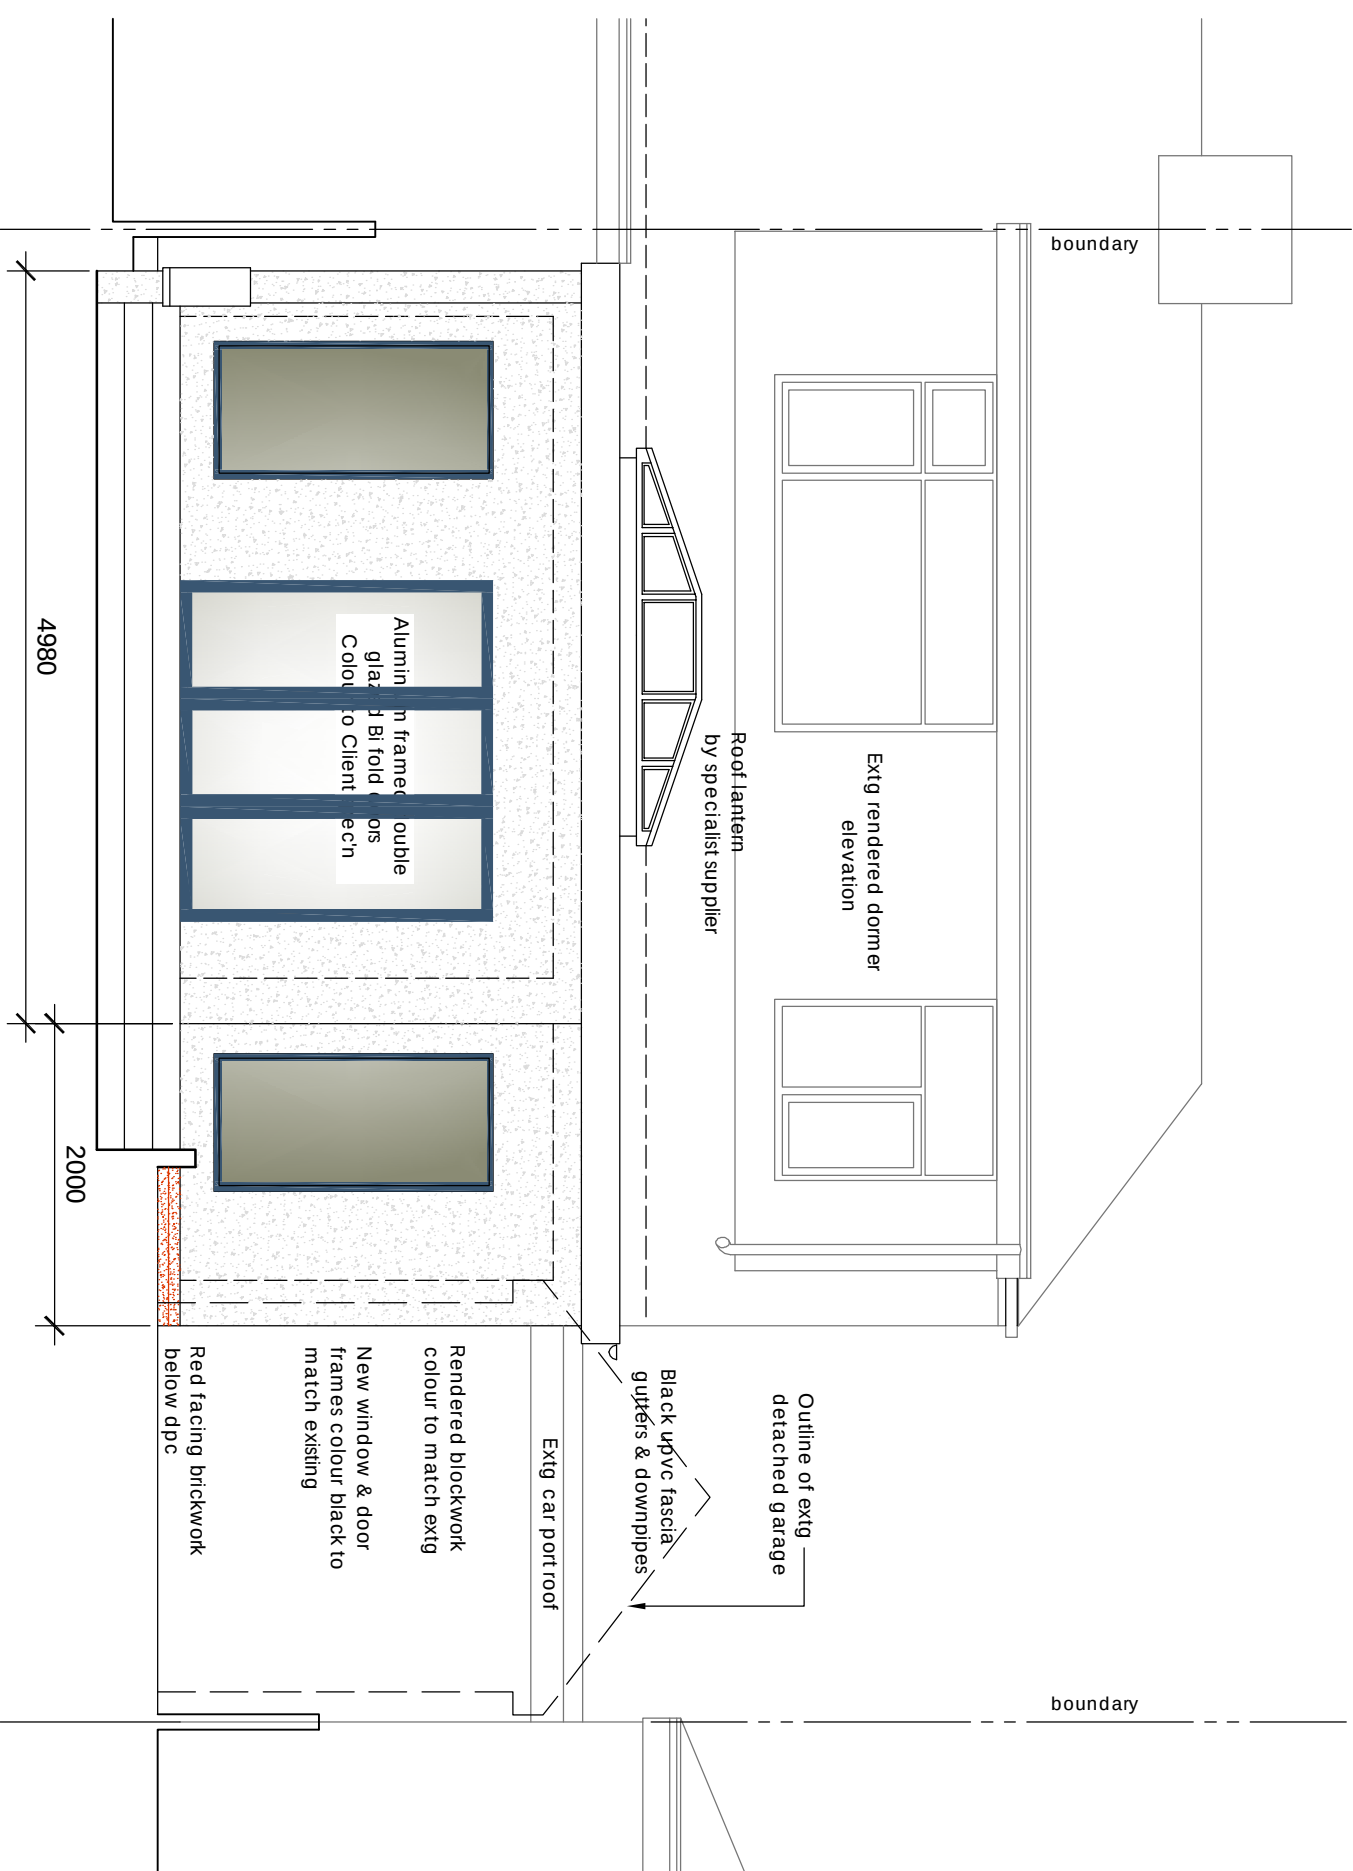

Proposed Rear Elevation
(1:50)

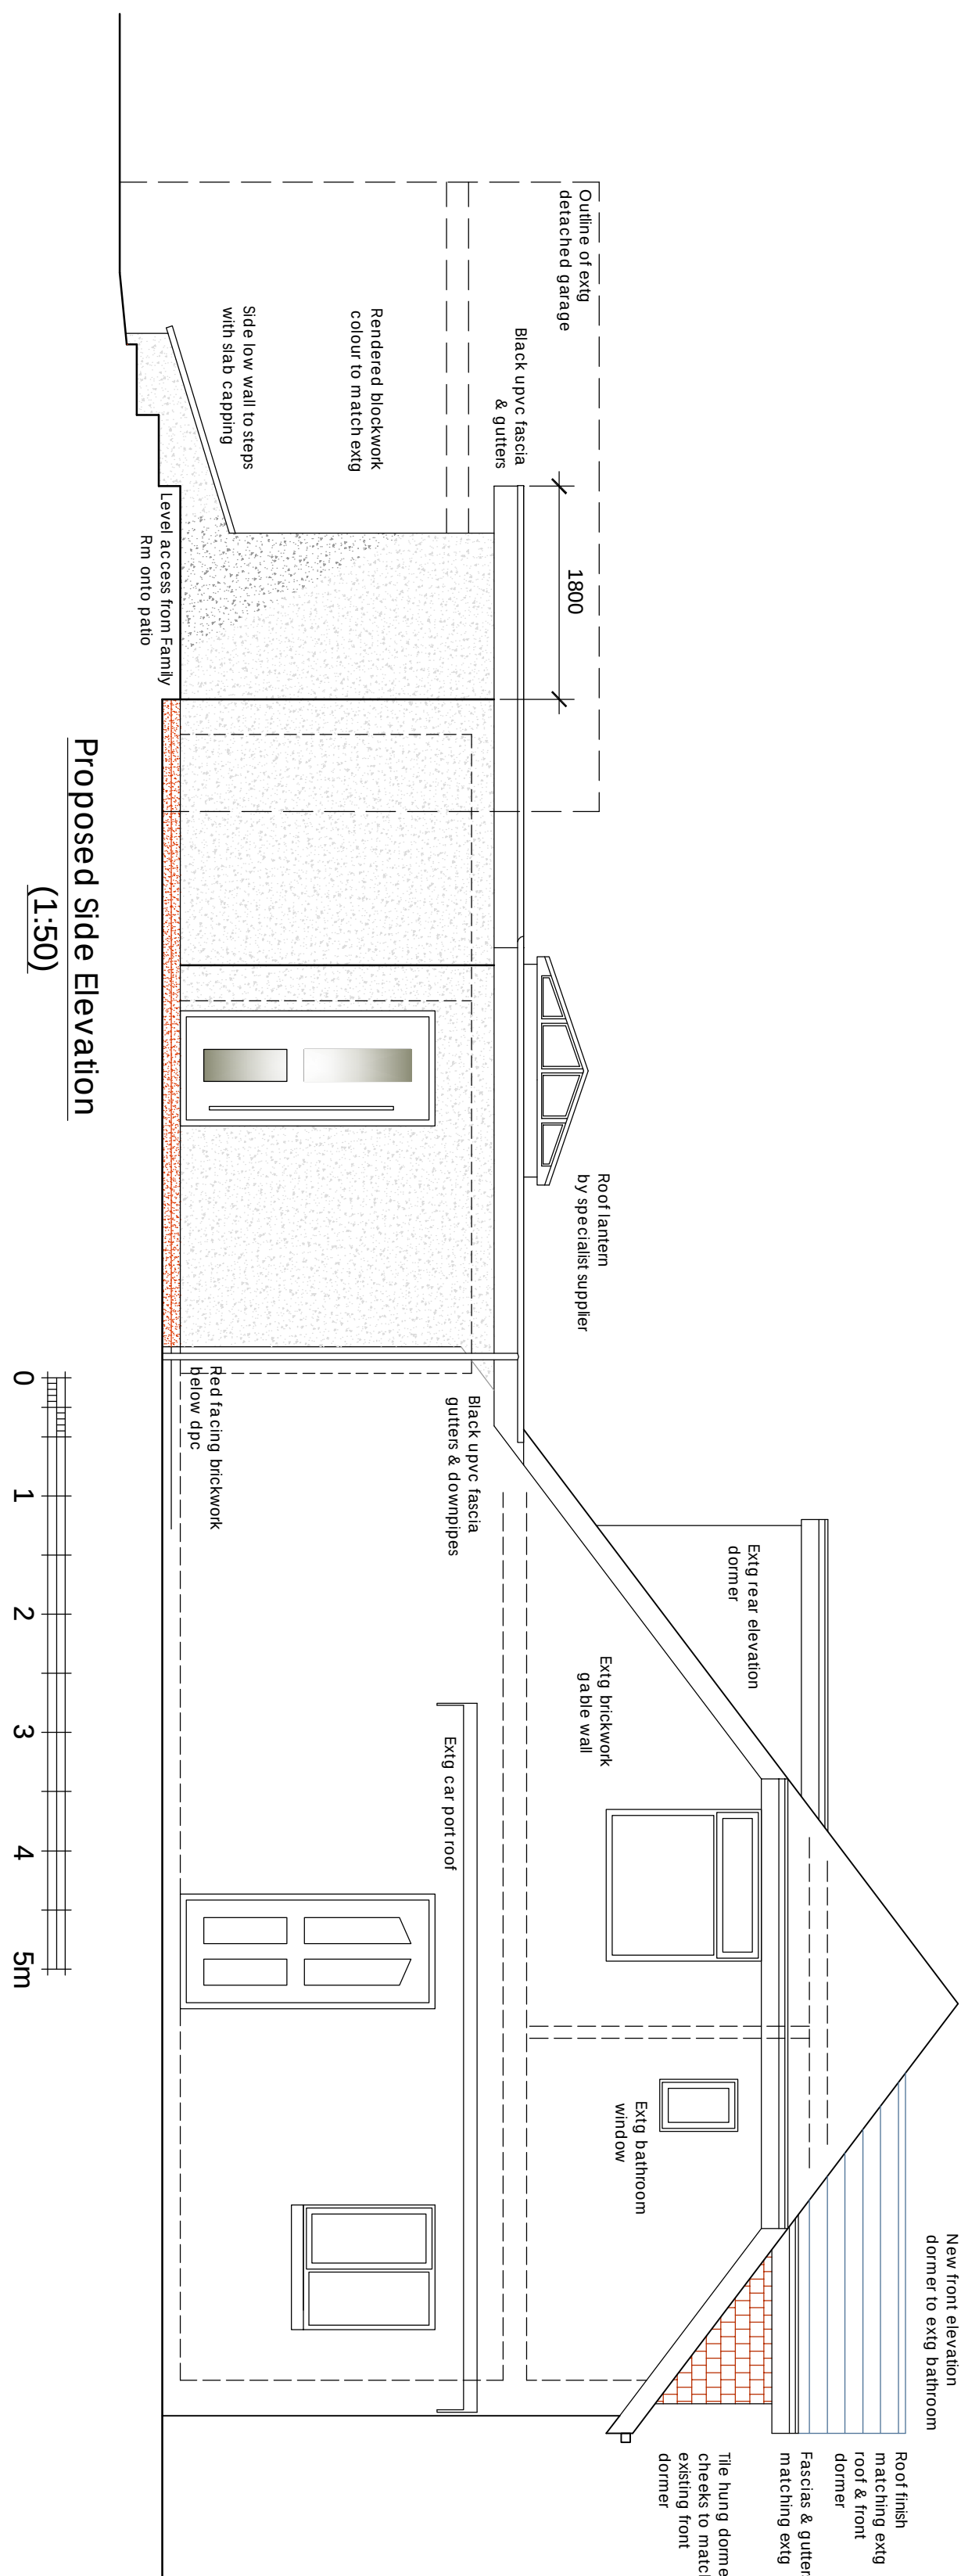

Proposed Side Elevation
(1:50)

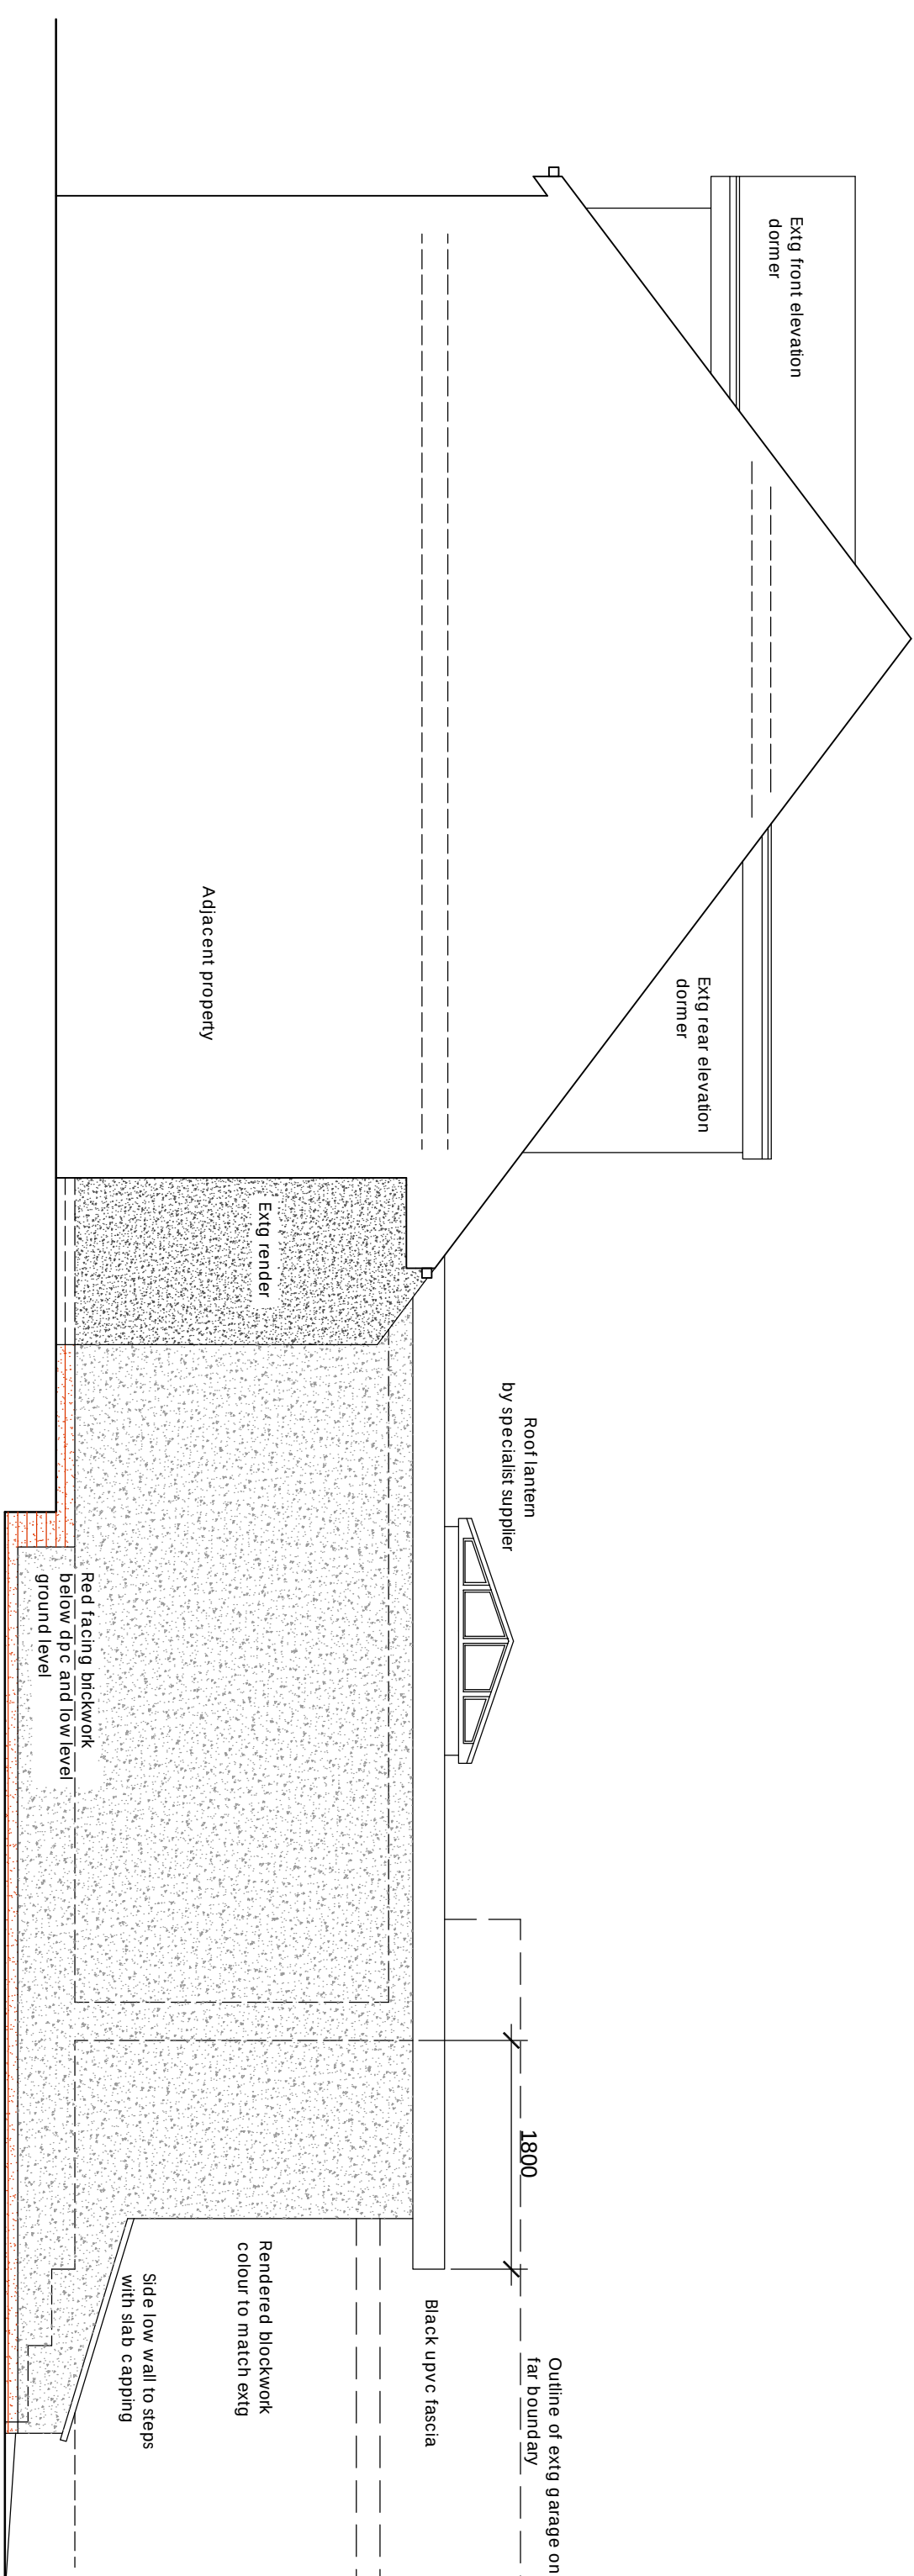

Proposed Party Wall Side Elevation
(1:50)

Revision		Date	Description
1			PLANNING PERMISSION

Mr & Mrs Stevenson
896 Oldham Road
Rochdale OL11 2BN

Proposed Front Elevation Dormer
& Rear Single Storey Extension

Drawing No.	Date	February 25
Proposed Plan & Elevations 02	Scale	Noted
	Drawn	
	Checked	

A1 size drawing sheet