



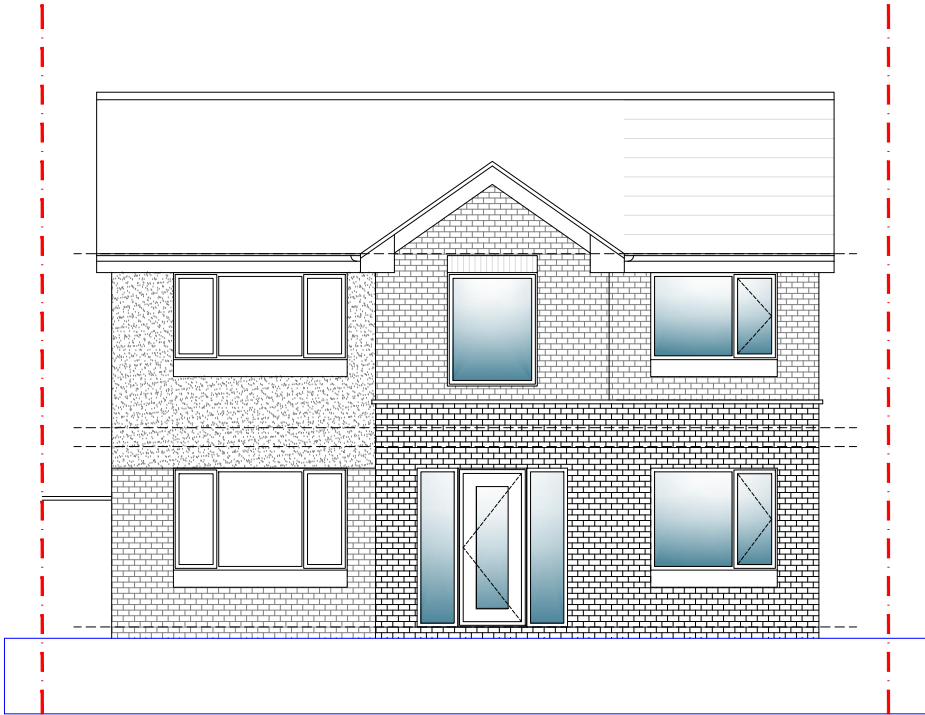

PROPOSED FRONT ELEVATION

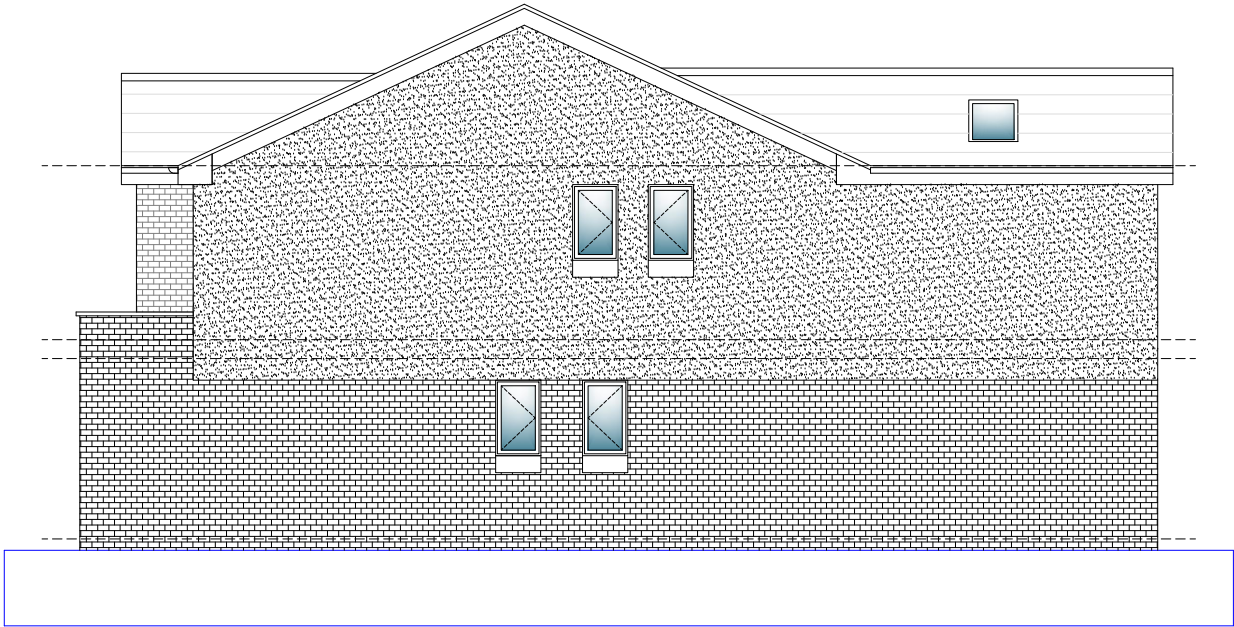


PROPOSED SIDE ELEVATION

MATERIALS KEY	
	RED BRICK
	OFF WHITE RENDER



PROPOSED REAR ELEVATION

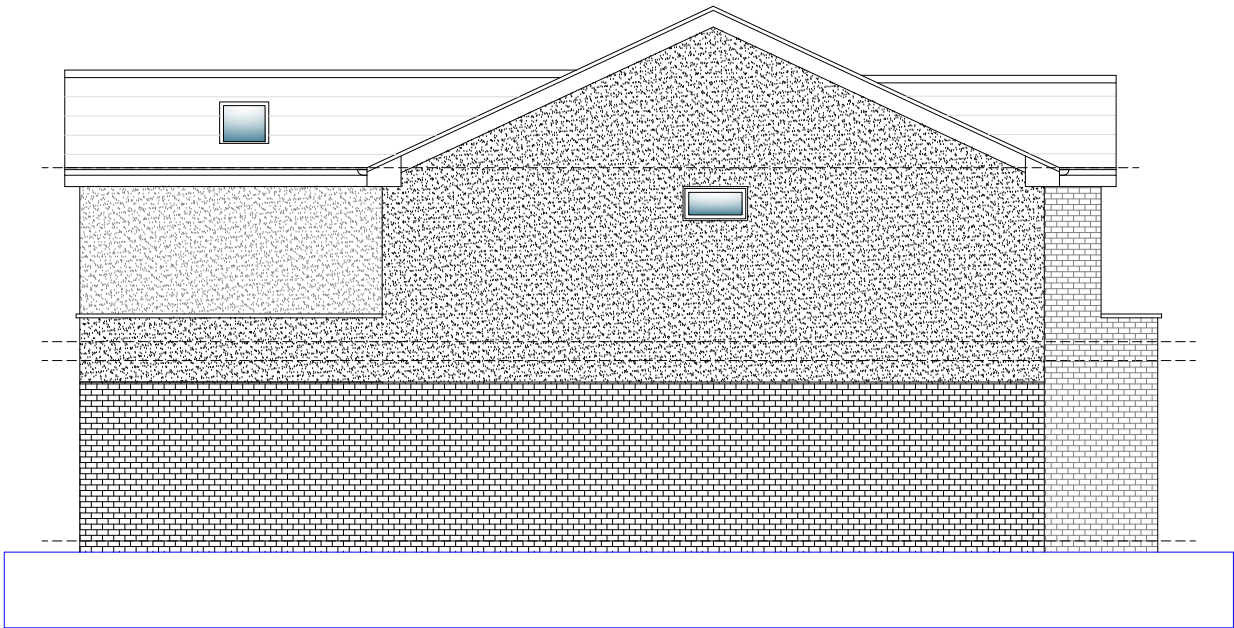

PROPOSED SIDE ELEVATION

- D 15-09-23 Materials to front elevation updated inline with planning officer comments.
- C 06-09-23 Materials updated in line with client comments.
- B 12-06-23 Materials updated.
- A 06-06-23 Updated to suit planning officers comments, first floor side extension set back. Materials key added.

Rev	Date	Description	Rev By	Chk'd By
Drawing Title PROPOSED ELEVATIONS				
Job-Dwg No 044ROC-105D				
Project Title EXTENSIONS WITH INTERNAL REMODEL AND OUTBUILDING 56 GLOUCESTER AVENUE HEYWOOD ROCHDALE OL10 2PY				
Client MR. HANNON				
Status PLANNING				
Scale 1:100		Drawing Size A3		
Date 04/23				