




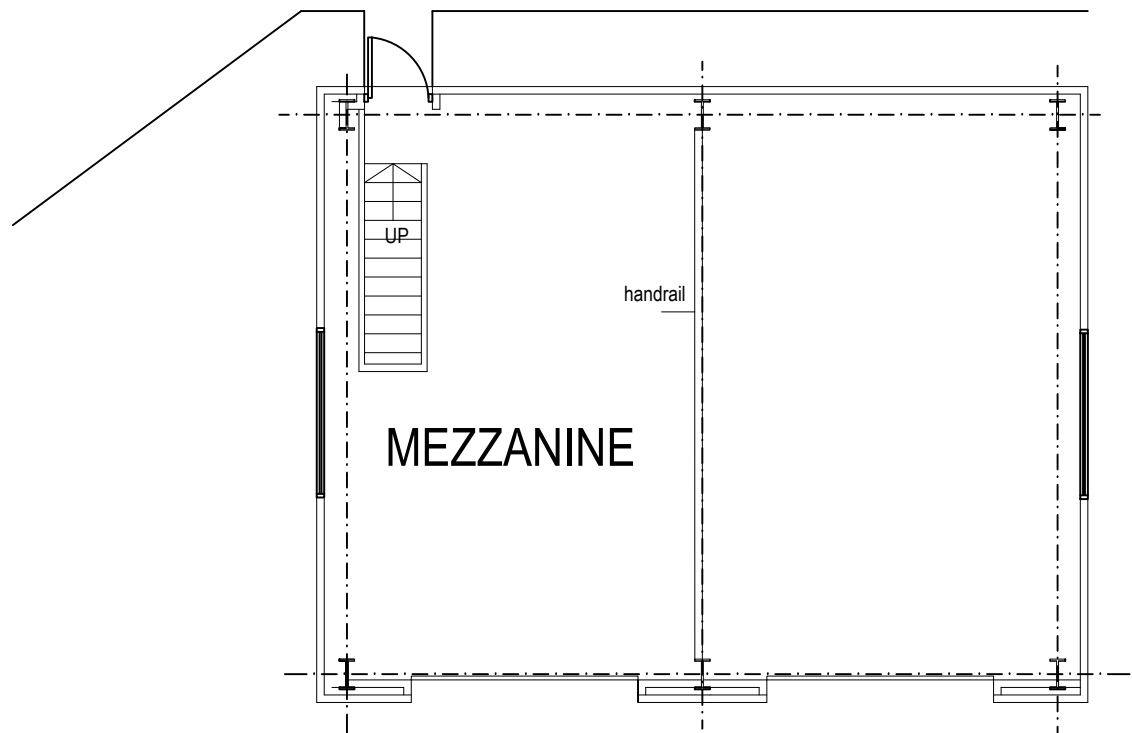


PROPOSED MEZZANINE FLOOR PLAN

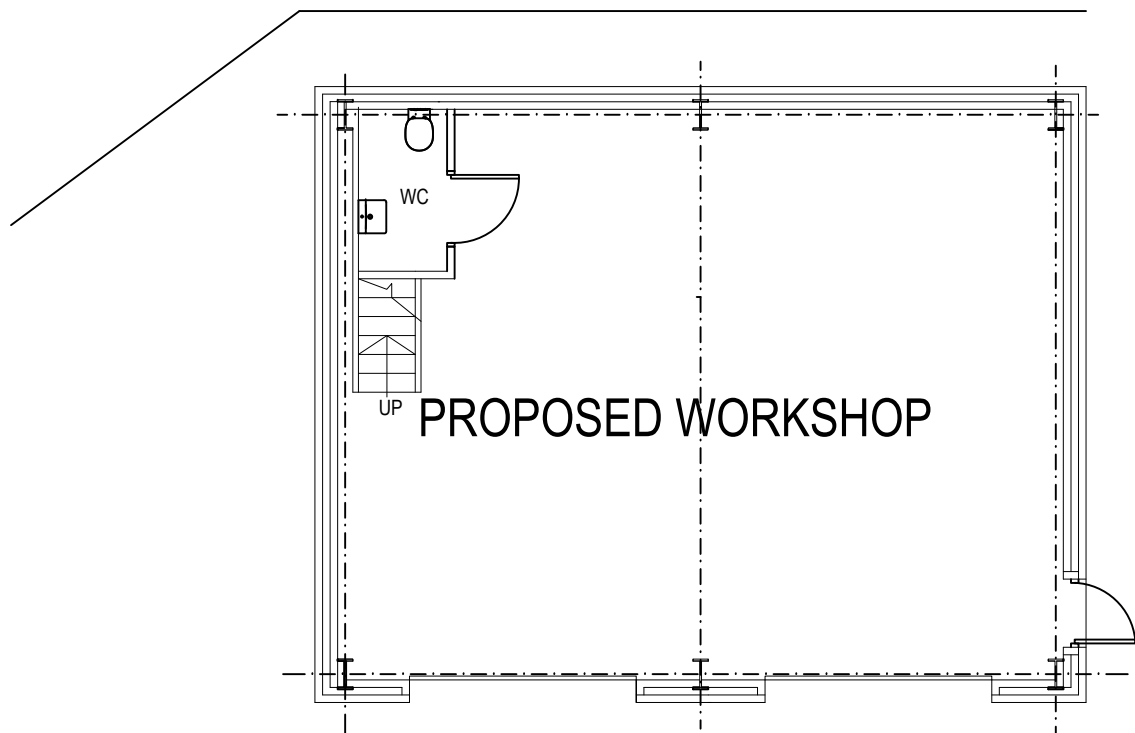


PROPOSED FLOOR PLAN

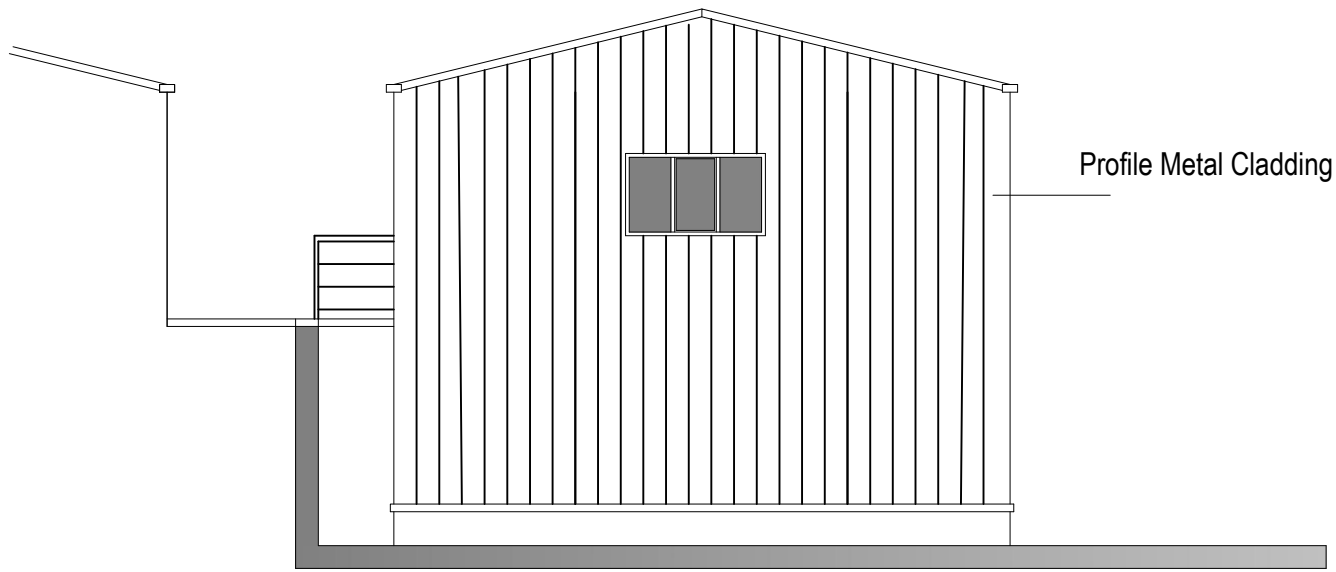


PROPOSED WEST ELEVATION

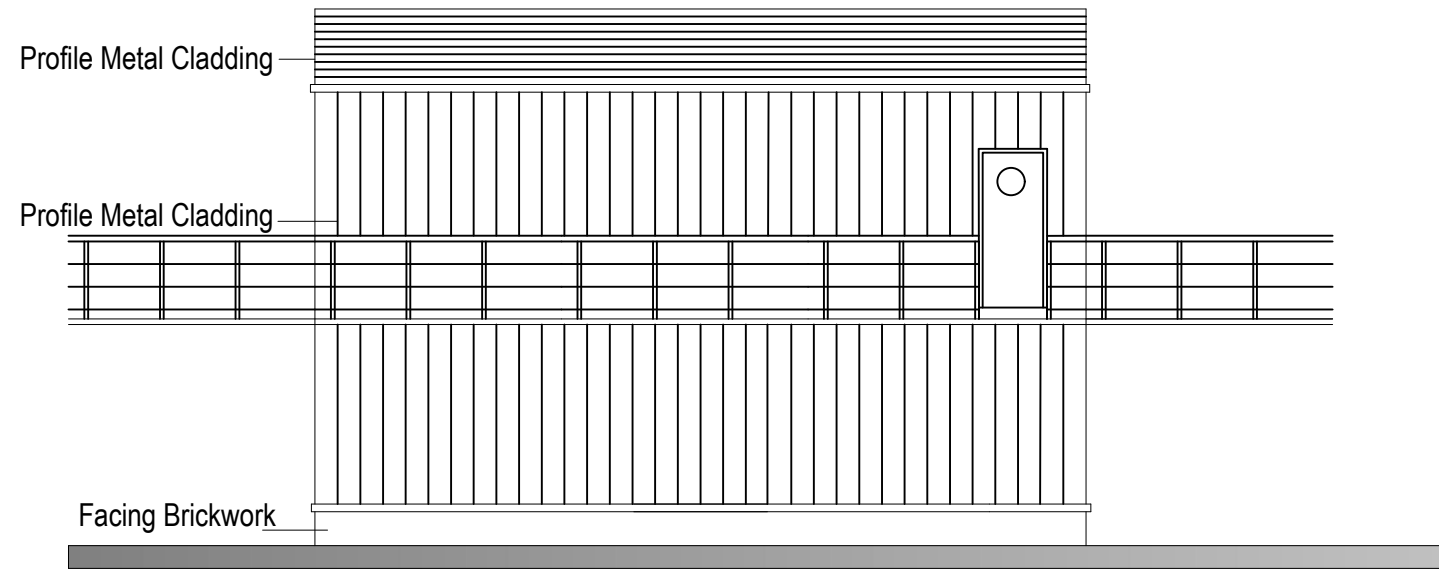


PROPOSED NORTH ELEVATION

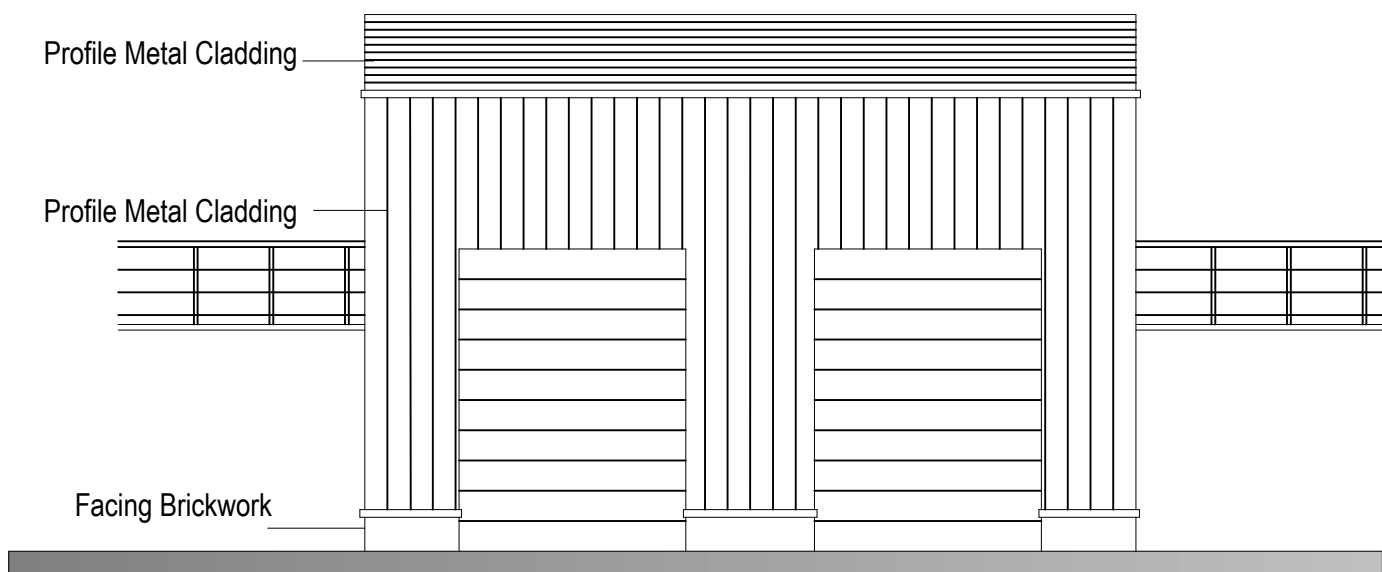

PROPOSED SOUTH ELEVATION

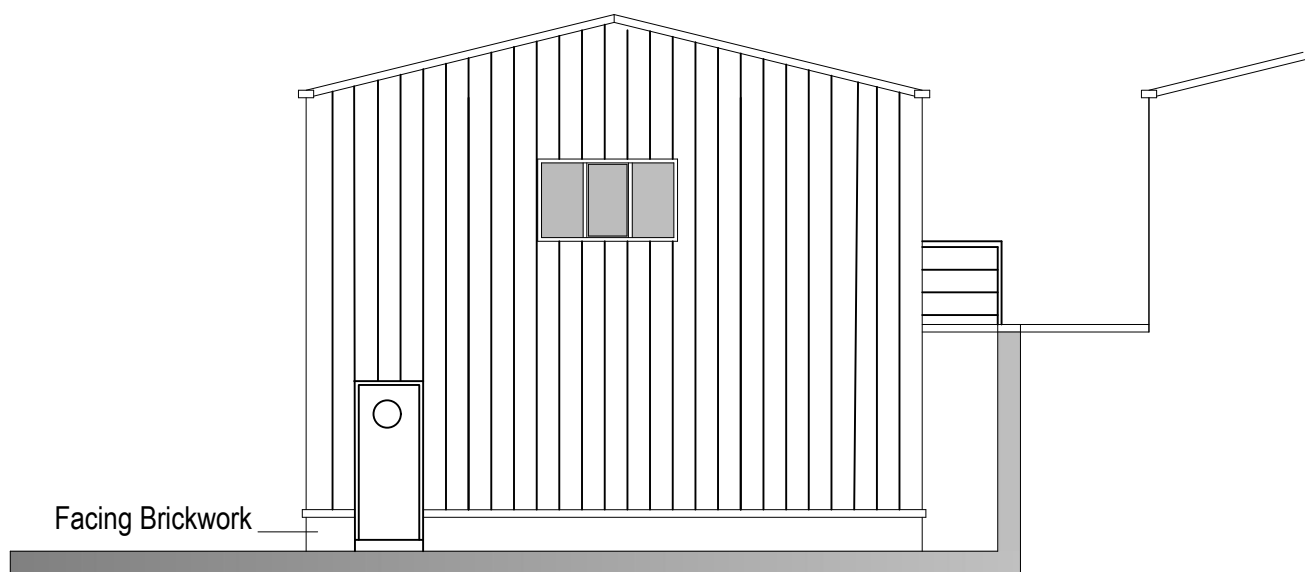

PROPOSED EAST ELEVATION

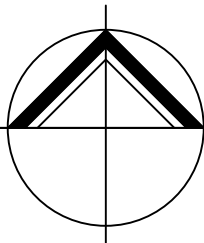

**NORTHERN
DESIGN**

(OLDHAM)
CHARTED ARCHITECTS

NORTHERN DESIGN
17 STATION LANE
GROTTON
OLDHAM
OL14 5GY
TELEPHONE : 07753 859616

CLIENT			
SENSOR TECHNOLOGIES LTD			
PROJECT			
PROPOSED INDUSTRIAL UNIT SOUTHGATE IND PARK HEYWOOD			
DRAWING TITLE			
PROPOSED ELEVATIONS AND FLOOR PLANS			
Rev.	Notes	Date	Drawn
*	*	*	*
SCALE		1:100 AT A1	09.23 AD
PROJECT No.		DRAWING No.	Rev.
2368		03	-