




ALL DIMENSIONS ARE FOR REFERENCE
PURPOSES ONLY DISCRPENCIES ARE TO BE
REPORTED TO THE DRAWINGS AUTHOR. DO NOT
SCALE FROM DRAWING.

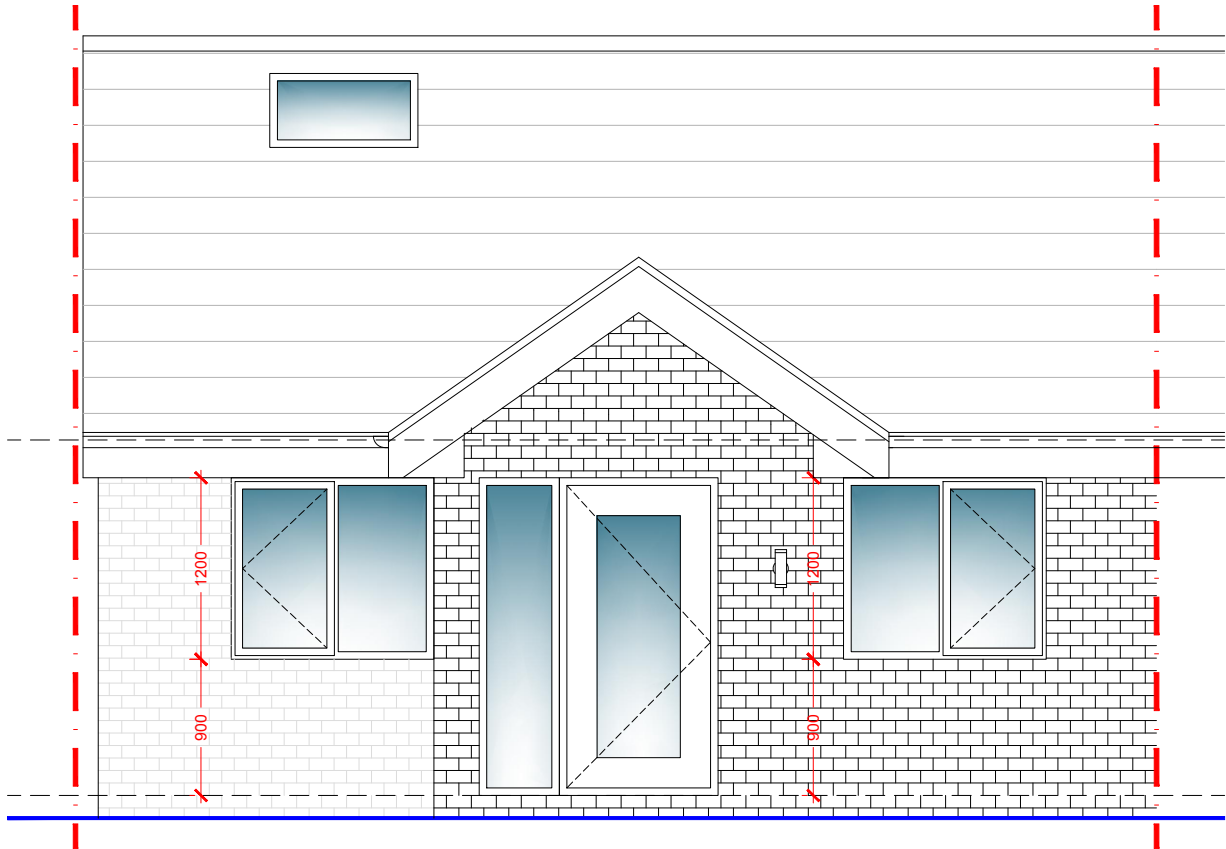

PROPOSED FRONT ELEVATION

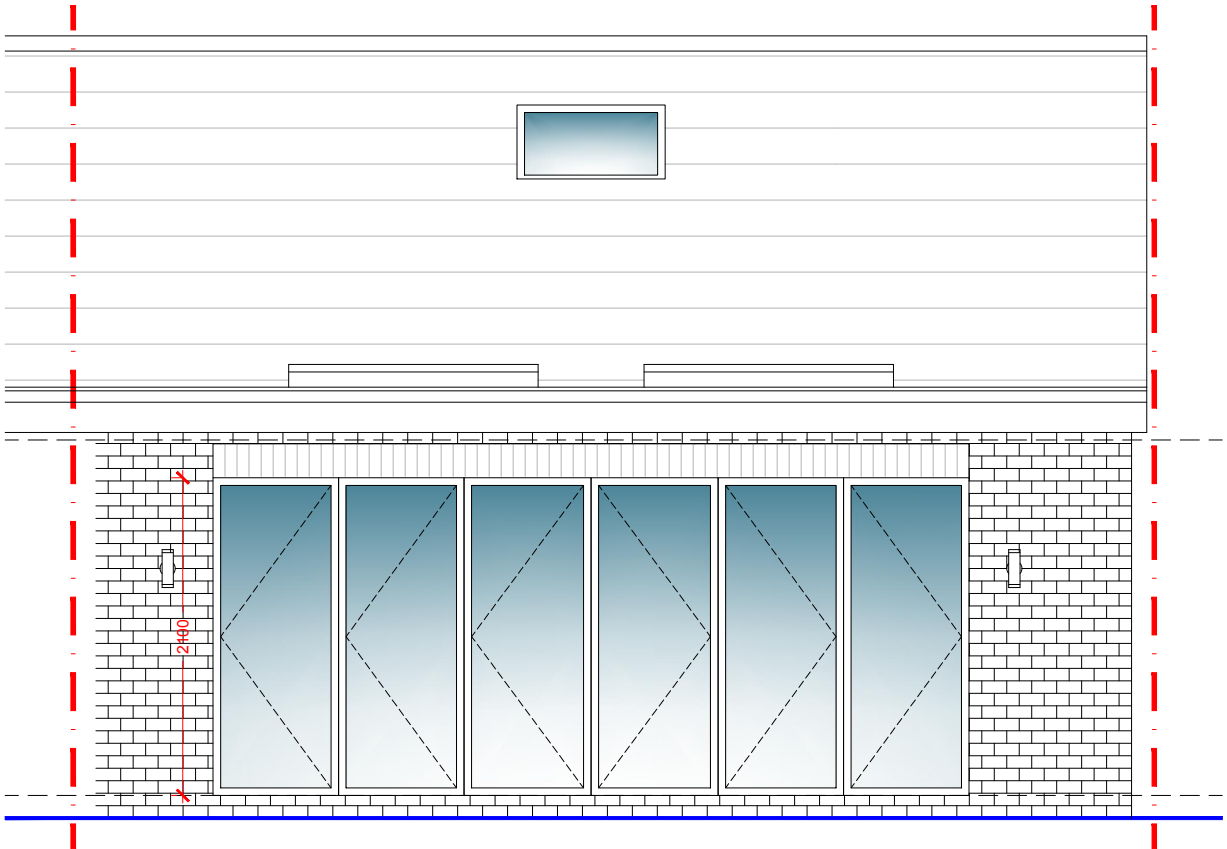

PROPOSED REAR ELEVATION

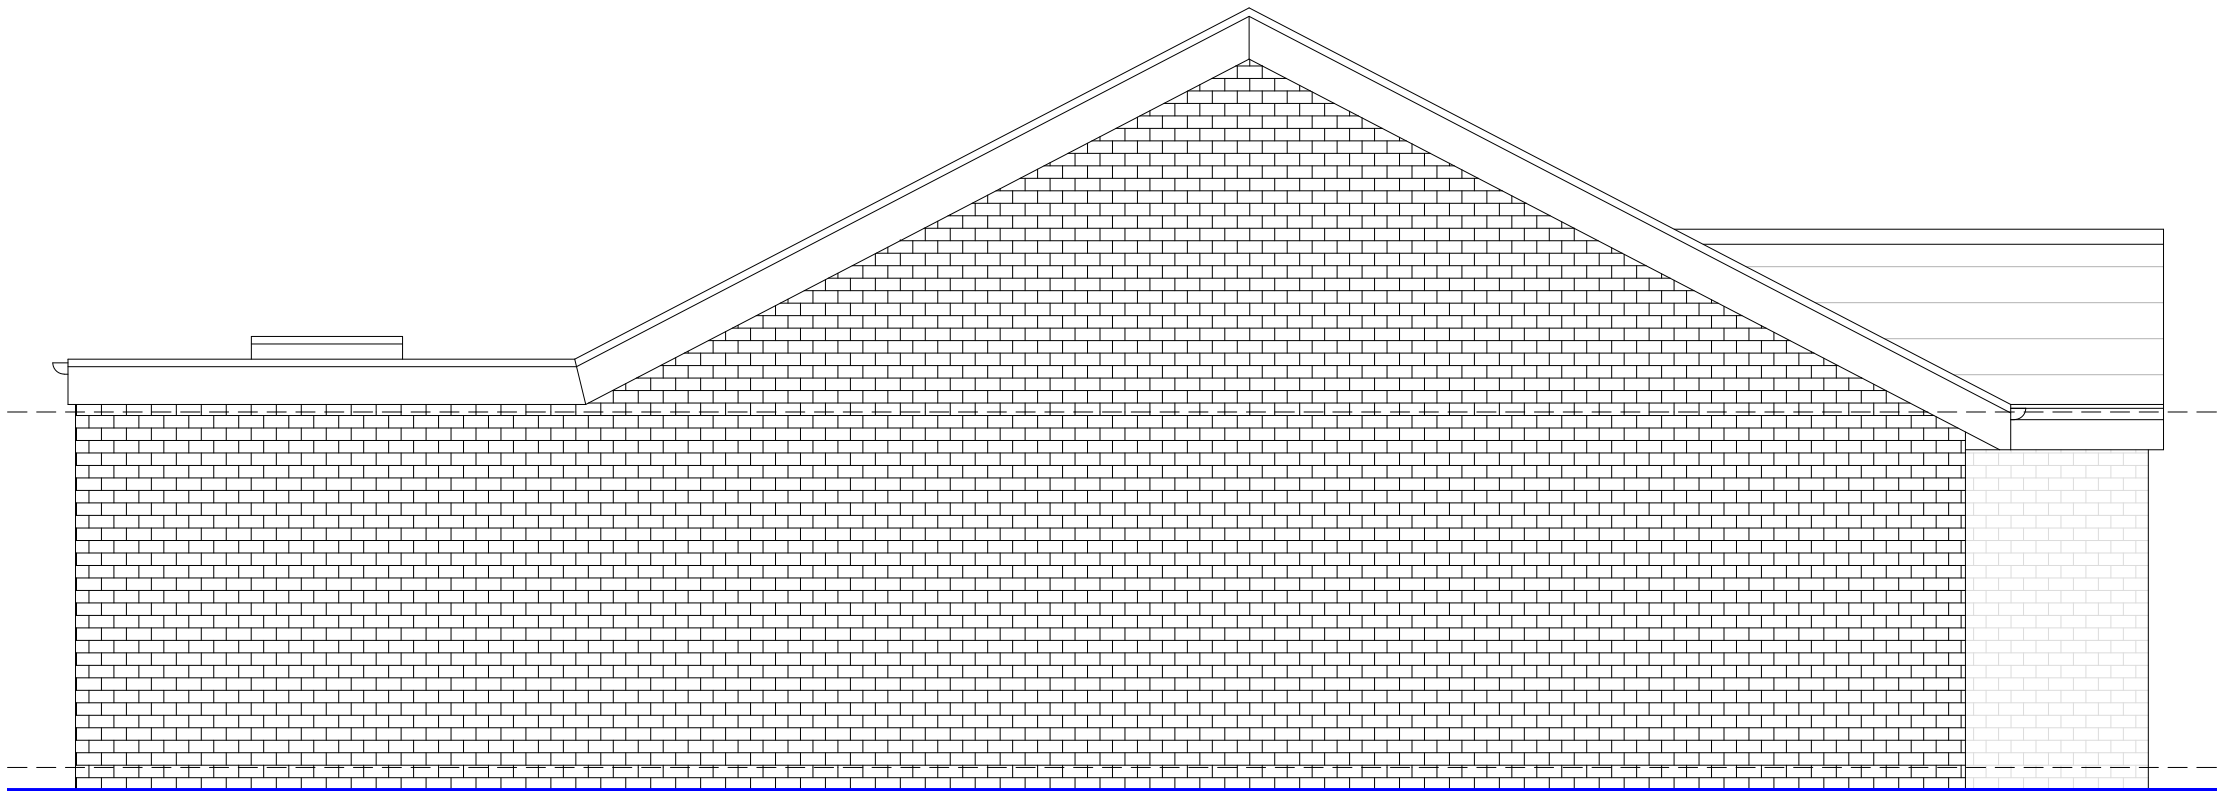

PROPOSED GABLE ELEVATION



Rev	Date	Description	Rev By	Chk'd By
A	19.01.24	Porch with pitched roof added.		
Drawing Title				
PROPOSED ELEVATIONS				
Job-Dwg No				
031ROC-105A				
Project Title				
SINGLE STOREY SIDE & REAR EXTENSION				
Client				
162 GLENWOOD DRIVE MIDDLETON ROCHDALE M24 2TL				
Status				
MRS. PAMELA WROE				
Scale				
1:50				
Drawing Size				
A3				
Date				
07/22				