



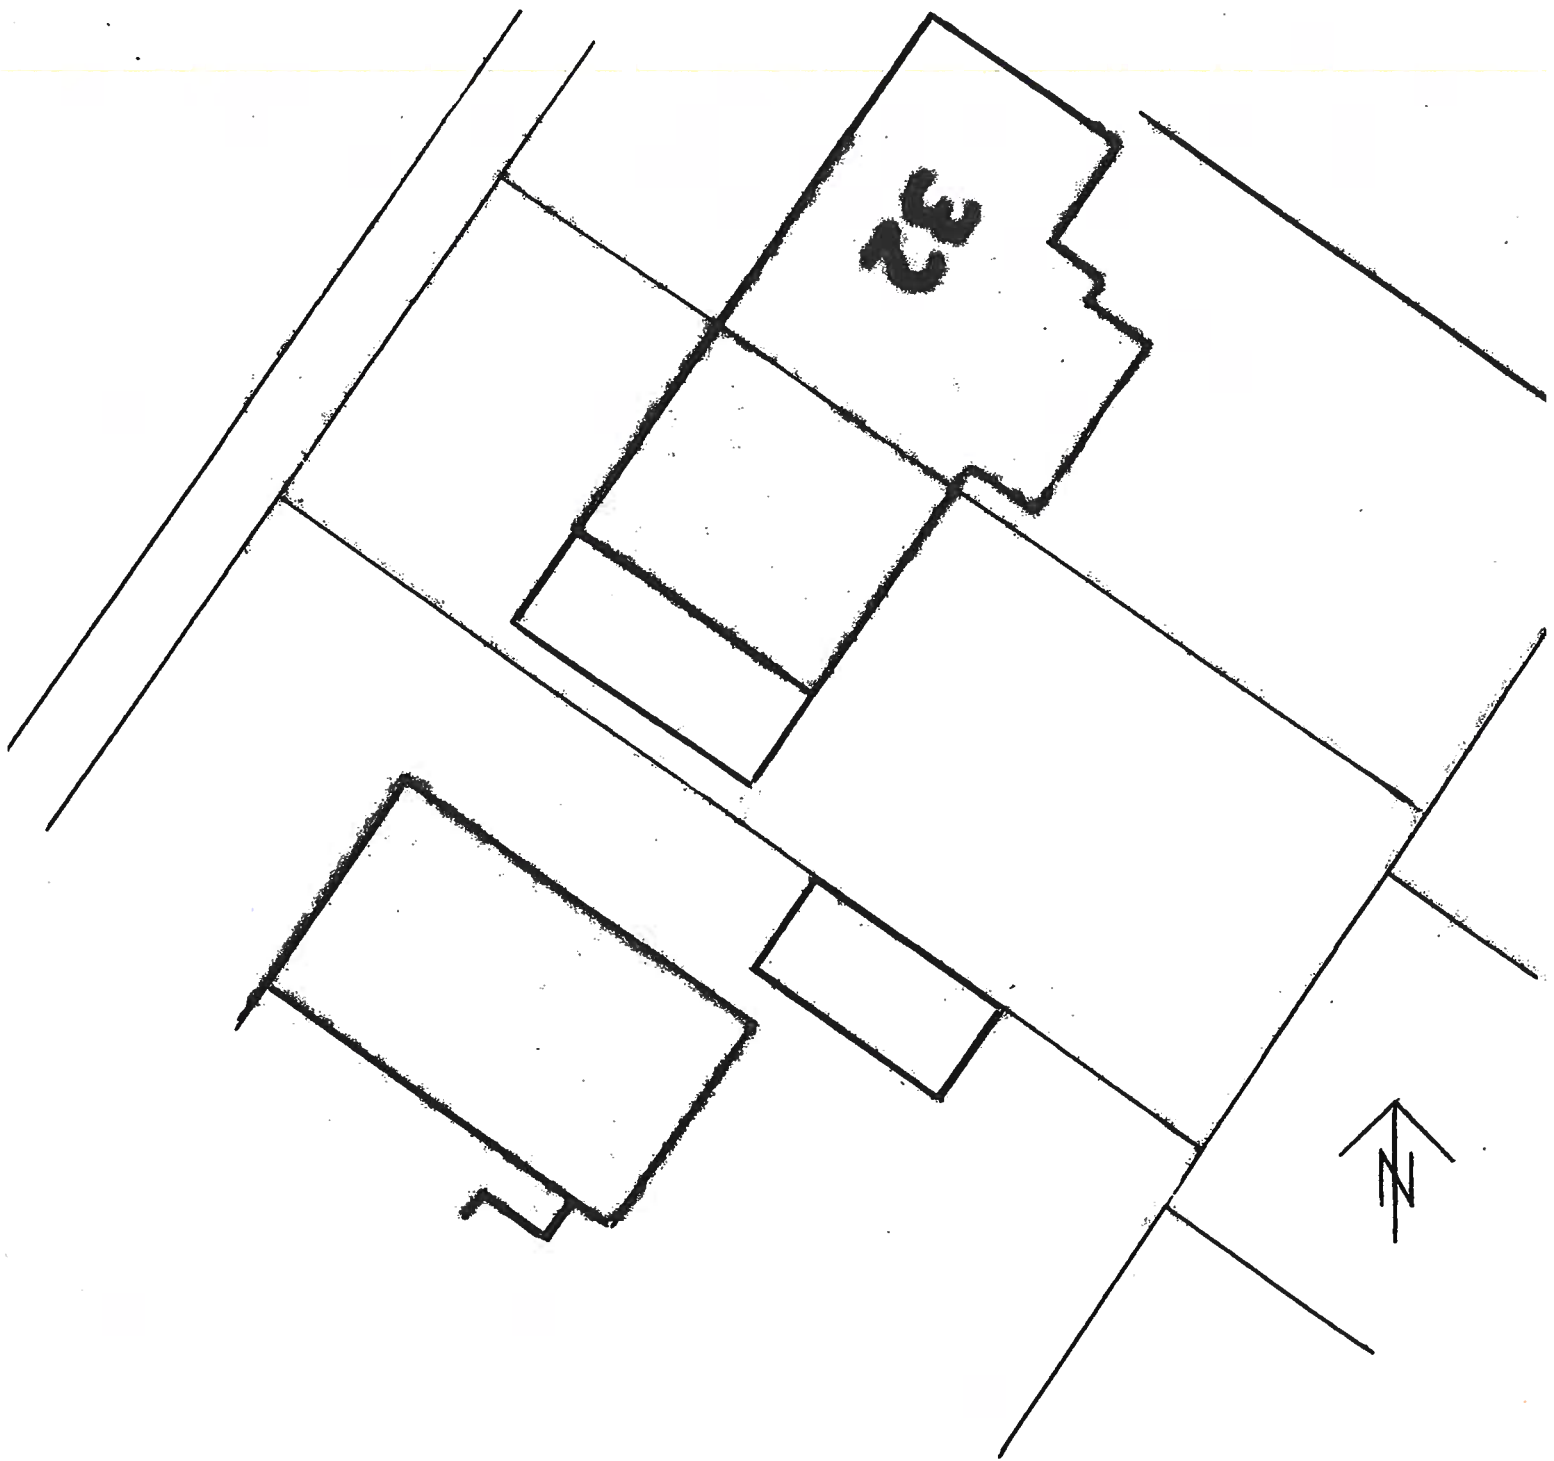

EXISTING SITE PLAN SCALE 1:200

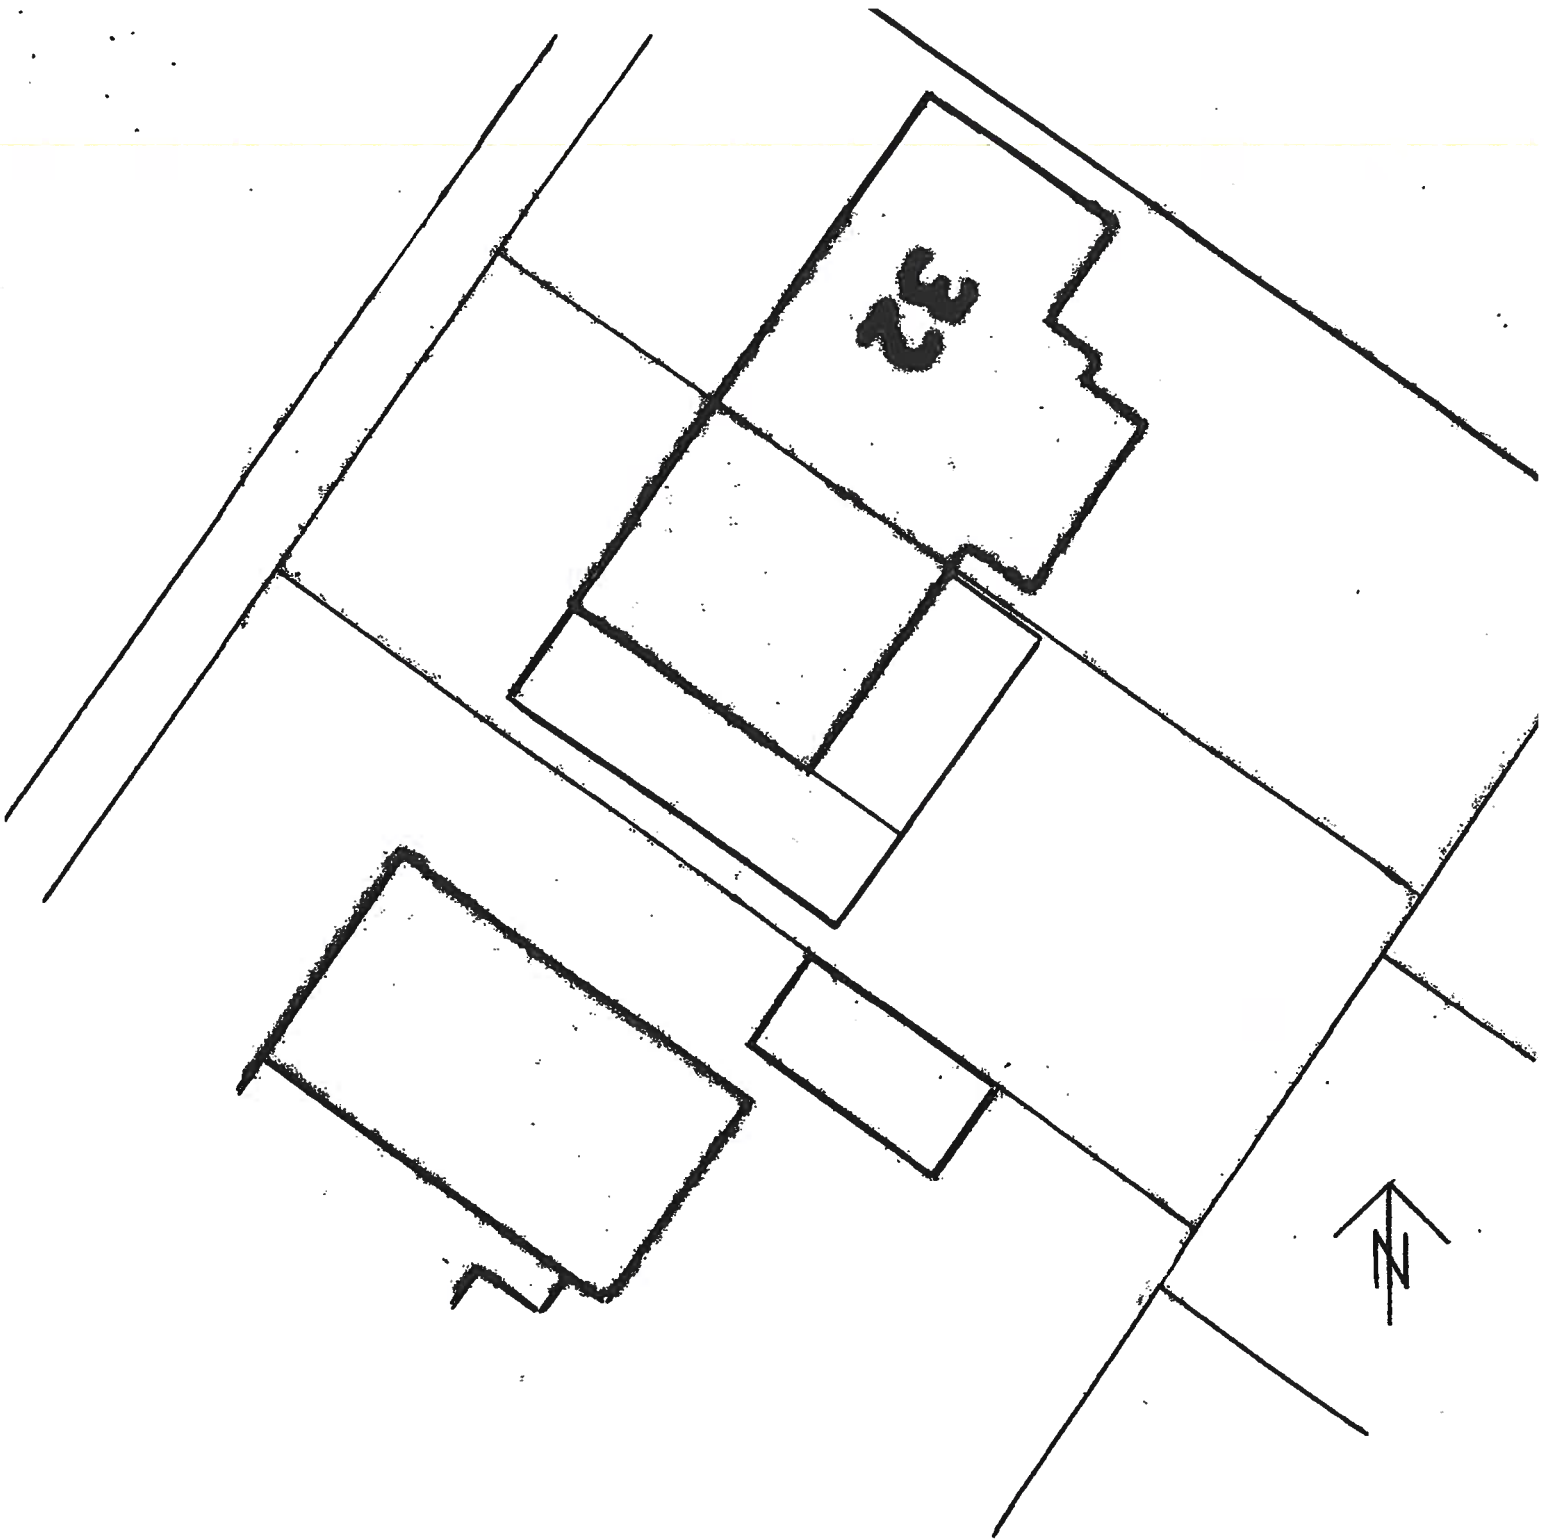

PROPOSED SITE PLAN SCALE 1:200