
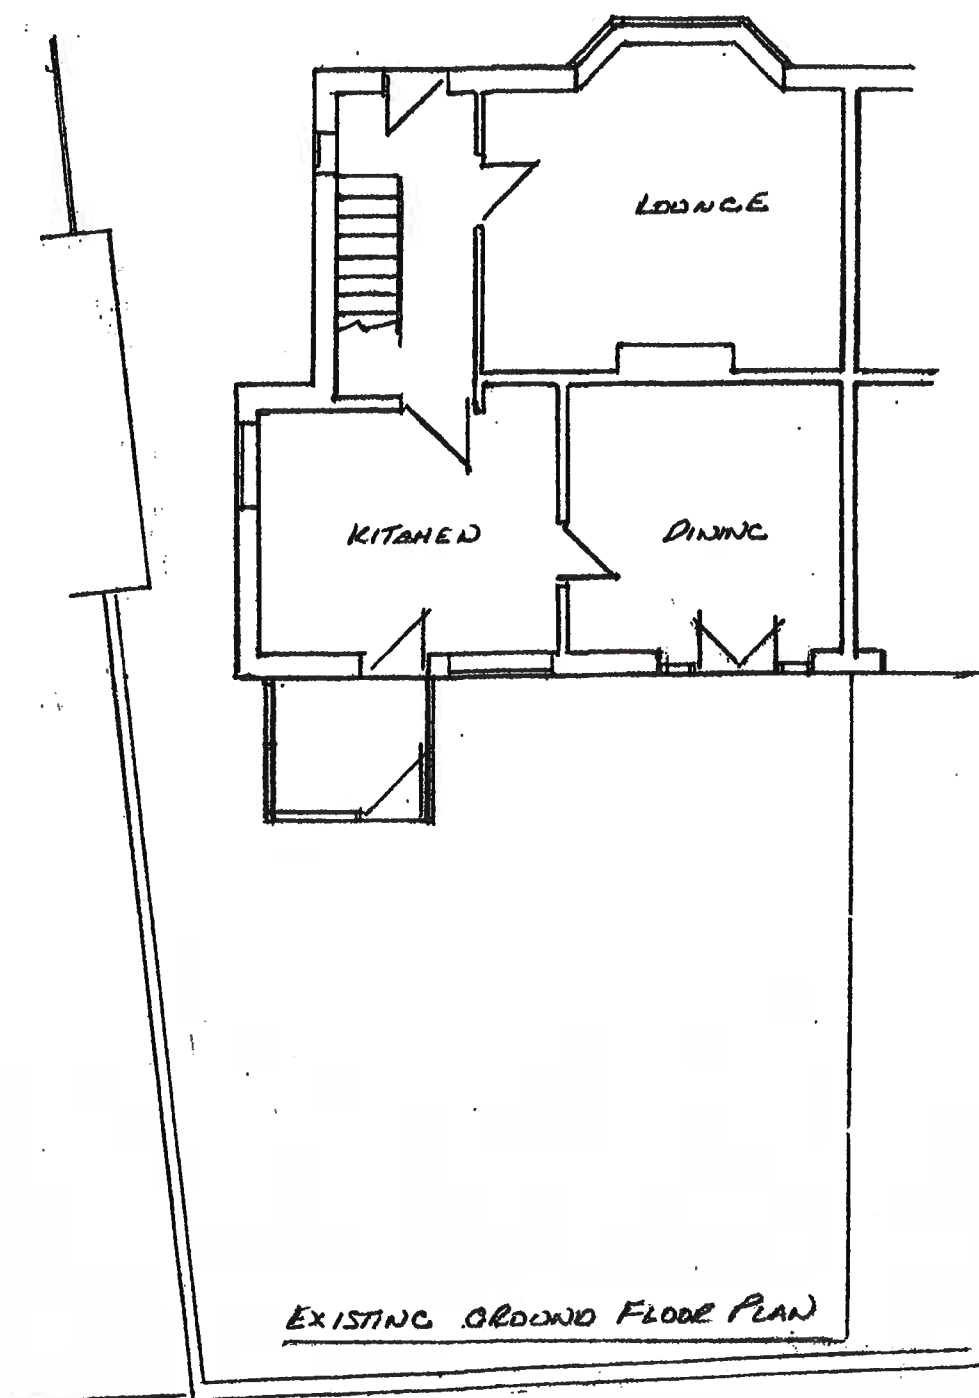
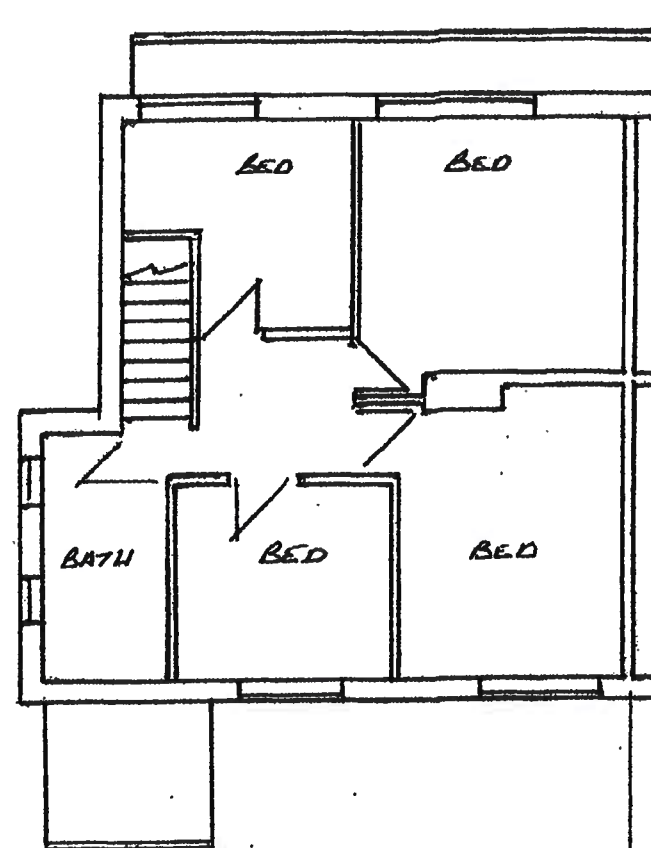
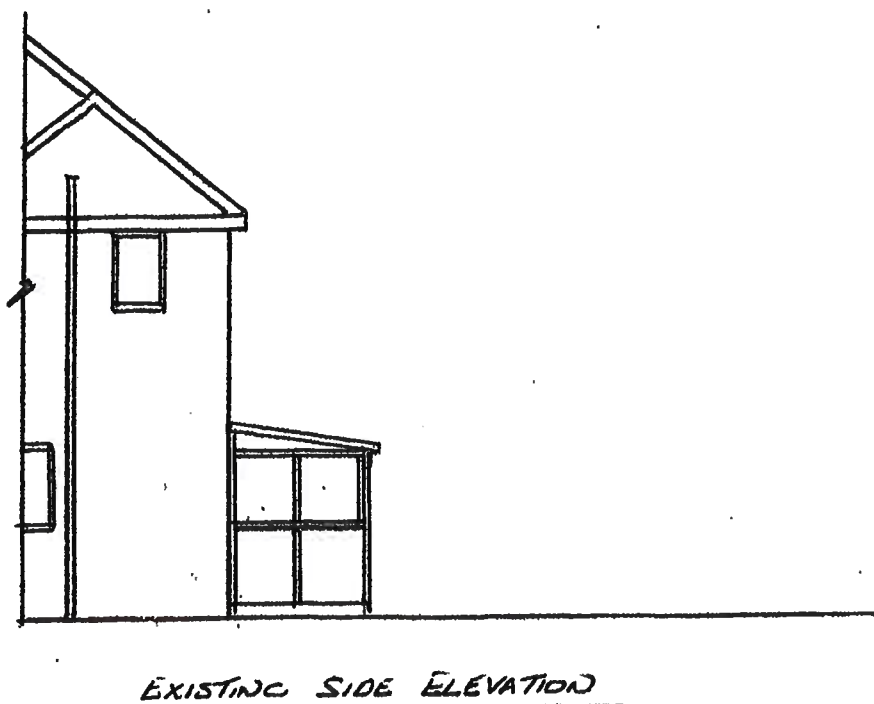
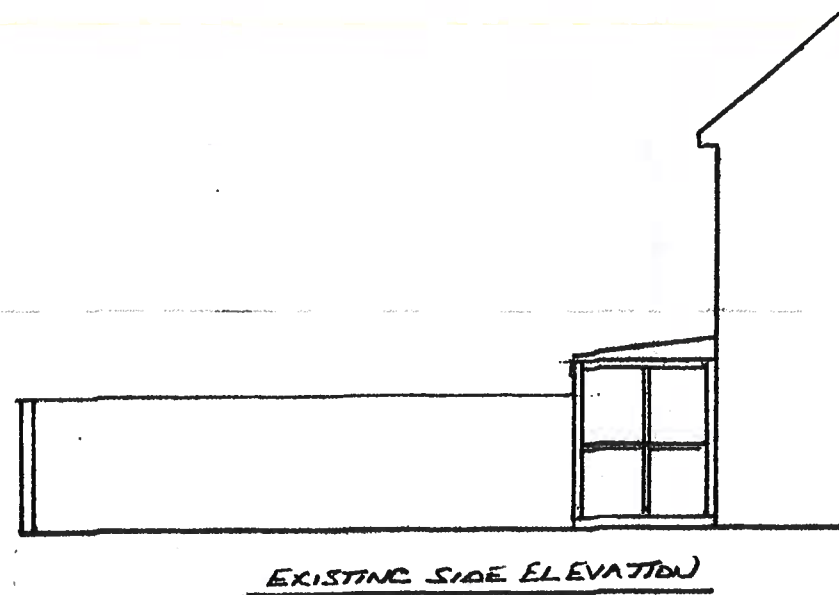


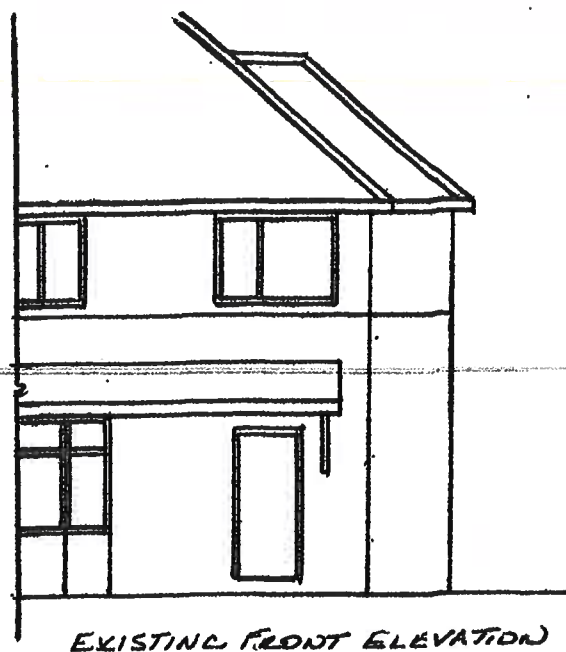

Thompson Designs

Tel 0161 705 1458 Mob 07884 318634


Sheet 1

Existing Plans and Elevations


34 Ashbrook Hey Lane

Rochdale OL12 9AG


Scale 1:100 @ A3 Date August 2023

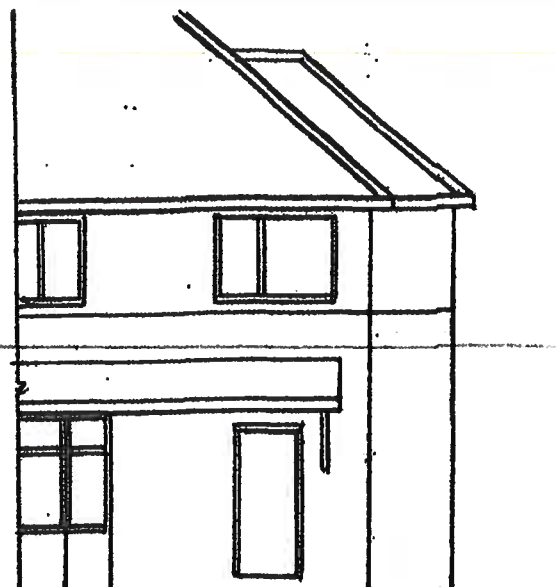


PROPOSED FRONT ELEVATION

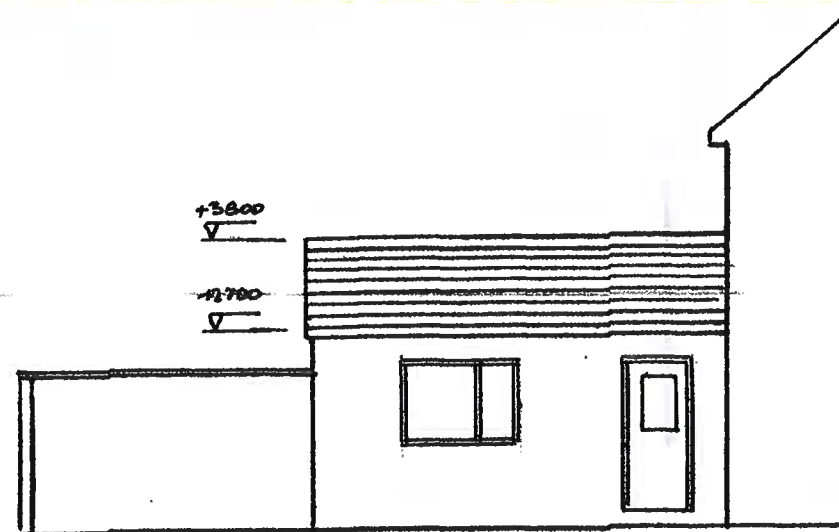


PROPOSED SIDE ELEVATION

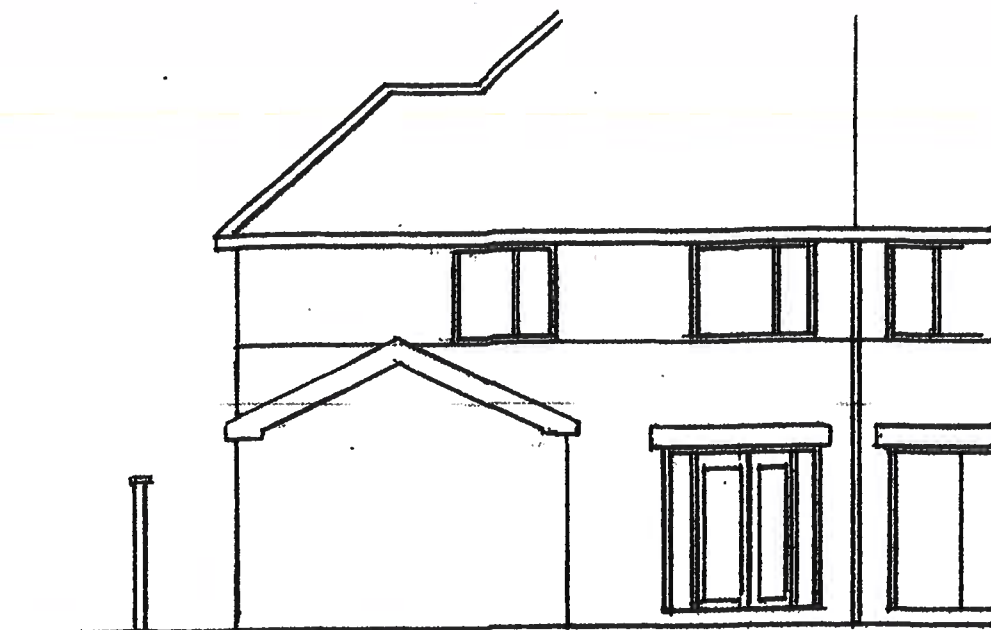


PROPOSED REAR ELEVATION

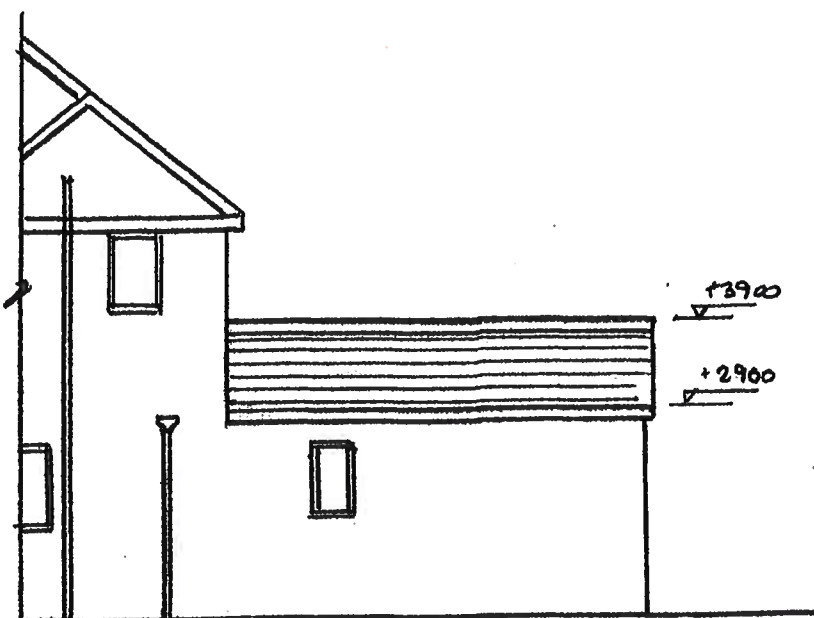

PROPOSED SIDE ELEVATION

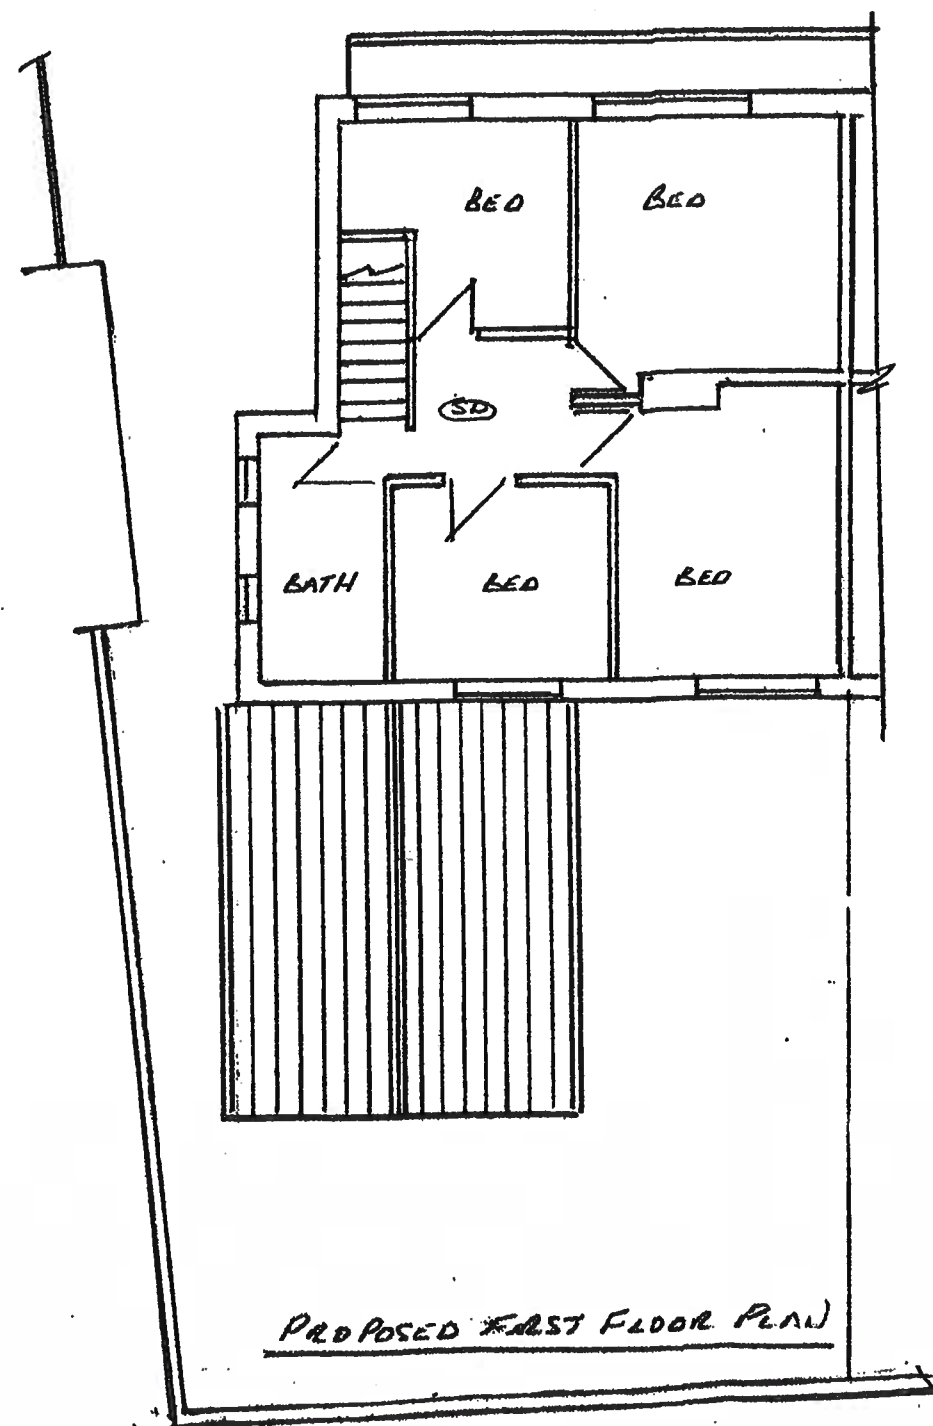

PROPOSED FIRST FLOOR PLAN

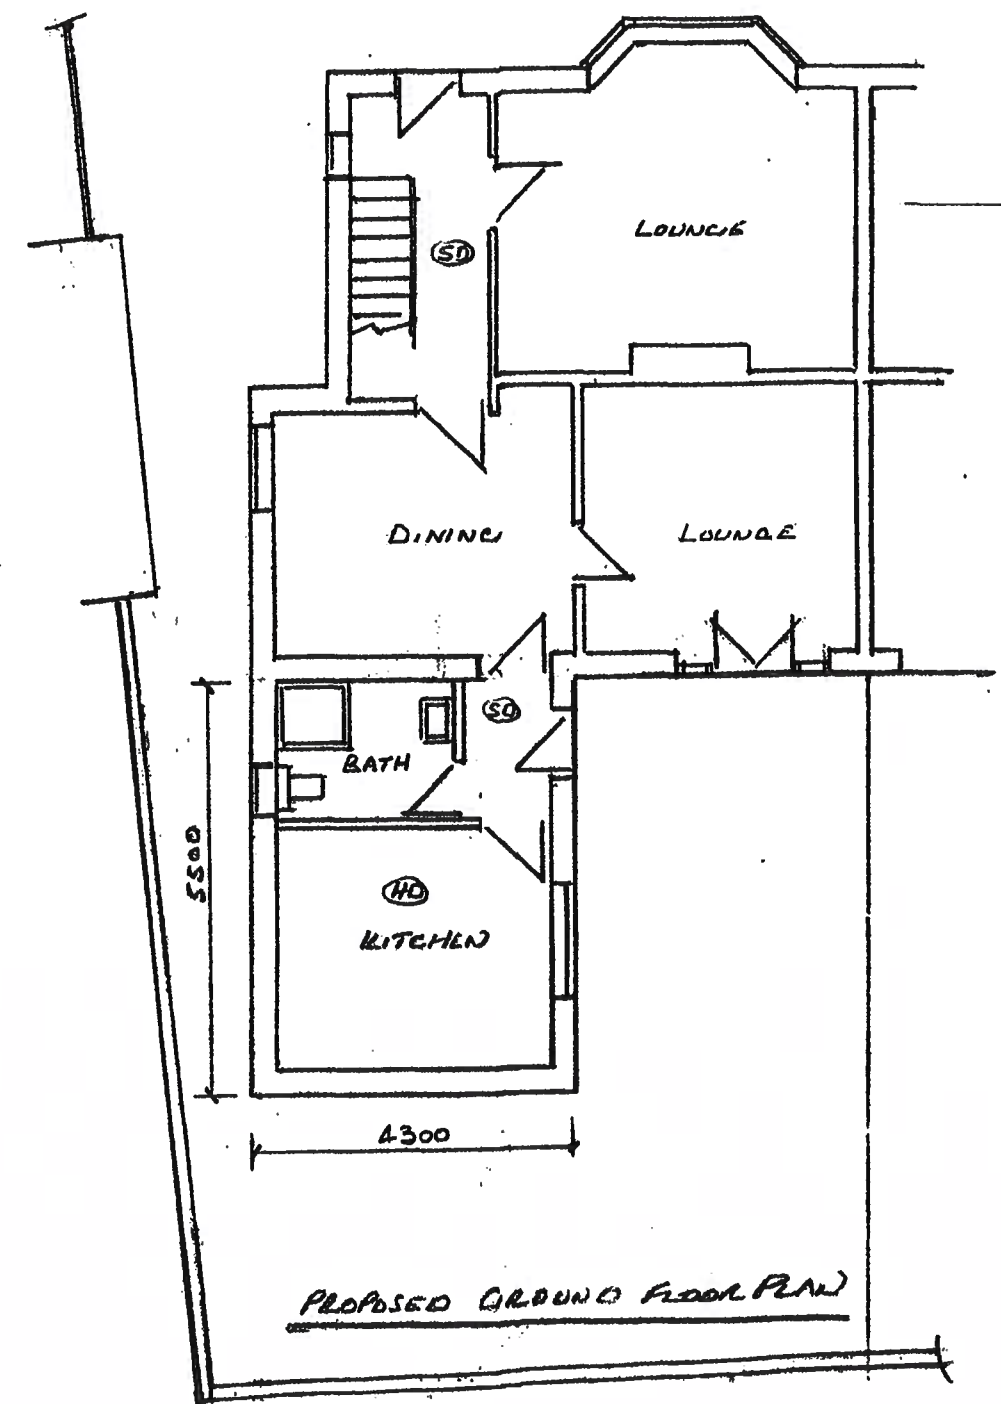

PROPOSED GROUND FLOOR PLAN

Thompson Designs

Tel 0161 705 1458 Mob 07884 318634

Sheet 2

Proposed Plans and Elevations

34 Ashbrook Hey Lane

Rochdale OL12 9AG

Scale 1:100 @ A3 Date August 2023