


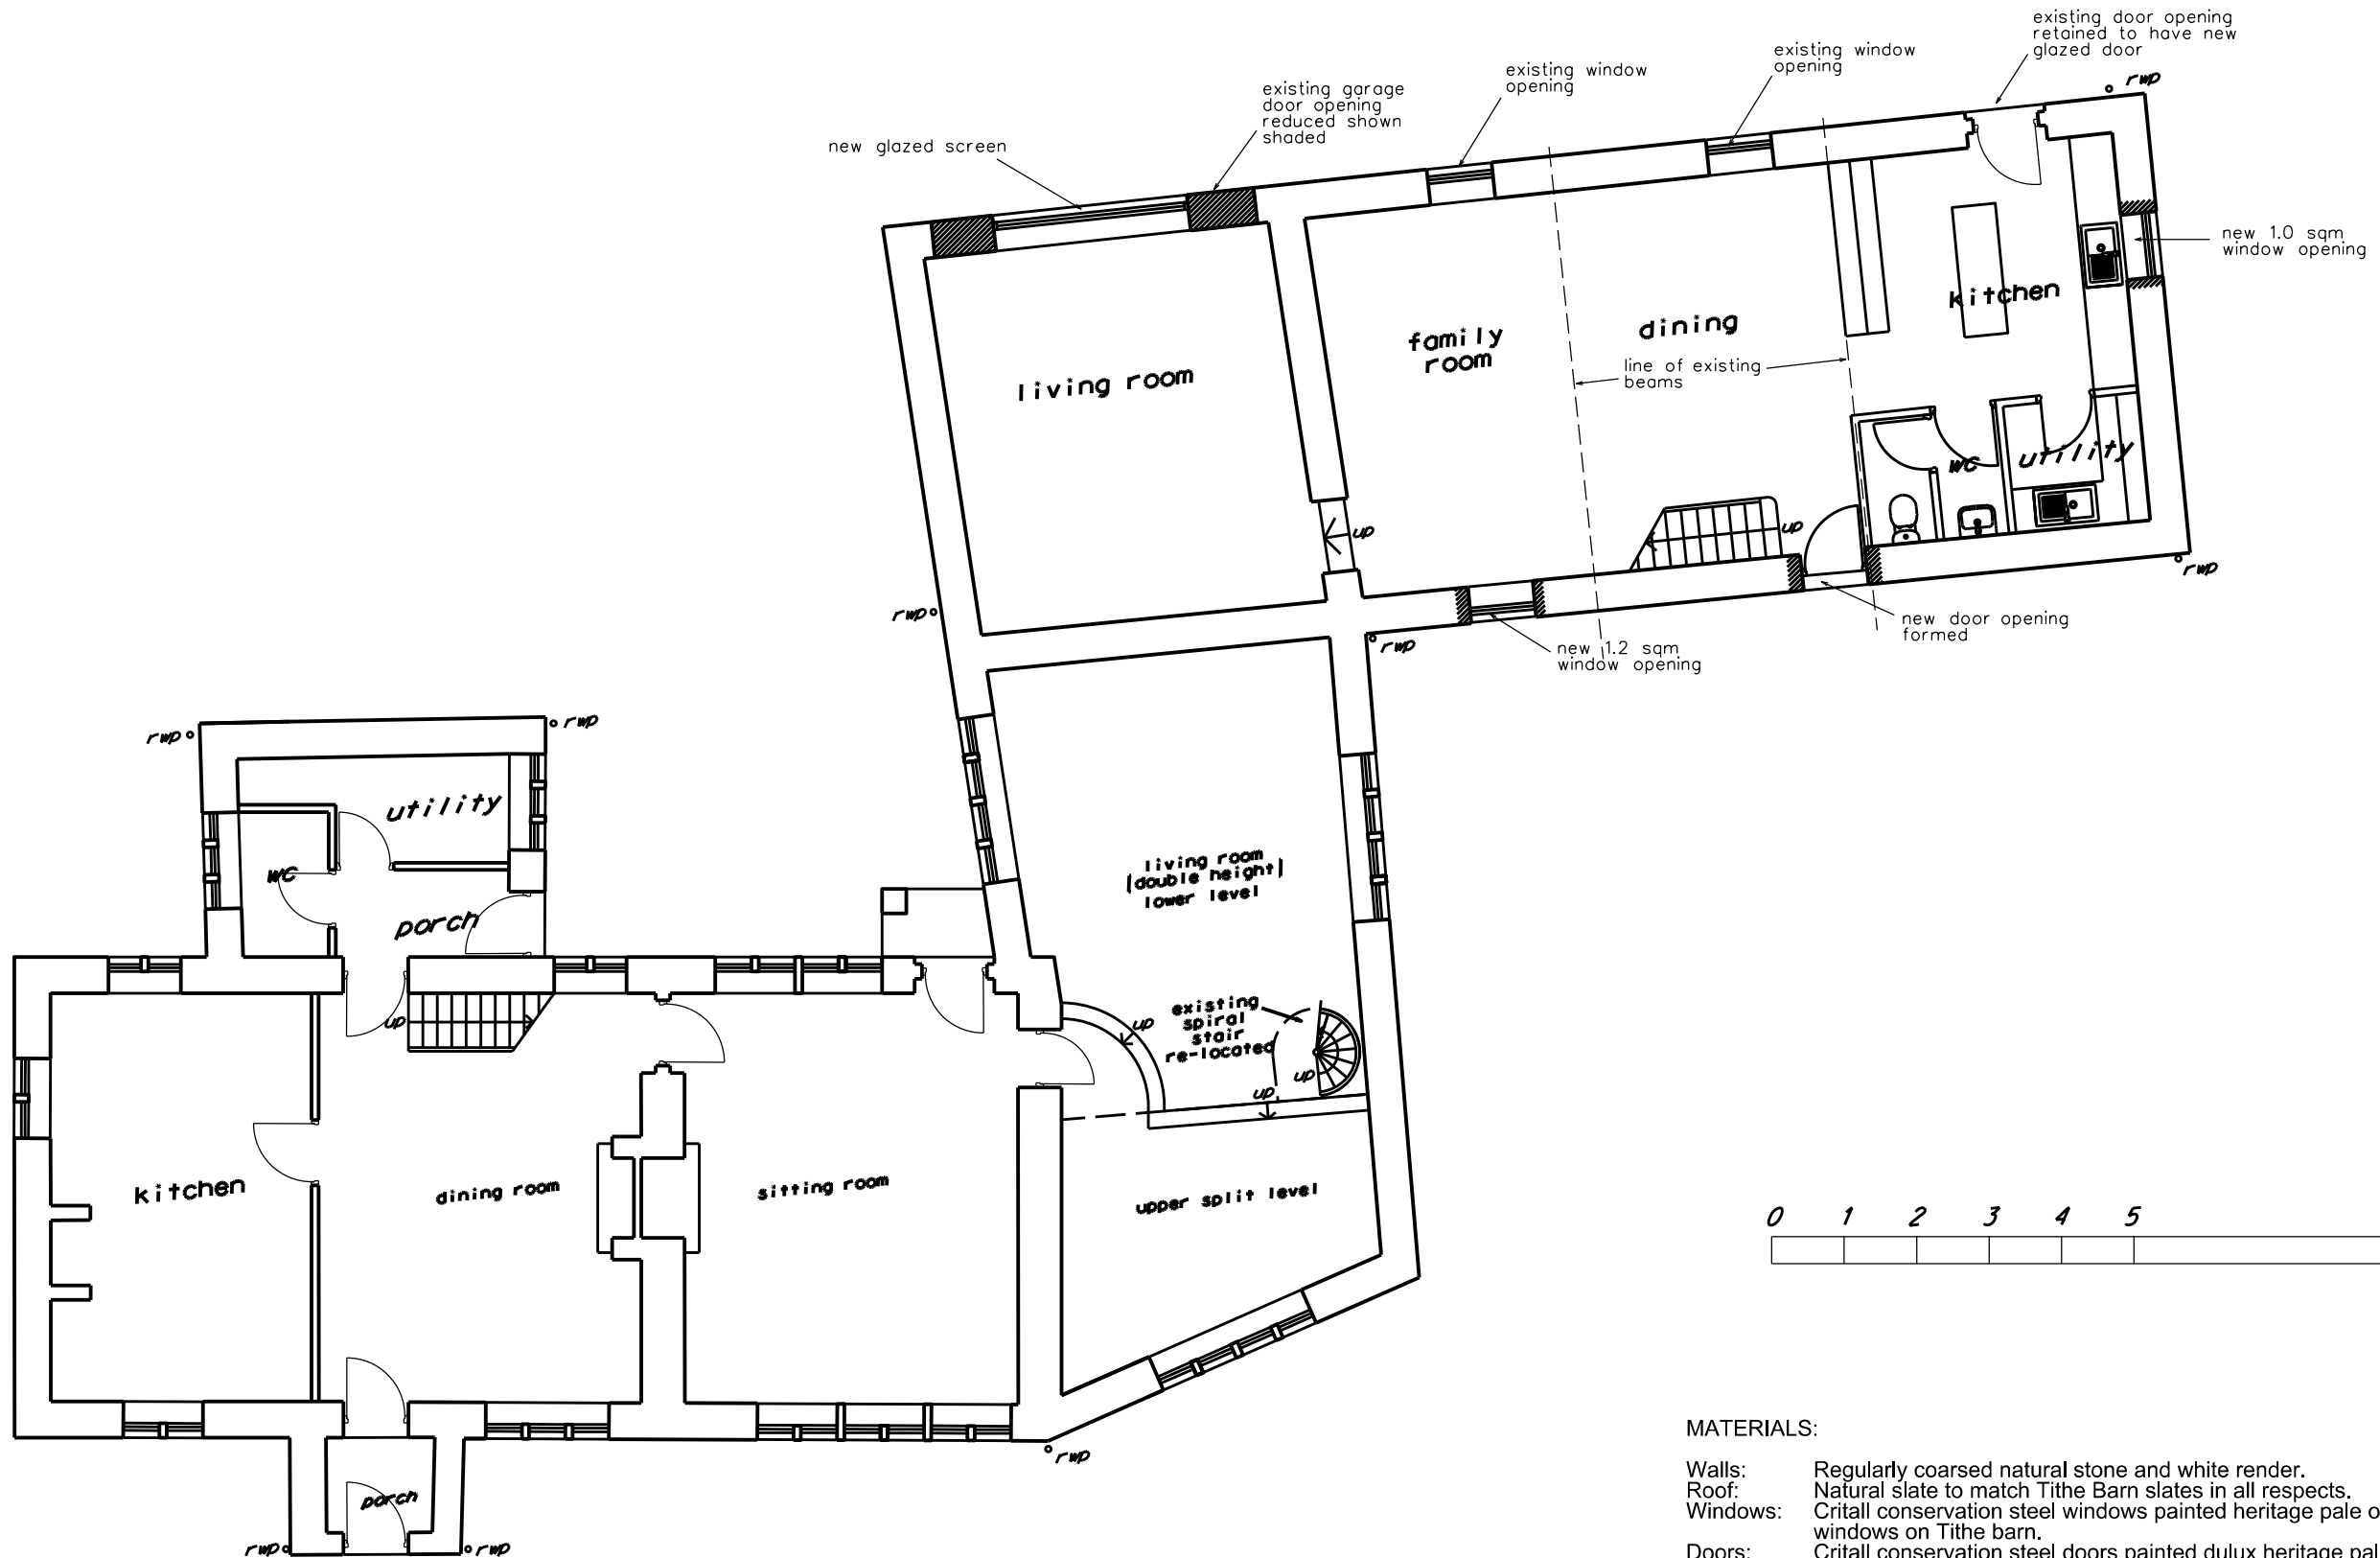

notes
MAIN OFFICE: 1 Top Of the Hill, Colden, Hebden Bridge, HX77PJ.
CORNWALL OFFICE: East Coker, Leedstown, Hayle, TR27 6EW
Tel: 07720059525, E mail: dennis@burrdesign.co.uk
Company No: 5371811, Director: Dennis R. Burr, Ba Arch, Dip Arch, MaUD Oxford

All Copyright Reserved.
Drawings not to be copied without express consent.
Do not scale drawings (page scaling none) - All dimensions to be checked on site.

revisions	reference	remarks	date
A		Stair annotation, spiral stair detail, room names, and scale bar added	24-04-23
B		drawing amended for conservation officers comments	20-09-23

BURR DESIGN ASSOCIATES			
project	Tithe Barn, Milnrow - Garage/Workshop Conversion		
drawing title	Proposed Ground Floor Plan		
project ref.	1202	drawing no.	GA/01B
date	18/01/2023	scale	1:100@ A3