




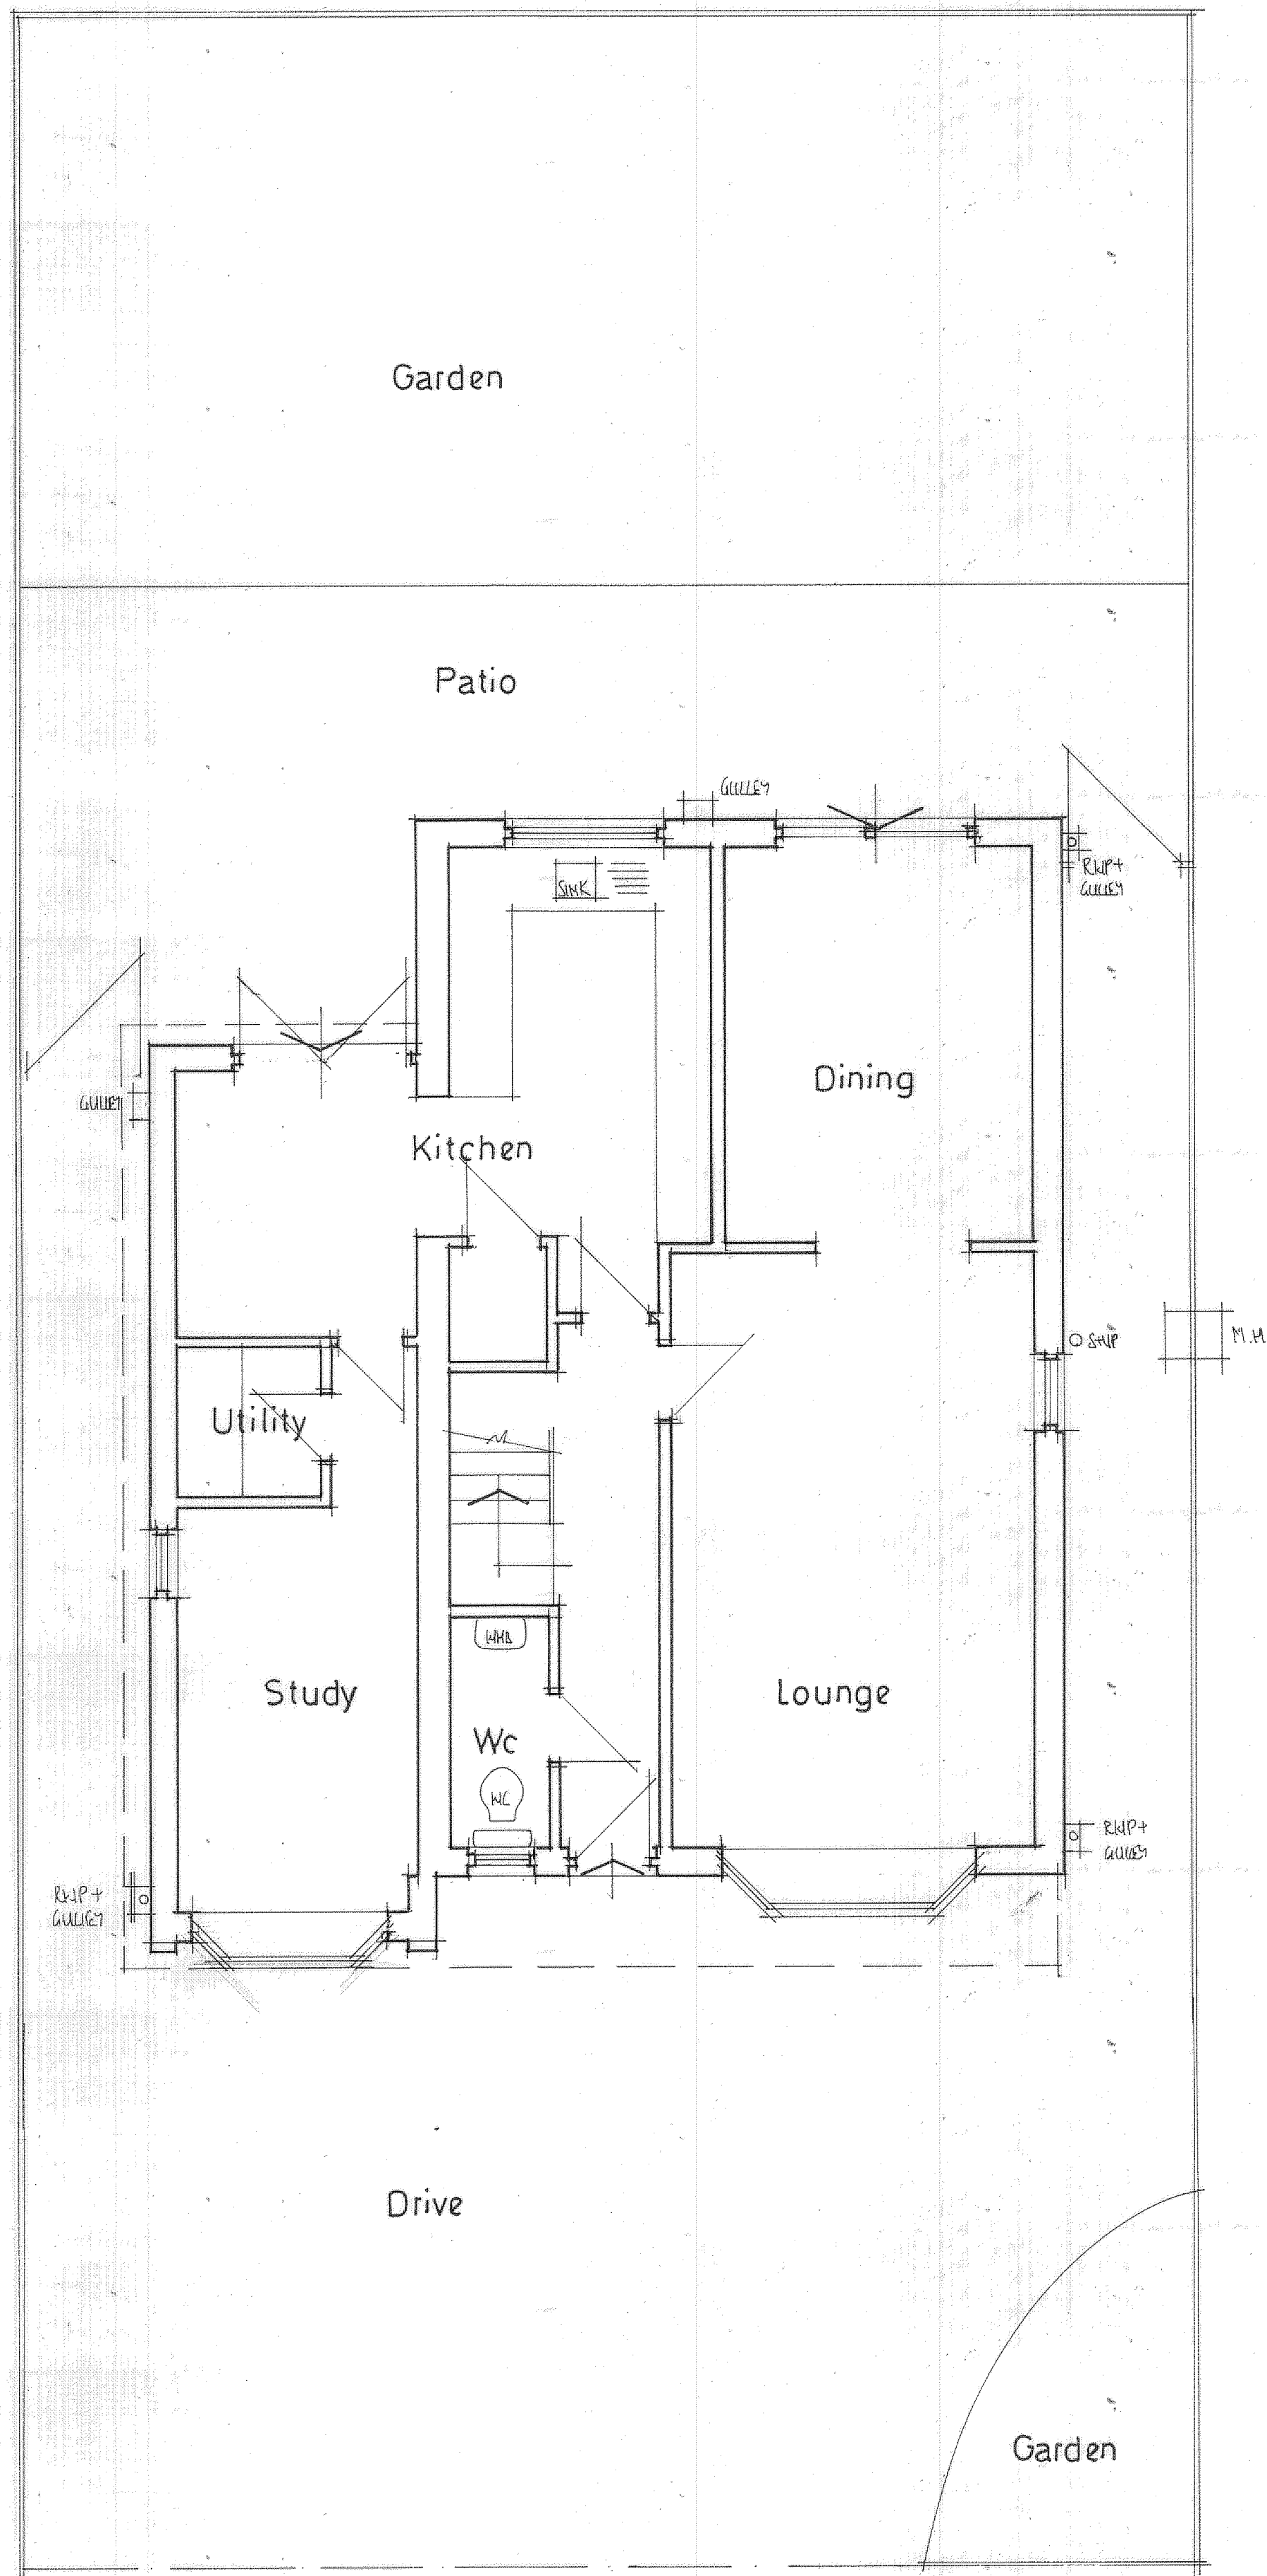

GROUND FLOOR PLAN

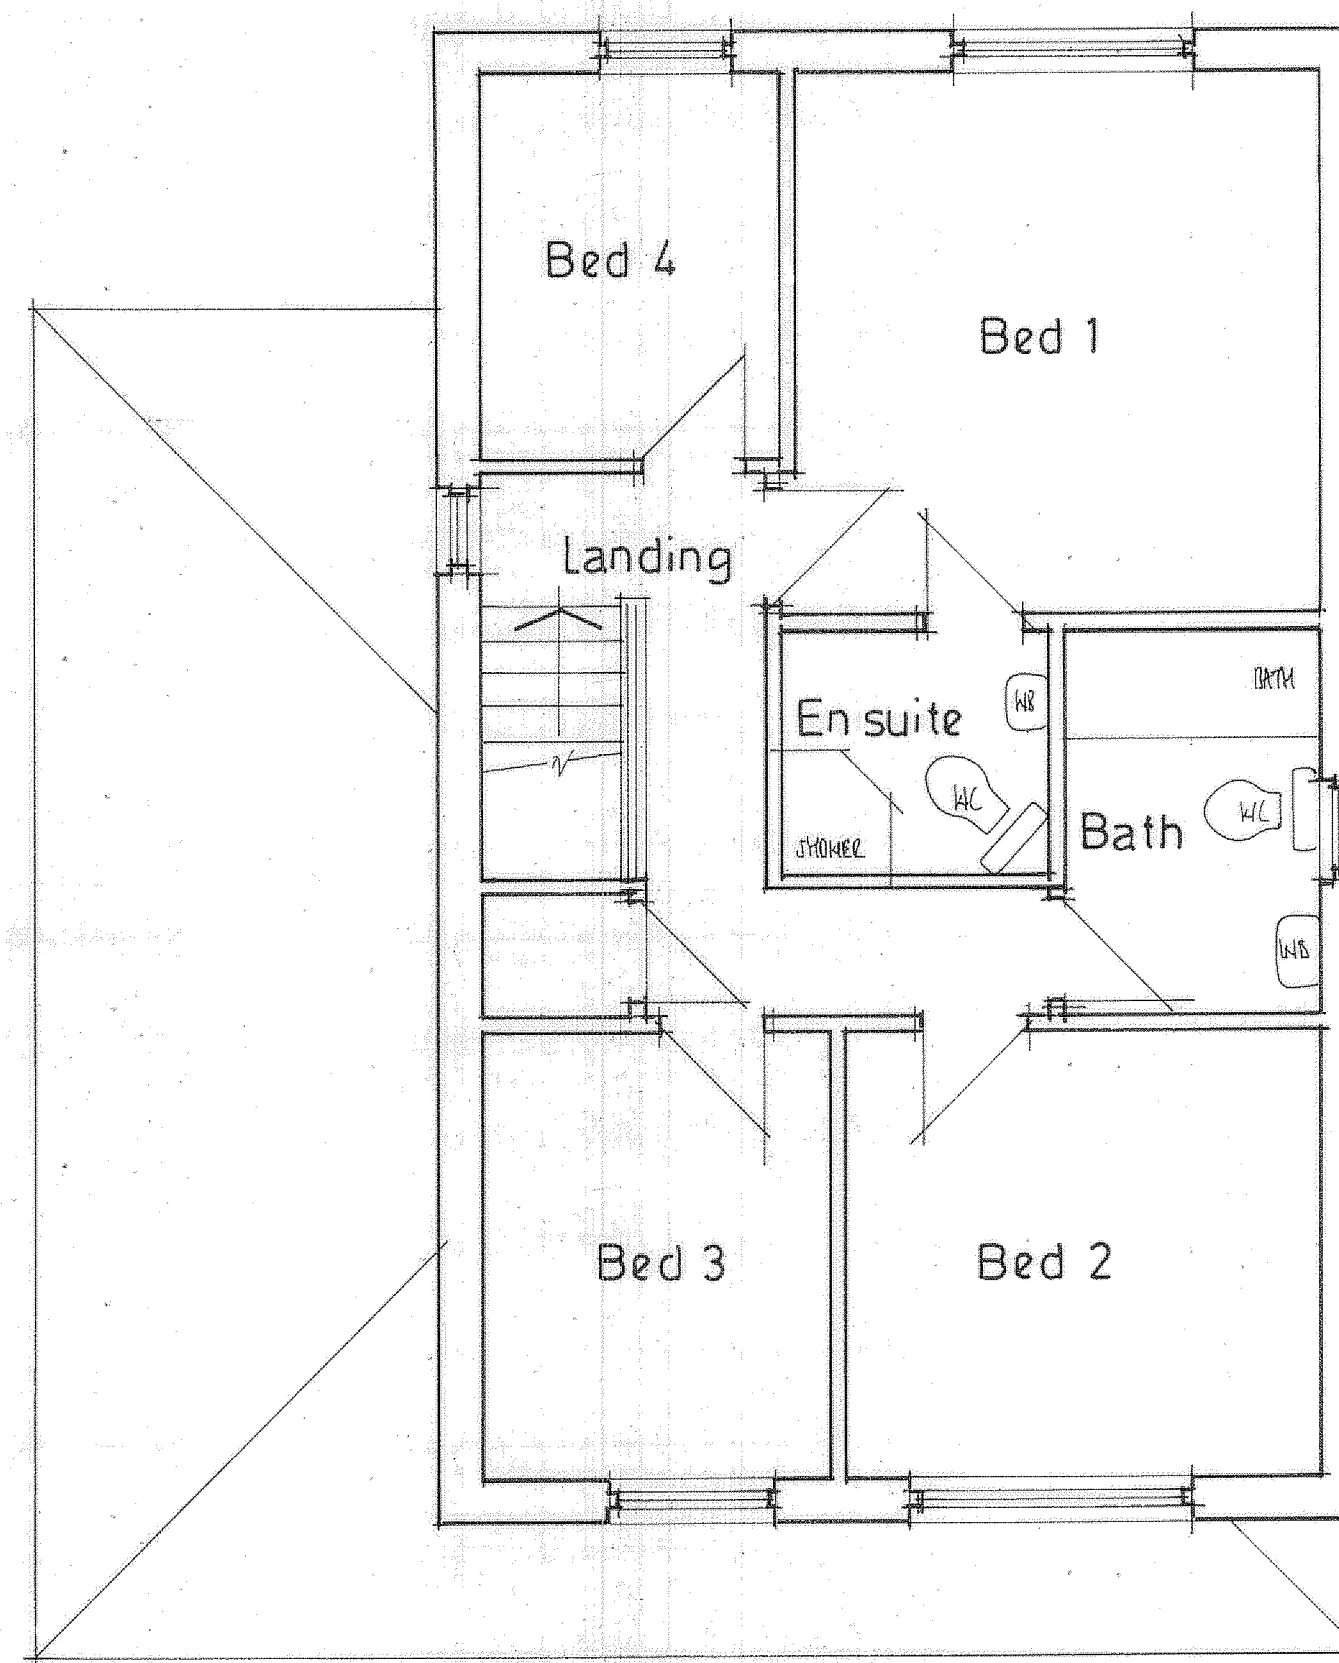

FIRST FLOOR PLAN

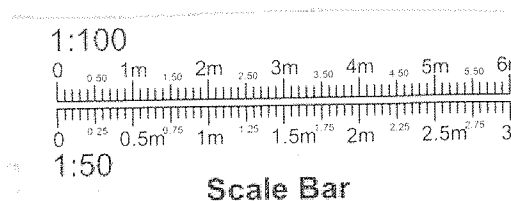

PROJECT
 PROPOSED GROUND FLOOR SIDE
 EXTENSION WITH FULL LENGTH
 FIRST FLOOR SIDE EXTENSION.
 DRAWING TITLE
 EXISTING LAYOUTS.
 CLIENT
 MR. A. NAGY.
 ADDRESS
 4, WHITTAKER LANE,
 ROCHDALE, OL11 5PL.
 SCALE
 SCALE 1:50@A1
 DRAWING No
 FO 05235848/1.
 DATE
 MAY 2023.