



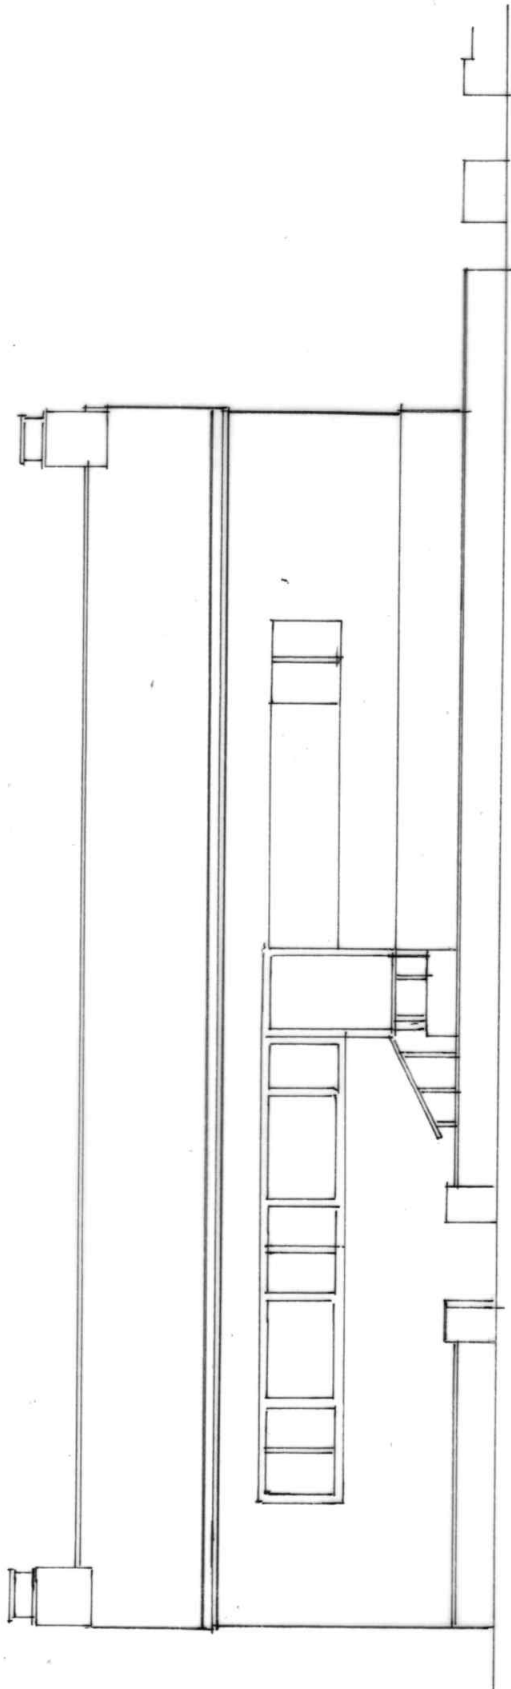

FRONT ELEVATION
(EXISTING/PROPOSED)

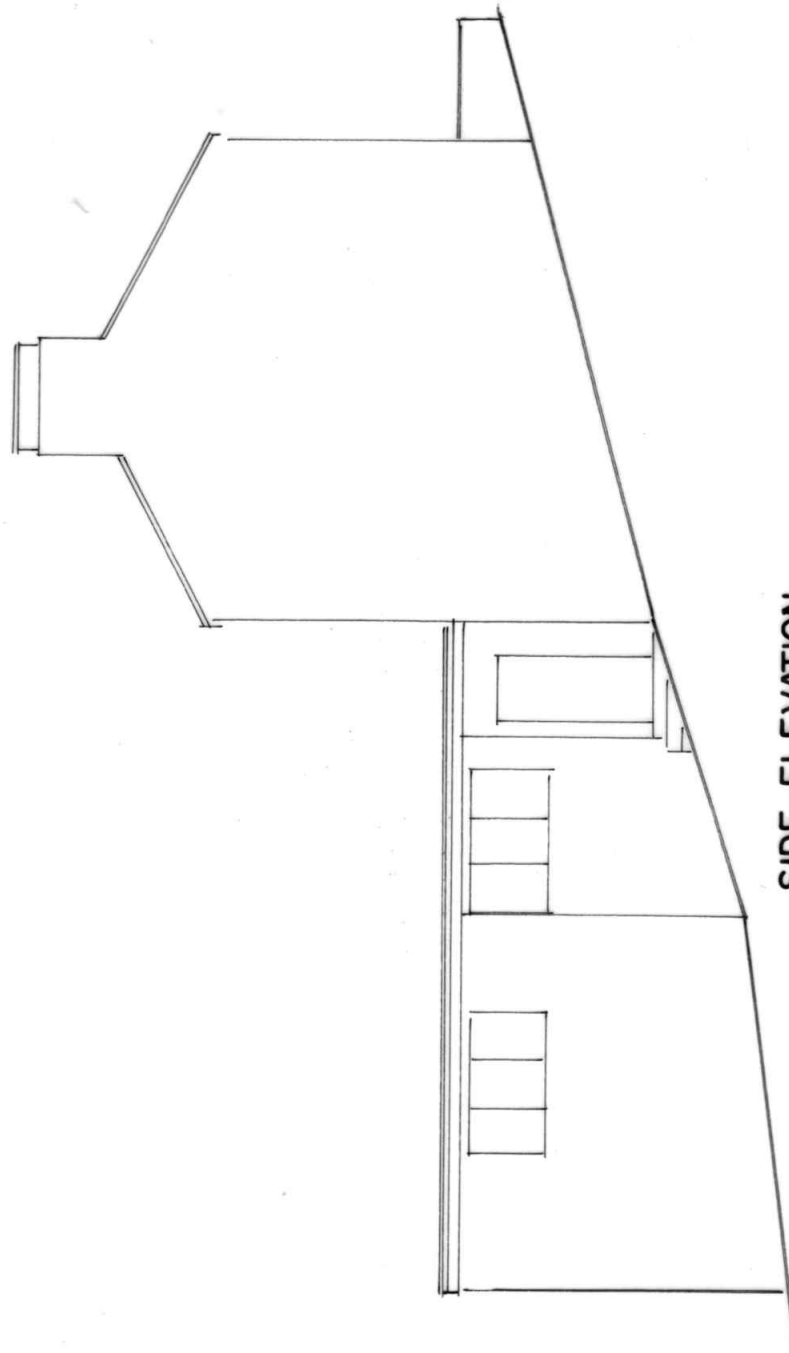

SIDE ELEVATION
(EXISTING/PROPOSED)

BUILDING DESIGN SERVICES M. FAROOQ 418 Bury Road Rochdale OL11 5EU. Tel: 01706 712231 Mob: 07967605763	
PROPOSED CHANGE OF USE AT FIRST FLOOR FROM STORAGE SPACE INTO SELF-CONTAINED FLATS AT THAMIN RESTAURANT NEW ROAD LITTLEBOROUGH OL15 8PL	
For: Mr. ABDUL KAMAL	2167/3
Elevation	Scale 1:100