



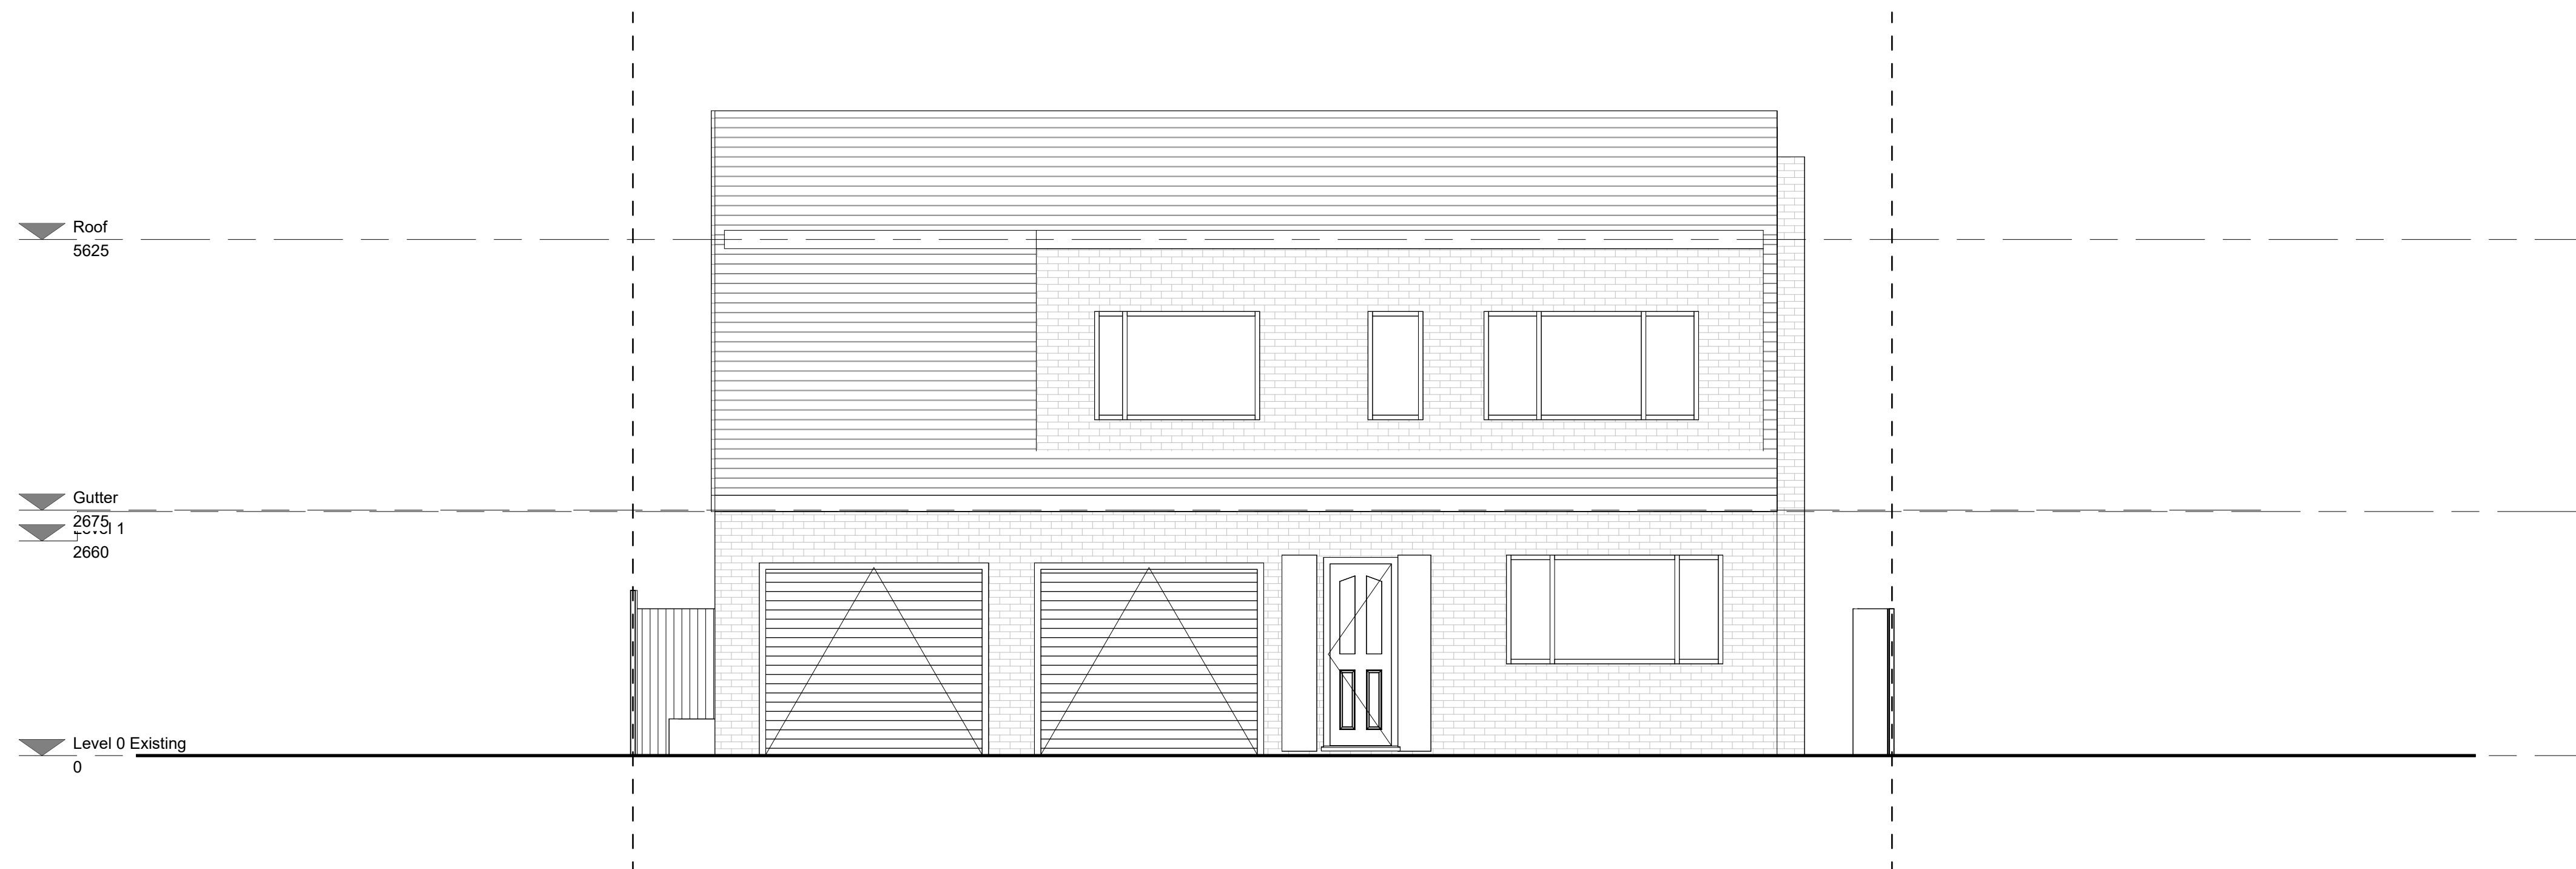

1 Existing Front Elevation
1 : 50

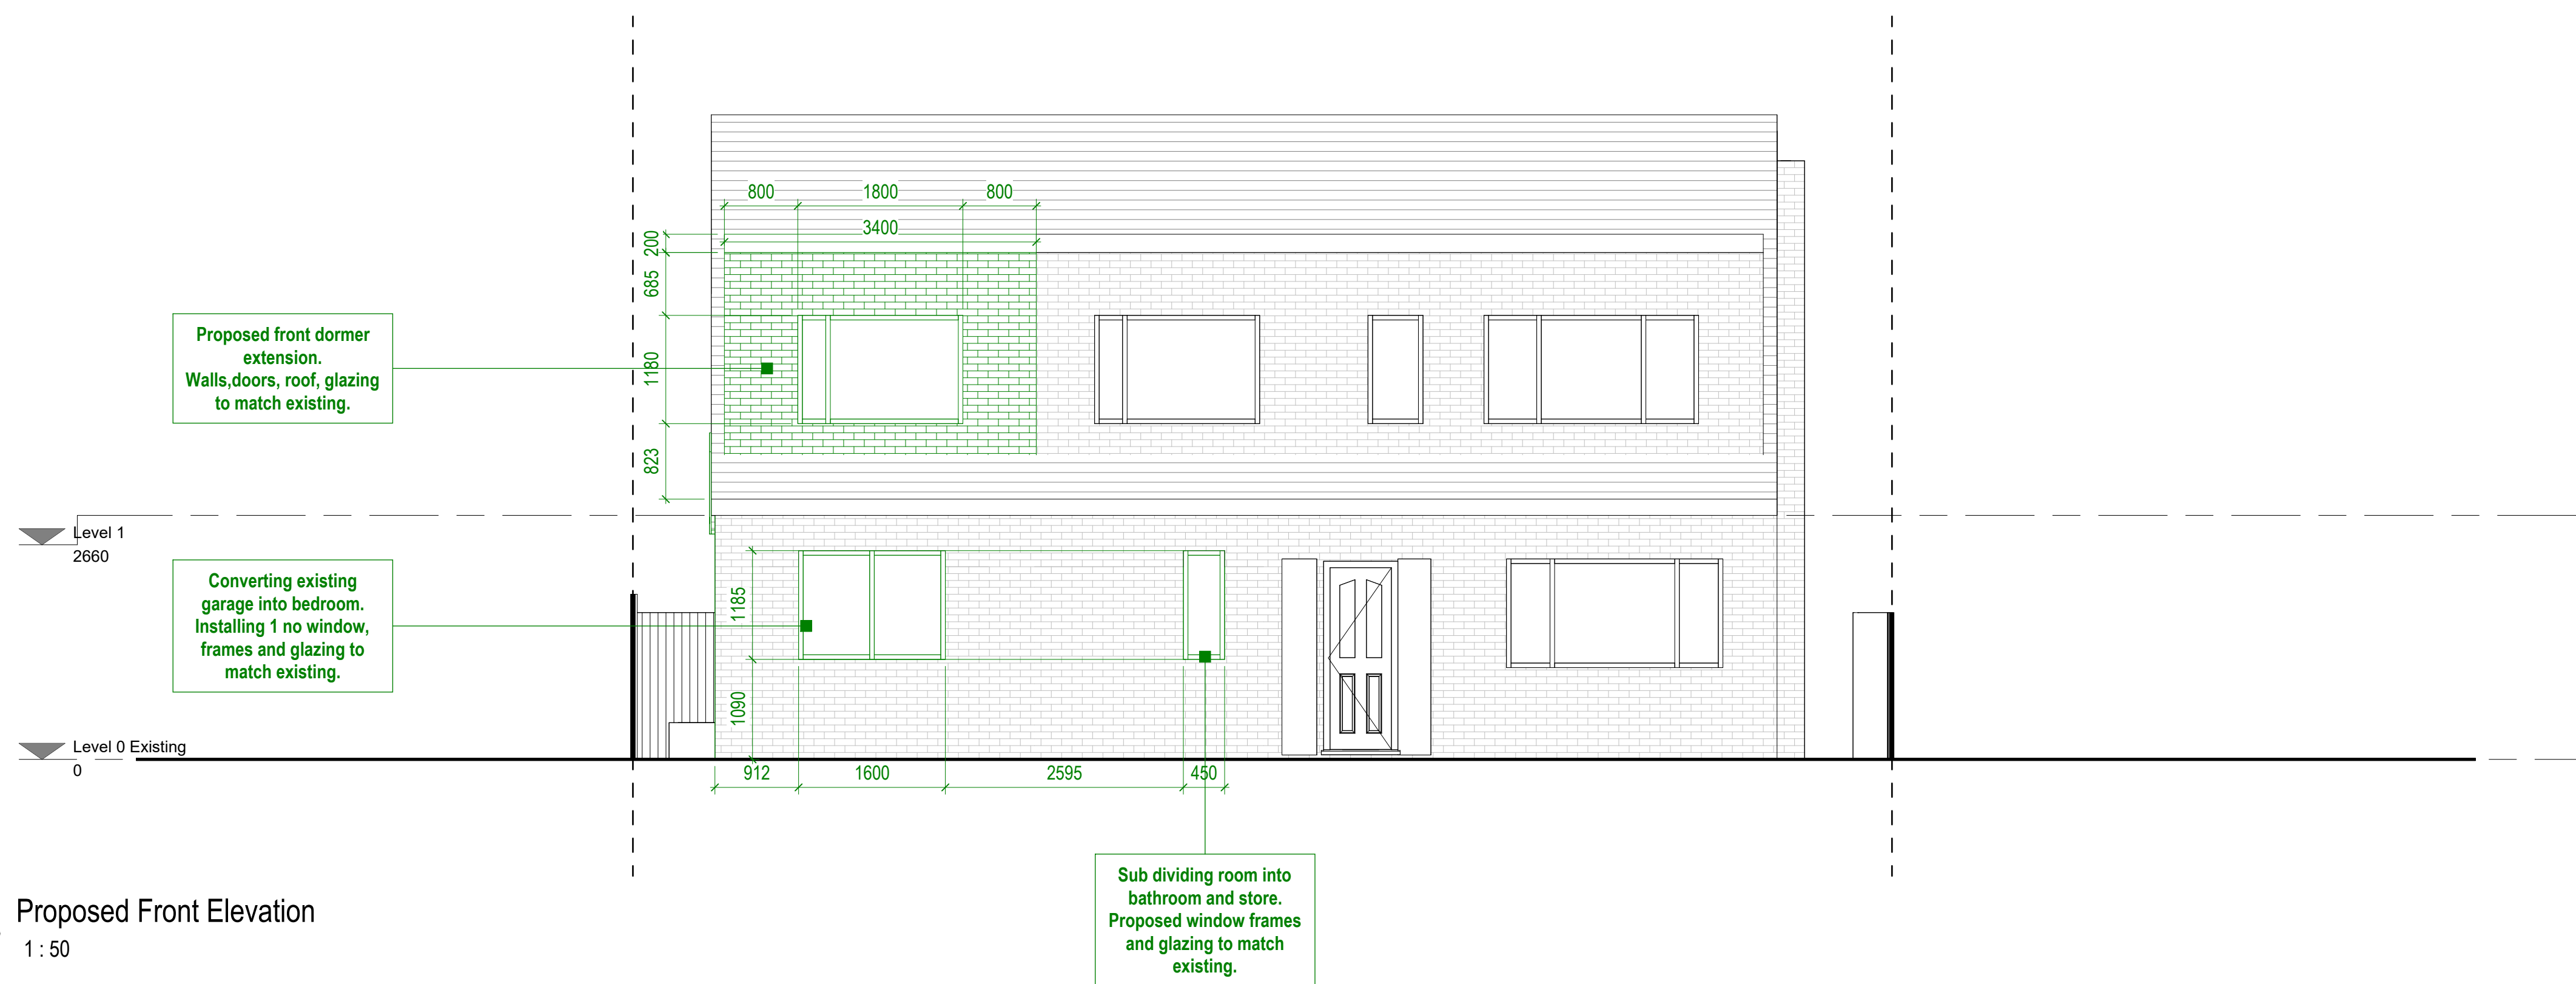

2 Proposed Front Elevation
1 : 50

1 Front dormer notes included 27.07.24

Status
Lawful Development Certificate
Client
Mr Mohammad Rafaqat

Project Title
3 STONEHILL DRIVE ROCHDALE OL12 7JN

Drawing Title
Existing and Proposed Front Elevations A1

Project No.
2019_001
Drawing No.
002-SI-XX-00-DR-I-P6
Drawing Date
1 : 50

Created By
Rakesh M

m83 Associates Ltd
187 Water Street, Manchester, M3 4JD
Telephone: 07470 671 234
Email: rakesh@m83associates.com

ARB Architects Registration Board
RIBA RIBA Chartered Practitioner

0m 1m 2m 3m 4m 5m

VISUAL SCALE 1:50 @ A1