




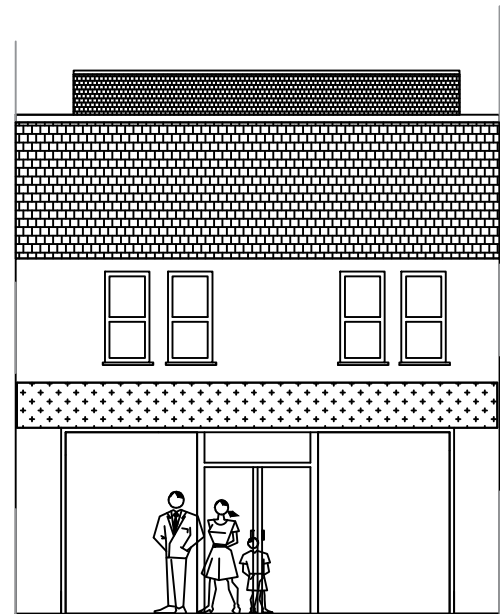


Proposed front elevation

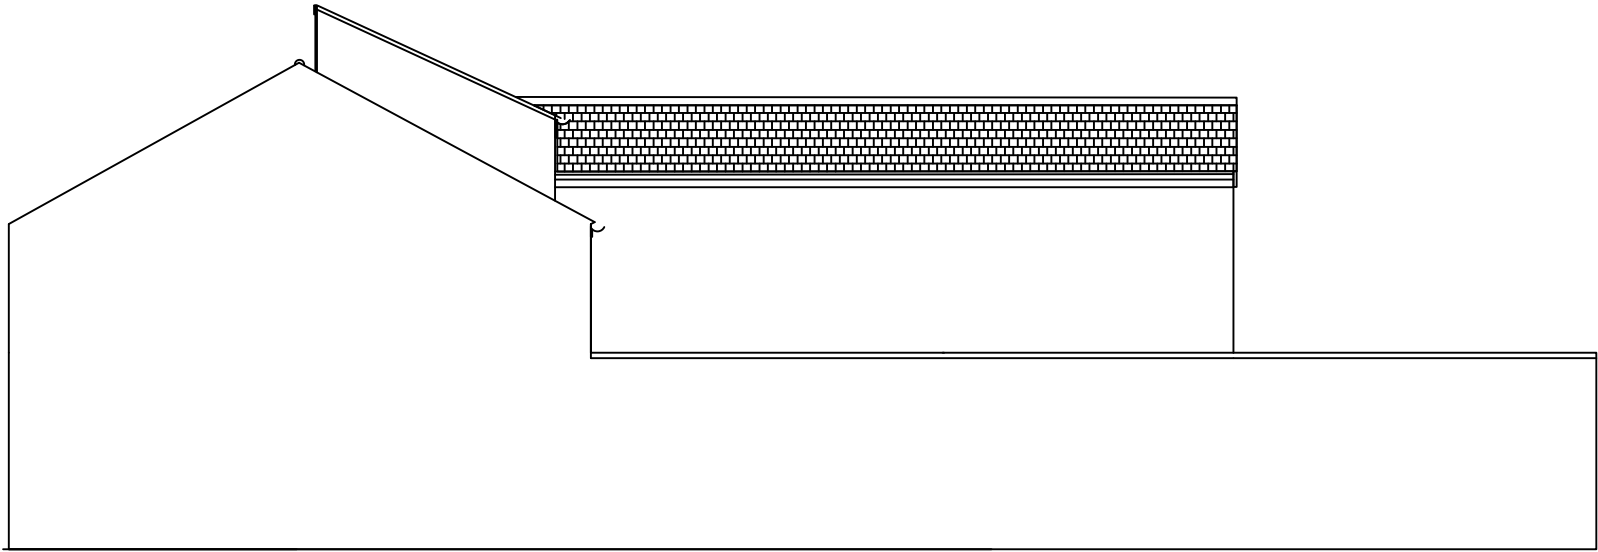


Proposed side elevation

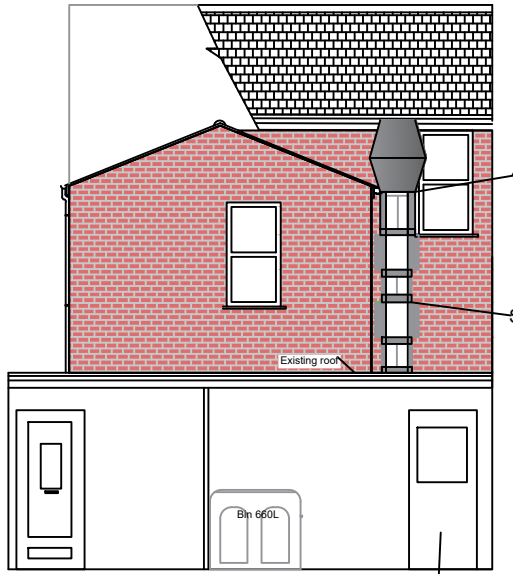


Proposed rear elevation

 

SCALE BAR 1:100

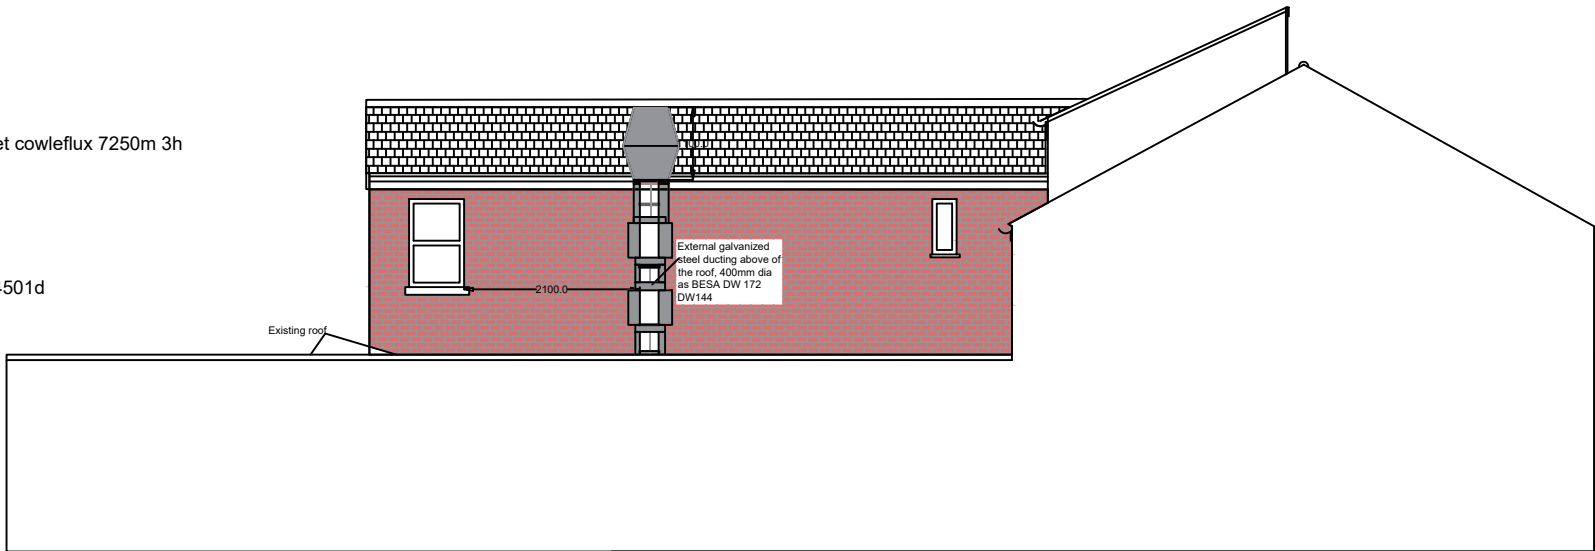

Proposed side elevation

 

SCALE BAR 1:100

- All level and dimension must be checked on site by the contractor prior to commencement of works. Any variations must be immediately reported to the Designer.
- All information contained within this drawing and any attached details or specifications are copyright of KK Design Solution.
- Copying of this documents in full or in part is strictly forbidden without the expressed written consent of KK Design Solution.
- This plans is to be read in conjunction with the planning and Building Regulations, drawings and recommendations. All regulated building works to be carried out in according with all current building regulations.
- All the work to be carried out the satisfaction of the Building Control Local Authority and in full compliance relevant British standard code of practice (BSCP).
- Any work undertaken prior to building regulations approval is done, at the contractors and property owner responsibility.
- Under CDM regulations for the works are subject to CDM regulations 2015. KK Design Solution have taken on the role as draft plan layout details for existing building.
- At the commencement of works the appointed contractor shall take full responsibility for all aspects of health and safety on site during the construction period.

Email:kk1855246@gmail.com

Tel: 07731868560

Unit 6 Manchester Road Manchester BL9 9GF

Project Title
28 Market Place Heywood OL10 4NL

Drawing Title
Proposed side, rear and front elevations

Drawn NK	Checked	Date: 21/11/23
		Sheet: A3
Drawing number KK/1/22	Do not Scale : 1:50&1:100	Revision : 1
Drawing Status info	Approval	Tender
☐	☒	☐
		Construction
		☒
		As Built
		☐