




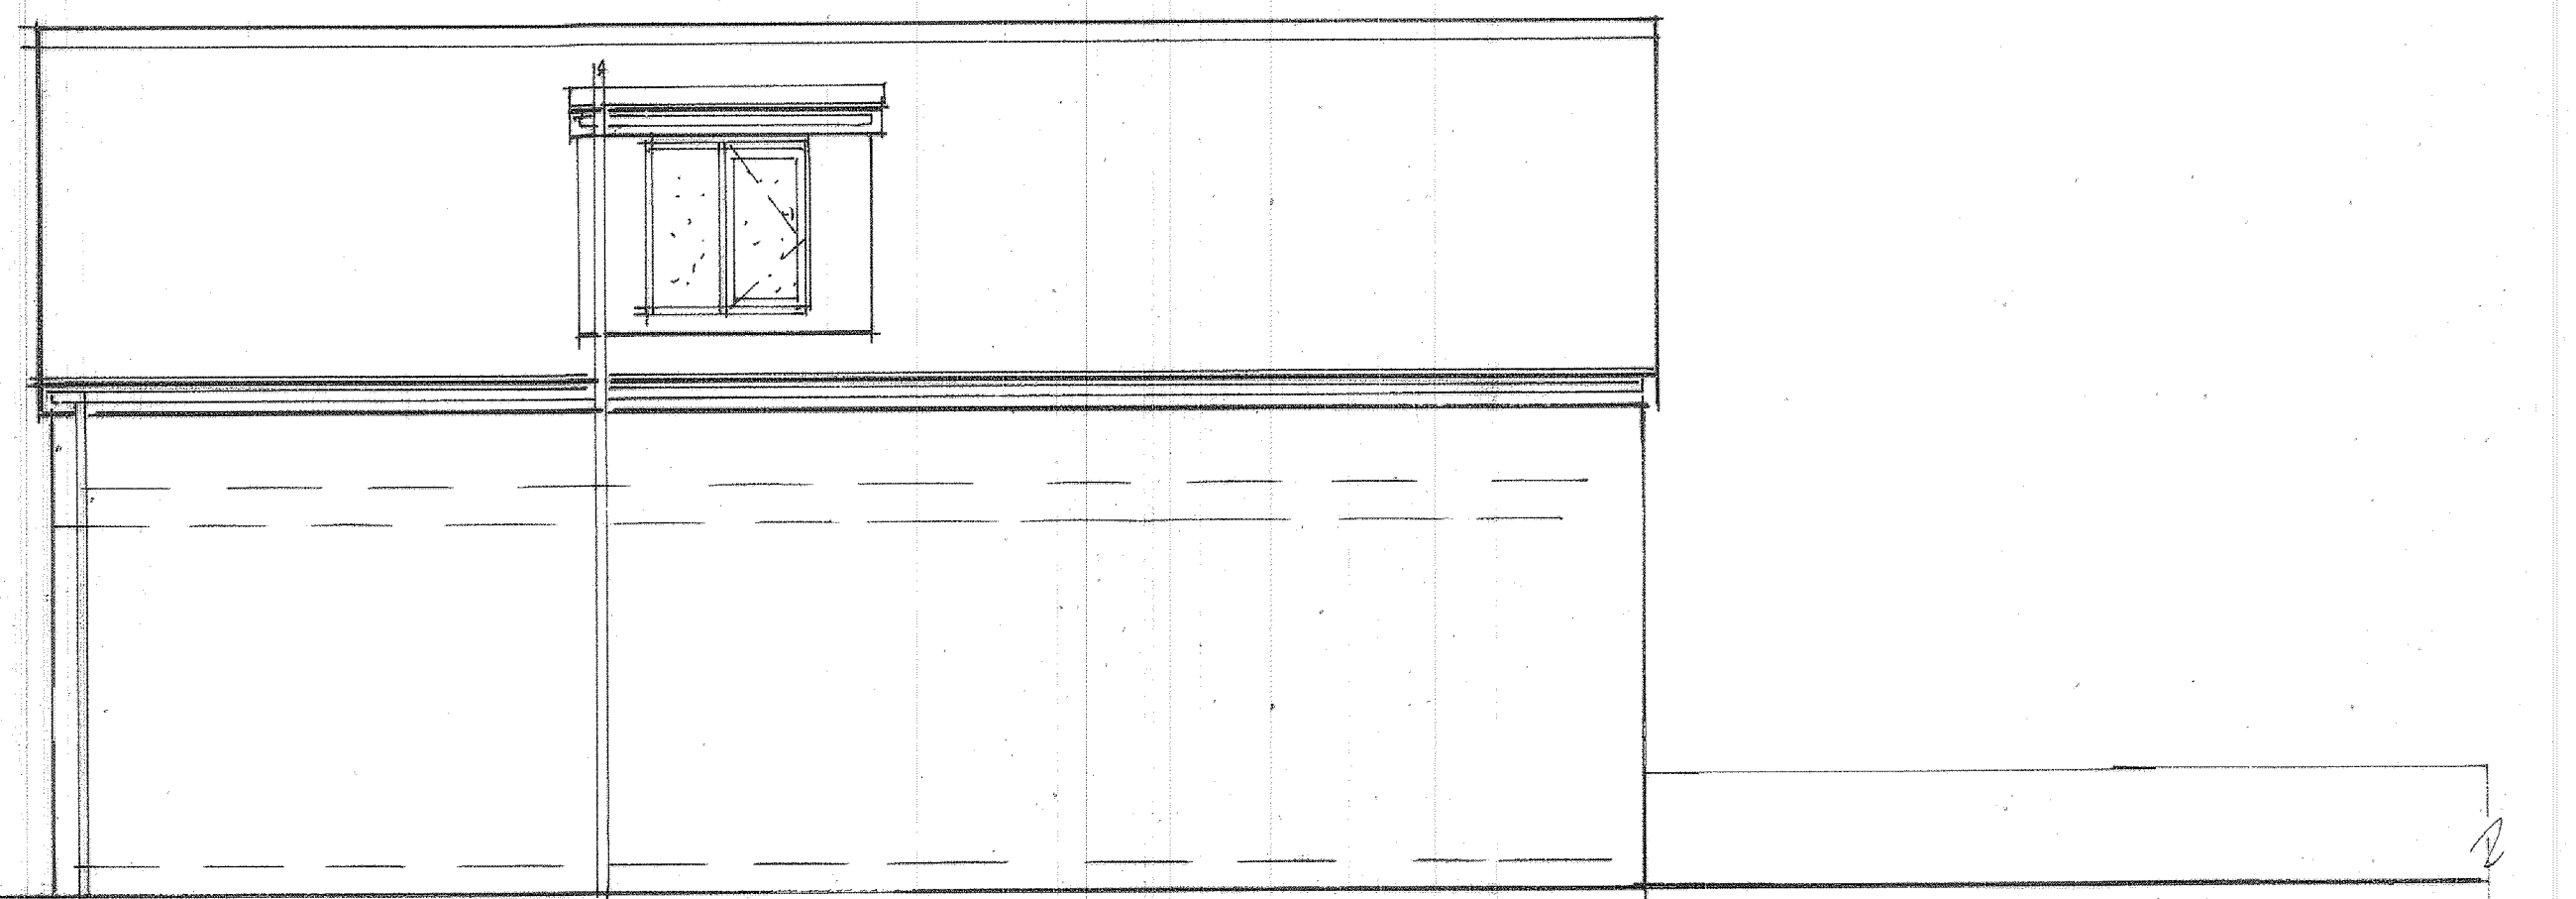

Rear Elevation

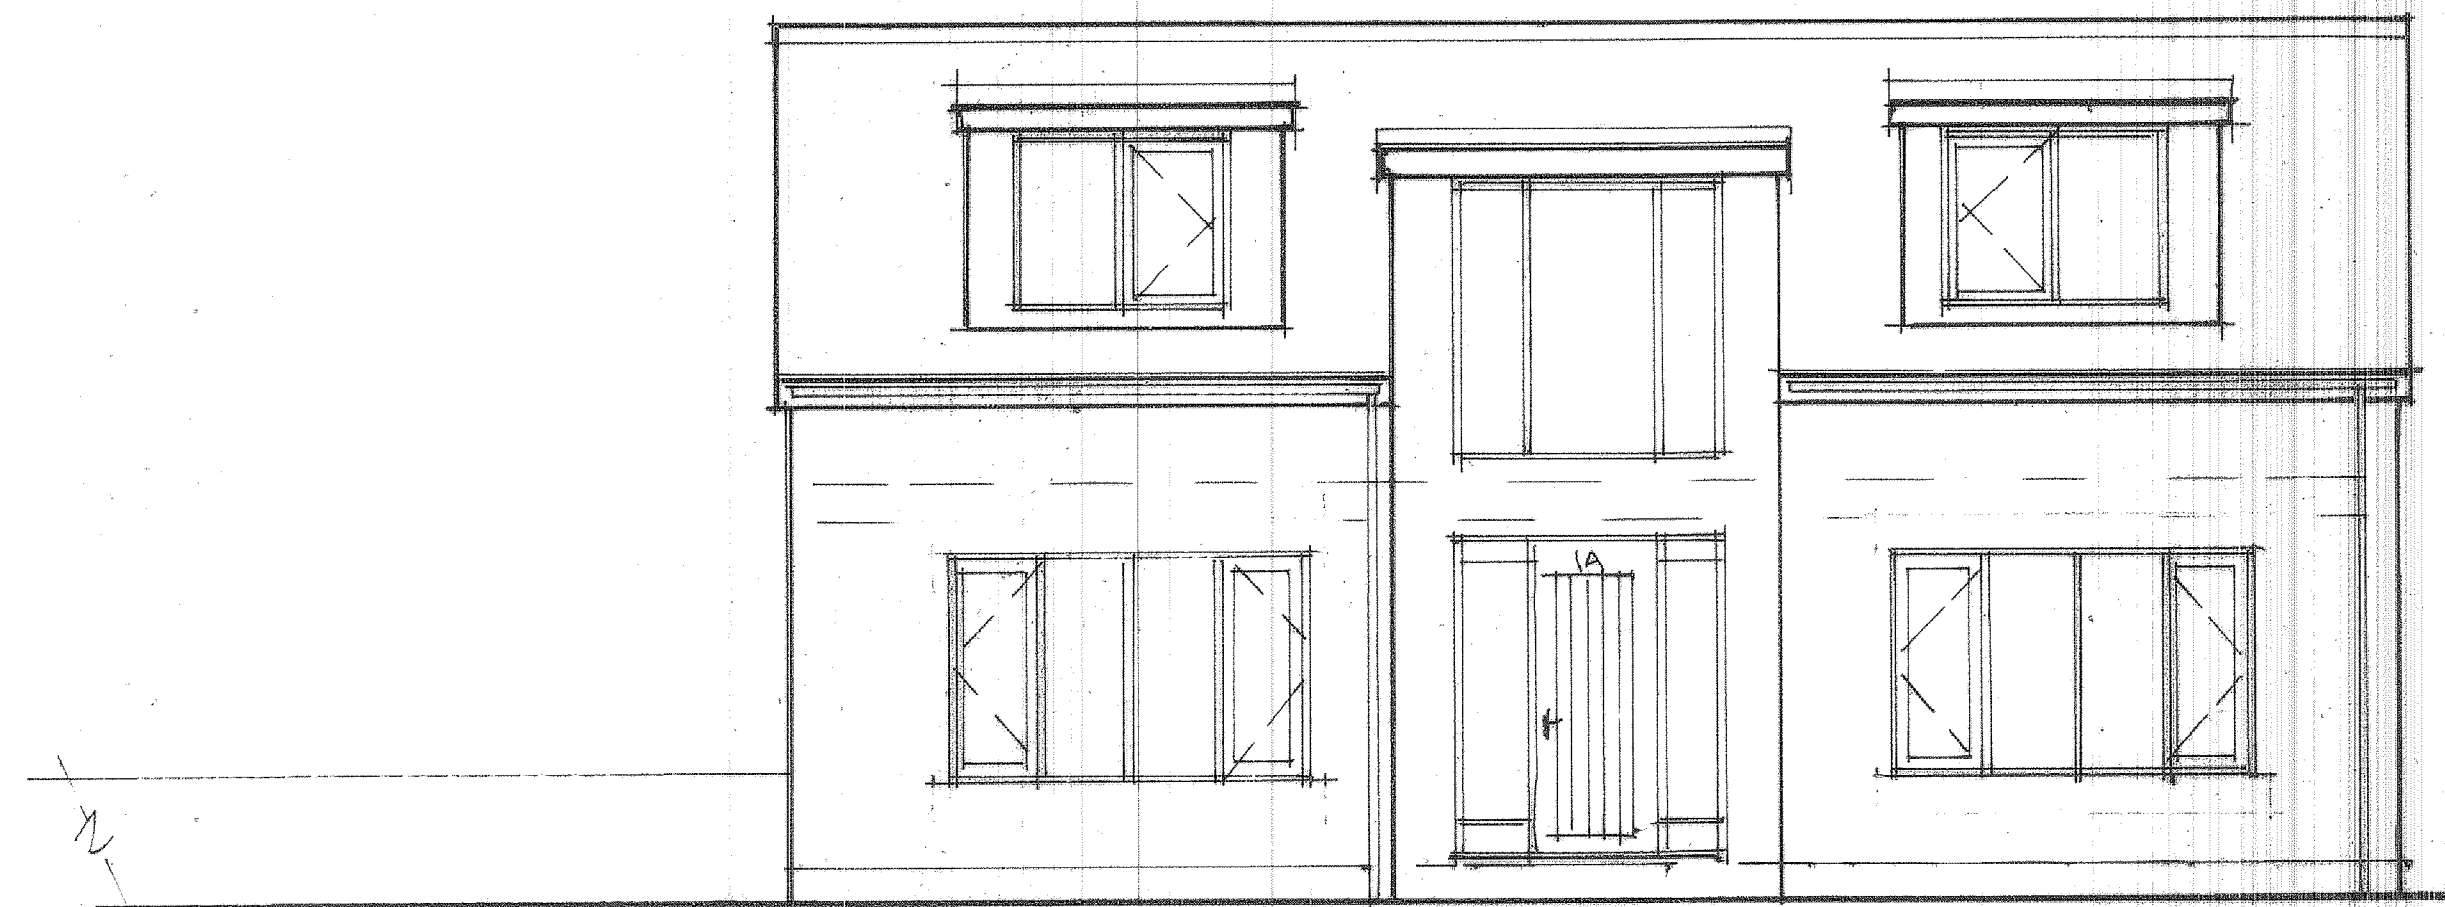


Front Elevation

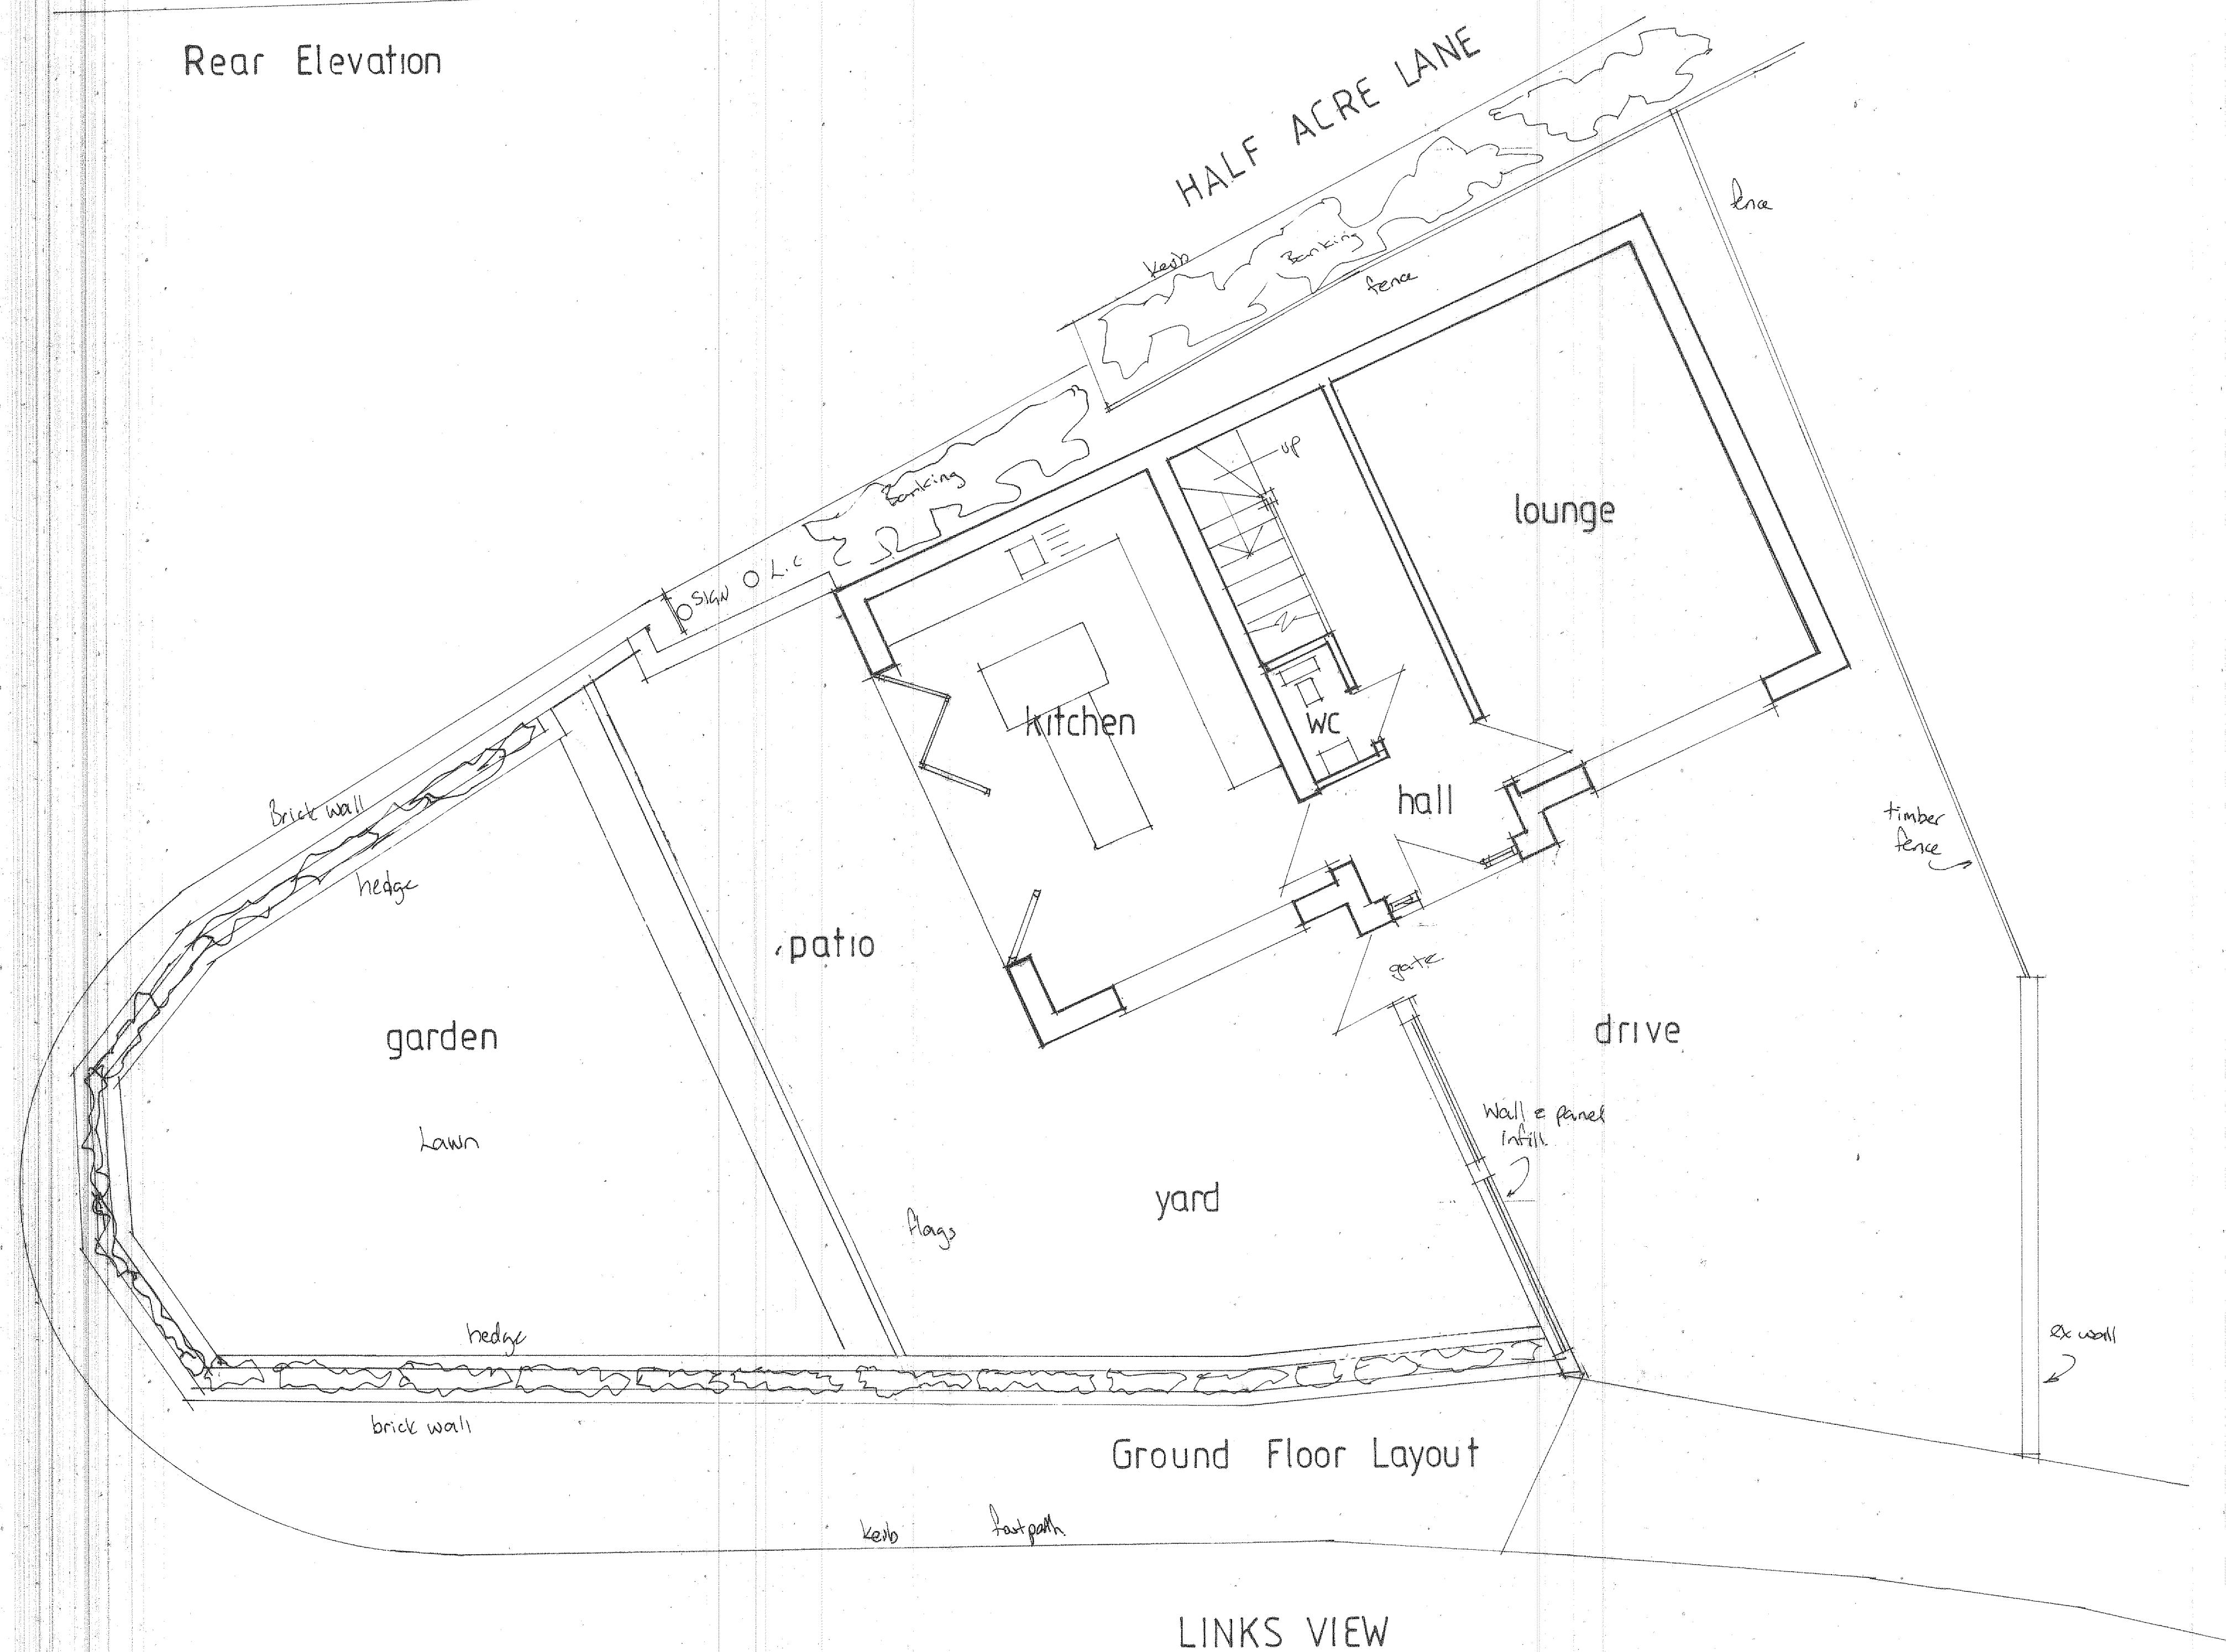


Ground Floor Layout

LINKS VIEW

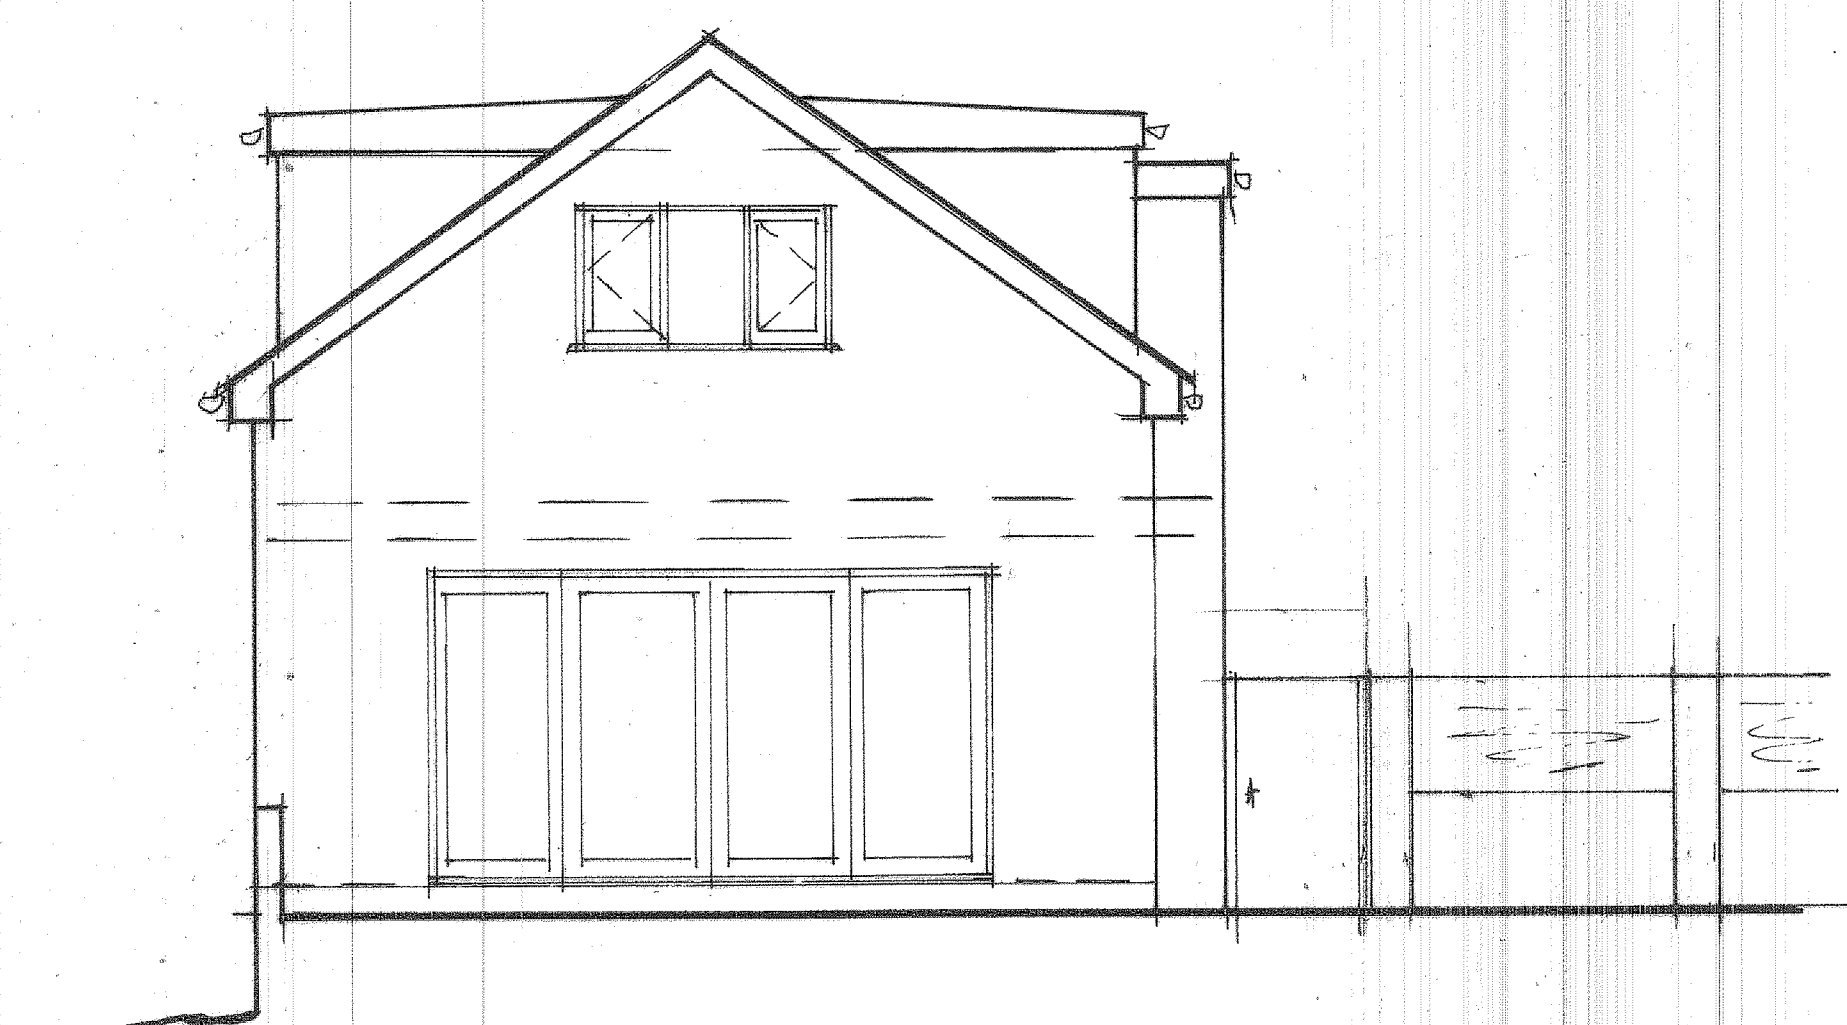

Return Elevation

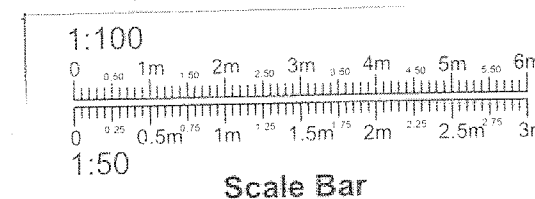

PROJECT
PROPOSED PATIO CANOPY,
TIMBER SHED AND FREE
STANDING PIZZA OVEN.
DRAWING TITLE
EXISTING LAYOUT
AND ELEVATIONS.
CLIENT
MR. J. BUTTERWORTH.
ADDRESS
1A, LINKS VIEW,
BAMFORD, ROCHDALE.
OL11 4DD.
SCALE
SCALE 1:50@A1
DRAWING No
CL 05245627/30.
DATE
JUNE 2024.