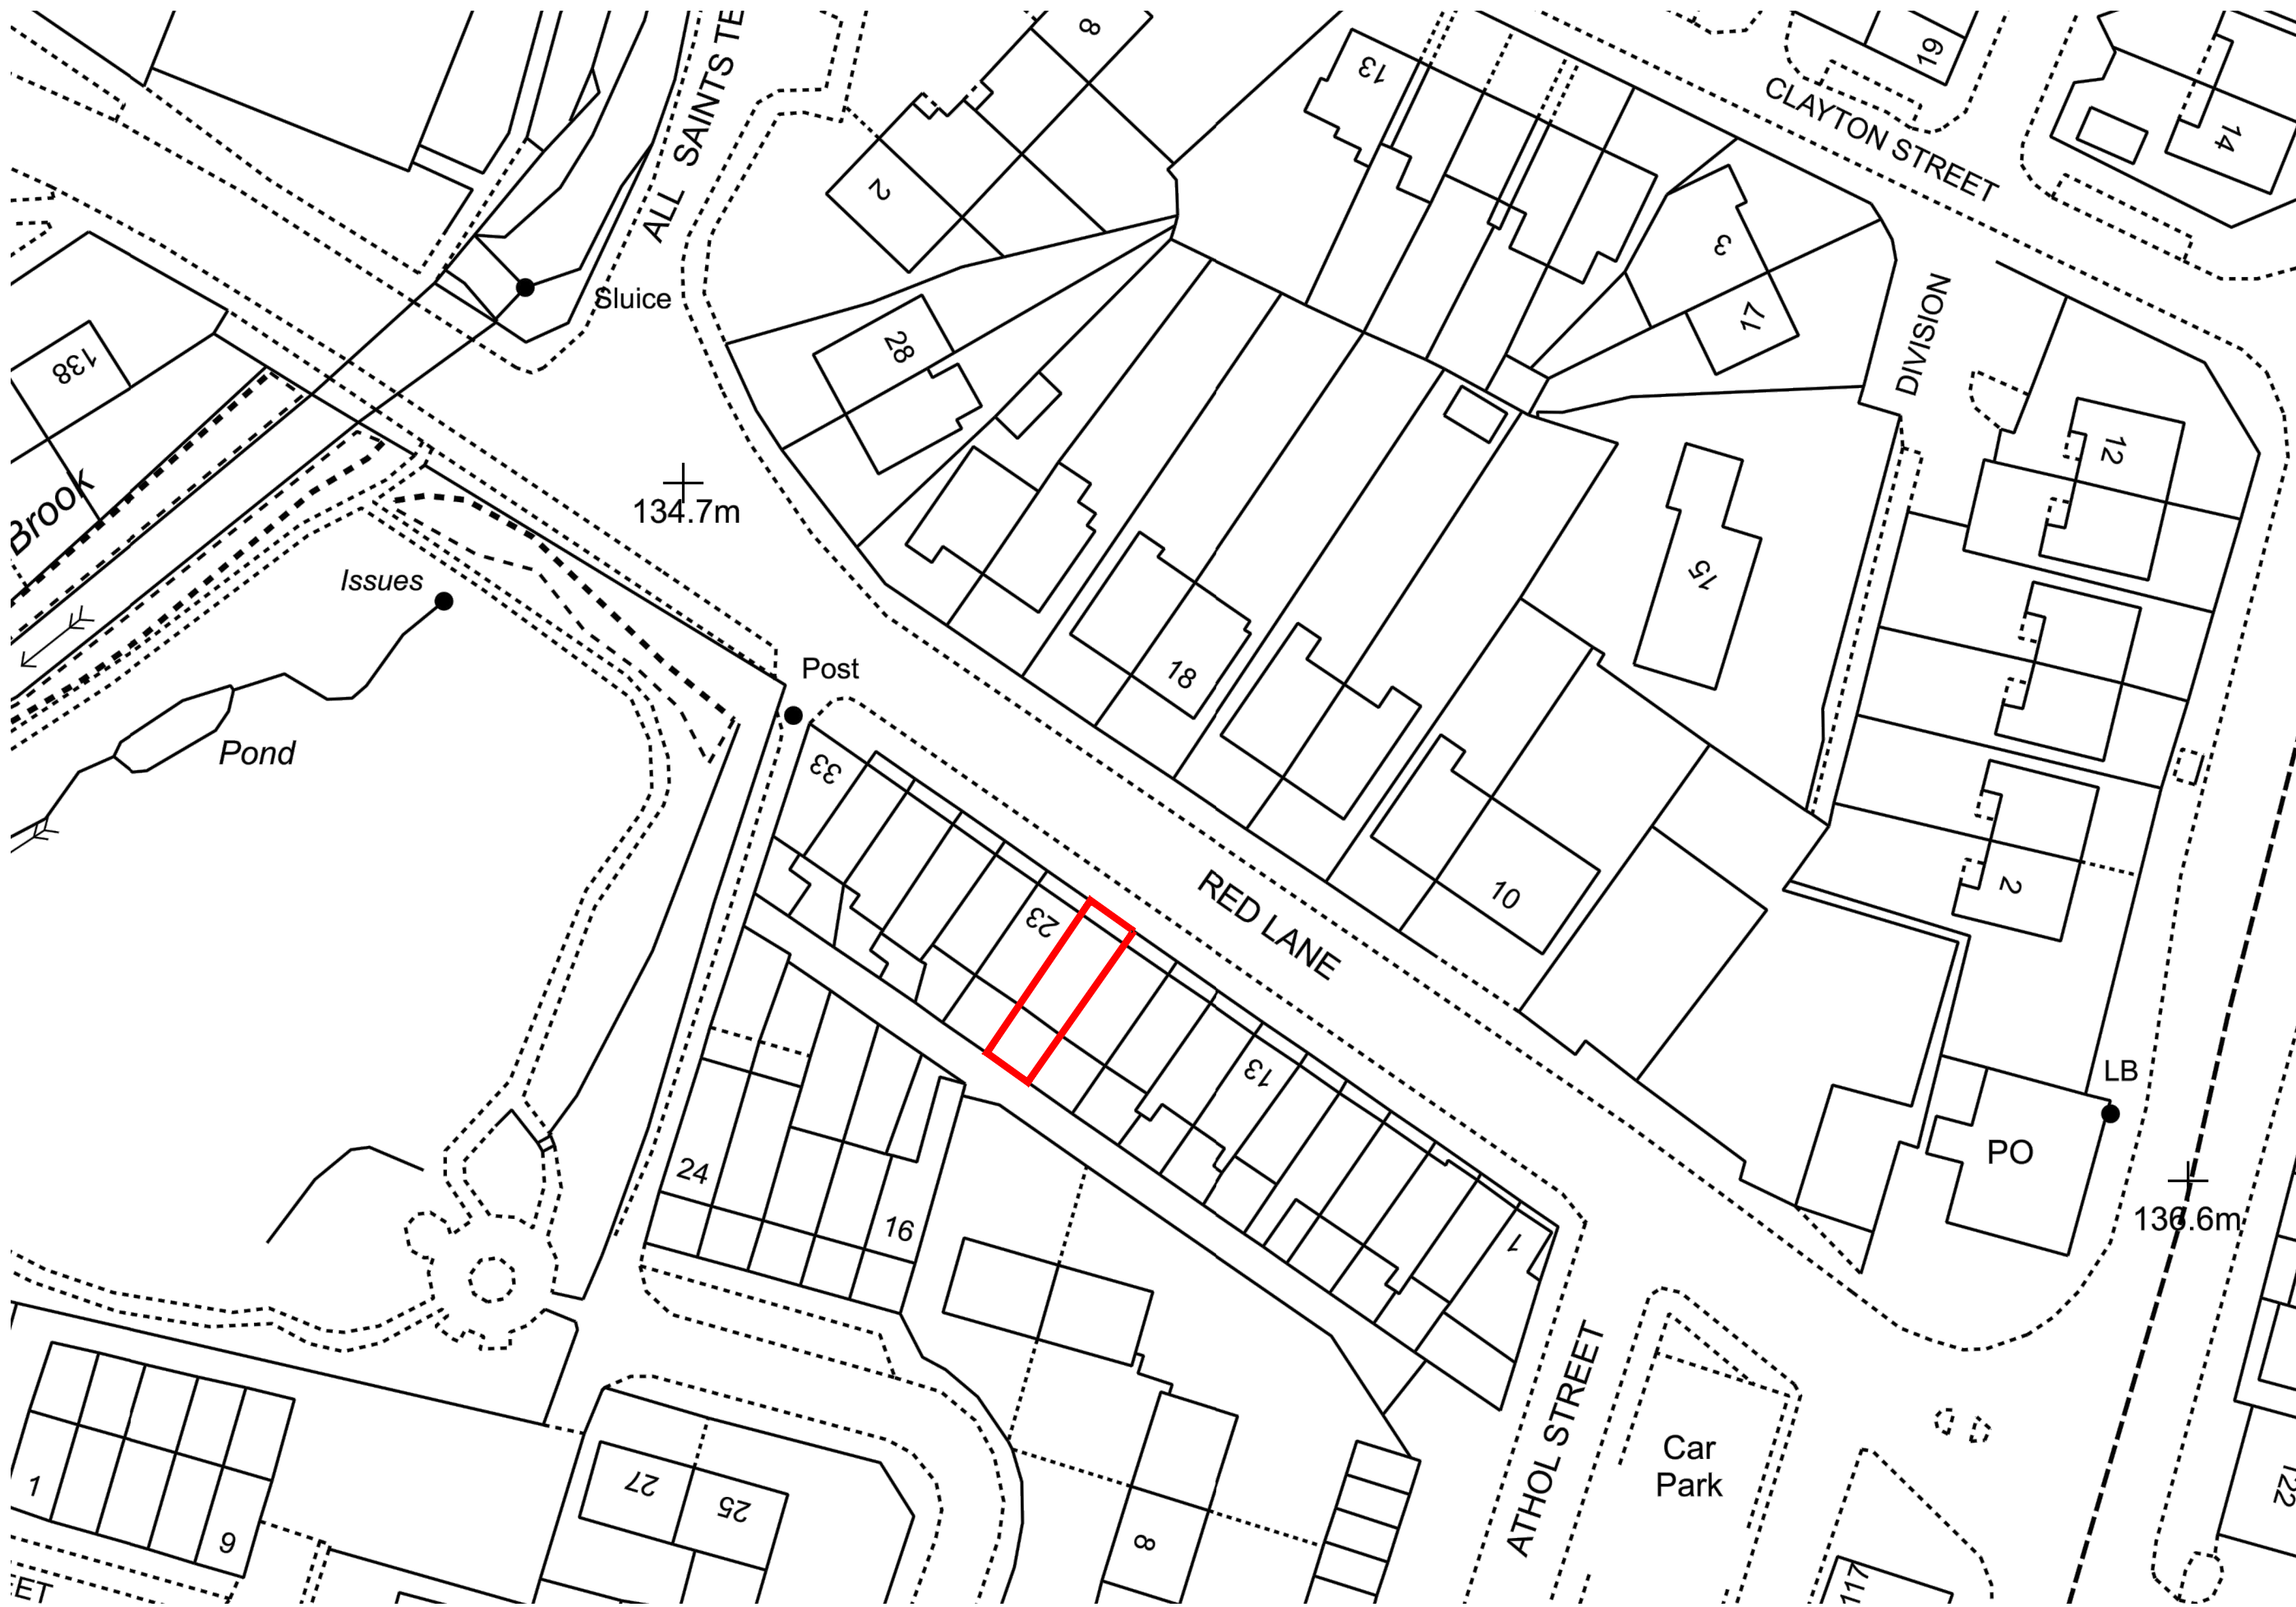


CLIENT:
VARSANI
PROJECT:
21 RED LANE, ROCHDALE

DRAWING TITLE:
001 EXISTING SITE PLAN
PROJECT NO: **21988** DATE: **JAN 21** SCALE: **1:500 @ A3**

© COPYRIGHT IN THIS DRAWING IS VESTED IN SHWILKINSON ARCHITECT LIMITED
NOTES: DO NOT SCALE, USE FIGURED DIMENSIONS ONLY. ALL DIMENSIONS TO BE VERIFIED ON SITE PRIOR TO THE COMMENCEMENT OF ANY WORK OR THE PRODUCTION OF ANY SHOP DRAWING. ALL DISCREPANCIES TO BE REPORTED TO THE ARCHITECT.

SHWILKINSON
ARCHITECTS LIMITED

WEBSITE: WWW.SHWILKINSON.CO.UK ADDRESS: 6 DALE LEE, WESTHOUGHTON, BOLTON, BL5 3YE
EMAIL: SCOTT@SHWILKINSON.CO.UK
TELEPHONE: 07809 373 066