



BAMFORD ROAD


MAINS SEWER

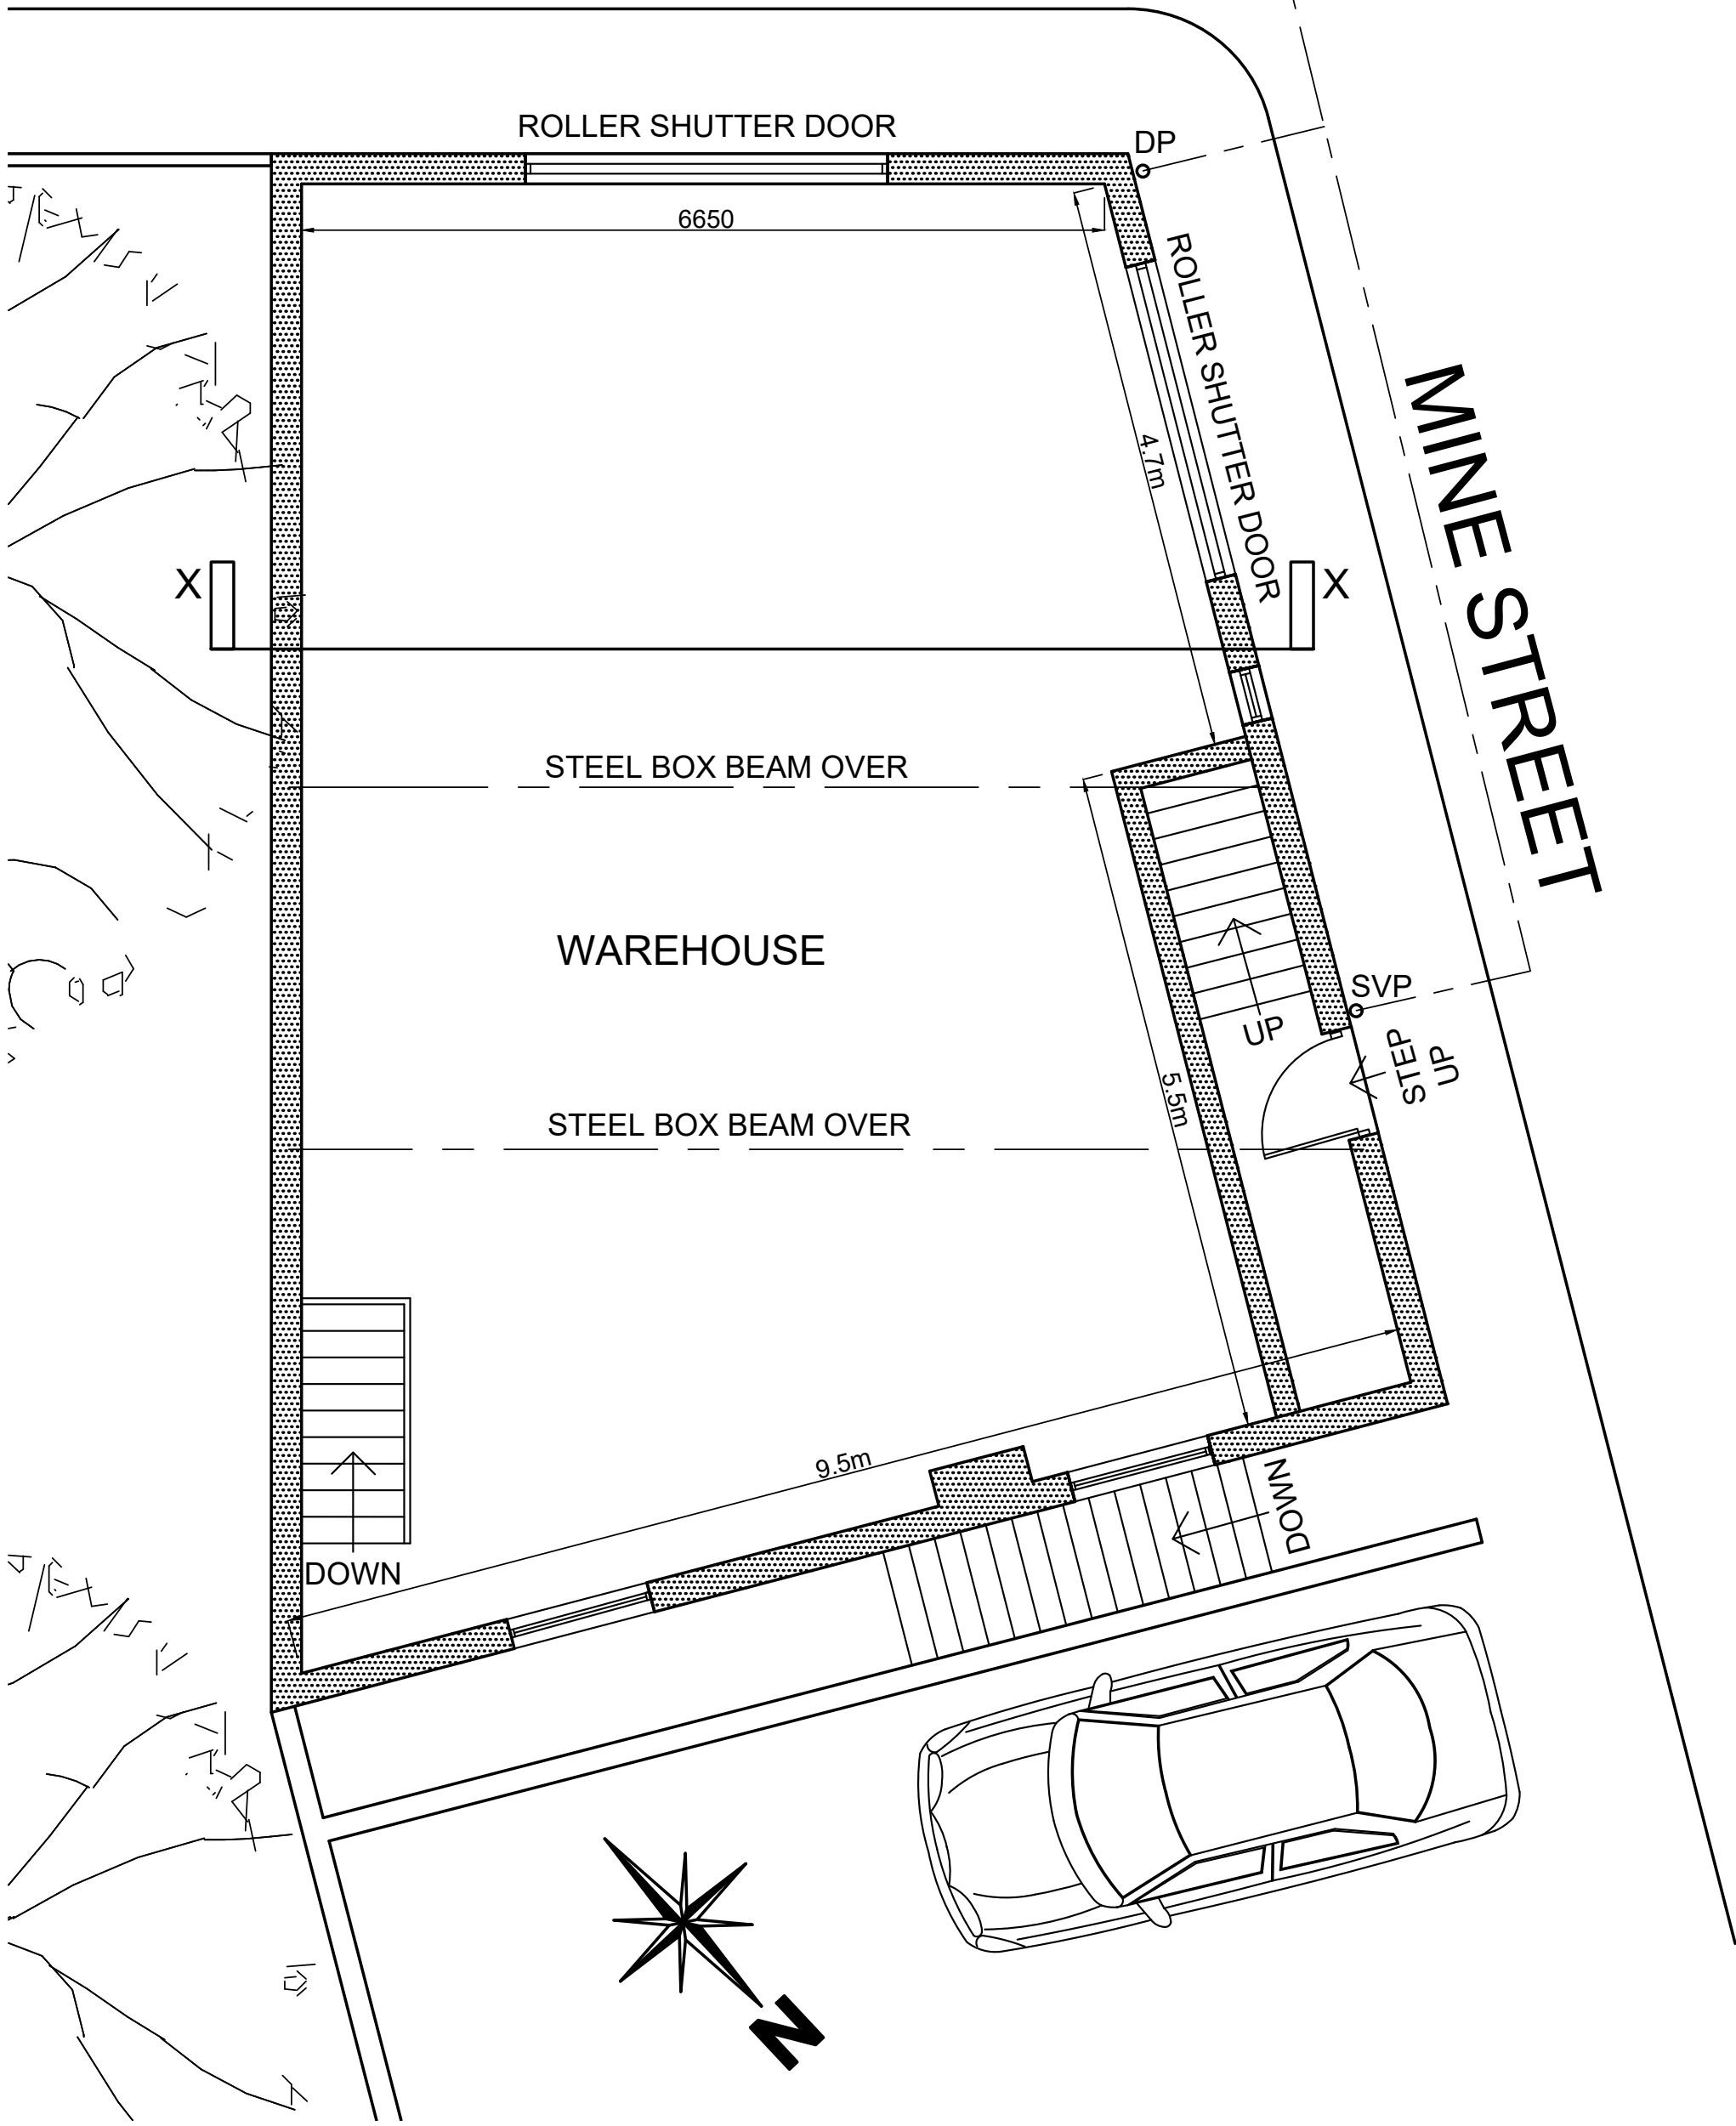



GROUND FLOOR PLAN

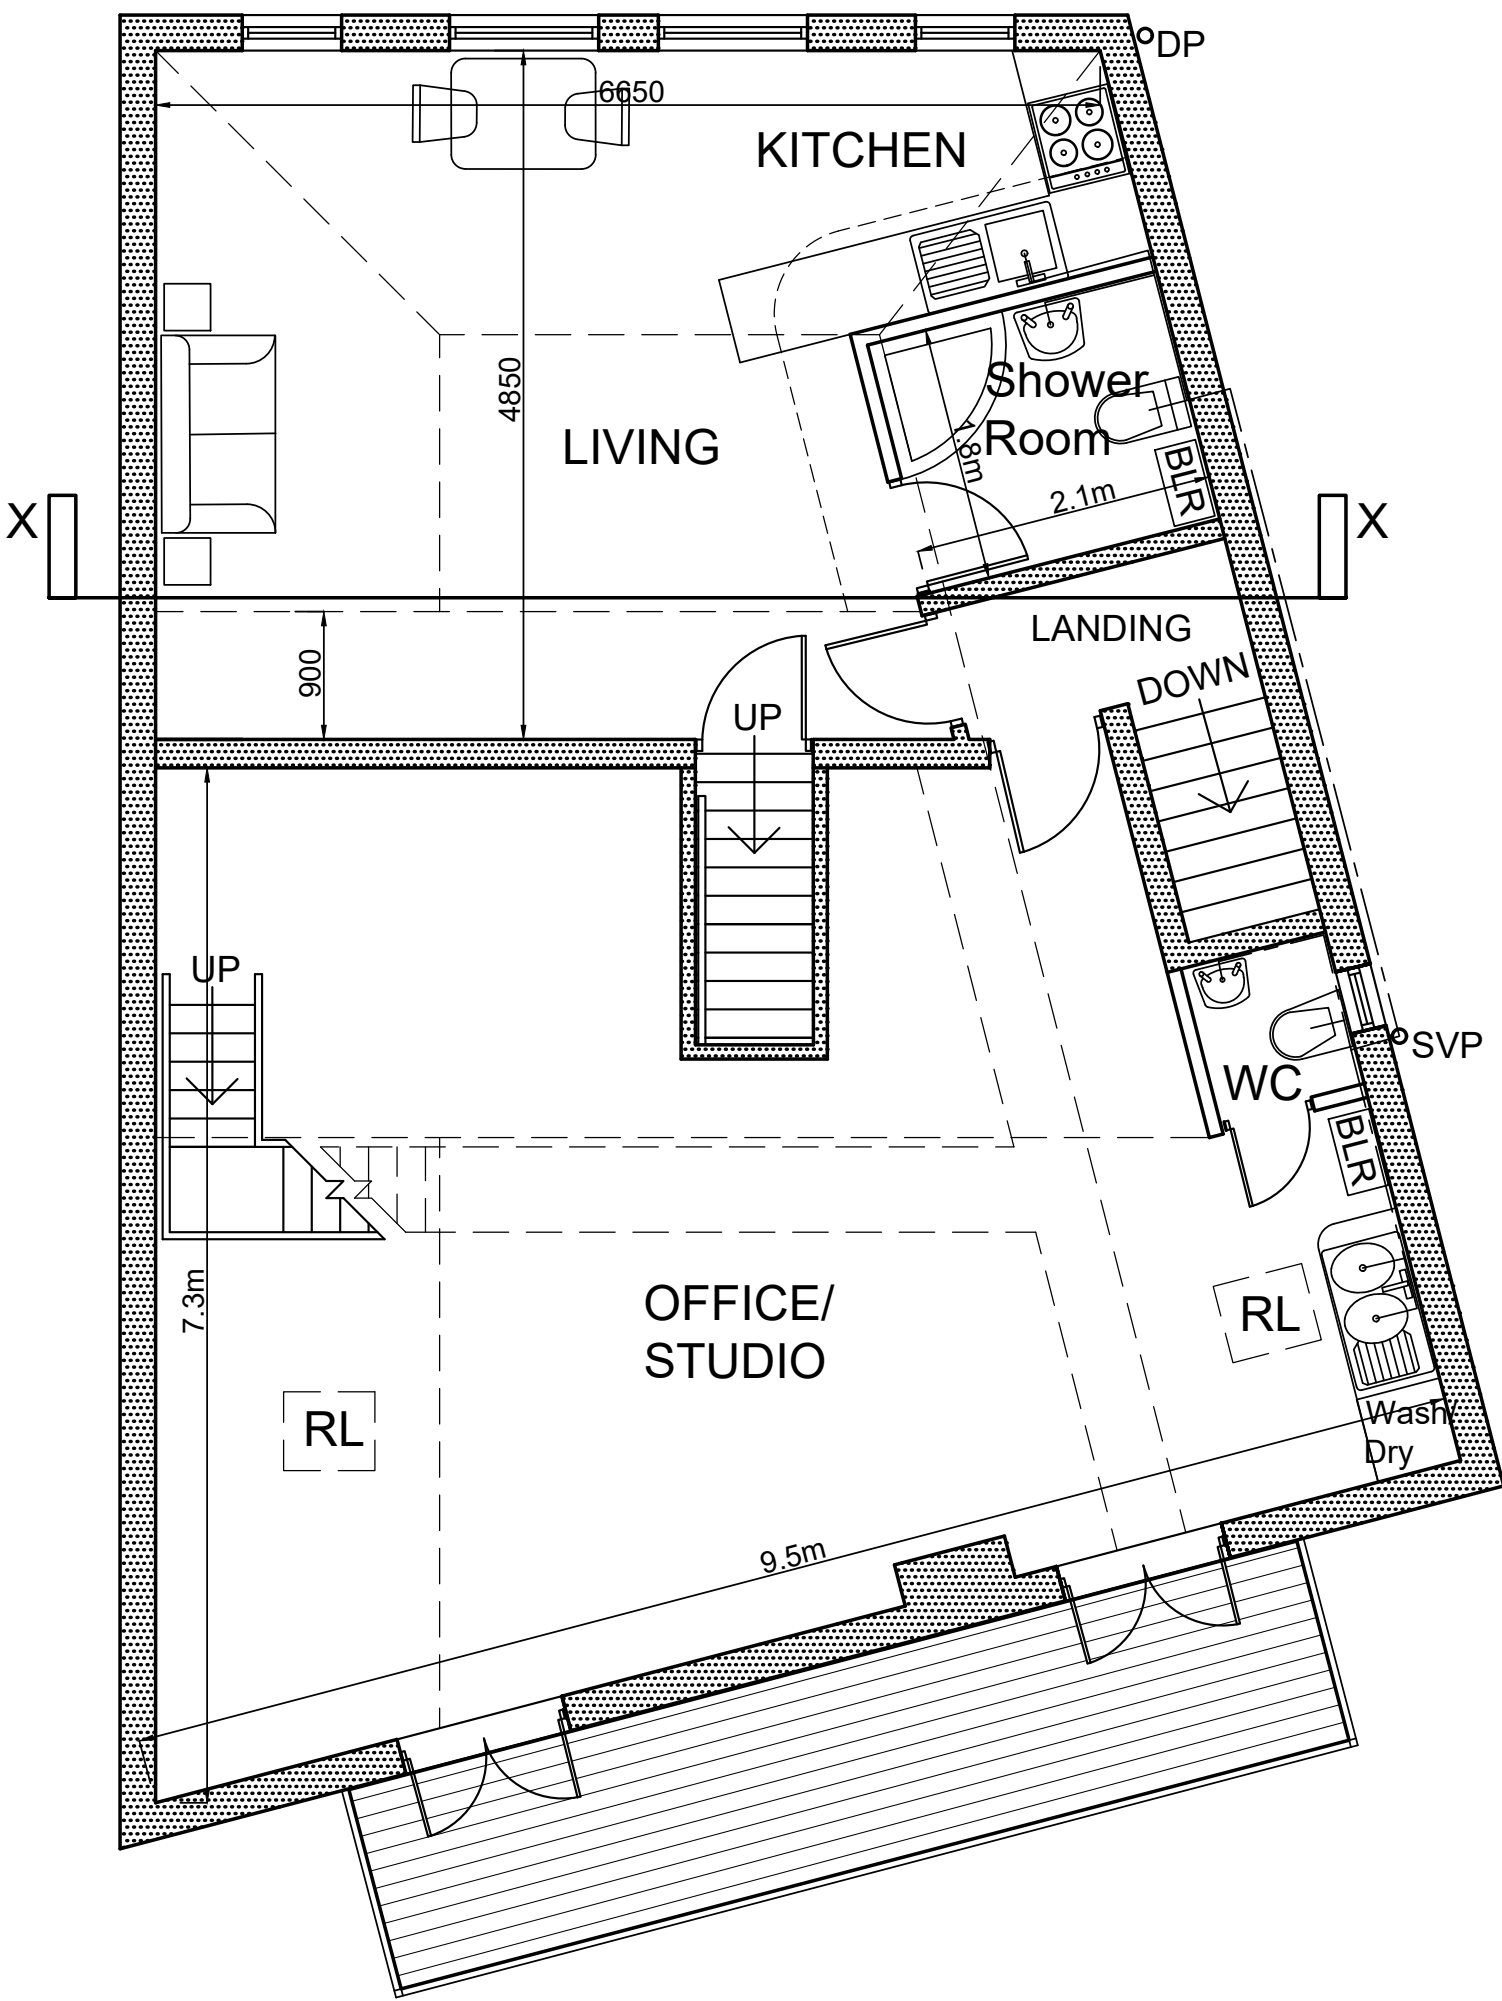

FIRST FLOOR PLAN

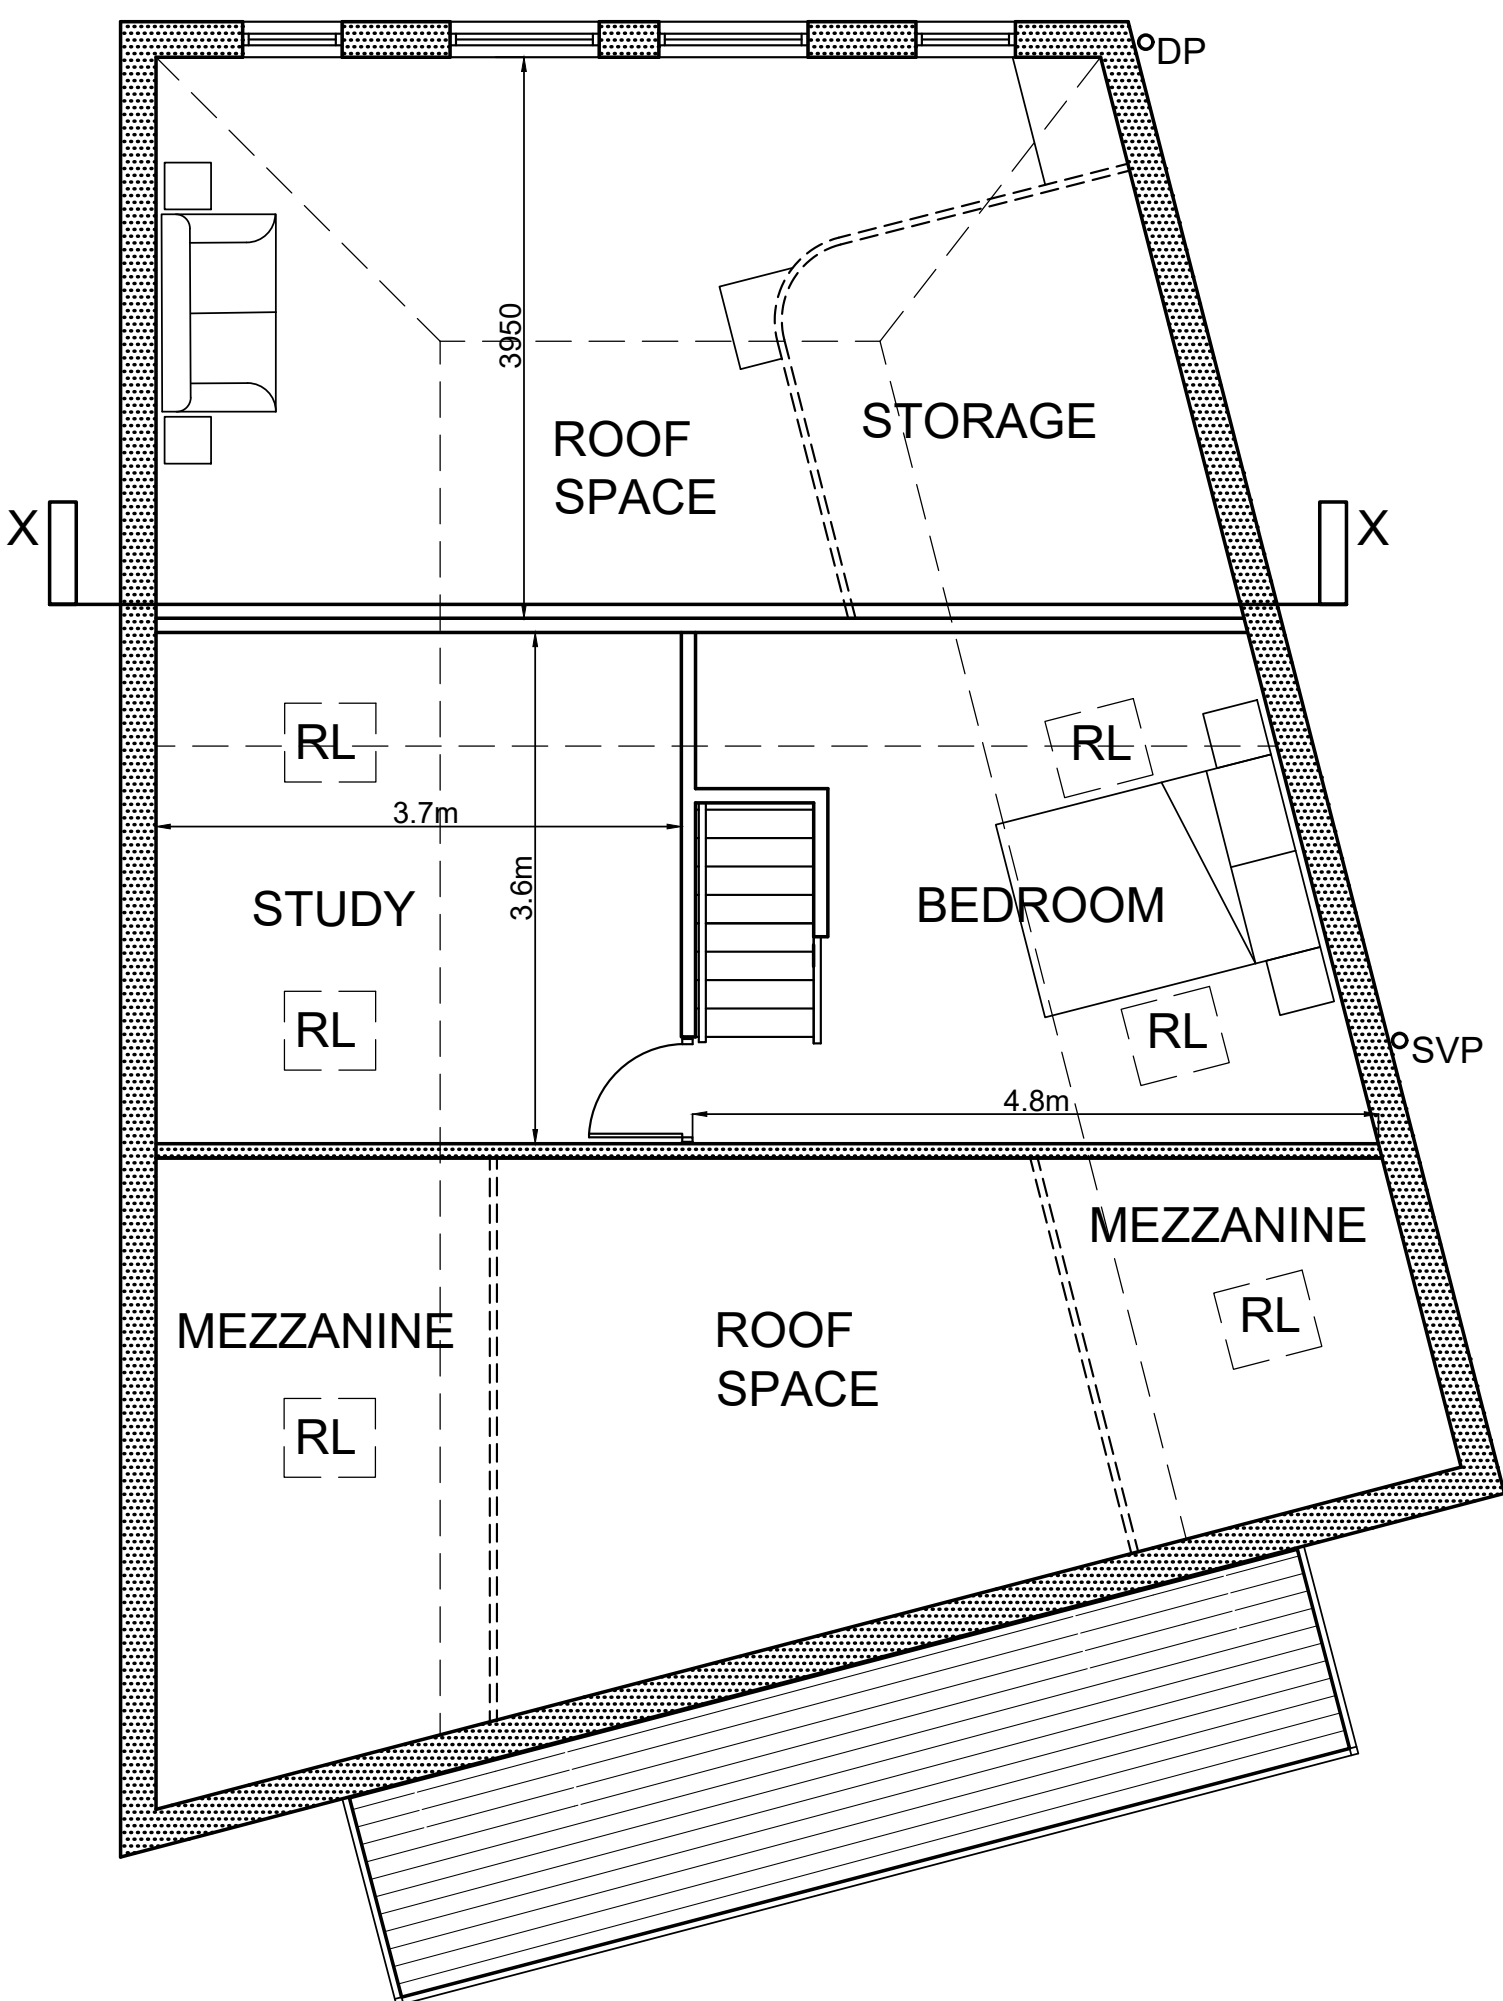

SECOND FLOOR PLAN

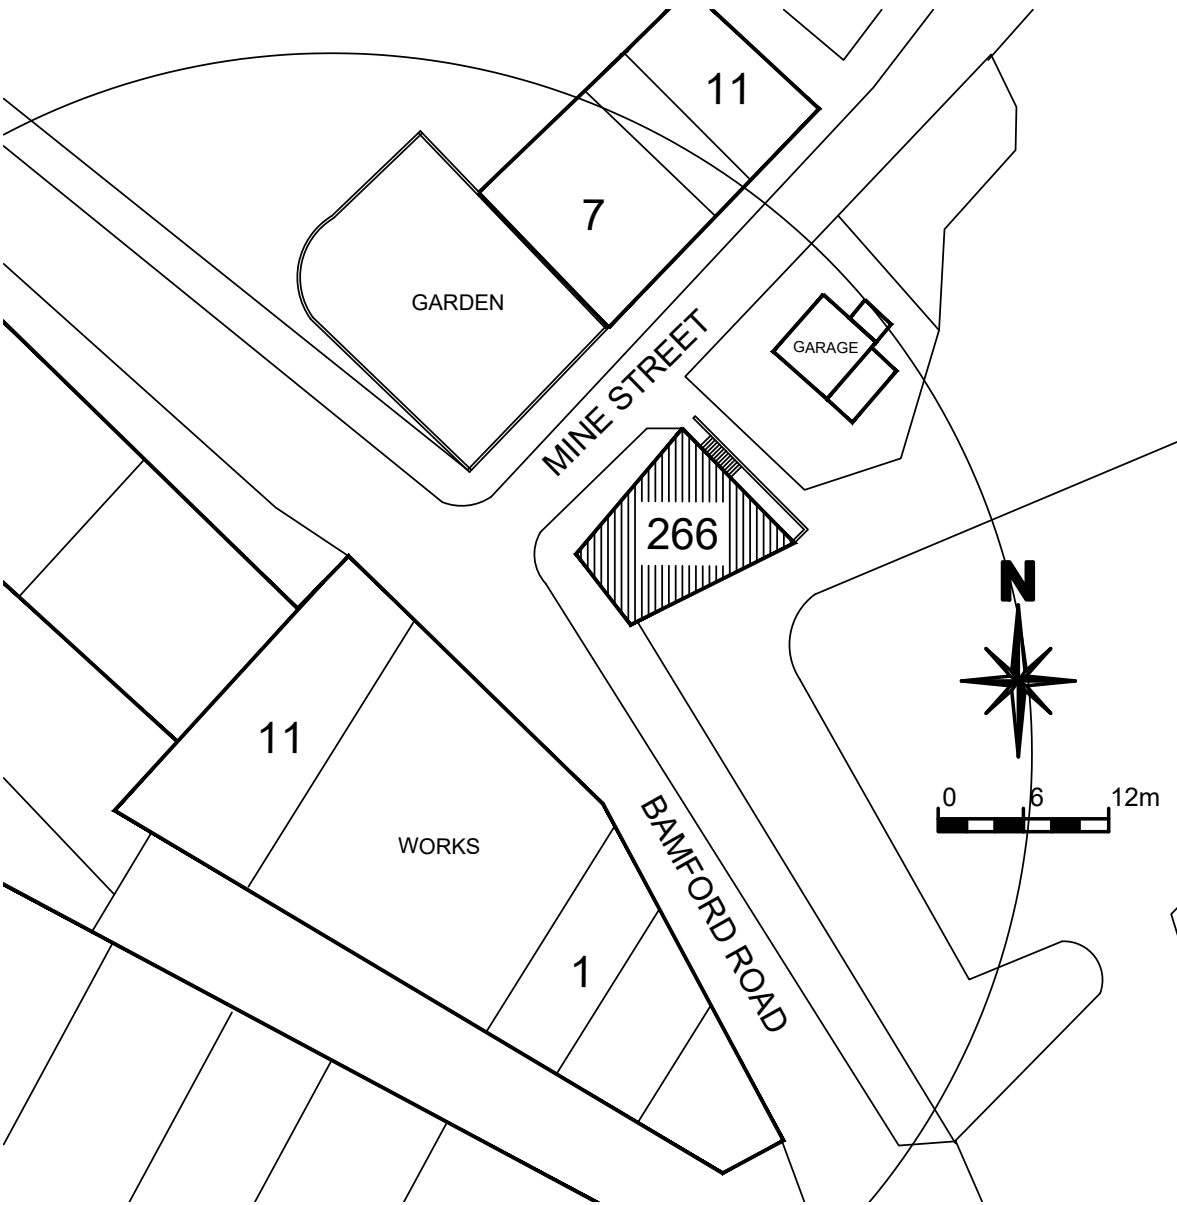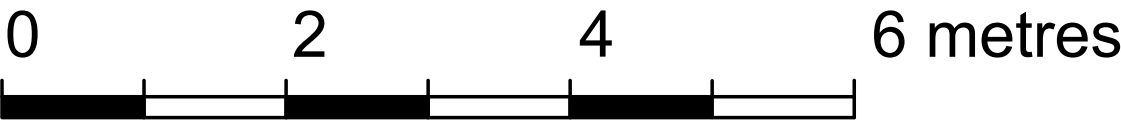

BLOCK
PLAN
SCALE
1:500@A1

Copyright of this drawing is vested in BPM Architectural and it must not be copied or reproduced without written consent. Figure dimensions only are to be taken from this drawing. DO NOT SCALE OFF THIS DRAWING IF IN DOUBT ASK.
All contractors must visit the site and be responsible for taking and checking all dimensions relative to their work. BPM Architectural are to be advised of any variation between drawings and site conditions.
Electronic data drawings issued as 'read only' and should not be interpreted for measurement. All dimensions and levels should be 'read only' from those values stated in text, on the drawings
KEY PLAN:

REV: | DATE: | DETAILS:

BM ARCHITECTURAL DESIGNS
APARTMENT 8
224 GREAT CLOWES STREET
SALFORD M7 2ZS

PROJECT: FORMER CO-OP BUILDING,
266 BAMFORD ROAD,
HOOLEY BRIDGE, HEYWOOD,
ROCHDALE OL10 4AA

CLIENT: MR. PETER WRIGHT

TITLE: PROPOSED PLANS

SCALE: 1:50@A1 DATE: JULY 2022 DRAWN: BM

STATUS: PLANNING

DRAWING: BM/0722/BAM/PL3 REV: