
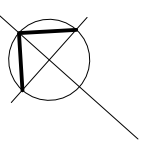


All dimensions shall be verified by the contractor on site prior to work commencing.
Do not scale from this drawing. Only work to written dimensions

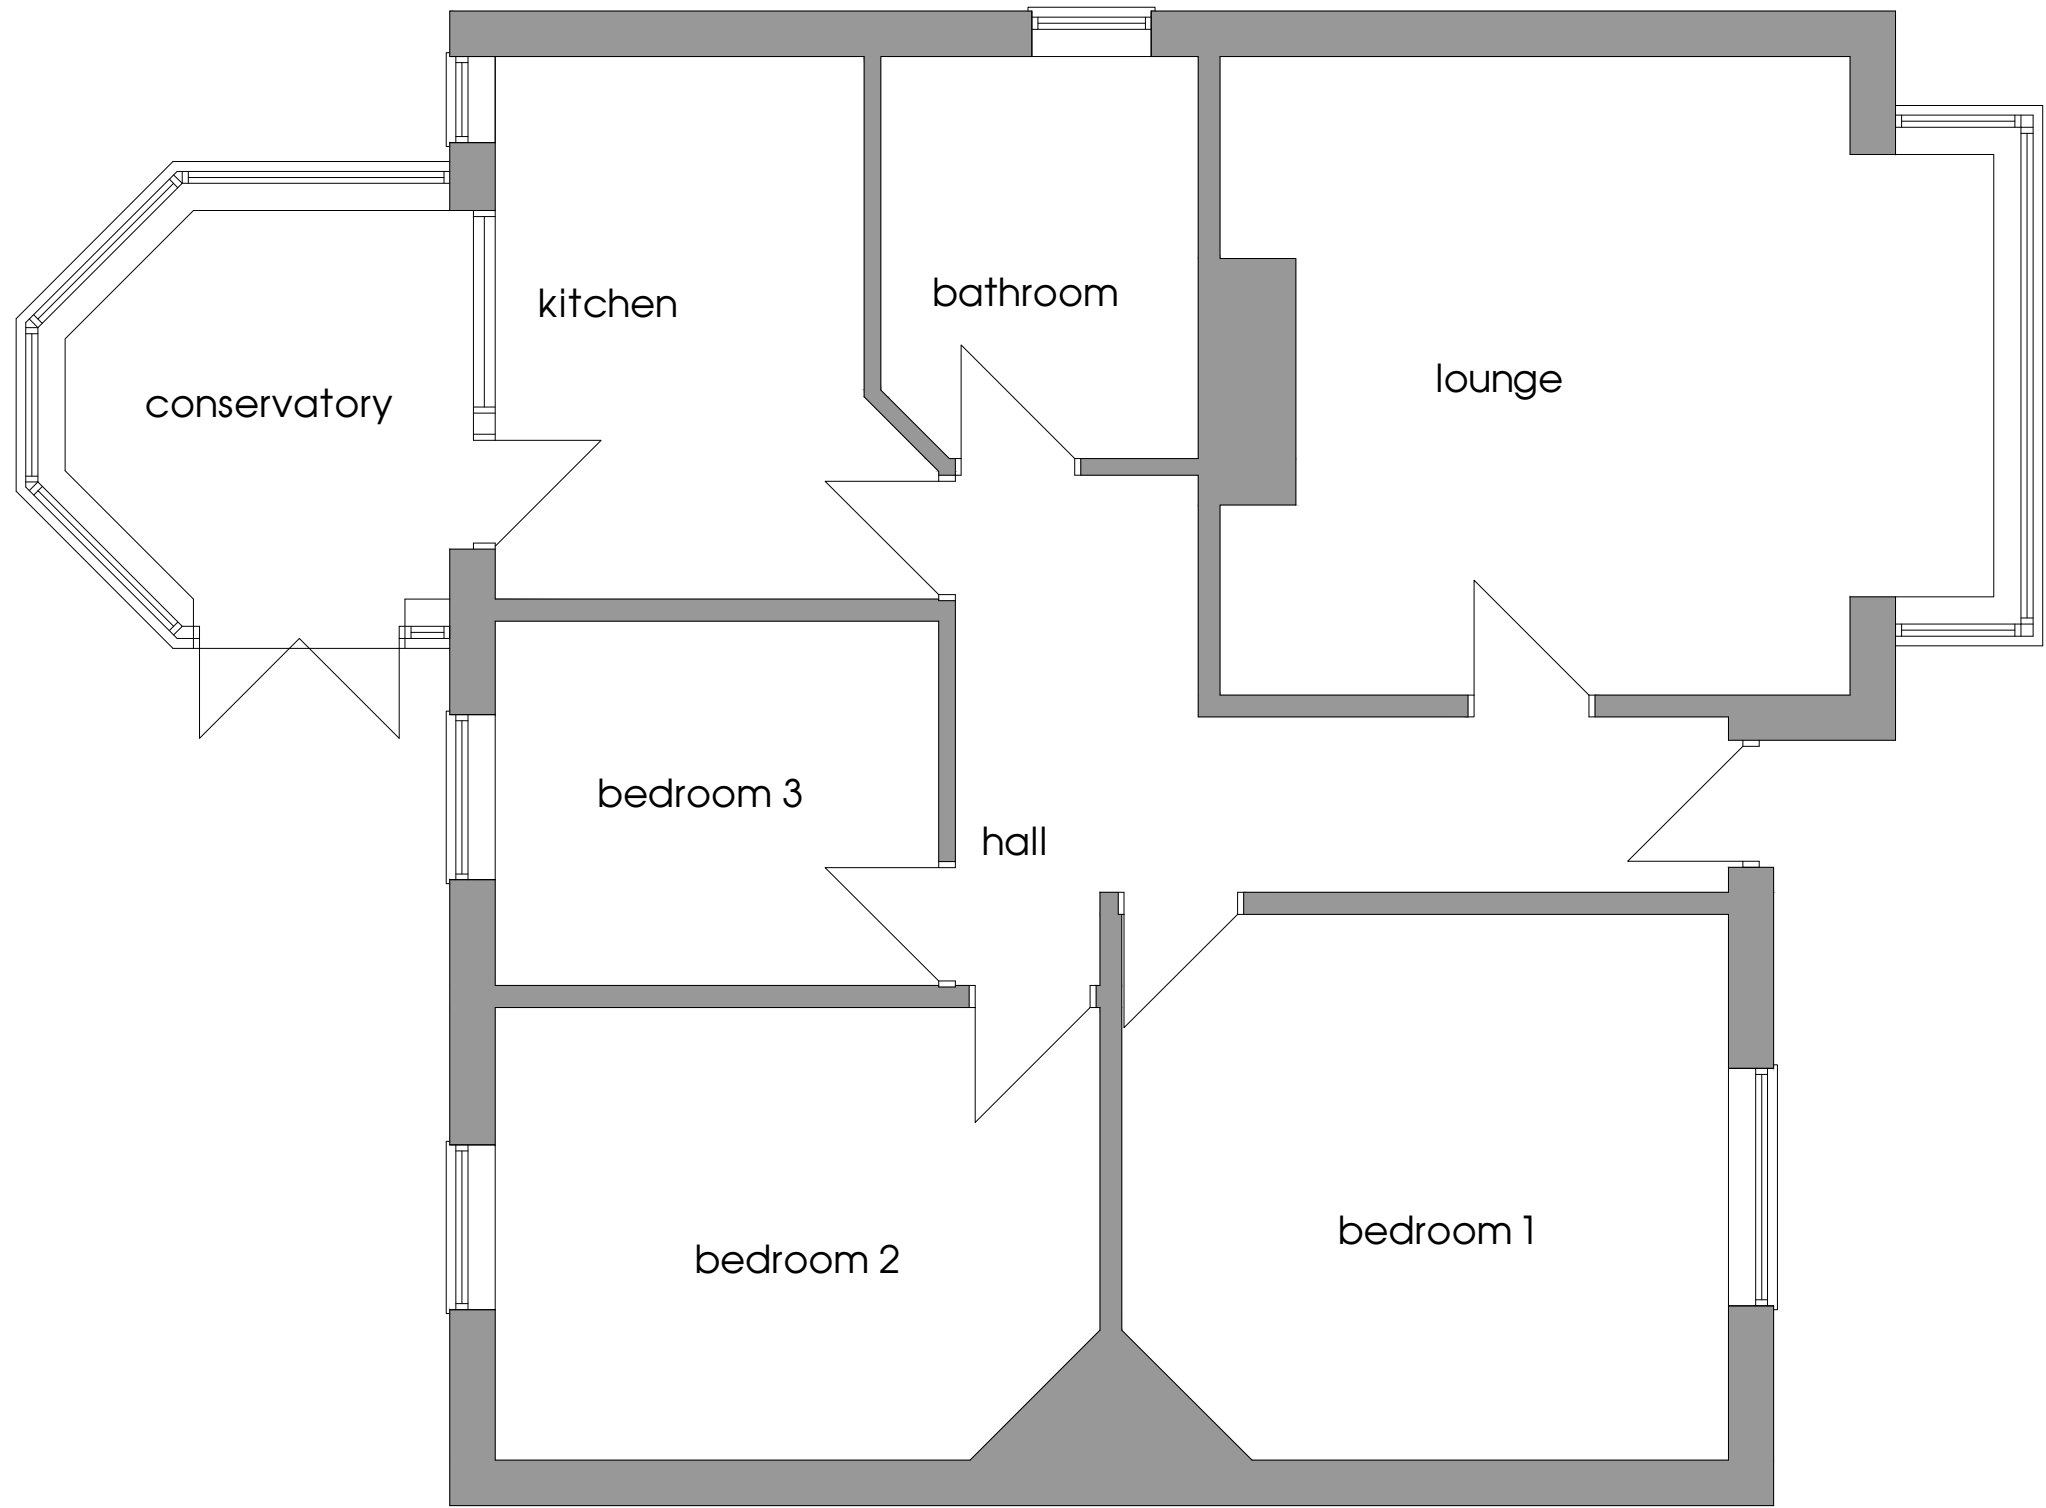

proposed rear extension
69 lake bank, littleborough

SUBJECT
existing floor plan

DRAWN dph
DATE march 2024
SCALE 150 @ A3

DWG No.
LDC03

① existing floor plan
Scale: 150