




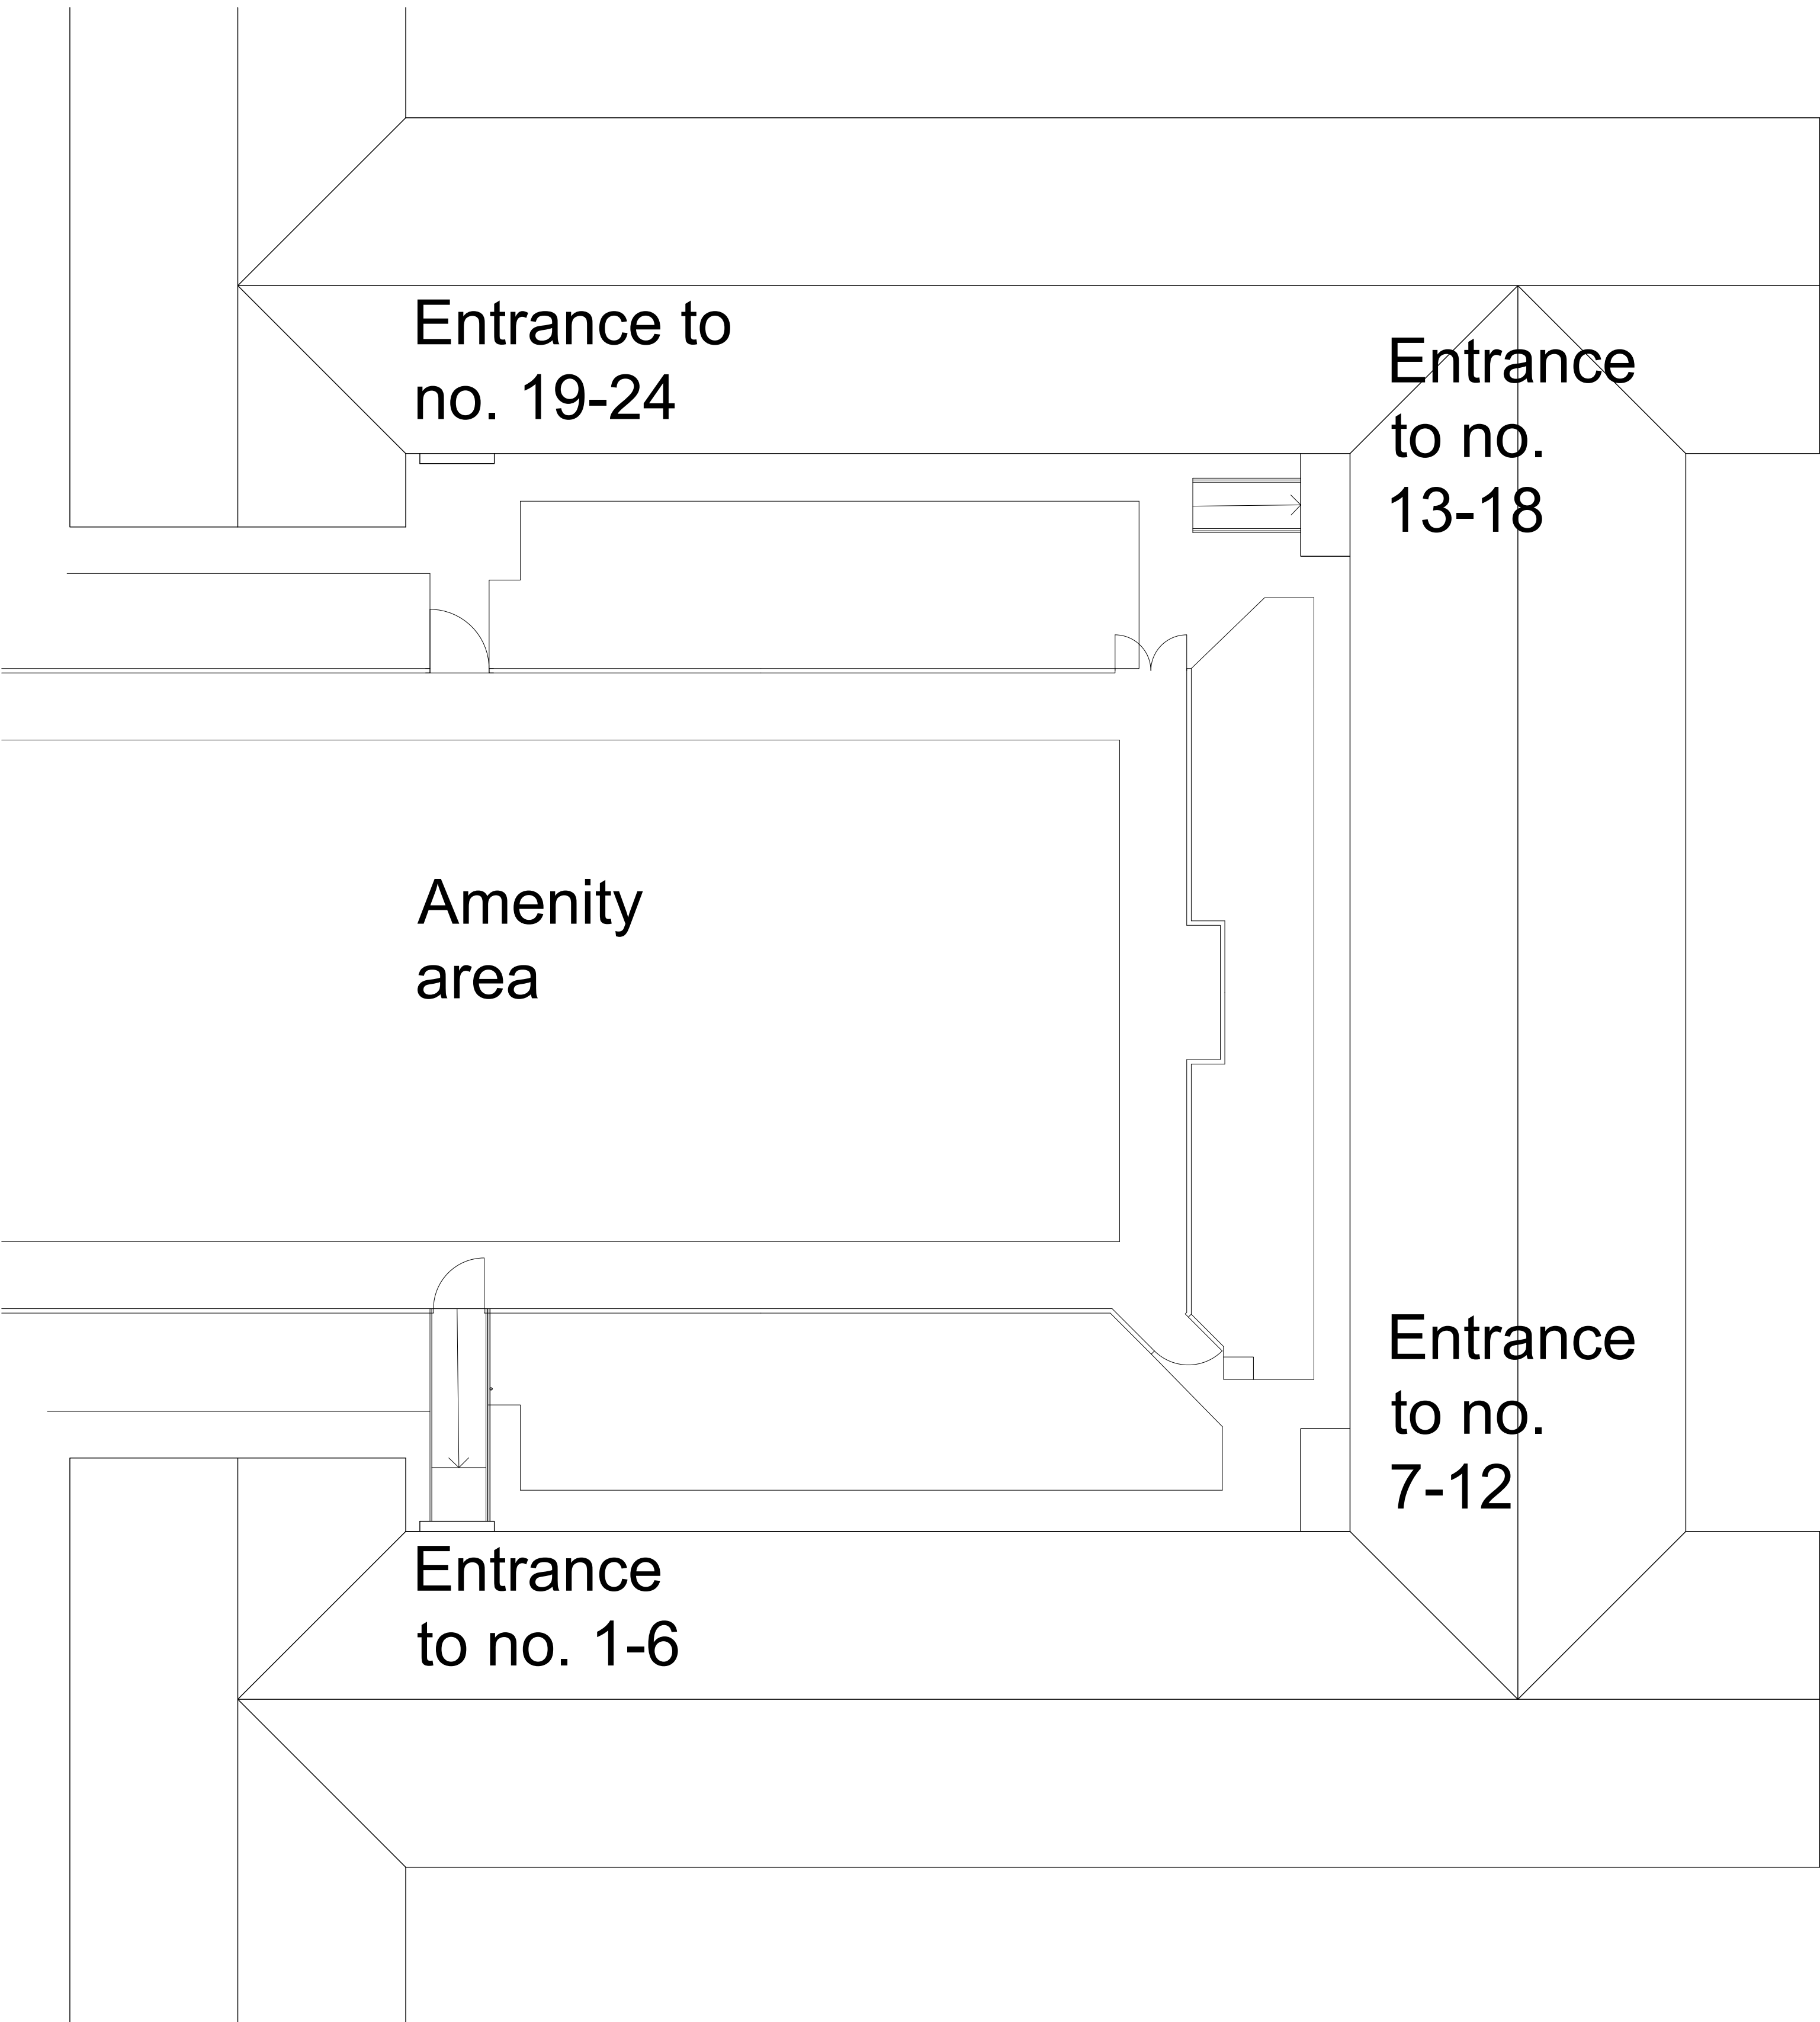

01 Hornet Close - Existing Site Plan
01 Scale 1:100 @ A1

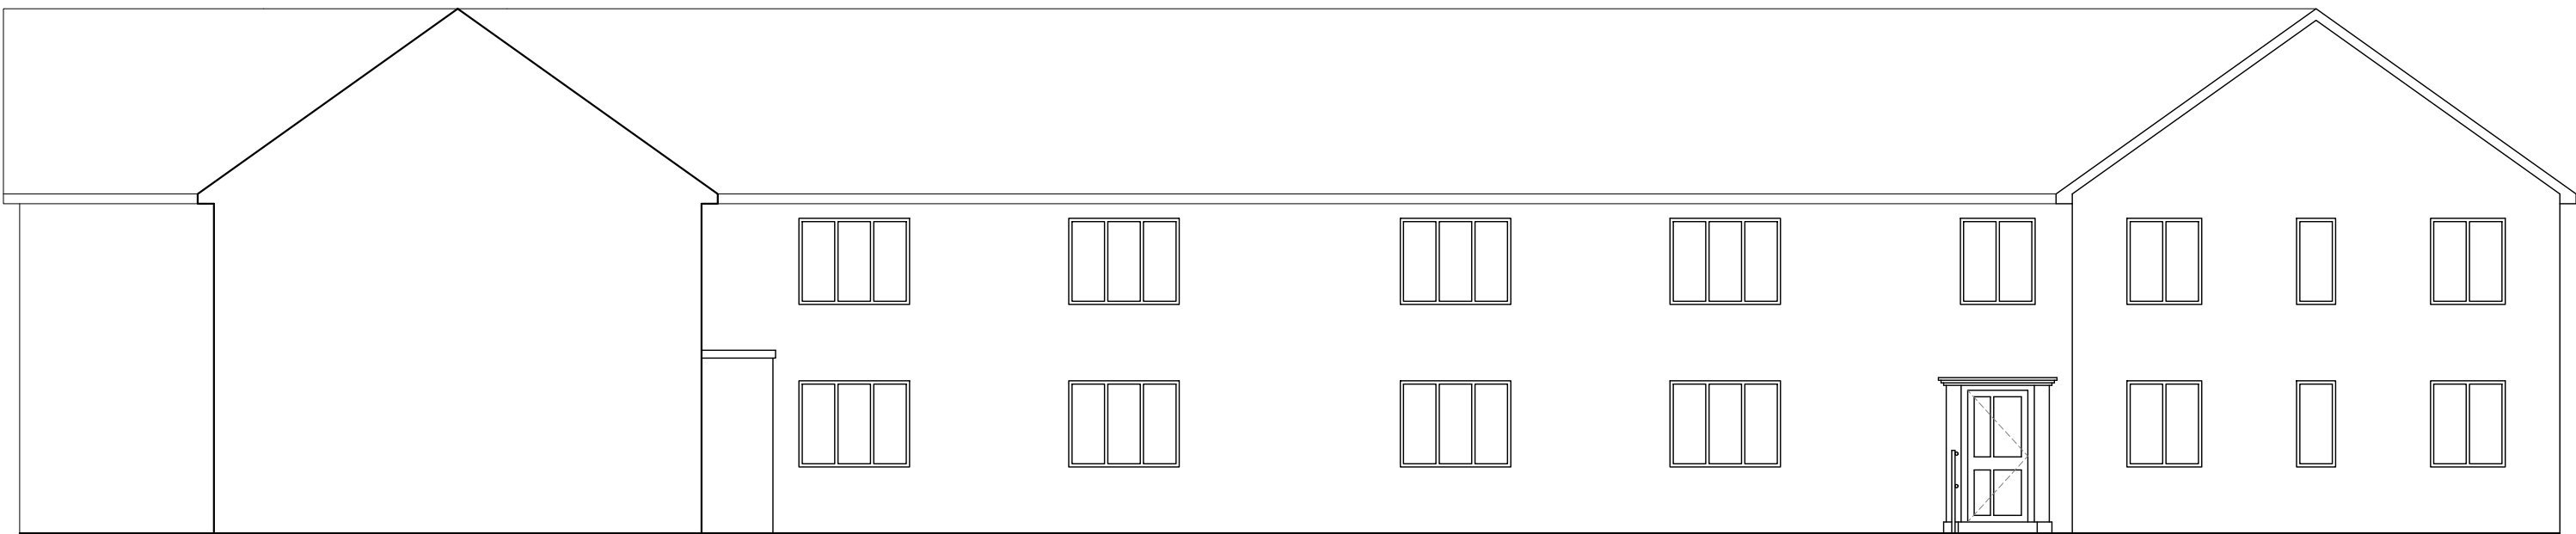


Hornet Close
Entrance to no. 1-6

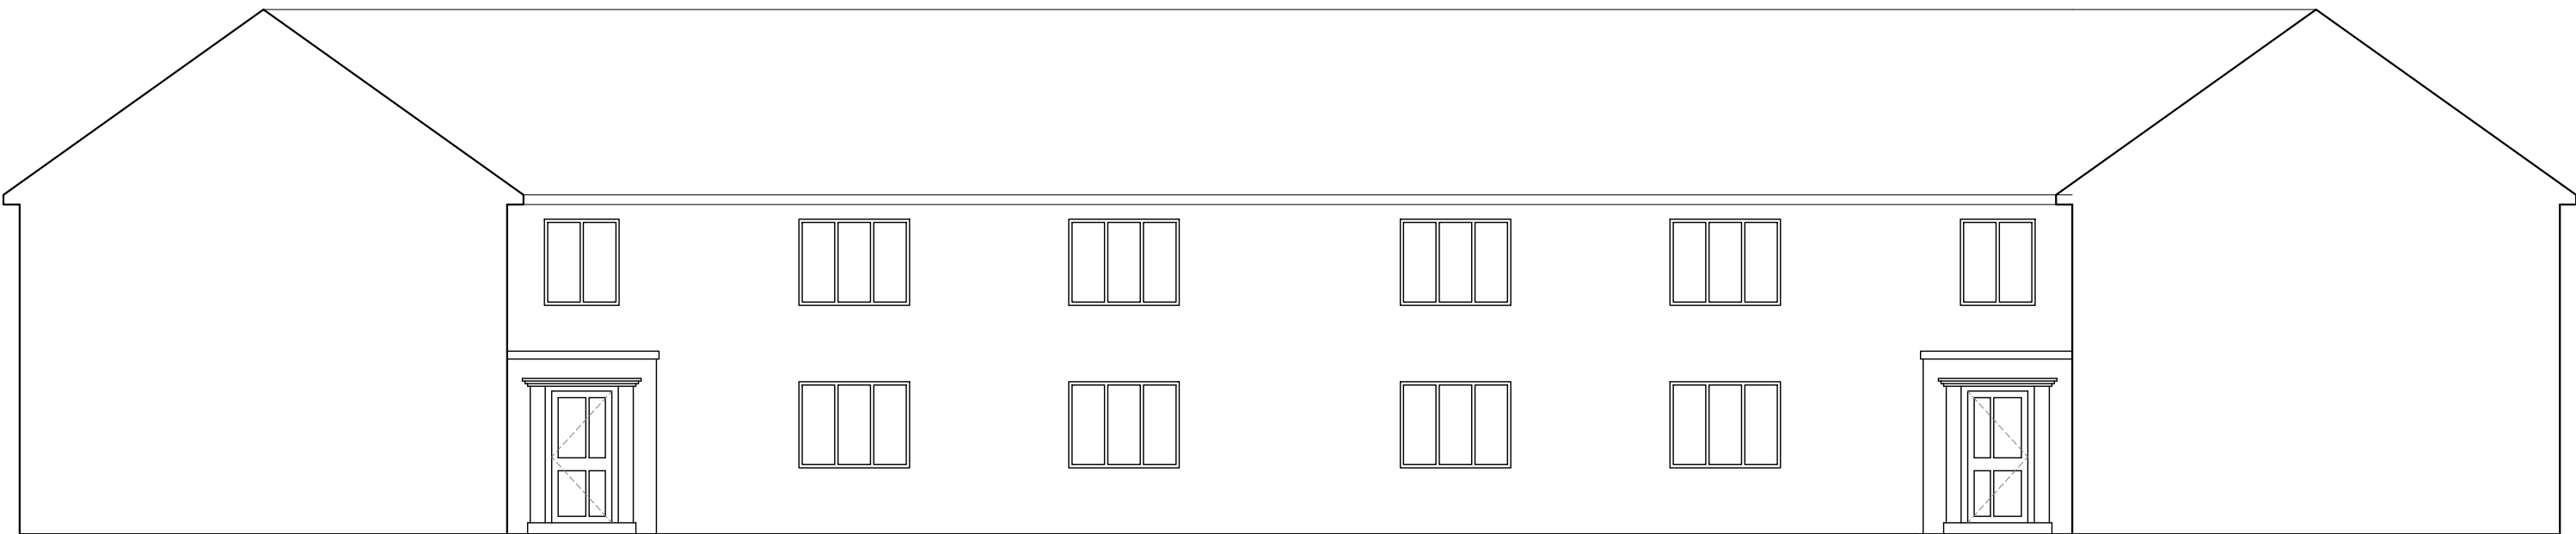

Hornet Close
Entrance to no. 13-18

Hornet Close
Entrance to no. 7-12

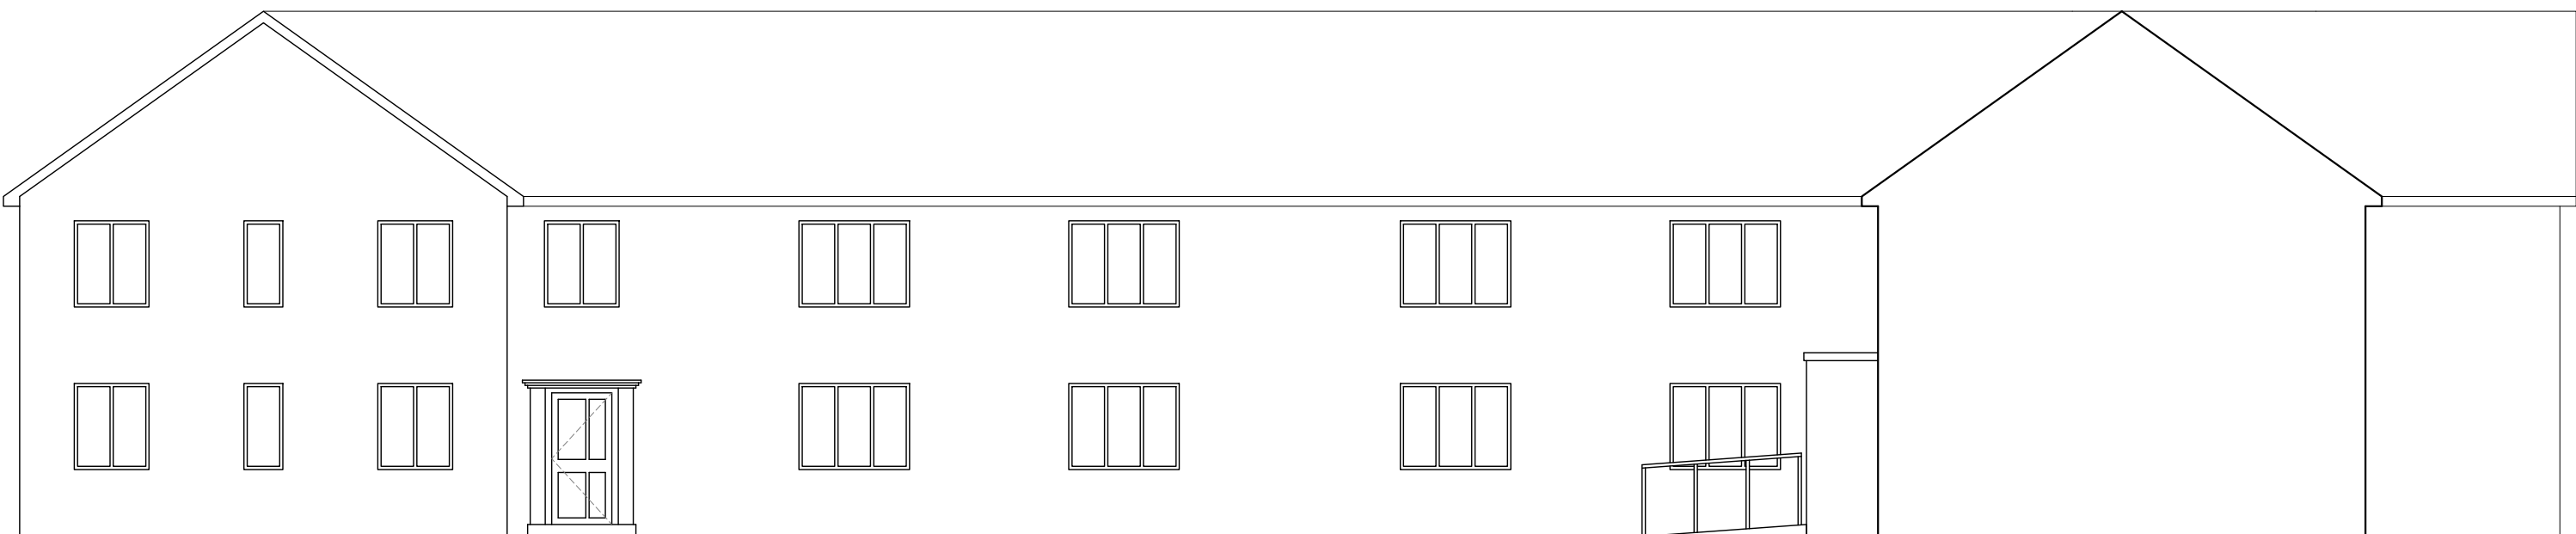

Hornet Close
Entrance to no. 19-24

02 Hornet Close - Existing Elevations
01 Scale 1:100 @ A1

General Notes
01: Dimensions must not be scaled from this drawing. If in doubt, please ask.
02: All dimensions are in millimetres unless noted otherwise.
03: All dimensions should be verified on site before proceeding with the work.
04: TADW Architects shall be notified in writing of any discrepancies.
05: © TADW Limited (UK) 2015

Legend

P1	Issued for comment	5.3.24	MH	BB
Issue	Description	Date	Drawn	Checked

Drawing Status
P - Planning | T - Tender | C - Construction | R - As Record

For Approval

tadw | architects



Six St. Petersgate Stockport Cheshire SK1 1HD
Ph 0161 477 6158 Fx 0161 480 8342 mail@tadw.co.uk www.tadw.co.uk

Client Rochdale Boroughwide Housing

Job Ramp Provision
Hornet Close

Title Existing Plans and Elevations

Scale 1:100 @ A1

Note - Prints from PDF files may not be to scale, check accuracy against scale



5 10m
1:100

Job Number 231340	Drawing Number 01	Issue P1
----------------------	----------------------	-------------