




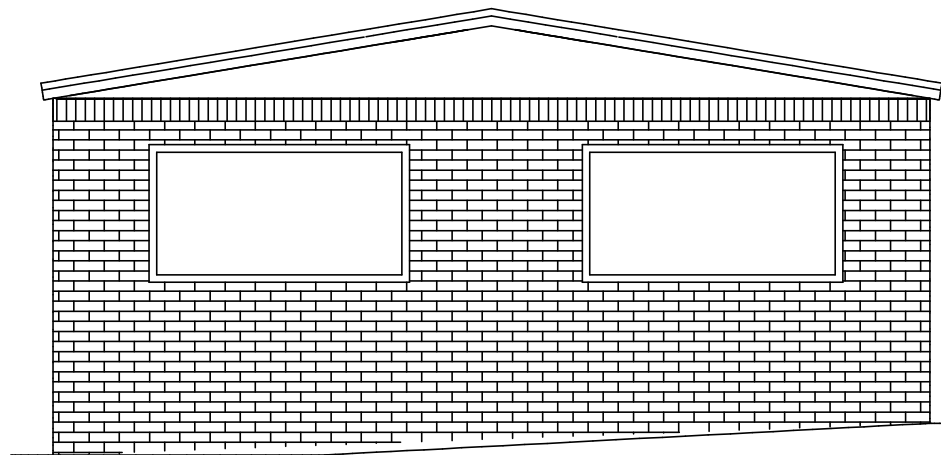


Front elevation

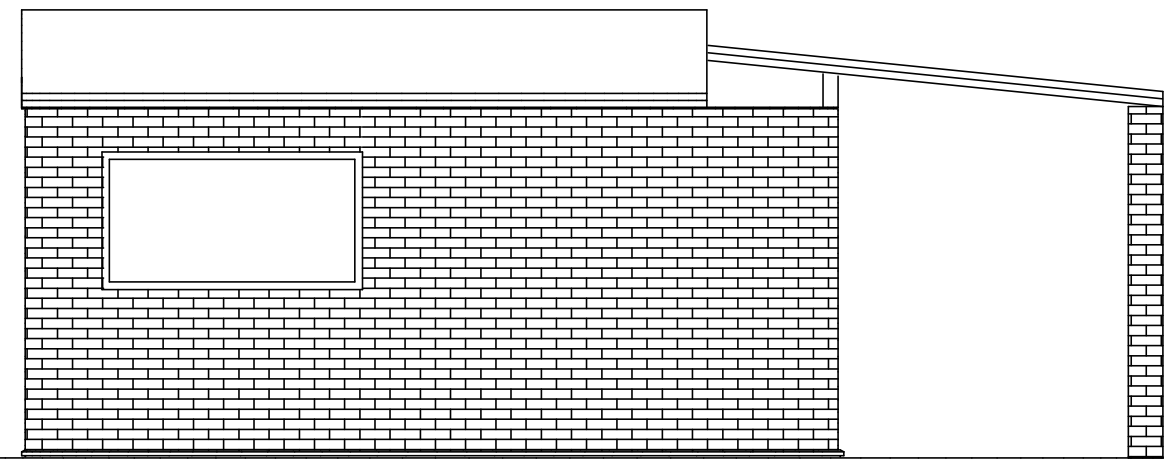


Side elevations

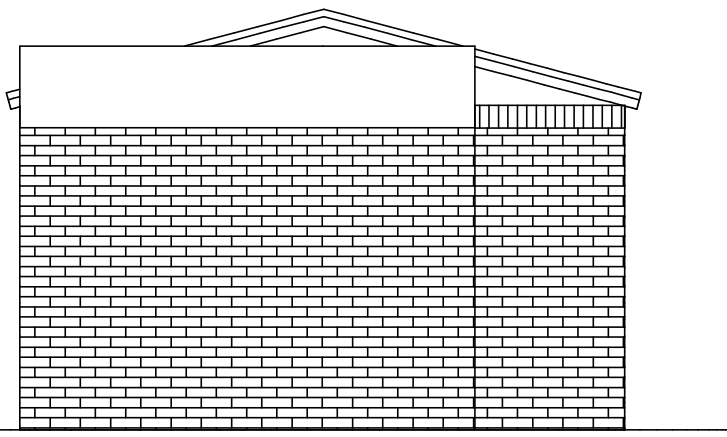


Rear elevation

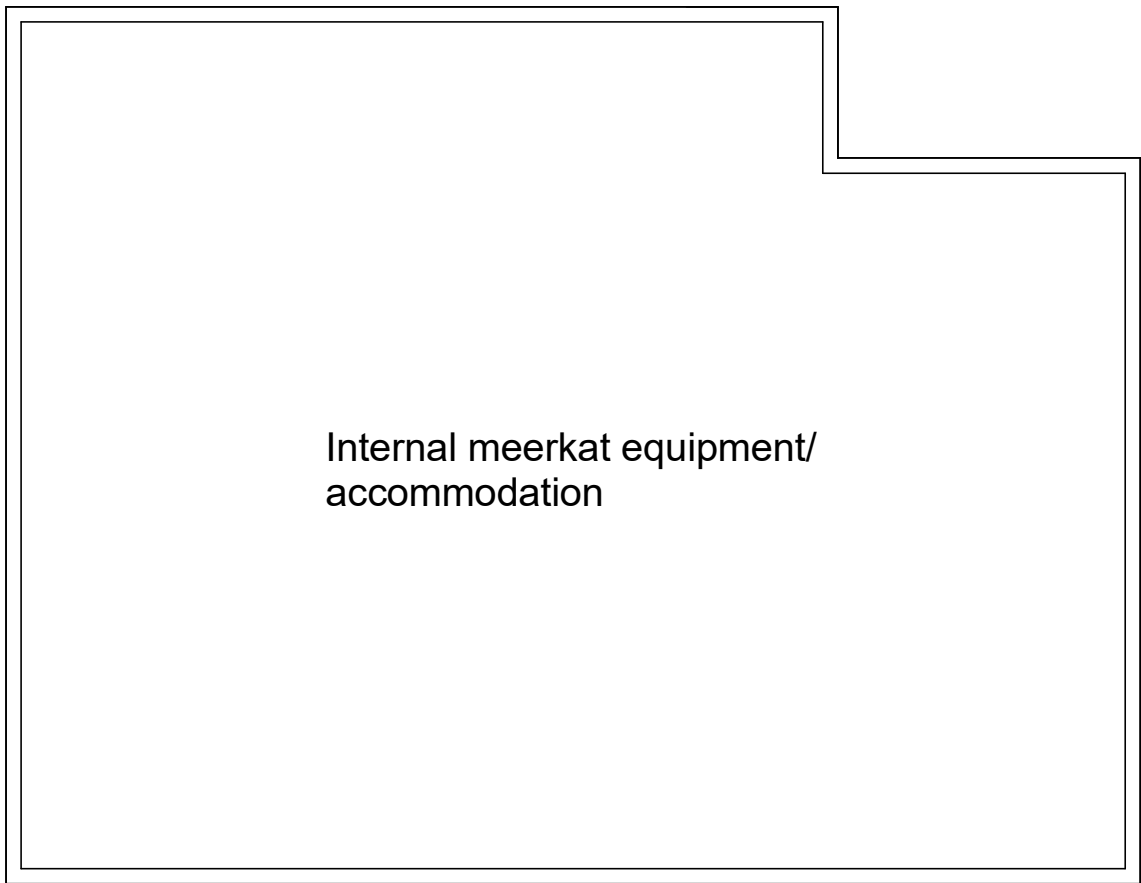


Floor plan

 


Roof plan

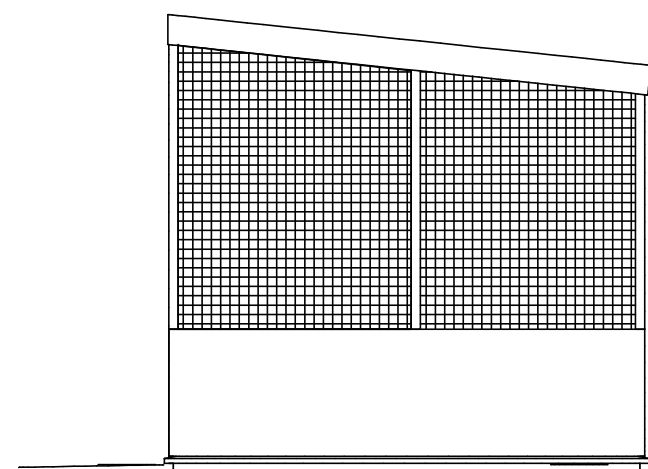


Side elevations

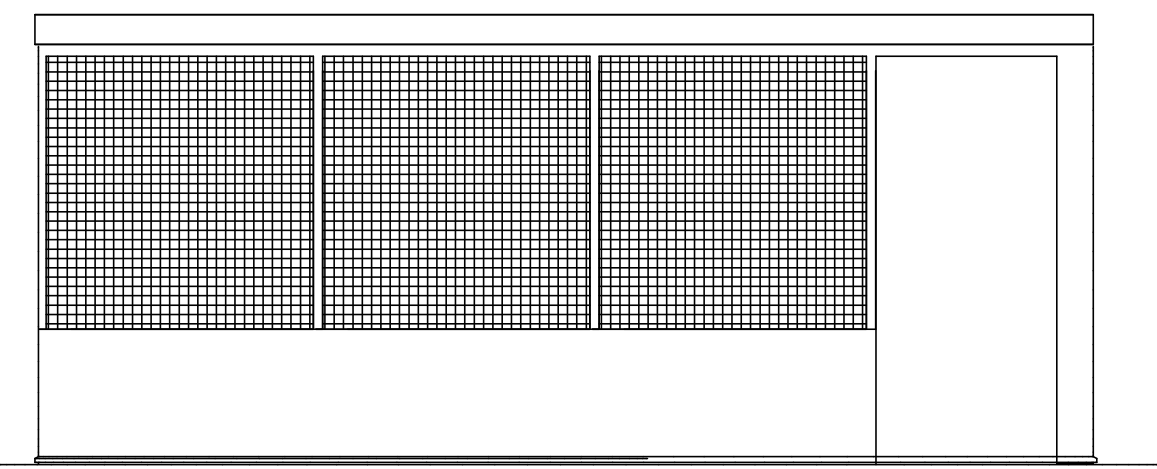


Front elevation

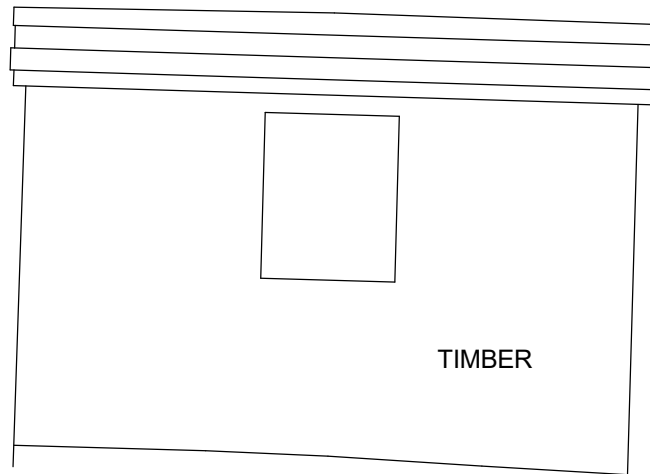


Side Elevation

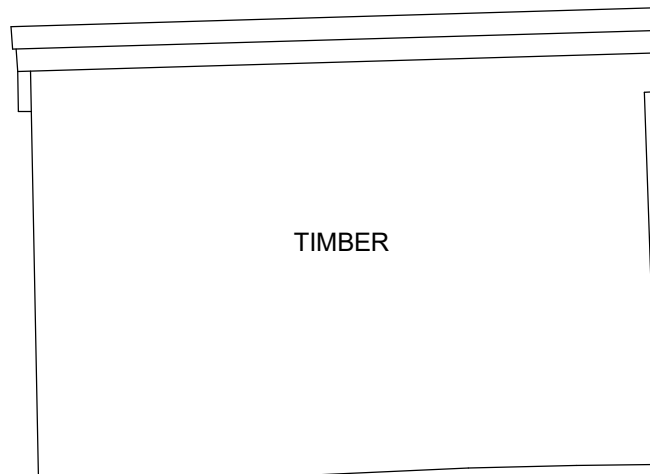


Side Elevation

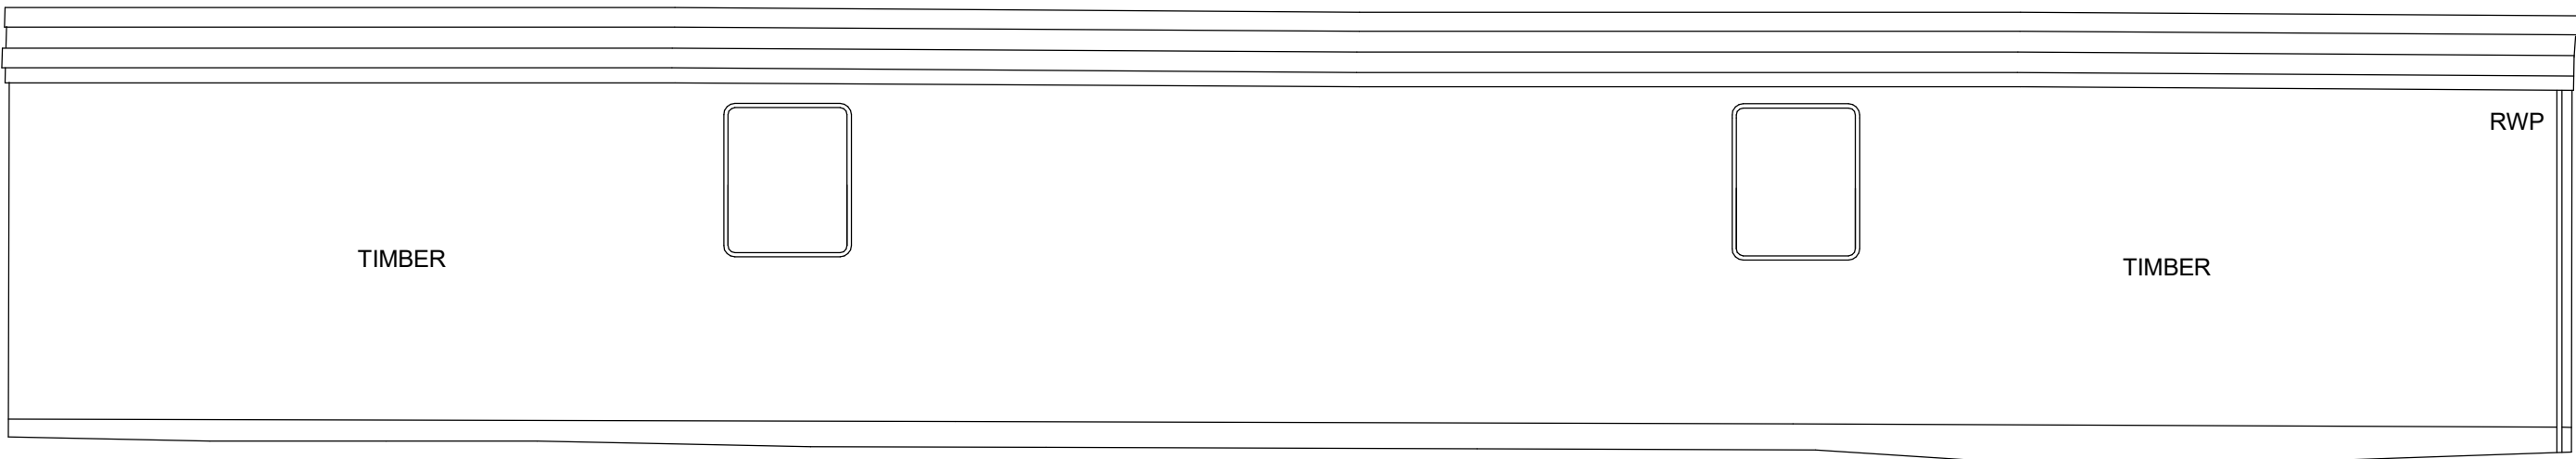


Front Elevation

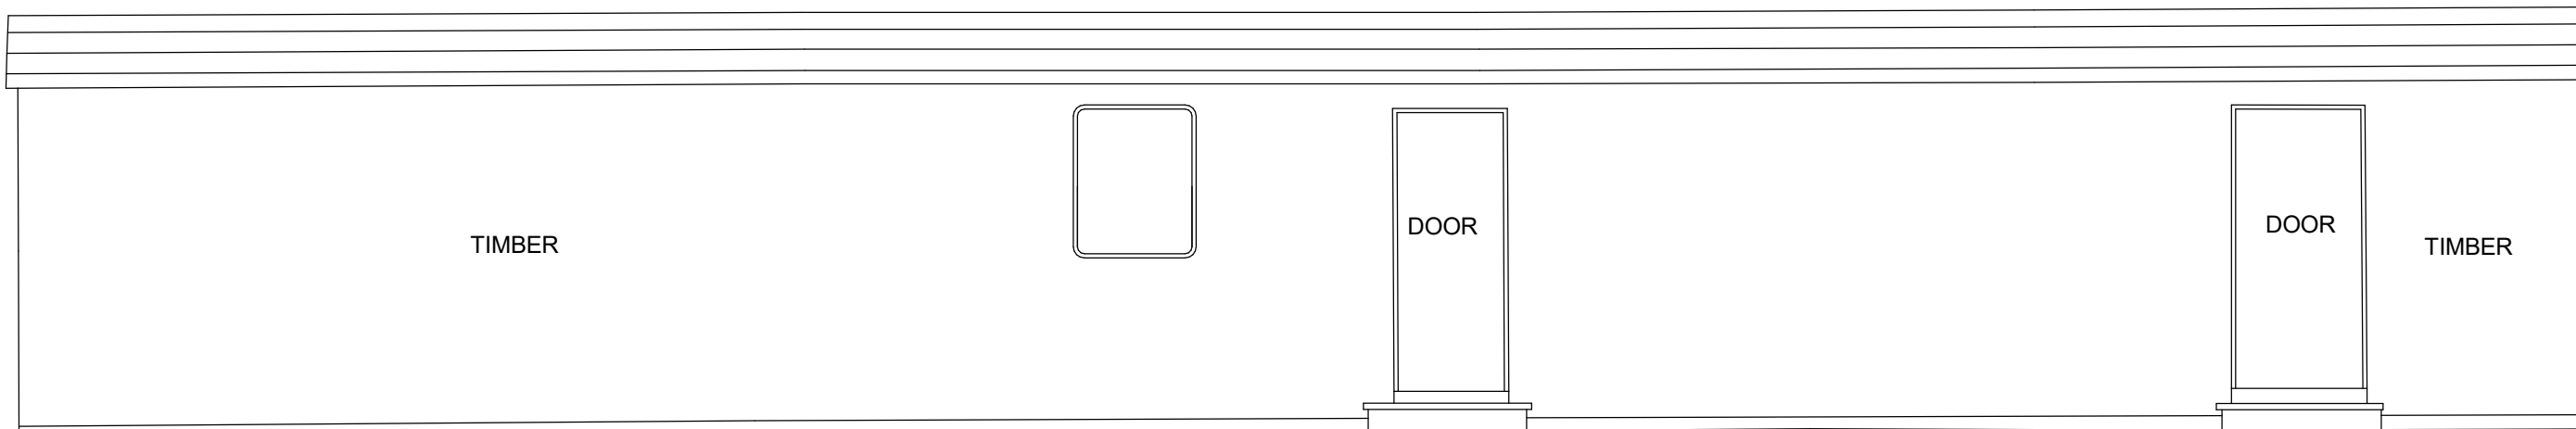

Rear Elevation

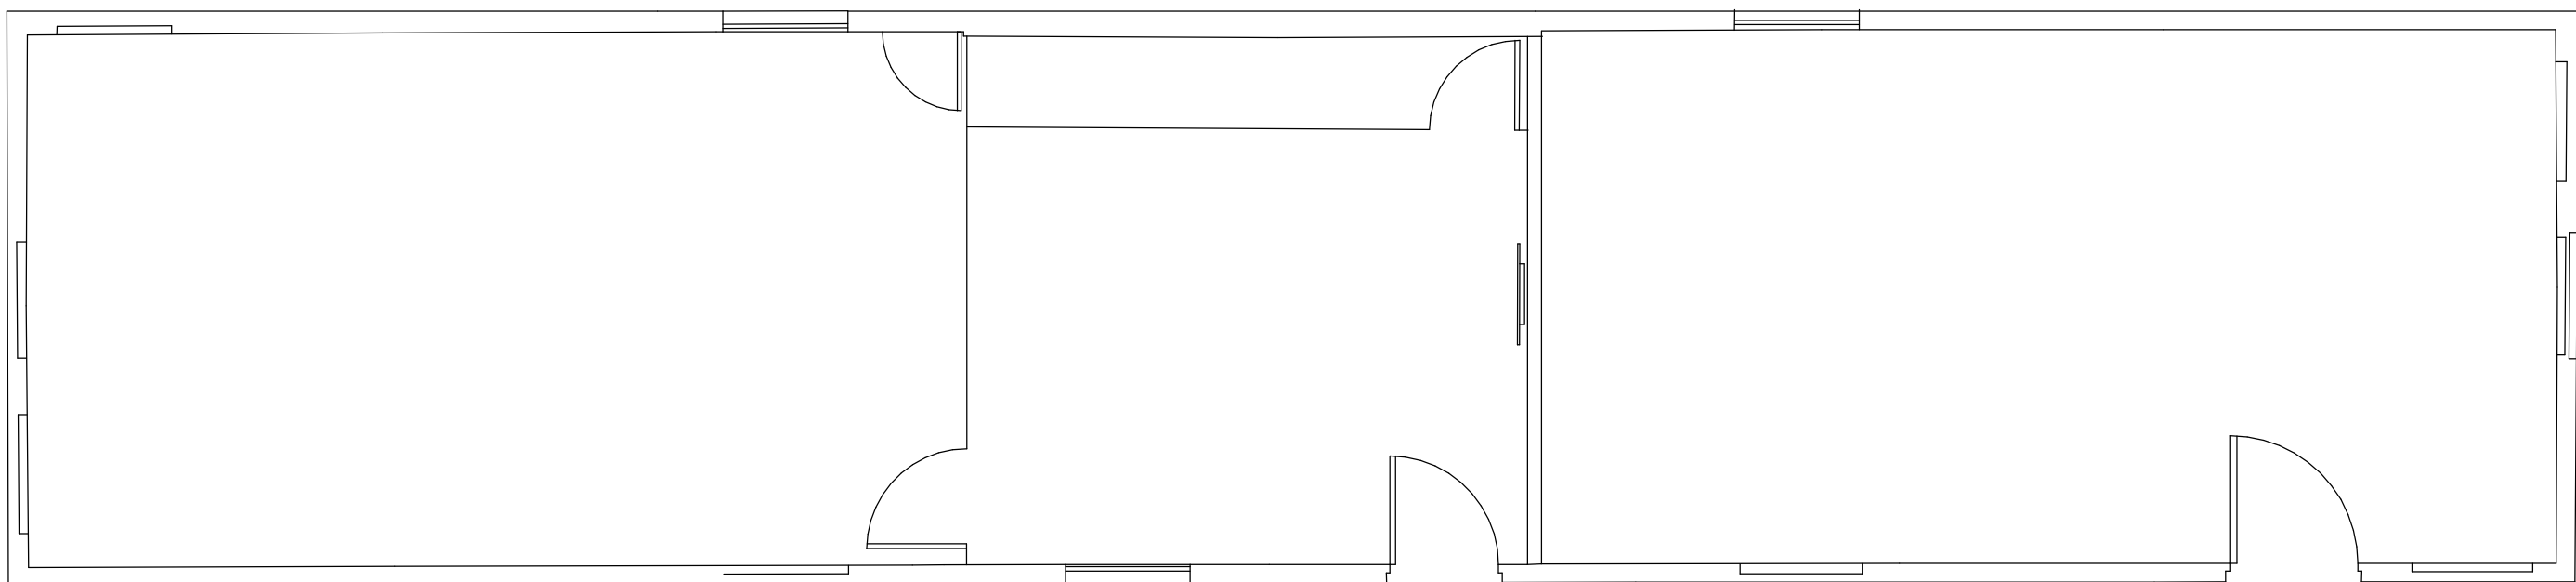

Floor Plan

 

Roof Plan

Existing Changing Block



1 : 50

COPYRIGHT RESERVED:
The Copyrights to all designs and drawings are the property of Seven Architecture. Reproduction or use for any purpose other than that authorised by Seven Architecture is forbidden.

- GENERAL NOTES:**
1. All dimensions to be checked on site. The Contractor shall verify and be responsible for all dimensions.
 2. DO NOT scale the drawing - The drawing must not be scaled for any purpose, refer to written dimensions only.
 3. Any queries or doubts, drawing errors, omissions or divergences shall be reported to Seven Architecture without delay and prior to works being carried out.
 4. This drawing is subject to statutory approvals.
 5. All works are to be in accordance with the planning approval and my subsequent approved Local Authorities planning correspondence including drawings, documents and reports.
 6. All works are to comply with the Building Regulations, British Standards, Code of Practice and any Local Statutory requirements.
 7. All works are to comply with current Health & Safety Legislation, HSE recommendations / guidance and the current CDM regulations.
 8. All architectural drawings are to be read in conjunction with the relevant architectural specifications and outline specification sheets.
 9. All the details and setting-out drawings to be read in conjunction with the relevant consultants and subcontractor drawings.
 10. All details and setting-out drawings are design intent only. Final arrangement is subject to design development and coordination with Design Team consultants and relevant subcontractors.

REV.	DESCRIPTION	DATE	DRAWN	CHECK
P01	Issued for Planning.	30/01/2024	ZH	AZ

DRAWING SCALE:
1:50 @ A1

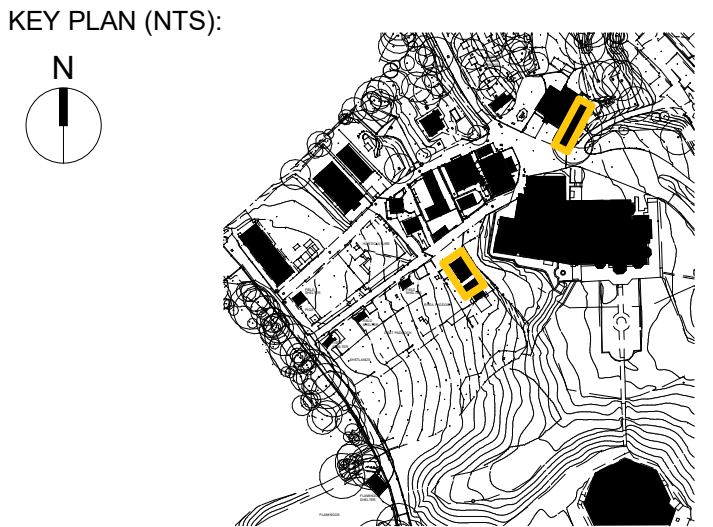 

CLIENT:
Hopwood Hall College



Hopwood Hall College
& University Centre

PROJECT TITLE: Animal Management T-Level Project	PROJECT NO: 20847
---	------------------------------------

DRAWING TITLE:
Proposed Items for Demolition

PROJECT	ORIGIN	ZONE	LEVEL	TYPE	ROLE	NO.#	REVISION
HAT	SEV	XX	ZZ	DR	A	00525	P01

SUITABILITY DESCRIPTION (S2) Suitable For Information

REVISION DESCRIPTION PLANNING

seven.
SEVENARCHITECTURE.CO.UK

Unit 1.3 Wauk Mill
51 Bengal St
MANCHESTER
M4 6LN
t: 0161 236 5655

Clarendon House
Victoria Avenue
HARROGATE
HG1 1JD
t: 01423 709 807

Y Neuadd Lwyd
Dolwyddelan
CONWY
LL25 0BJ
t: 01286 875120

Studios at :