




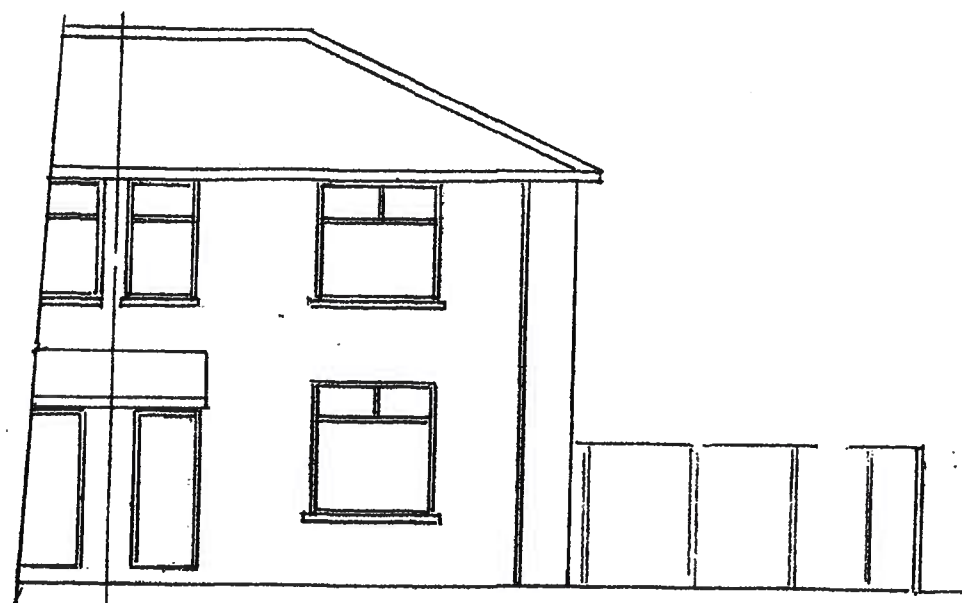


EXISTING FRONT ELEVATION

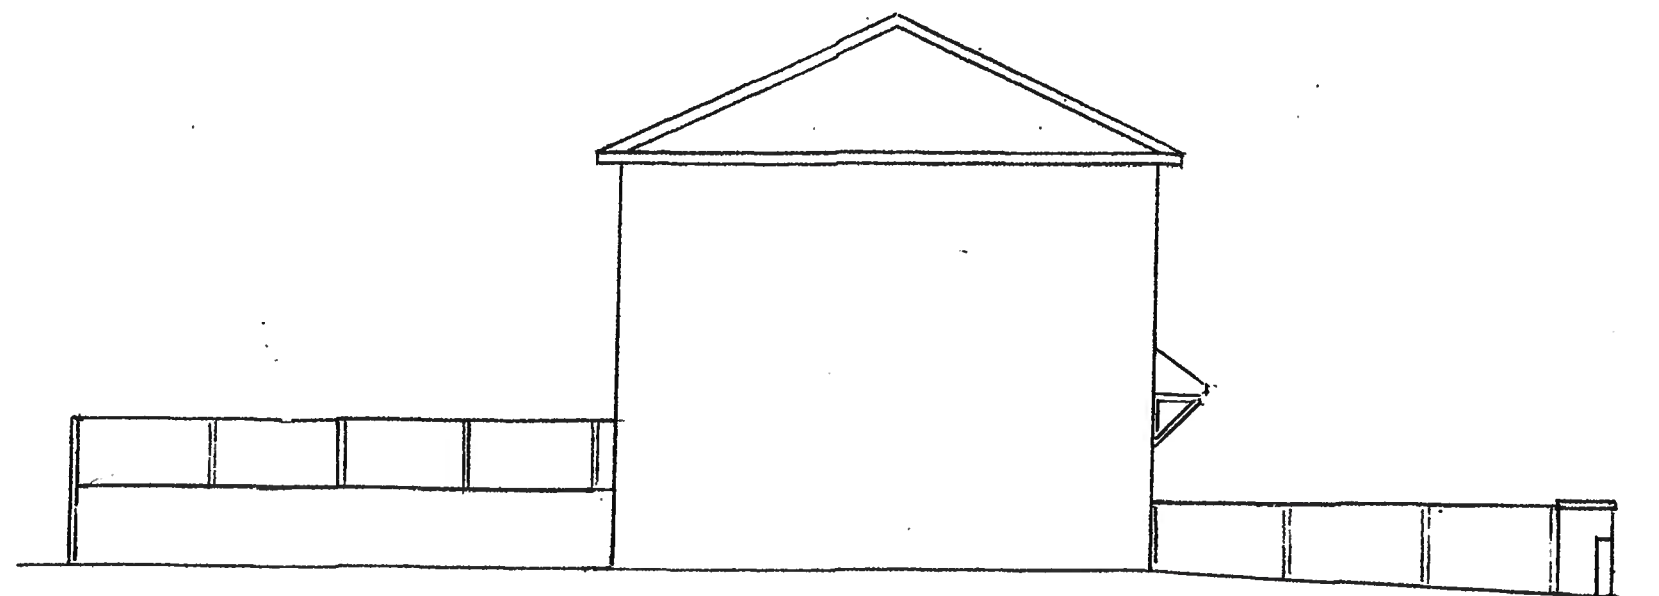

EXISTING SIDE ELEVATION

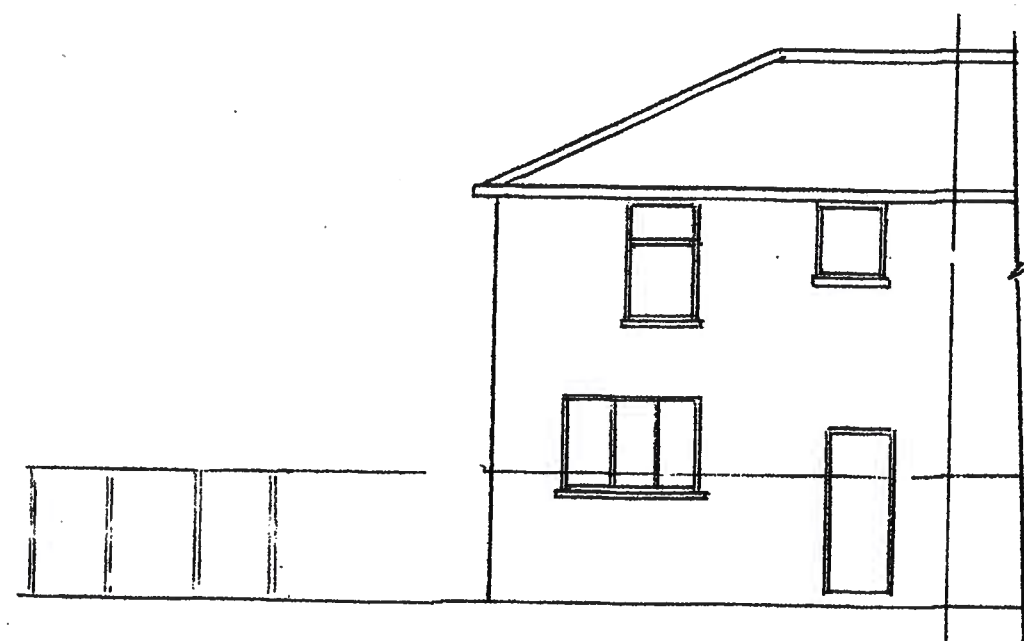

EXISTING REAR ELEVATION

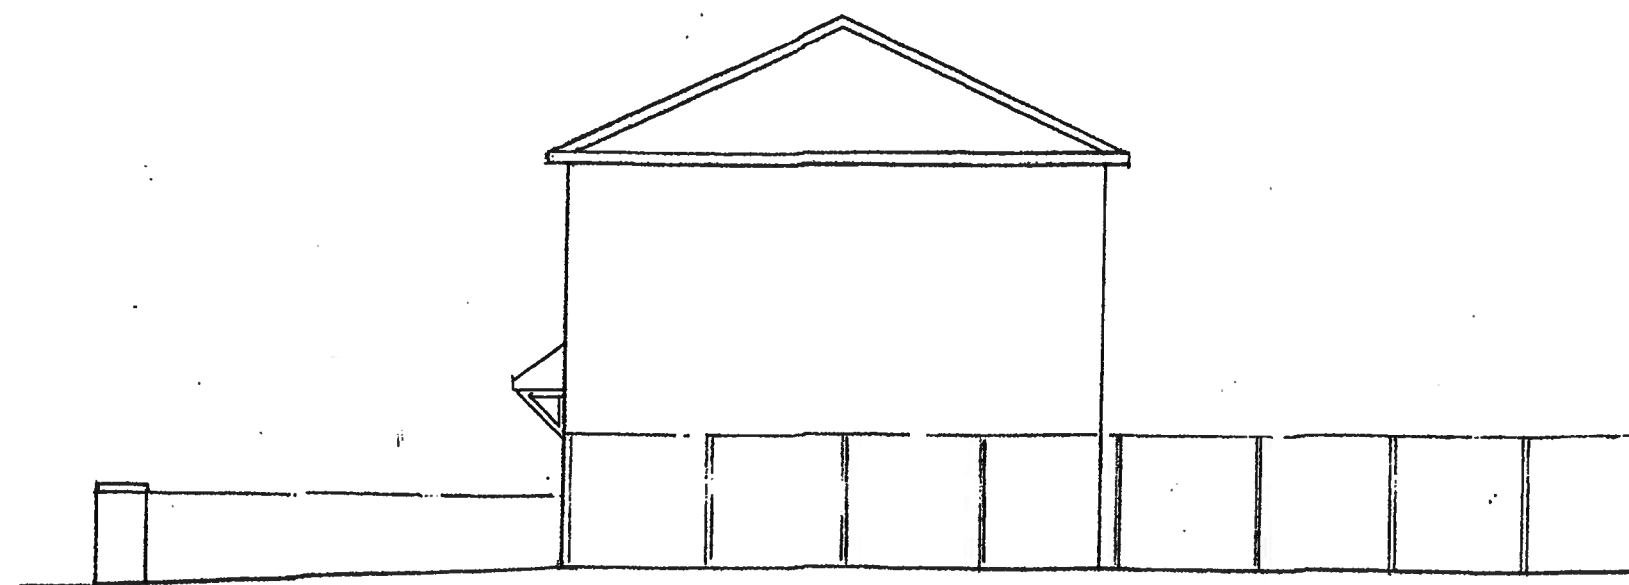

EXISTING SIDE ELEVATION

Thompson Designs

Tel 0161 705 1458 Mob 07884 318634

Sheet 1

Existing Elevations

151 Bellshill Crescent

Rochdale OL16 2TU

Scale 1 : 100 @ A3 Date November 2020