

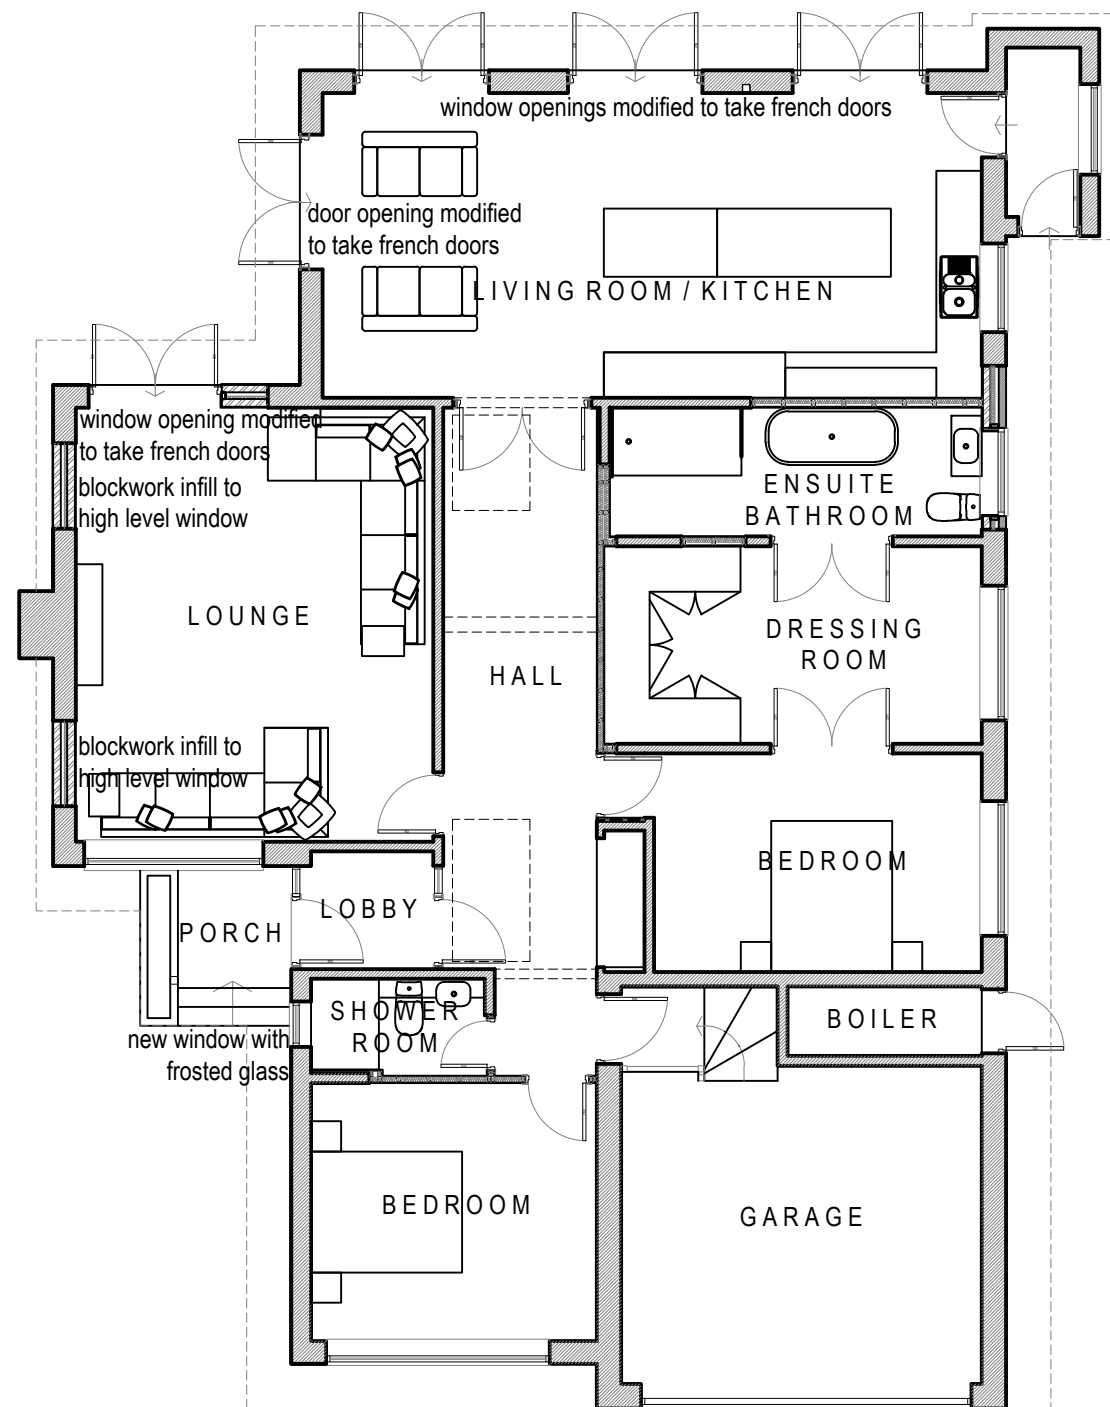


 

PROPOSED GROUND FLOOR PLAN

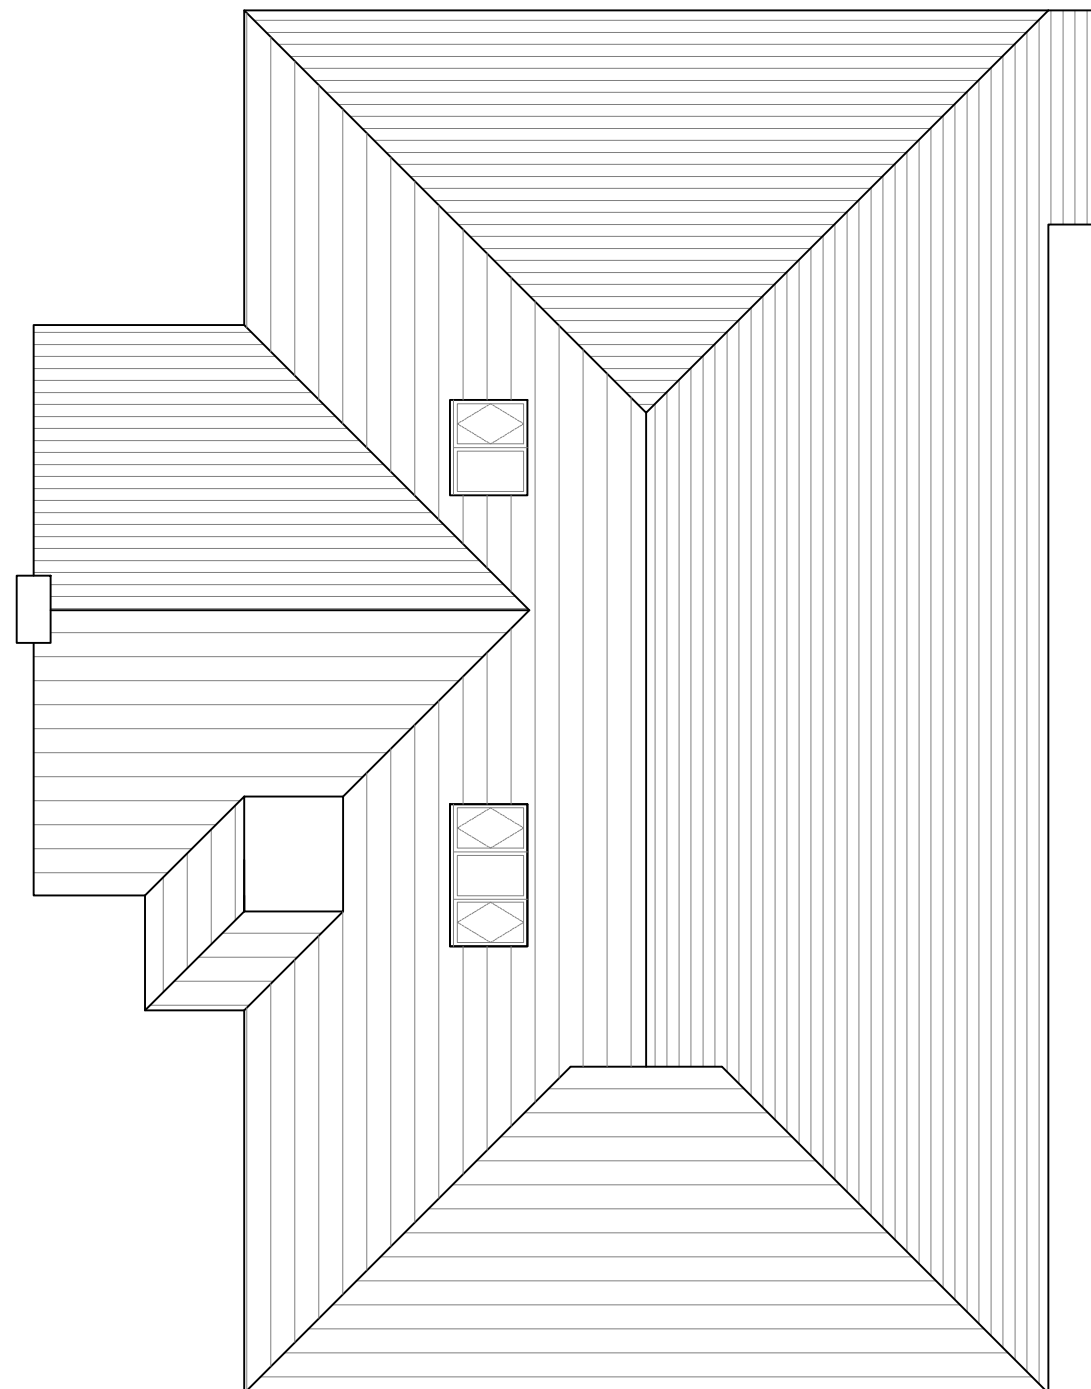

PROPOSED ROOF PLAN

Disclaimer:

Do not scale from this drawing.
All dimensions to be verified on site prior to the commencement of any work or the production of any shop drawing. All discrepancies to be reported to the architect immediately.
This drawing is to be read in conjunction with all related Architect's and consultant drawings and any other relevant information.
This drawing is the copyright of Design & Architecture Workshop.

Notes:

D	21.02.24	Labels updated for planning
C	21.11.23	Updated for planning
B	03.11.23	Issued for planning
A	09.08.23	Issued for comments

Rev	Date	Description
-----	------	-------------

Design & Architecture Workshop
The Workshop,
2 Oldham Road,
Delph,
Oldham OL3 5EB
tel: 01457 238324
email: info@daworkshop.co.uk
www.daworkshop.co.uk

Project:
30 Spencer Lane
Proposed remodel

Drawing Title:
Proposed Ground & Roof Plans

Scale: 1:100	Papersize: A3
-----------------	------------------

Drawing No.:
221-103

Drawing Date: Aug 2023	Drawn by: RAD
---------------------------	------------------

Client:
Mrs J Taylor

