


Notes:
This drawing is copyright. Figured dimensions are to be followed in preference to scaled dimensions and particulars are to be taken from the actual work where possible. Any discrepancy must be reported to the architect immediately and before proceeding. If in doubt, ask.


Elevation Materials Legend

- 1 Buff Stone
- 2 Off White Render
- 3 Black Timber Cladding
- 4 Brown Timber Shutters
- 5 Brown Entrance Door
- 6 White Framed Windows and Doors
- 7 Dark Grey Concrete Roof Tiles

White soffits, fascias, gutters and rainwater pipes

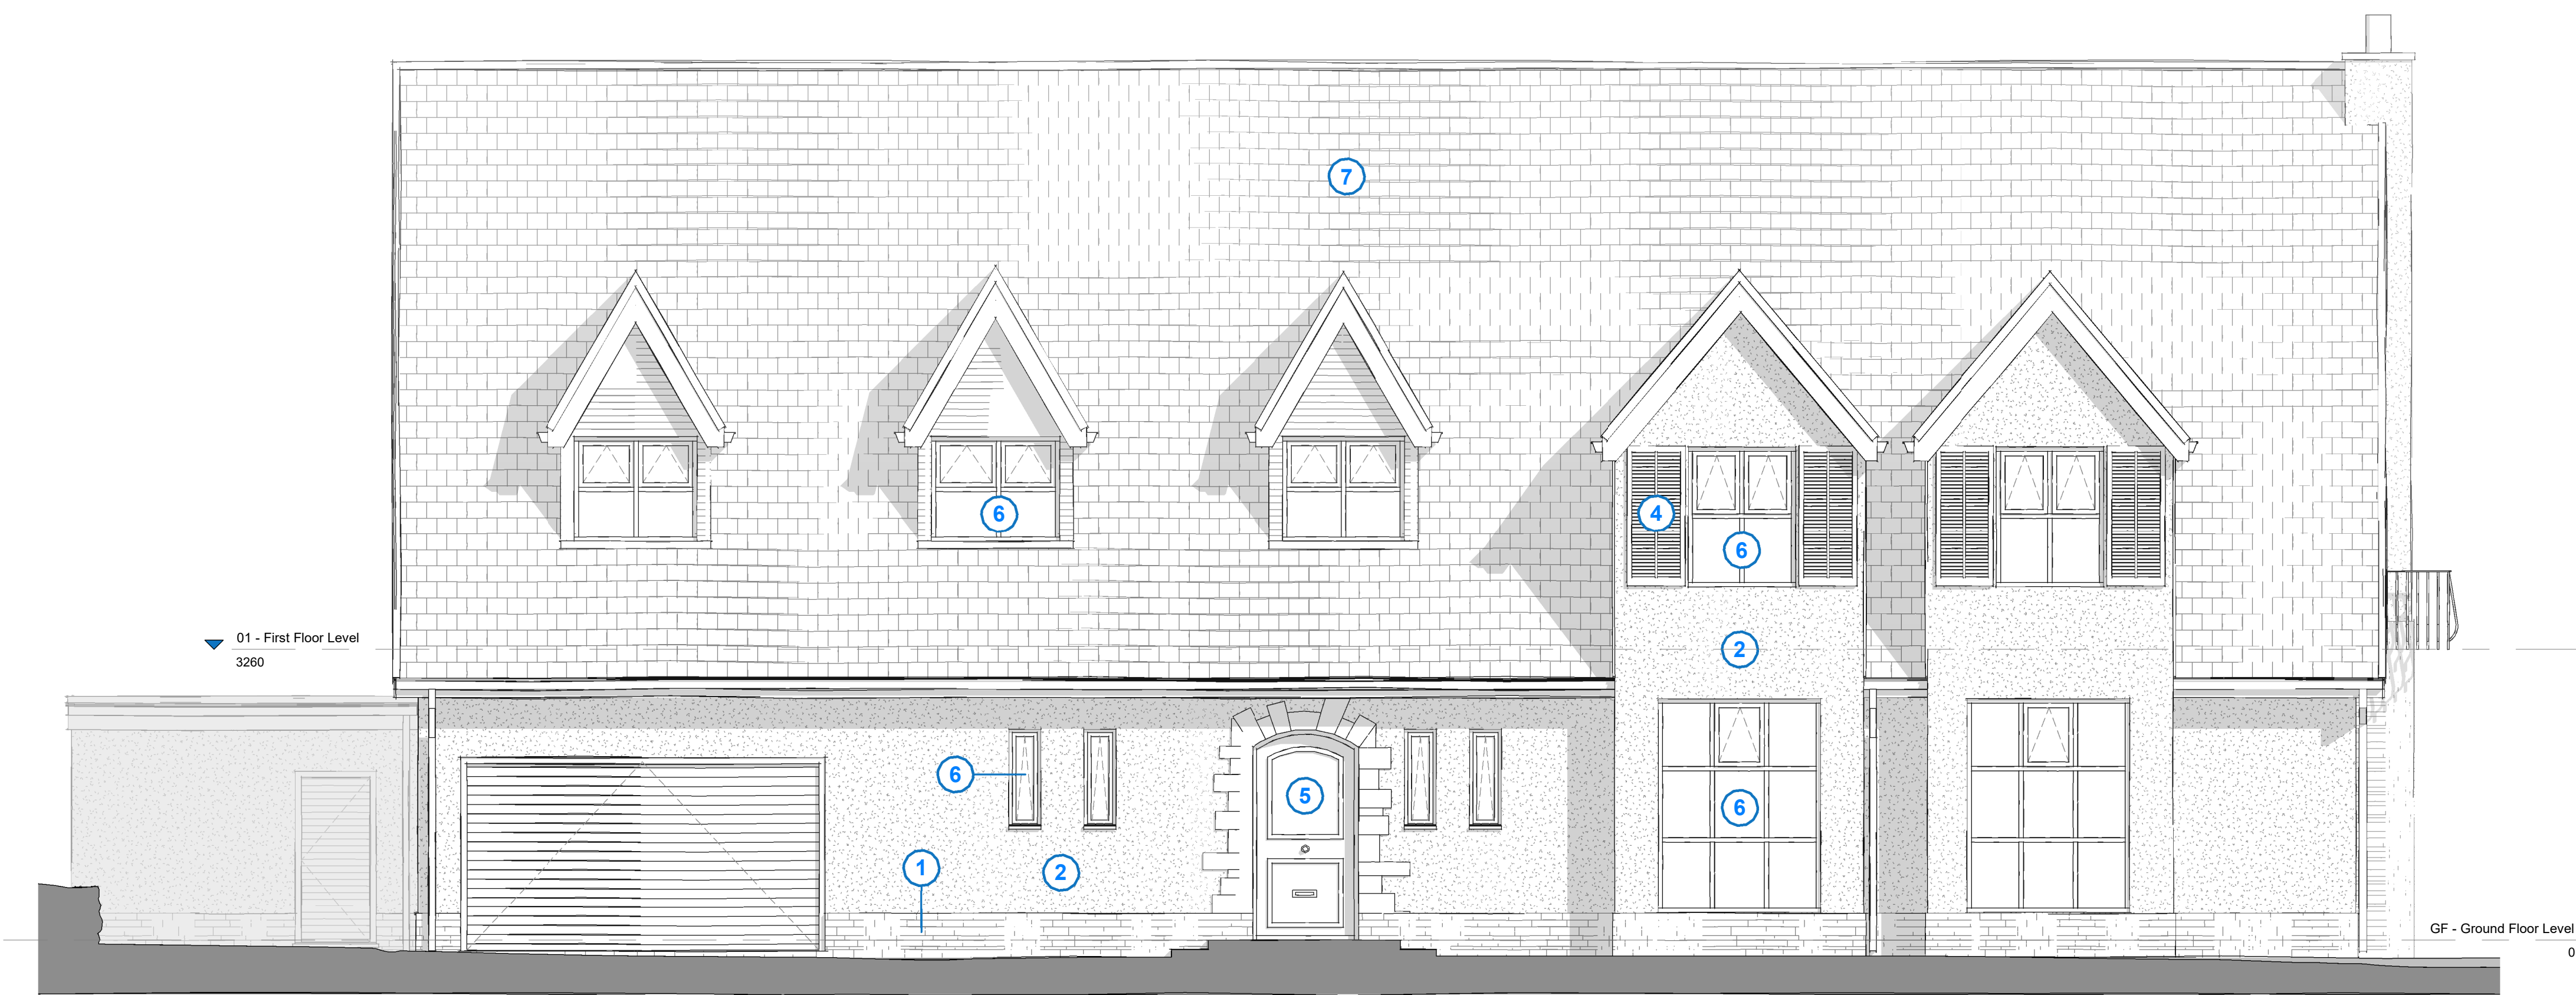


E1 Existing Front Elevation
1 : 50

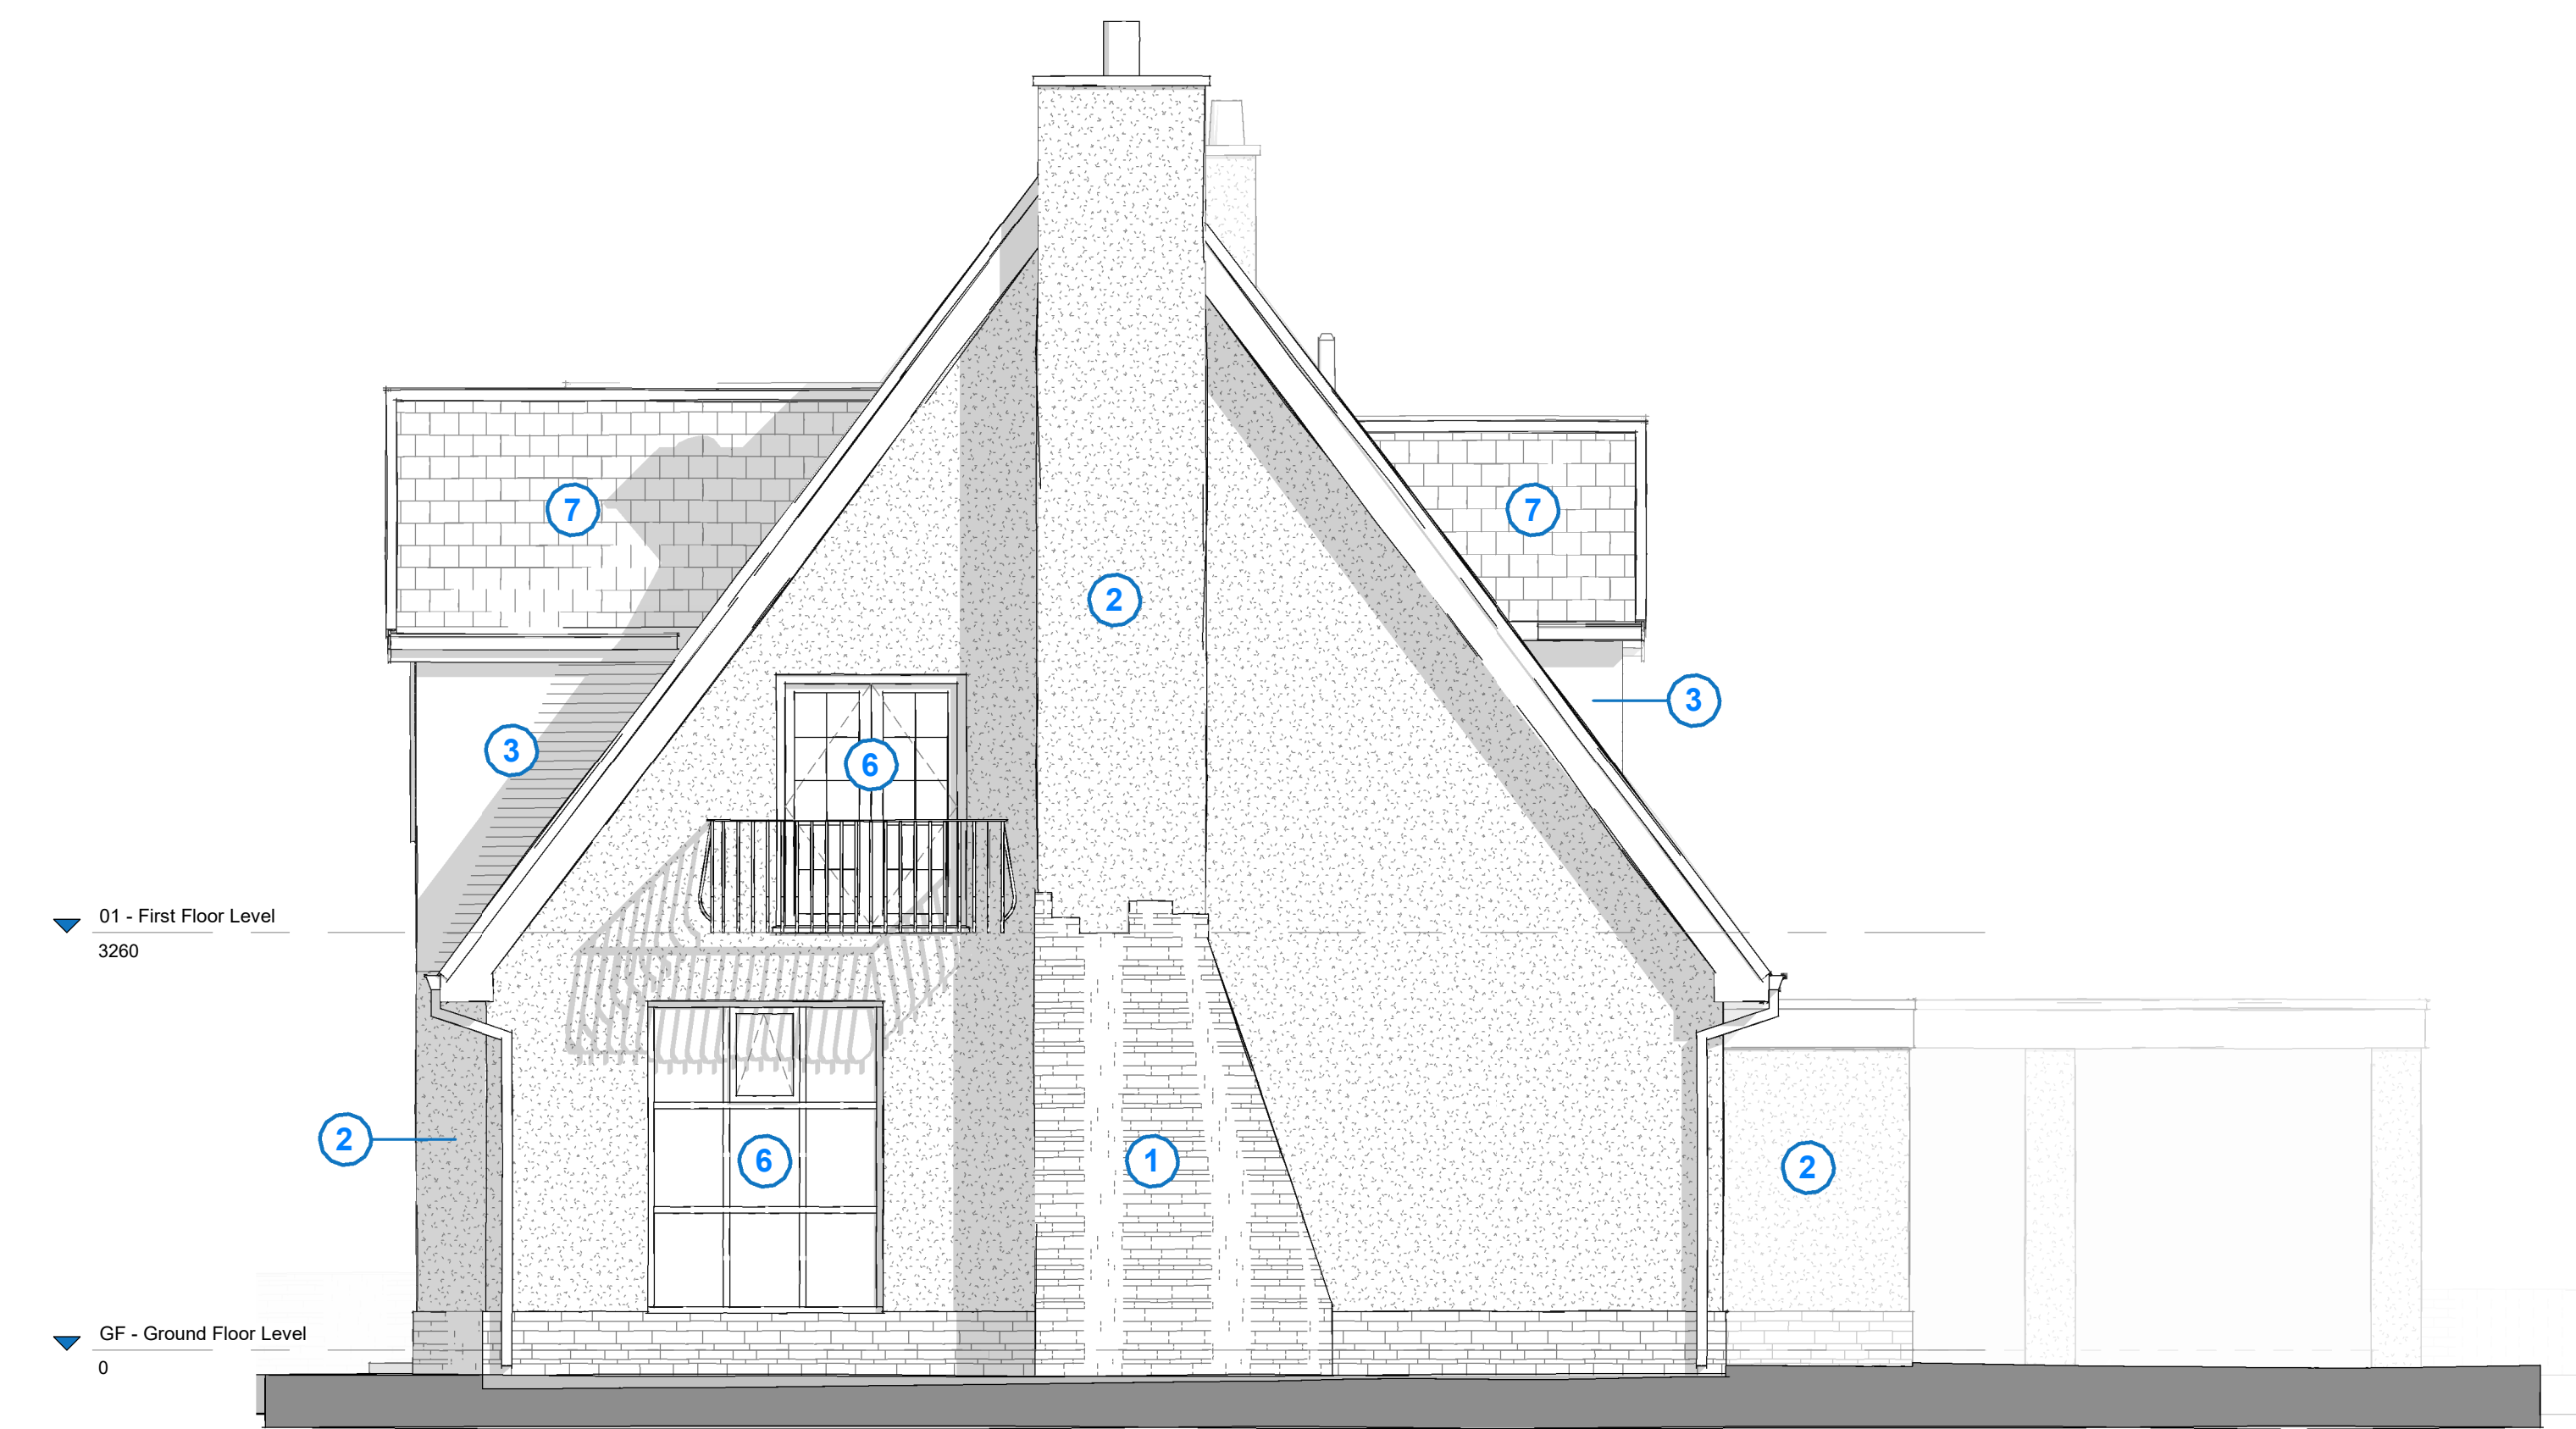

E2 Existing Side Elevation (1)
1 : 50



E3 Existing Rear Elevation
1 : 50

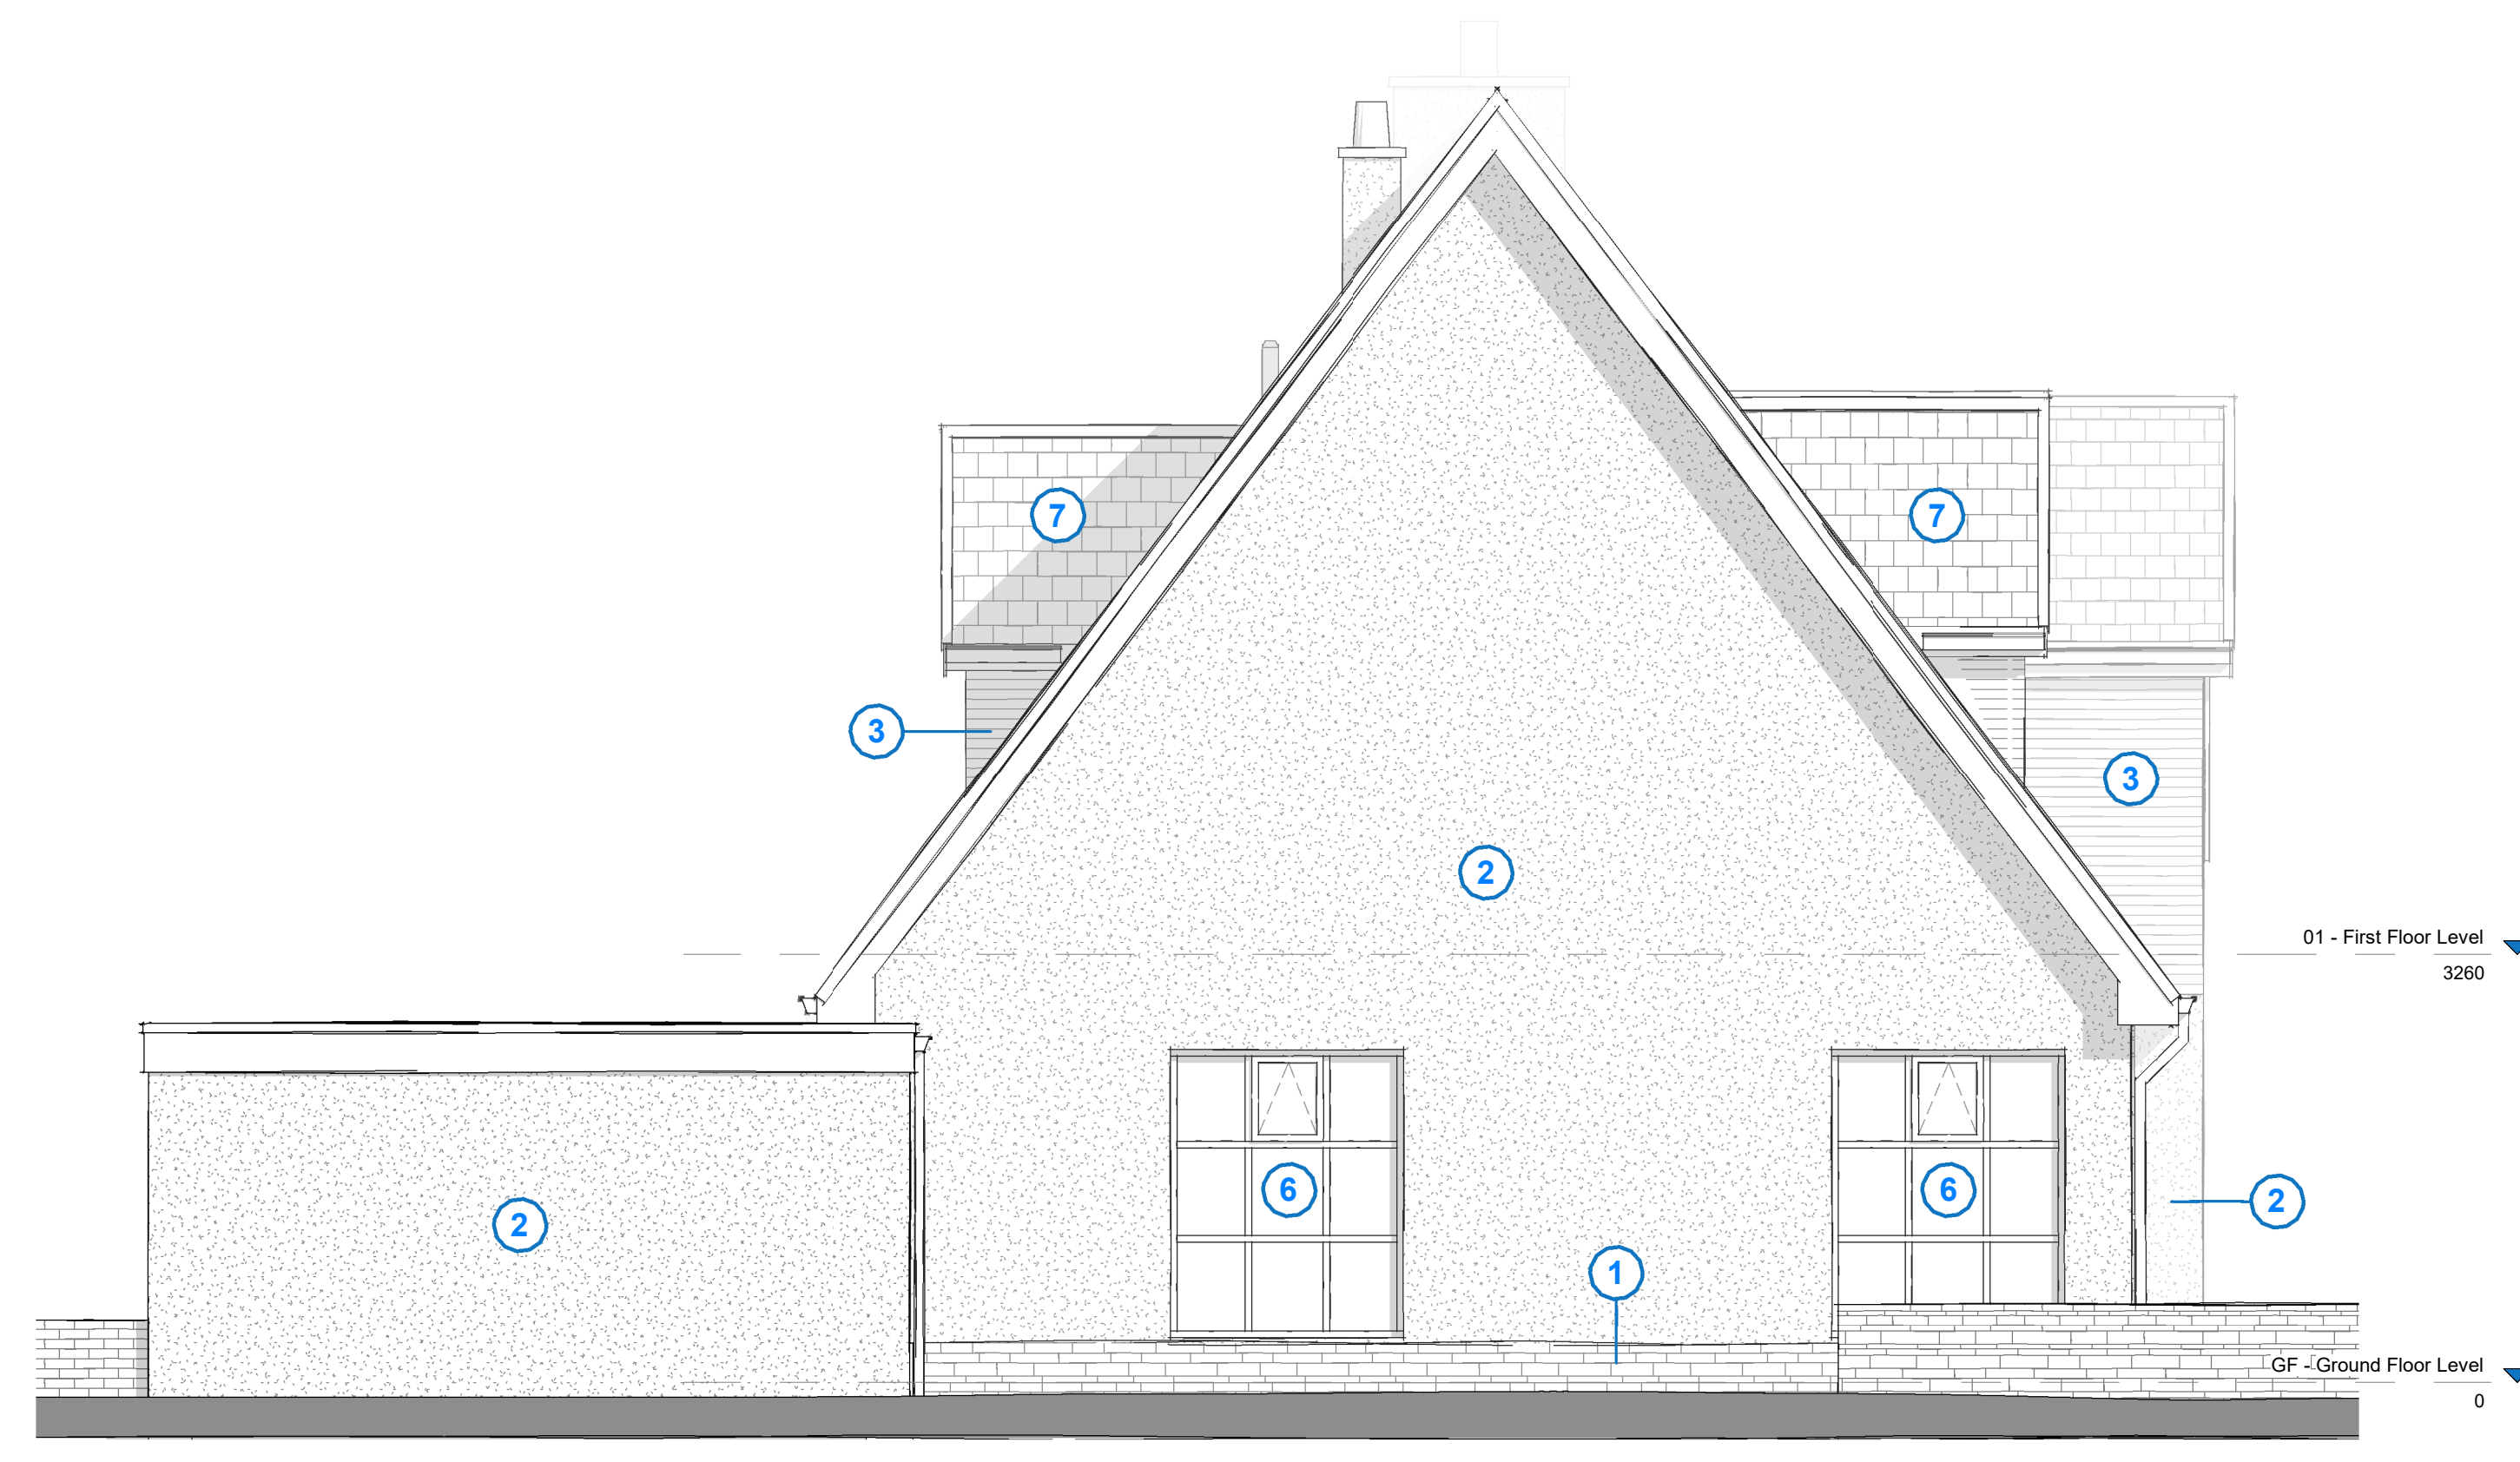

E4 Existing Side Elevation (2)
1 : 50

Rev	Description	Date
Revised Schedule		
Rev No:		
Drawn by:	DW	
Project No:	DWA-2319	
Project:	4 Norford Way, Rochdale, OL11 5QS	
Drawing Title:	Existing Elevations	
Drawing No:	DWA-2319-PL-04	
Date:	25/09/23	Scale: 1 : 50 @A0
Client:	Dr Sarwar	
Architect:	Dan Worden Architecture	
Tel:	07581 584180	
Email:	enquiries@danwordenarchitecture.co.uk	
Web:	danwordenarchitecture.co.uk	