




NOTES:
This drawing is to be read in conjunction with all relevant Design Safety Risk Assessments.
DO NOT SCALE FROM DRAWING.
WRITTEN DIMENSIONS ONLY.
ALL DIMENSIONS TO BE CHECKED & VERIFIED ON SITE PRIOR TO CONSTRUCTION.

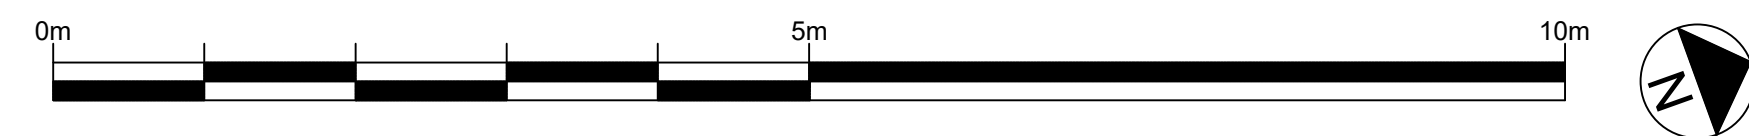

P03	Planning Issue.	JH	25/01/25	JH
P02	Planning Issue.	JH	23/10/24	JH
P01	Issued to client for costing.	JH	07/10/24	JH
Revision	Description	Drawn	Date	Checked
				Approved

Project	Proposed Porch 67 Newhouse Road, Heywood OL10 2NX
Client	Mr C Fox
Title	General Arrangement - Ground & First Floor Plan - Proposed

Scale	Drawn JH	Checked	Approved
1:50	Date Sep 2024	Date	Date

Project number	Drawing number	Revision
240801	0004	P03