



Elevation1: North Elevation

1 : 500

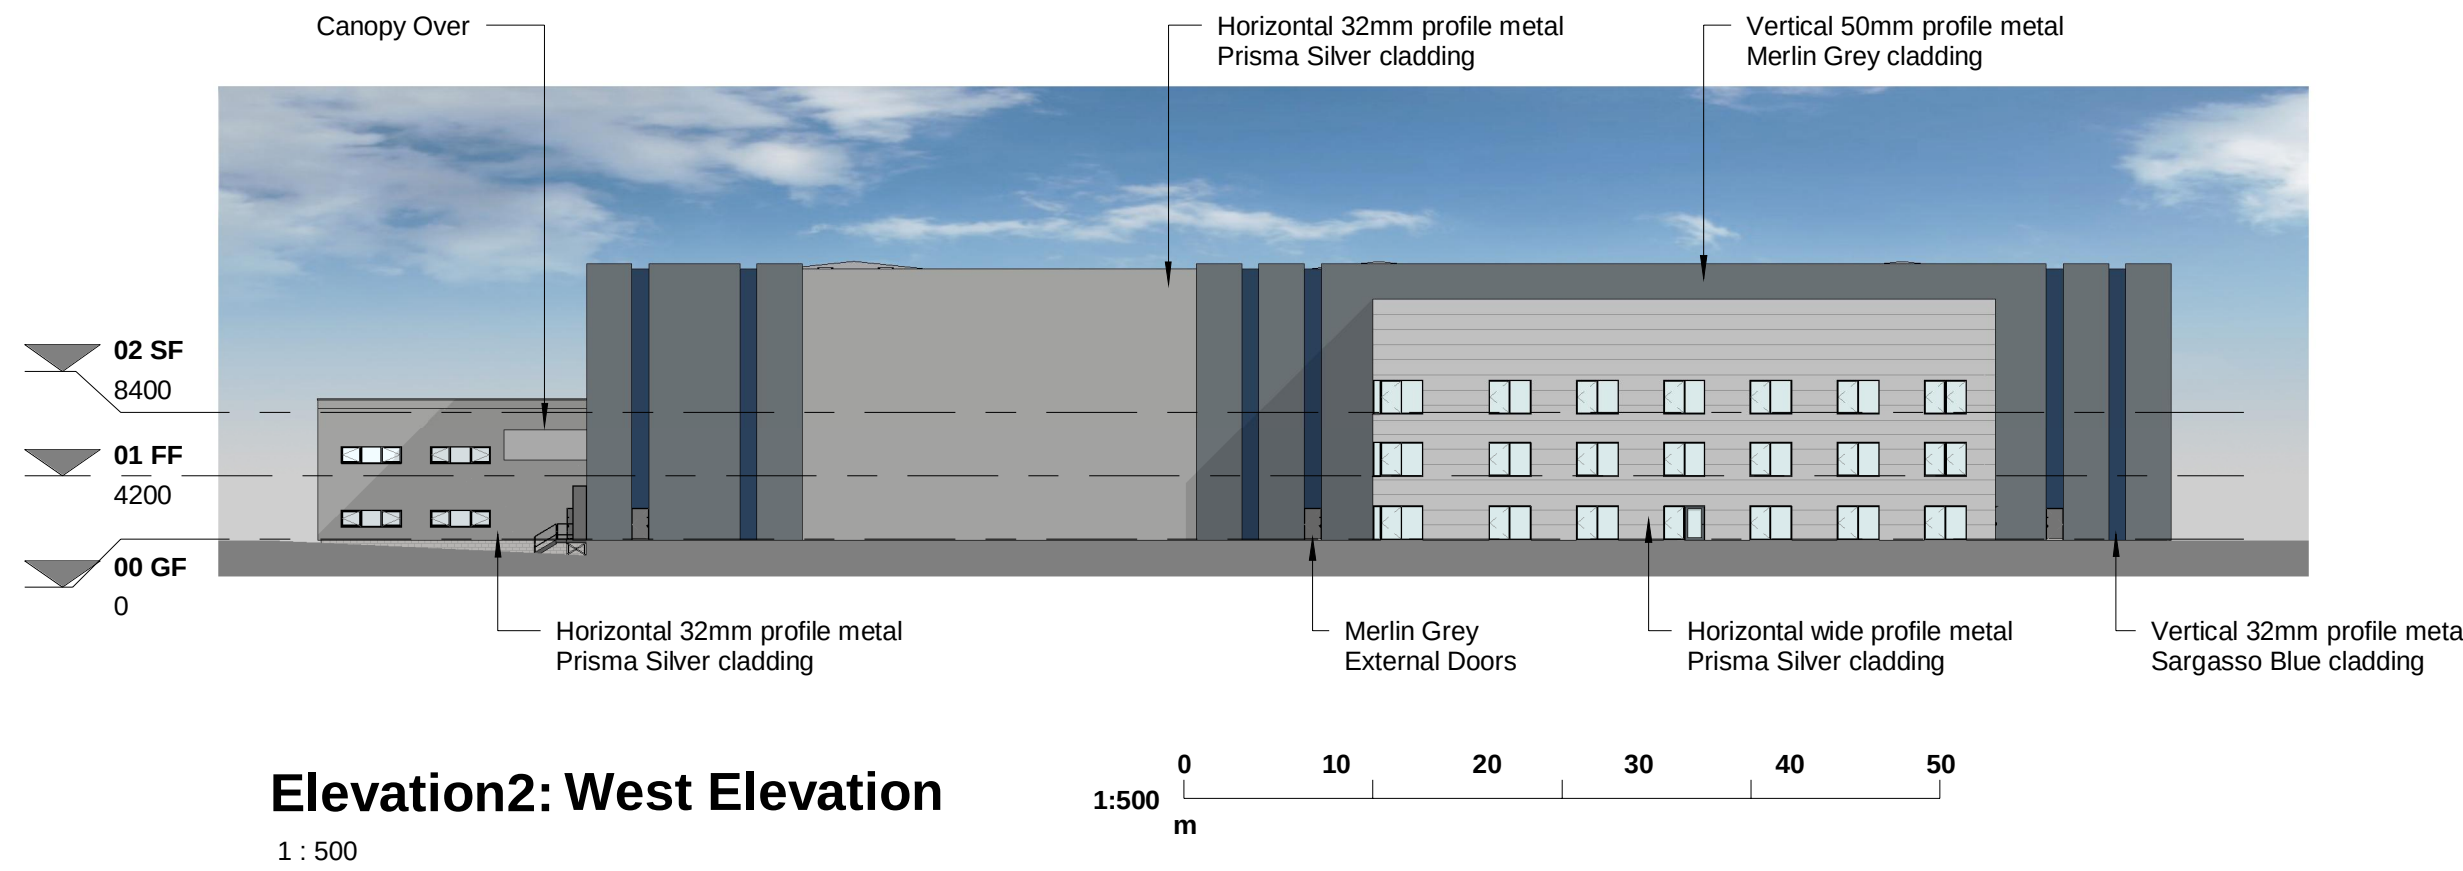


Elevation2: West Elevation

1 : 500

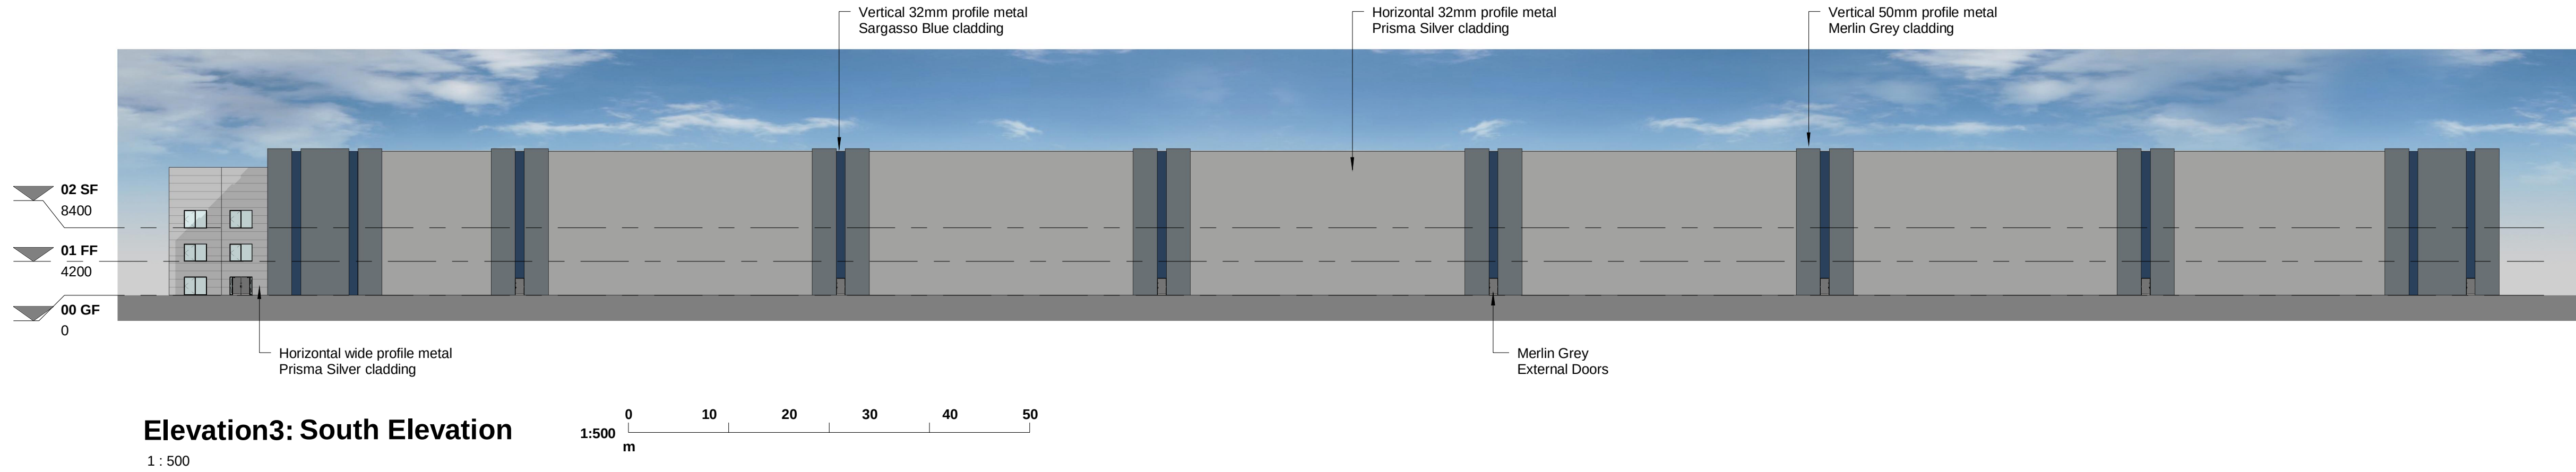

Elevation3: South Elevation

1 : 500

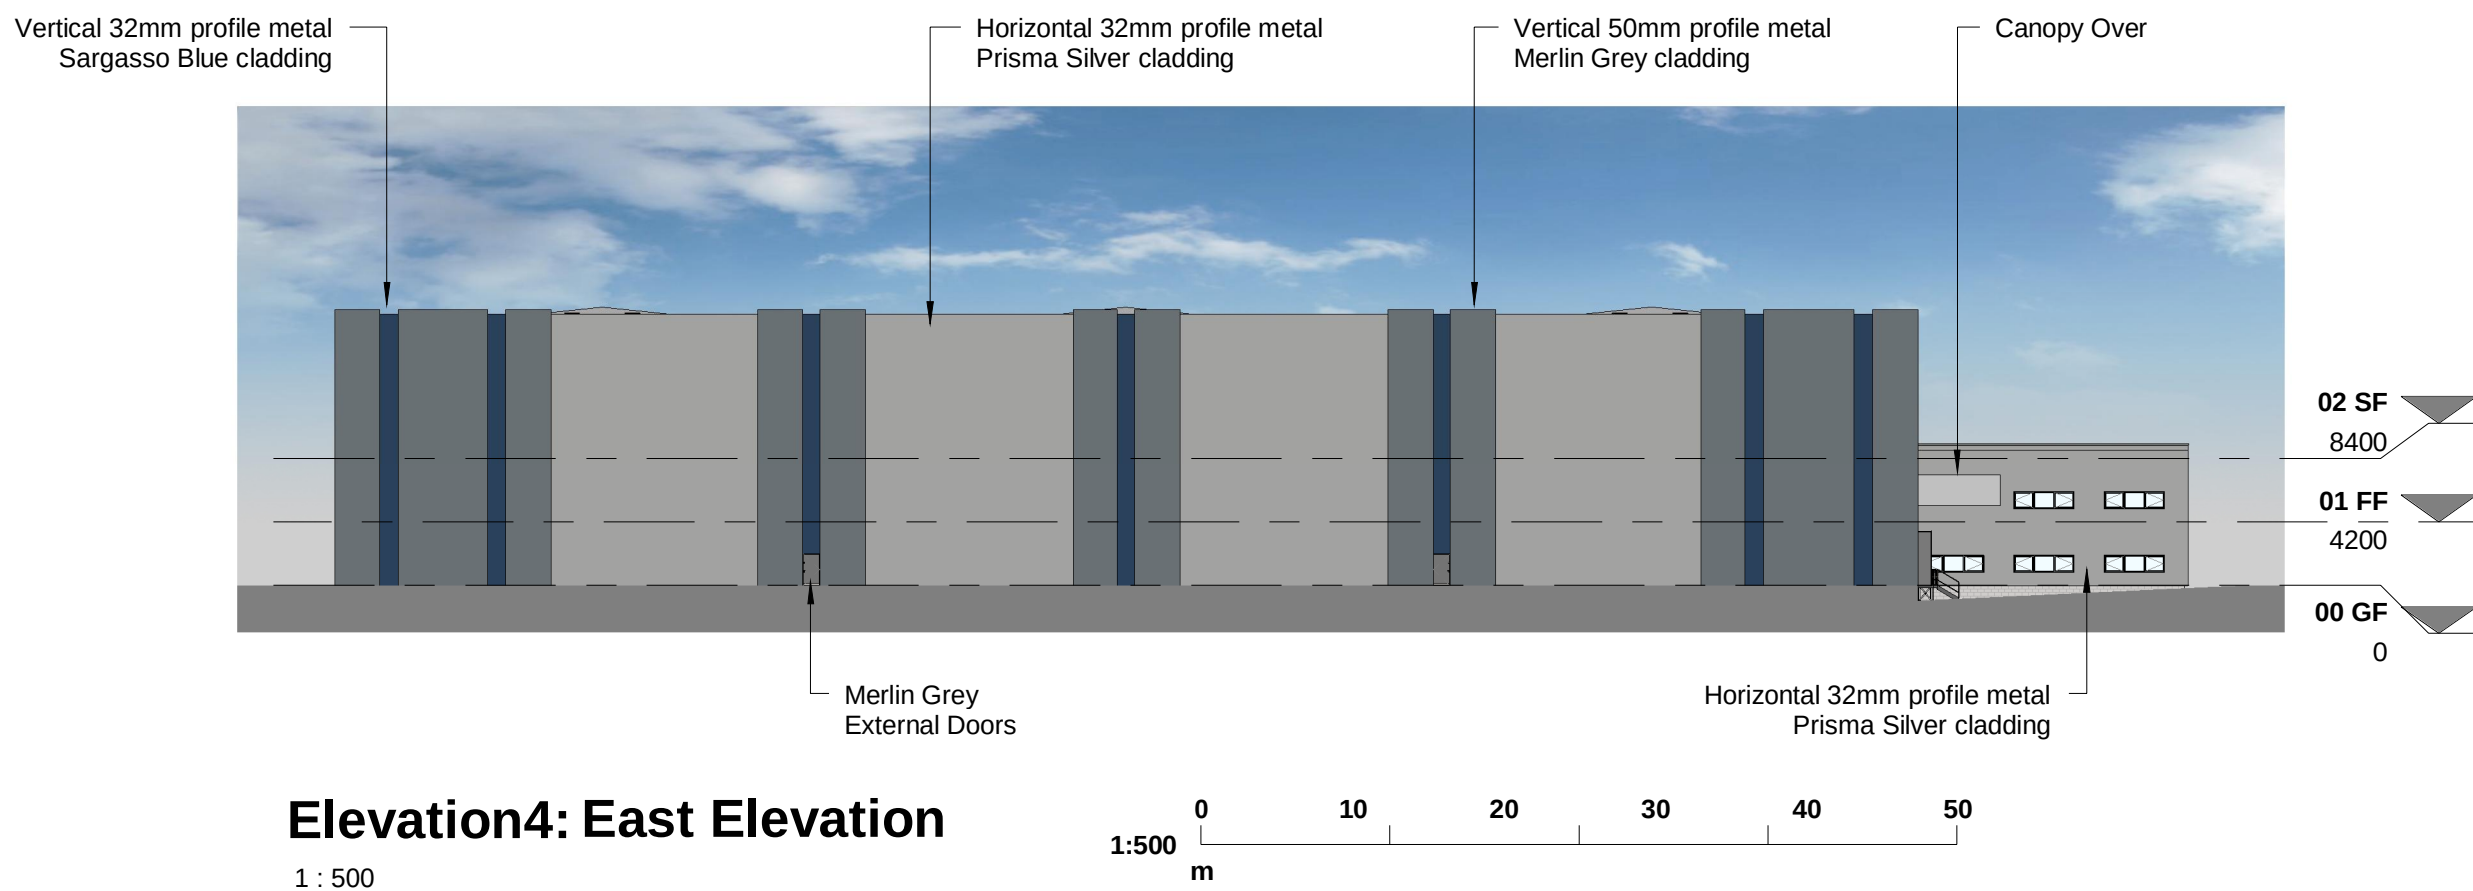

Elevation4: East Elevation

1 : 500

© COPYRIGHT. ALL RIGHTS RESERVED.
THIS DRAWING MUST BE READ IN CONJUNCTION WITH ALL OTHER RELEVANT
DRAWINGS AND INFORMATION.
ANY DISCREPANCIES MUST BE REPORTED TO NIRAS ARCHITECTS IMMEDIATELY.
UNLESS EXPRESSLY ISSUED FOR CONSTRUCTION.
DO NOT SCALE OFF DRAWINGS. USE DISPLAYED DIMENSIONS.

#	14.06.2022	First Issue	RPM	CJS
Rev	Date	Description	By	Chk

PLANNING

NIRAS
ARCHITECTS
4100 PARK APPROACH
THORPE PARK
LEEDS
LS28 8QB
hello@nirasarchitects.com
+44 (0)113212XXXX

CLIENT


Danish Crown

PROJECT

NEW PACKING AND SLICING
FACILITY

TITLE

EXISTING ELEVATIONS

DRAWING NUMBER	STATUS	DRAWN RPM	CHECKED CJS	SCALE @ A1
DAN001	NIA	B	XX	DR A
PROJECT NO	ORG	FR	SB	FORM
DIS	NUMBER	REV		

FOR CONSTRUCTION ON APPROVAL