




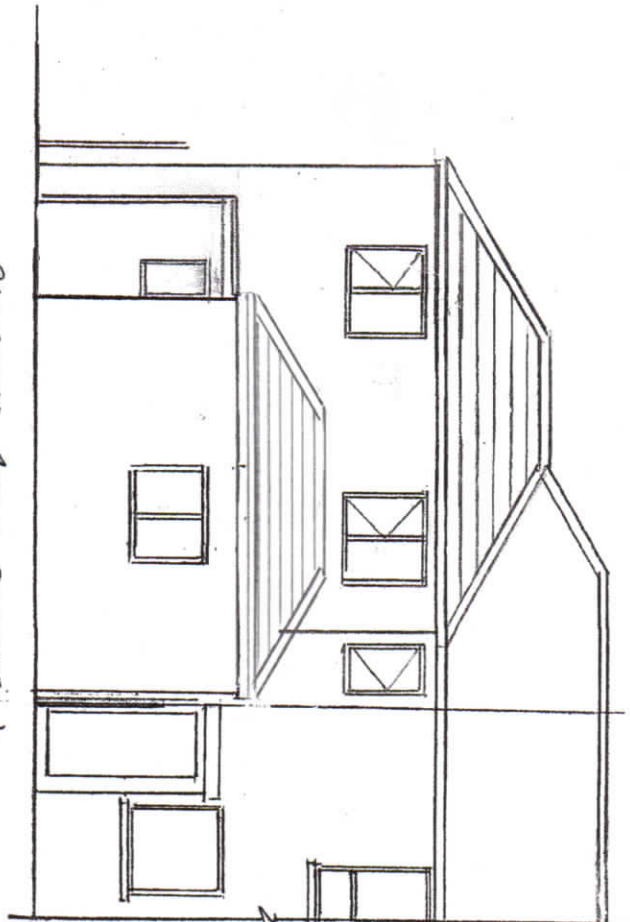


PROPOSED REAR ELEVATION

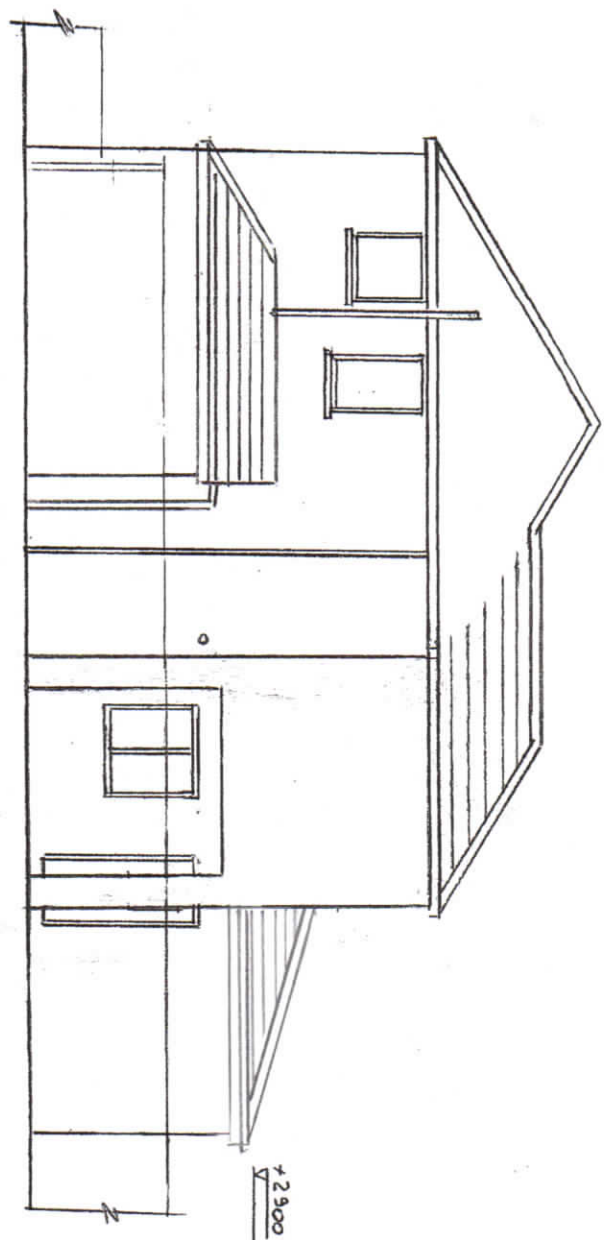


PROPOSED SIDE ELEVATION

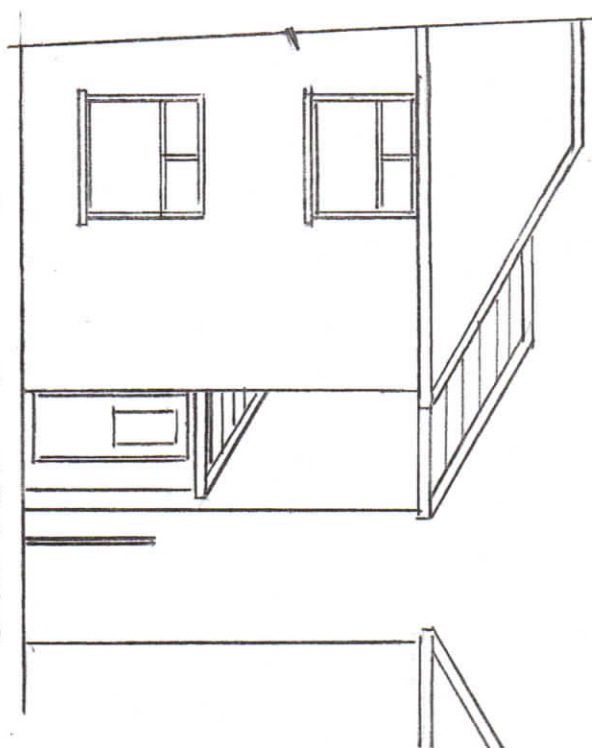


PROPOSED FRONT ELEVATION

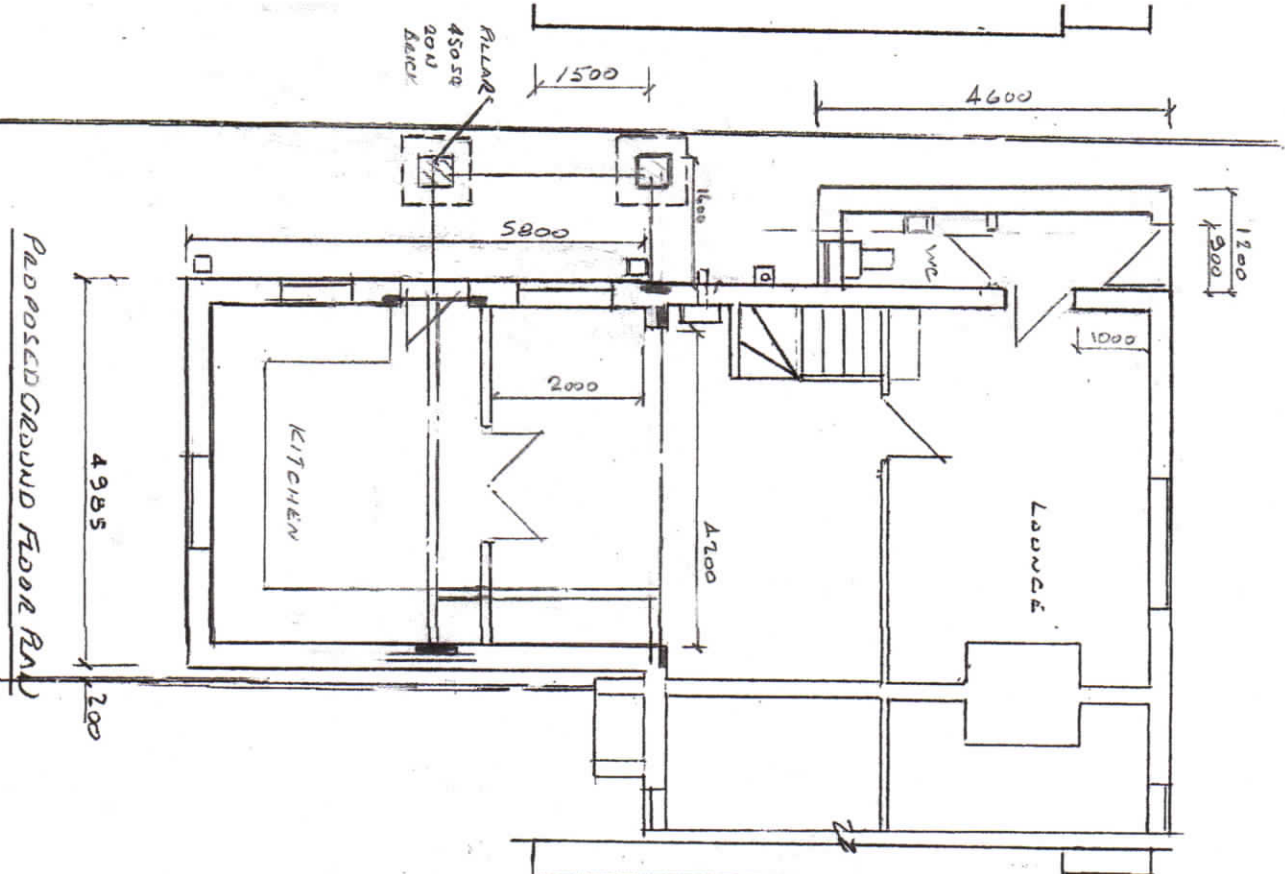

PROPOSED GROUND FLOOR PLAN

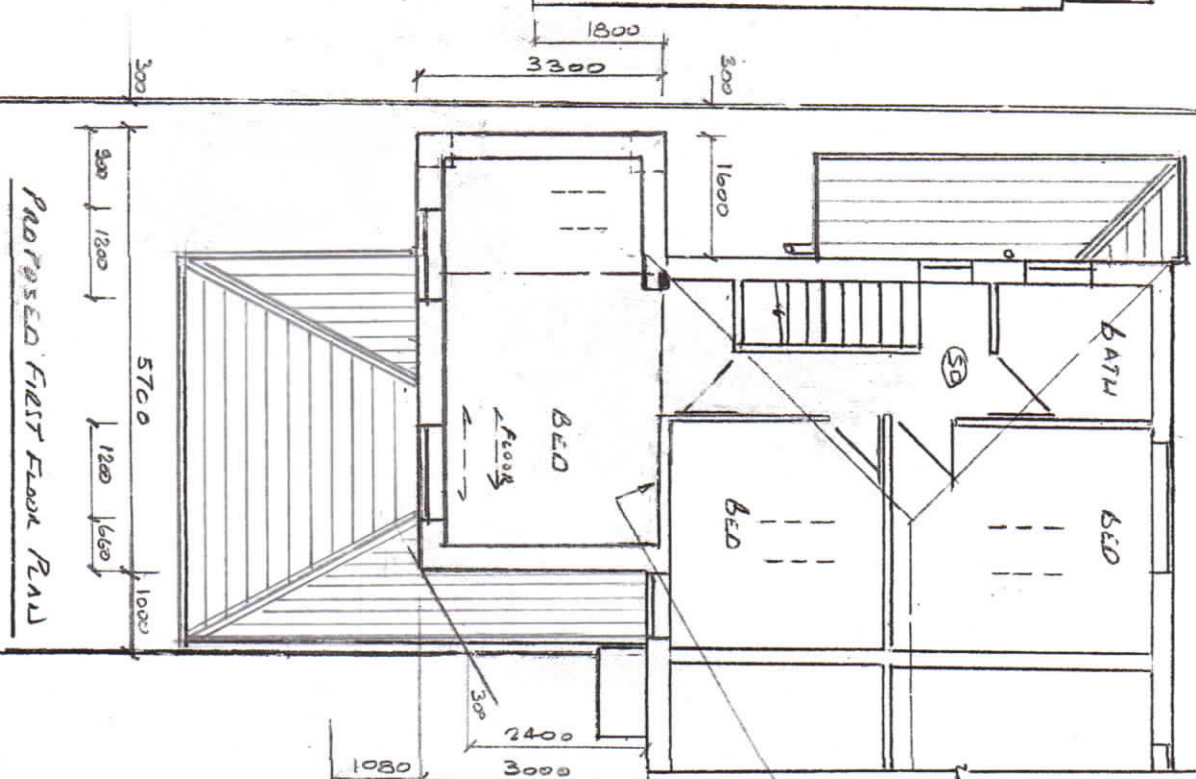






PROPOSED FIRST FLOOR PLAN

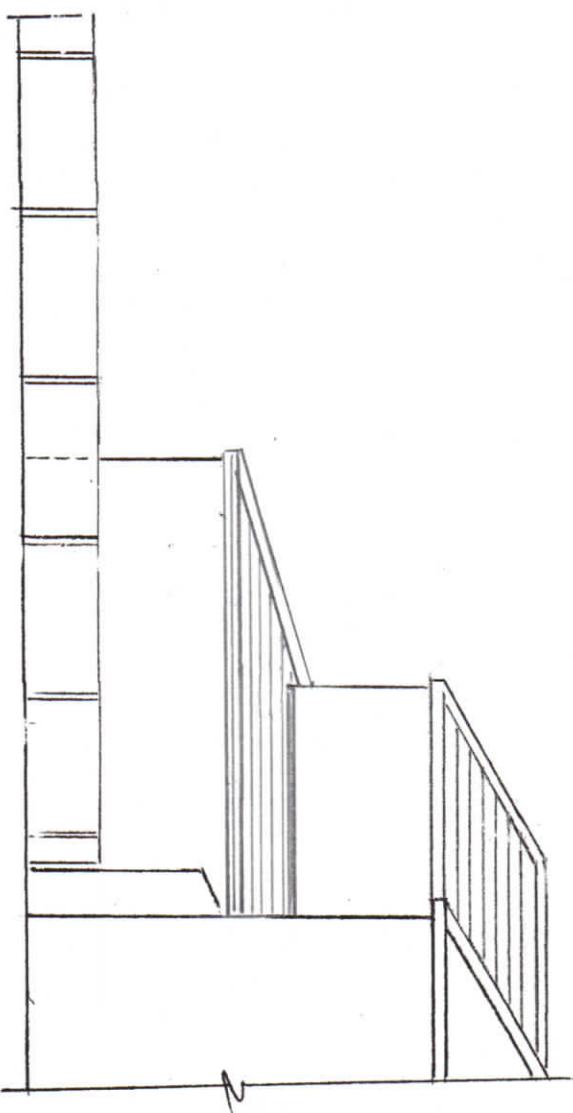

PROPOSED SIDE ELEVATION

Thompson Designs
 Tel 0161 705 1458 Mob 07884 318634
 Sheet 2
 Propose Plans and Elevations
 7 Bishop Street
 Rochdale OL16 2TE
 Scale 1:100 @ A3 Date April 2023

REV 4-

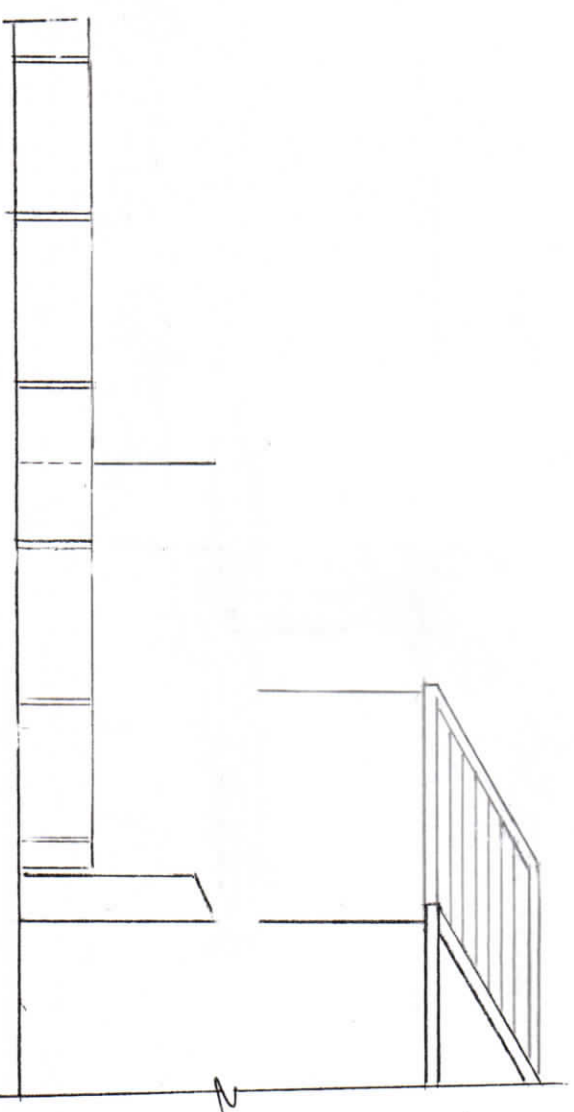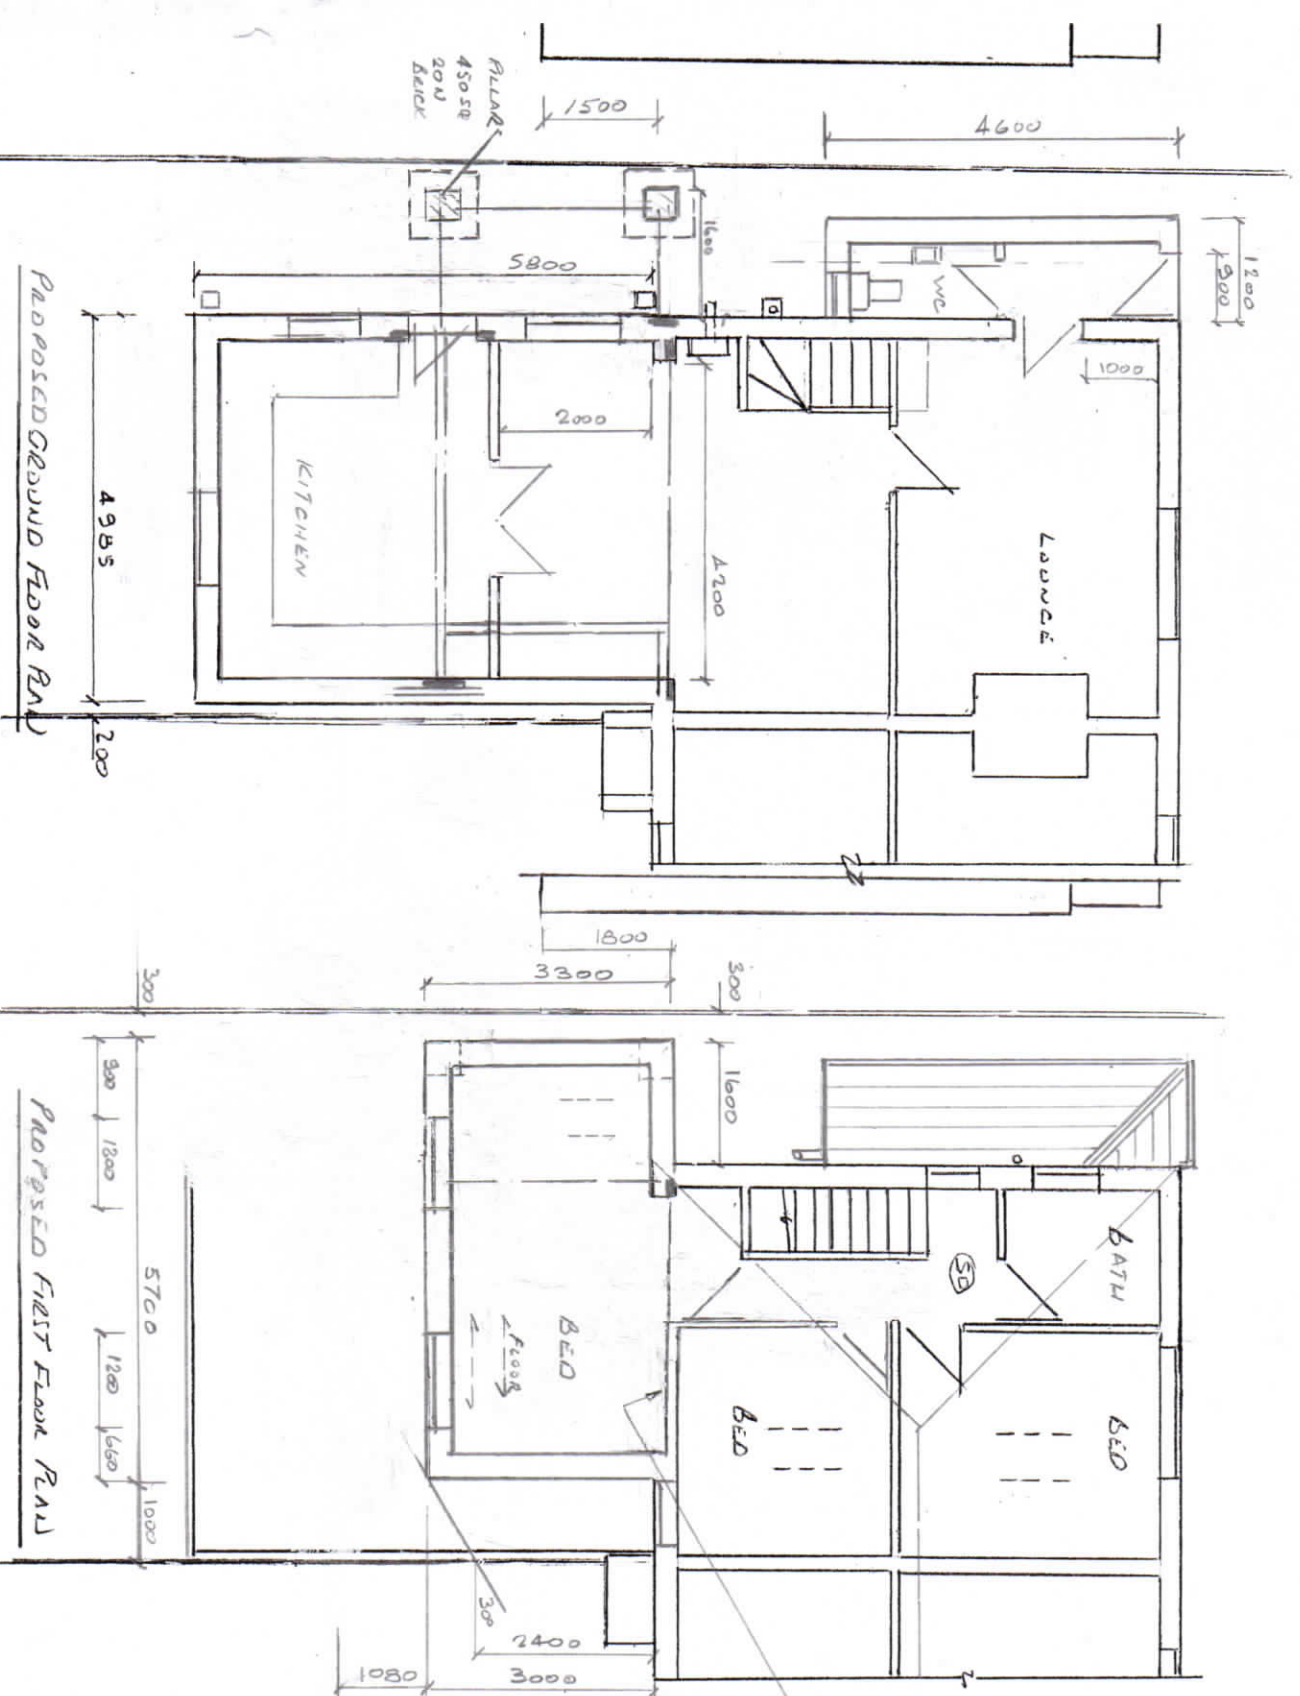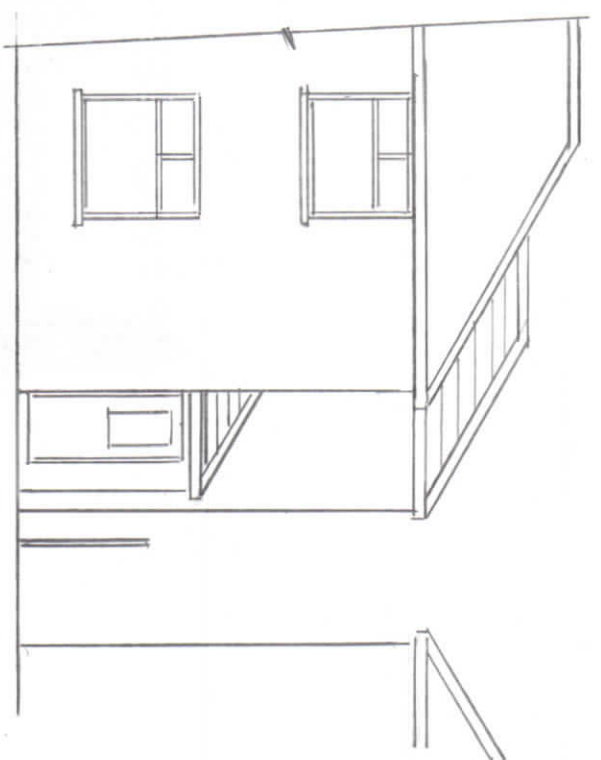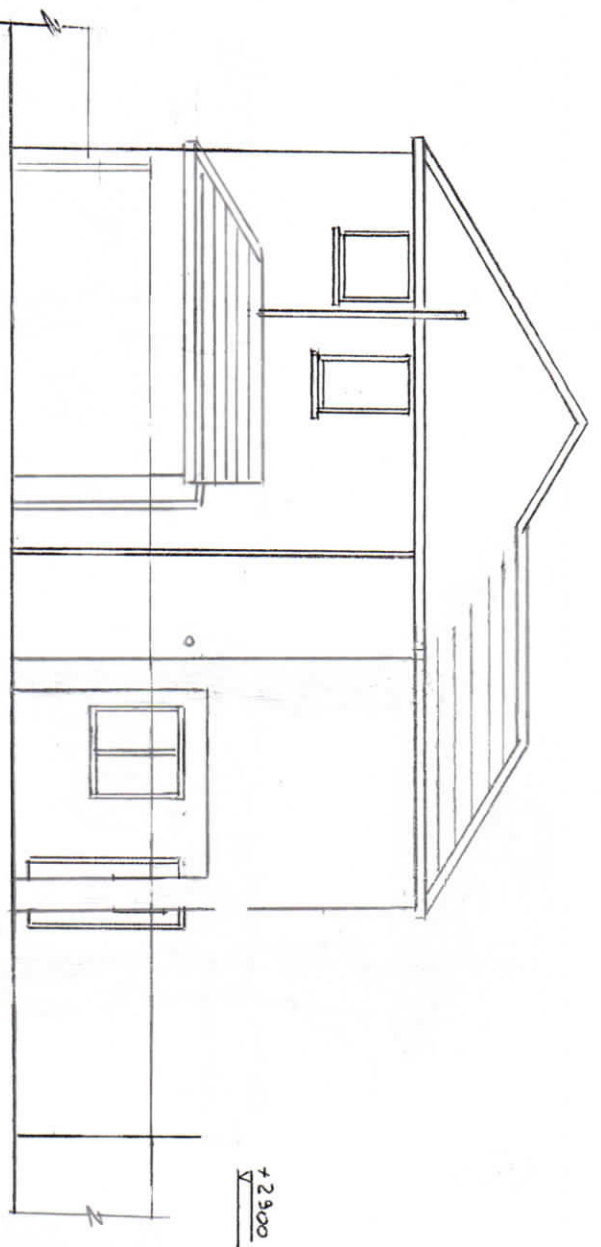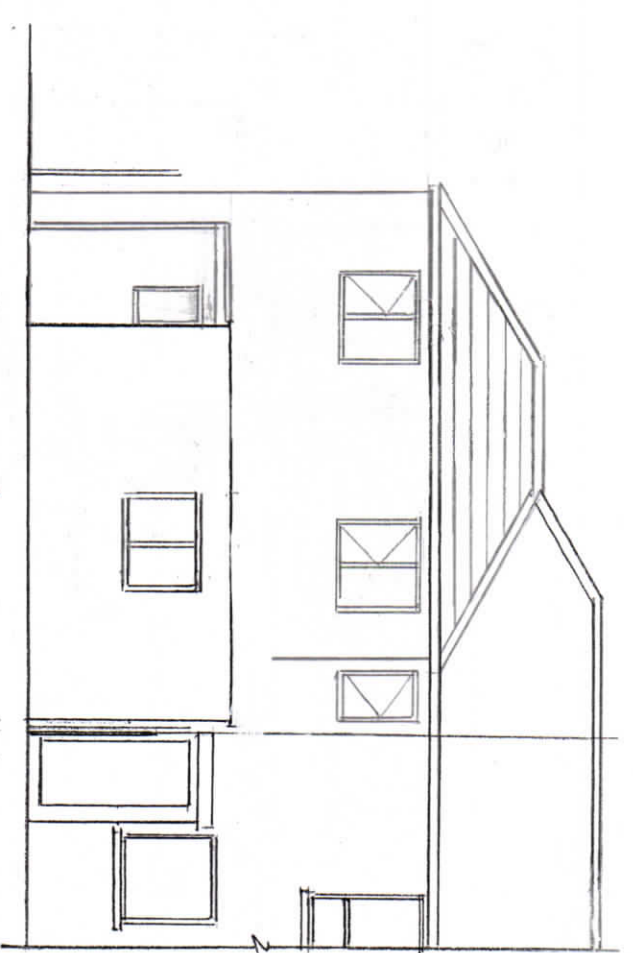

LEV 4

Thompson Designs

Tel 0161 705 1458 Mob 07884 318634

Sheet 2

Propose Plans and Elevations

7 Bishop Street

Rochdale OL16 2TE

Scale 1:100 @ A3 Date April 2023