


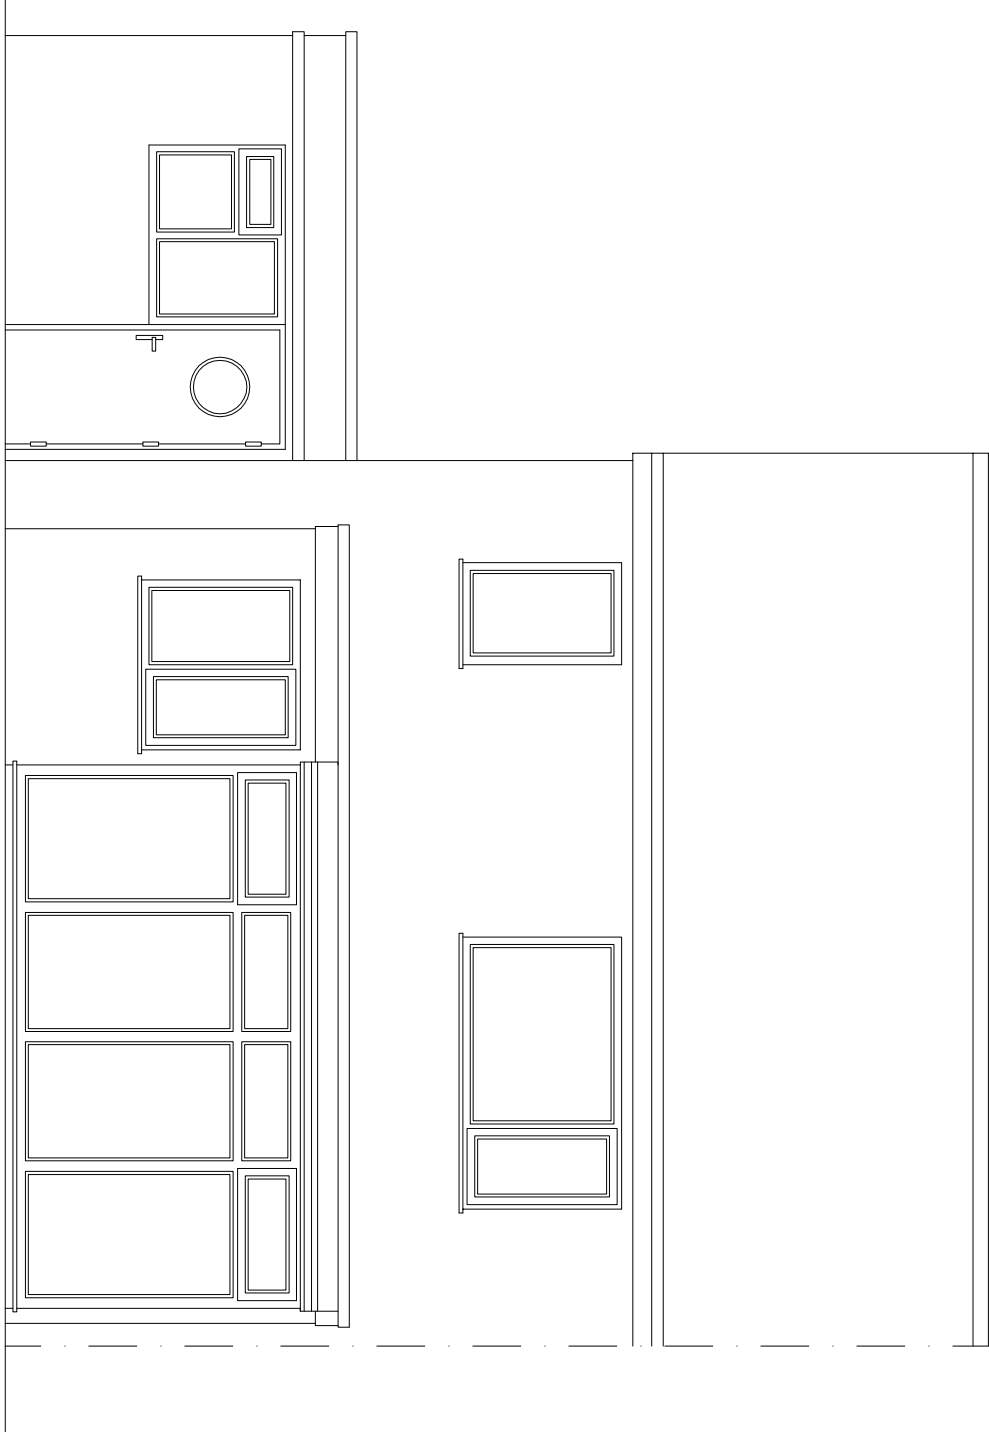


EXISTING FRONT ELEVATION
(SCALE 1:50)




EXISTING REAR ELEVATION
(SCALE 1:50)



PROPOSED FRONT ELEVATION
(SCALE 1:50)

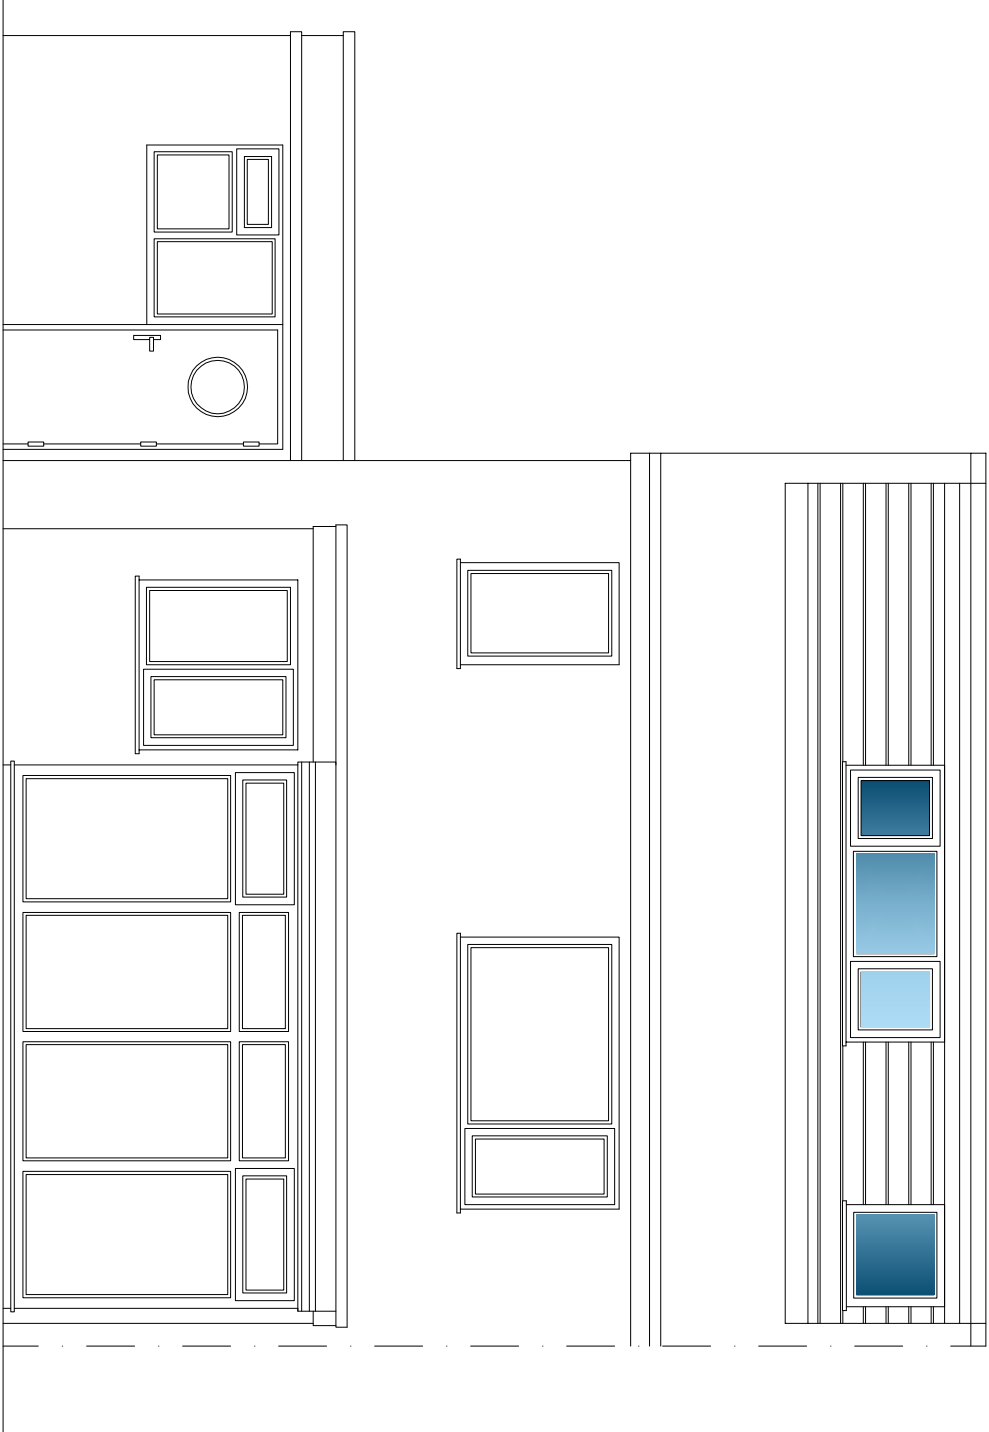

PROPOSED REAR ELEVATION
(SCALE 1:50)

 

A		28.11.22		ISSUED FOR PLANNING APPROVAL	
DRAWING STATUS					
PLANNING APPROVAL					
PROJECT					
68 SPRINGFIELD ROAD					
MIDDLETON					
TITLE					
PROPOSED FRONT & REAR DORMER EXTENSION					
SCALE & SIZE					
1:50 @ A1 UNO		STATUS	PLANNING APP.	DATE	
PROJECT No.		DRAWING No.	002	REV.	
SR-001		A			