

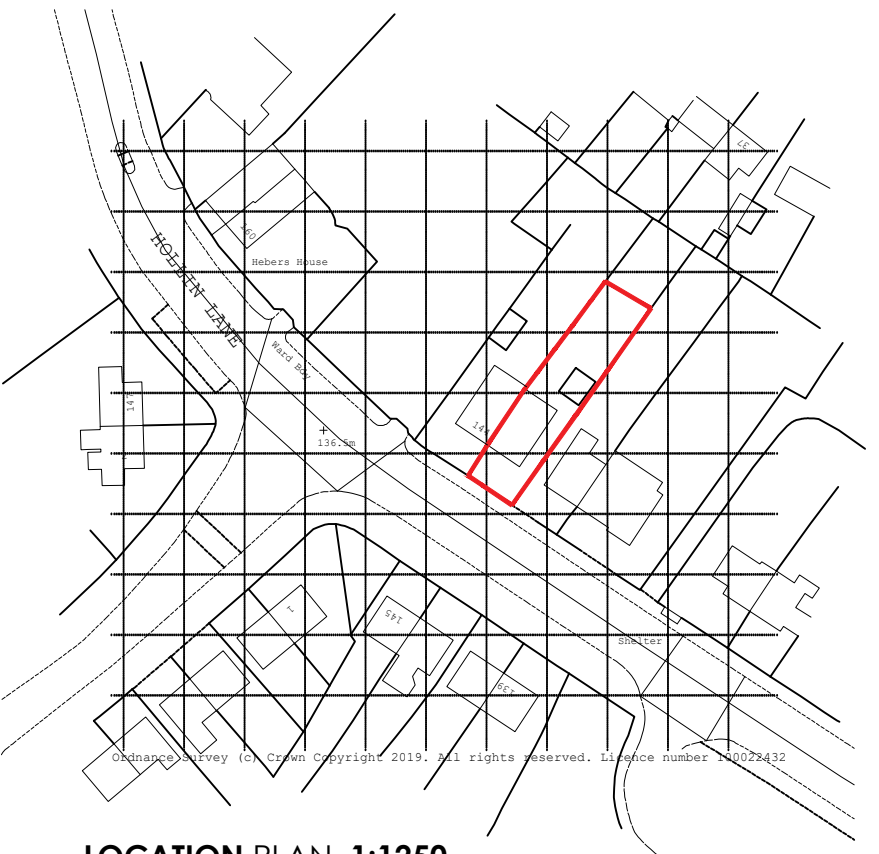


NOTES

The copyright of this specification and the associated drawings is held and no reproduction is allowed without prior permission. These drawings must be checked and measurements taken on site prior to work commencing. All dimensions are in millimetres. DO NOT SCALE.

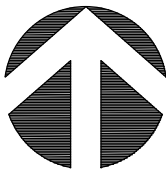


LOCATION PLAN 1:1250

 

SOLIDVOID ARCHITECTS
16 WOOLFENDEN WAY, WARDLE, ROCHDALE, OL12 9SS
SOLIDVOID@OUTLOOK.COM

APPLICANT:	
ANTHONY & KERRY DAVIES	
PROJECT:	
142 HOLLINS ROAD, MIDDLETON	
DRAWING TITLE:	
PRE-EXISTING SITE & LOCATION PLANS	
DATE:	SCALE:
SEPT 2022	1:100
DRAWING No:	
2168/P23B	

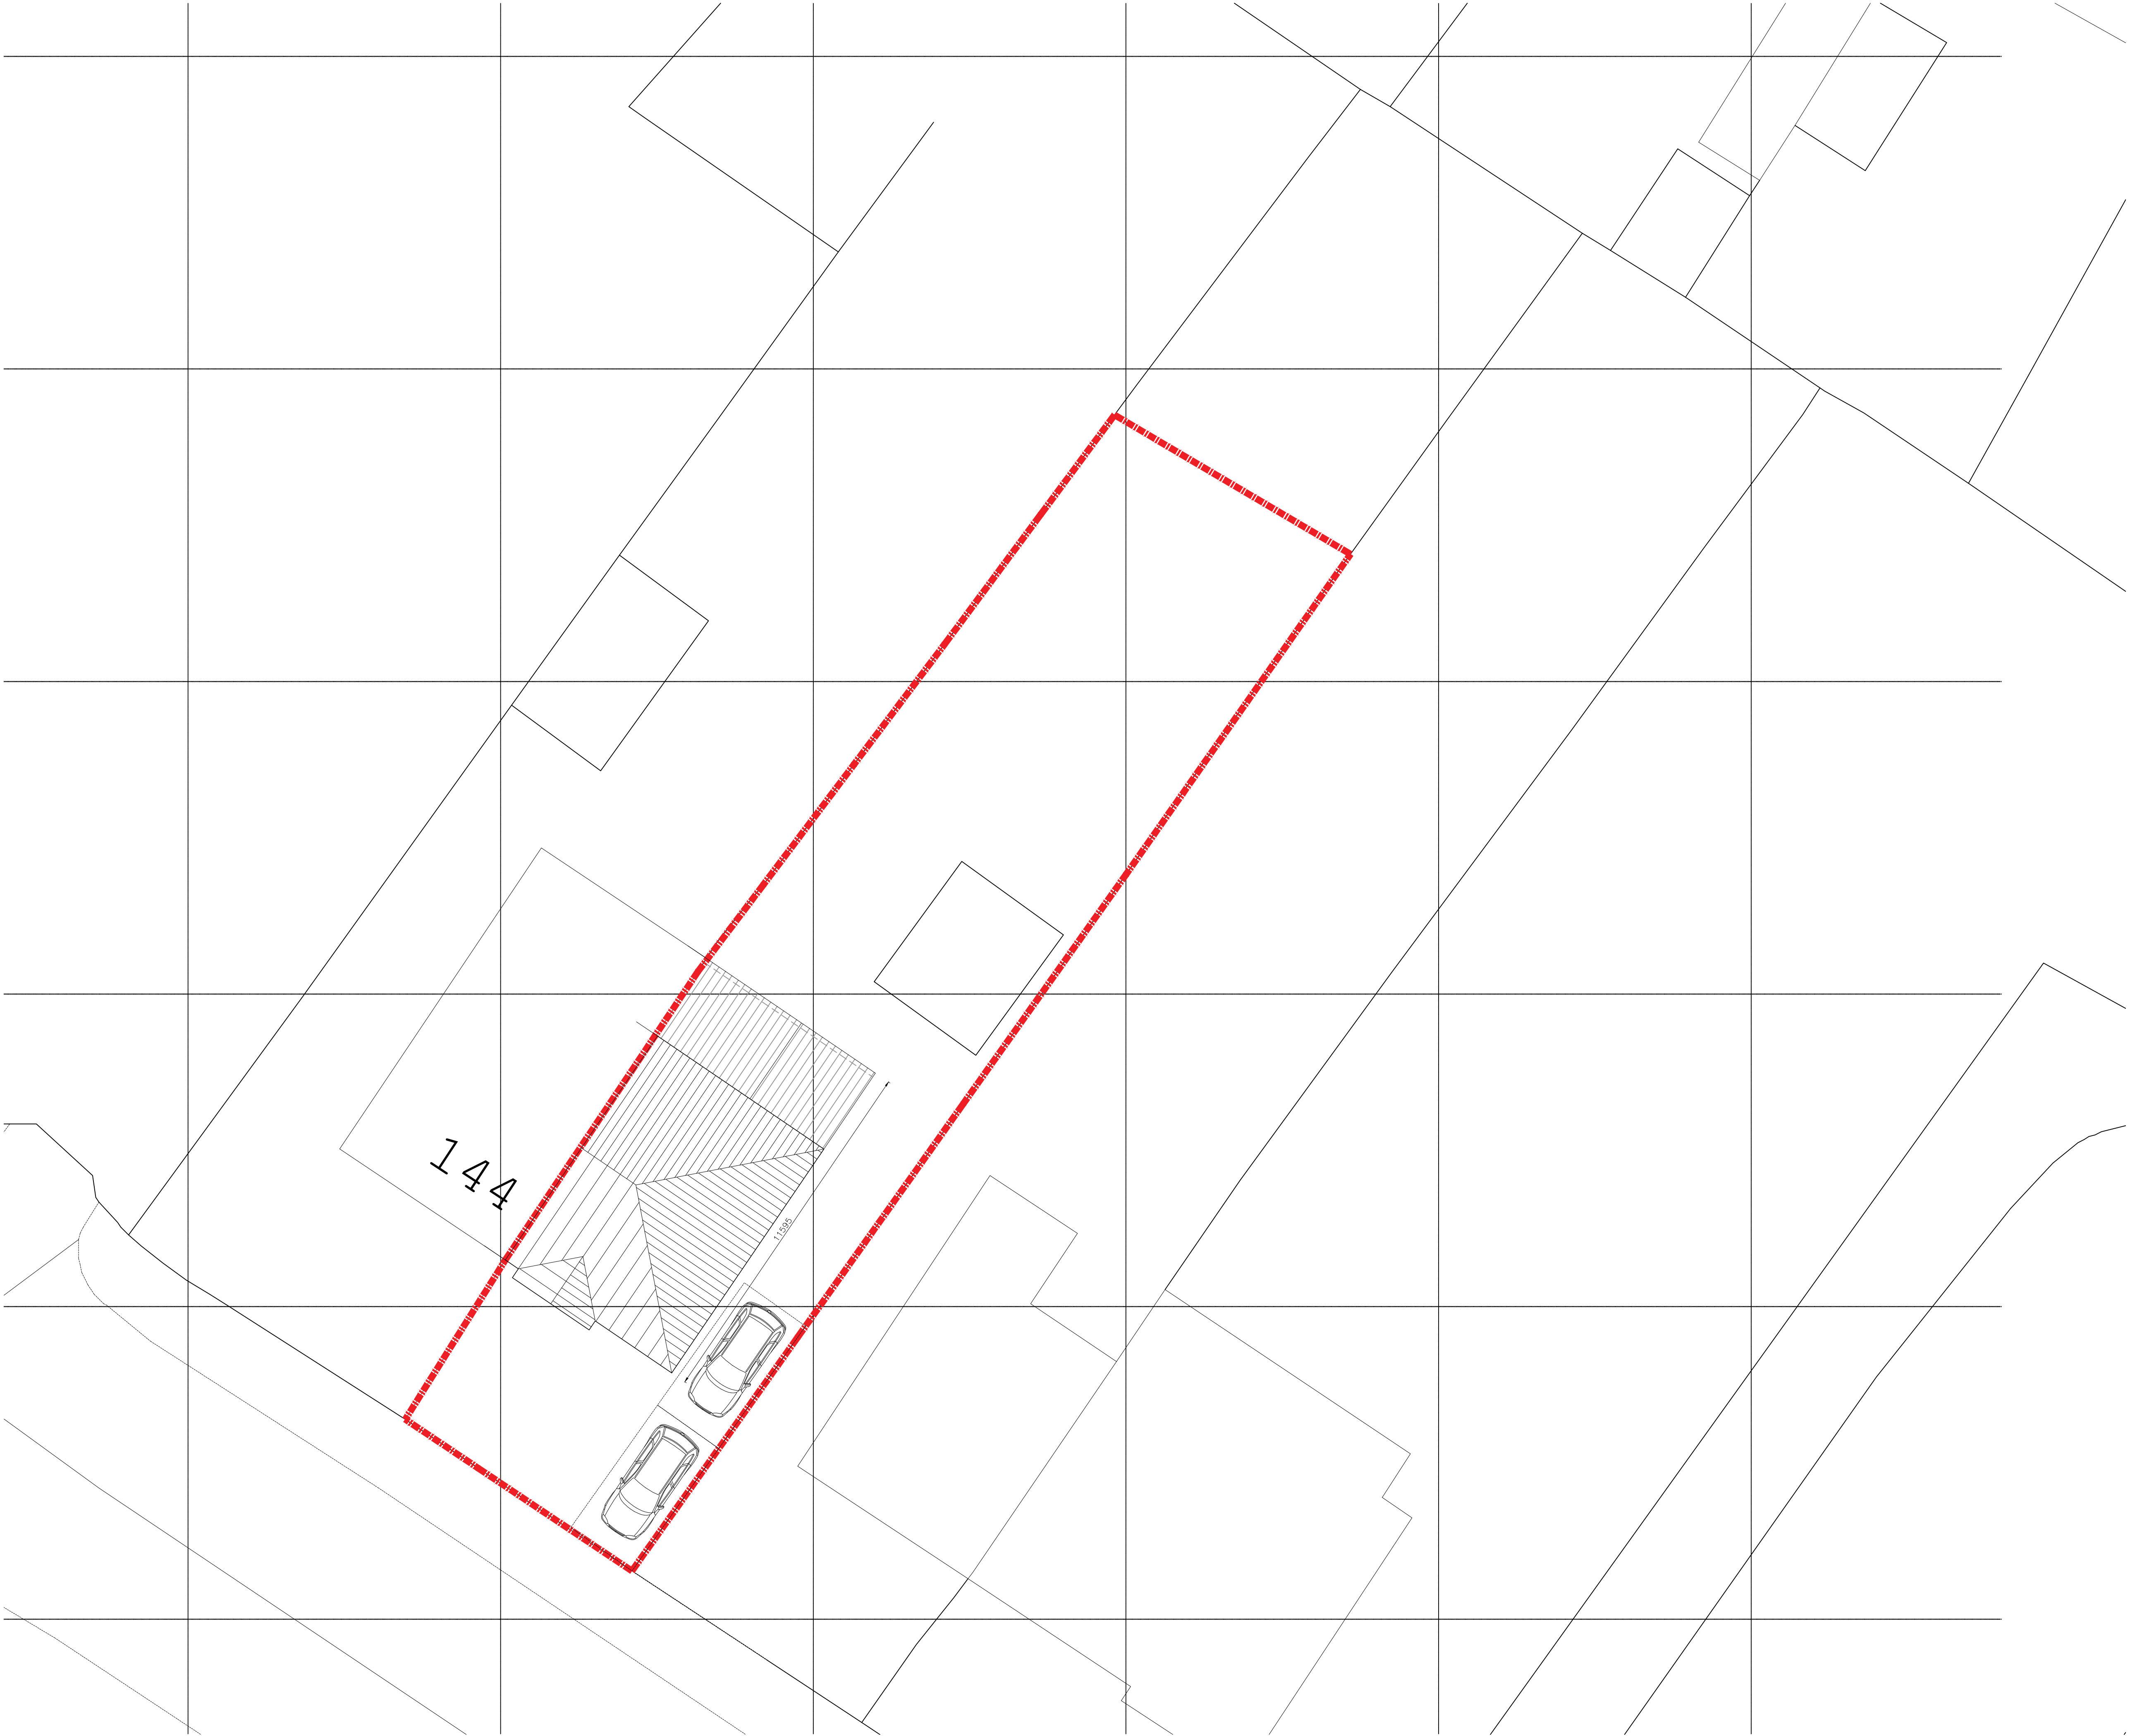

PRE-EXISTING SITE PLAN 1:100