


ELMSFIELD AVENUE

OLD DELPH ROAD

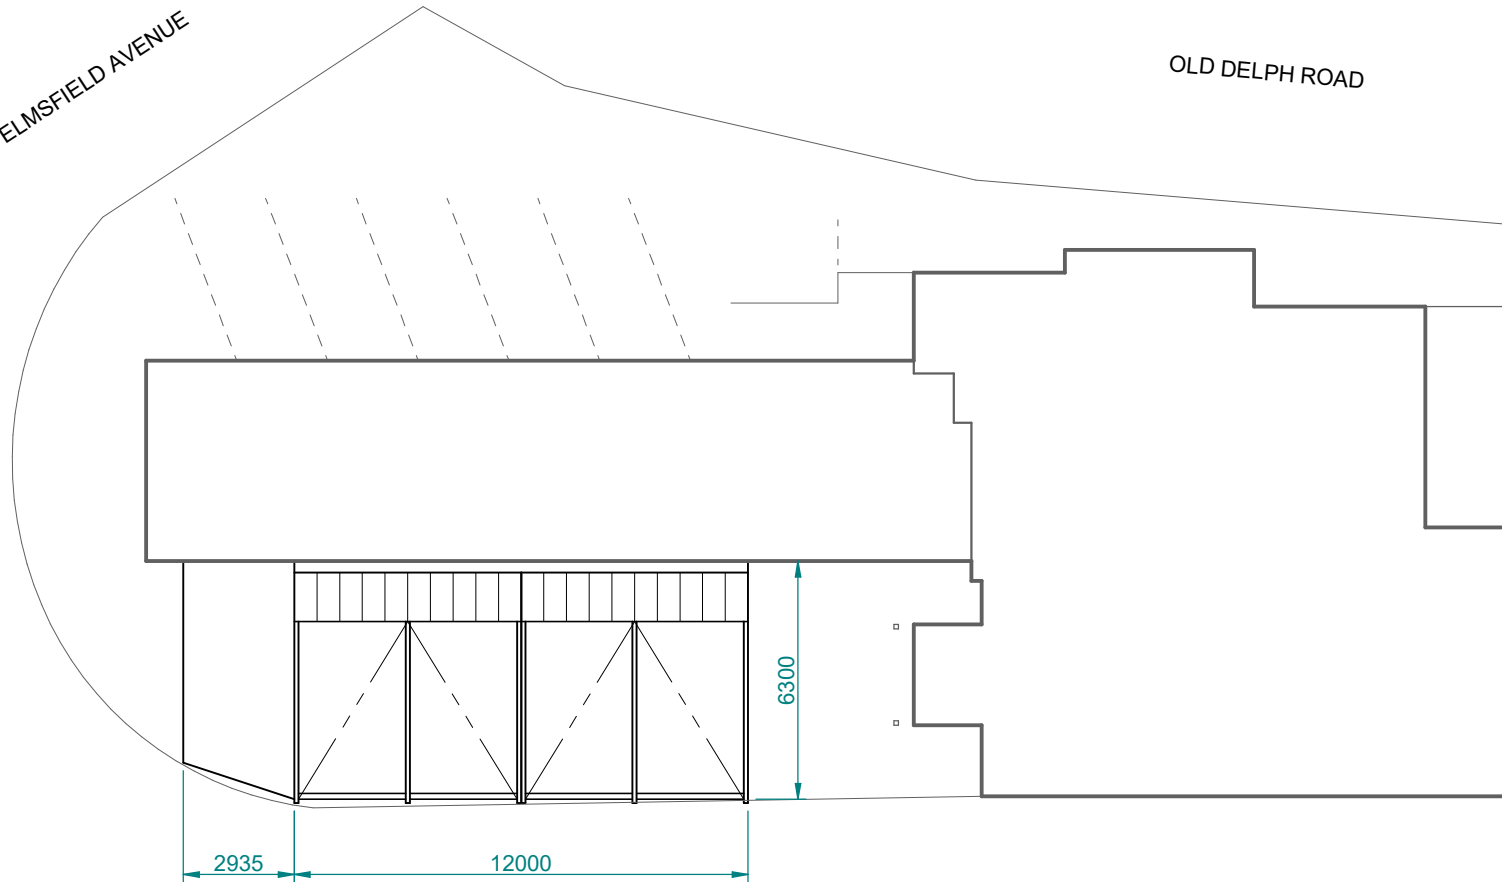

EDENFIELD ROAD



Project: STOCCO RESTAURANT 539 EDENFIELD ROAD, NORDEN OL11 5XH		
Title: SITE PLAN PROPOSED		
Date: 21-08-23	Scale: 1:200 @ A4	Drg No: 33005
ALL DIMENSIONS ARE IN MILLIMETRES UNLESS OTHERWISE STATED peterleetechnicalservices@yahoo.com		Projection: