
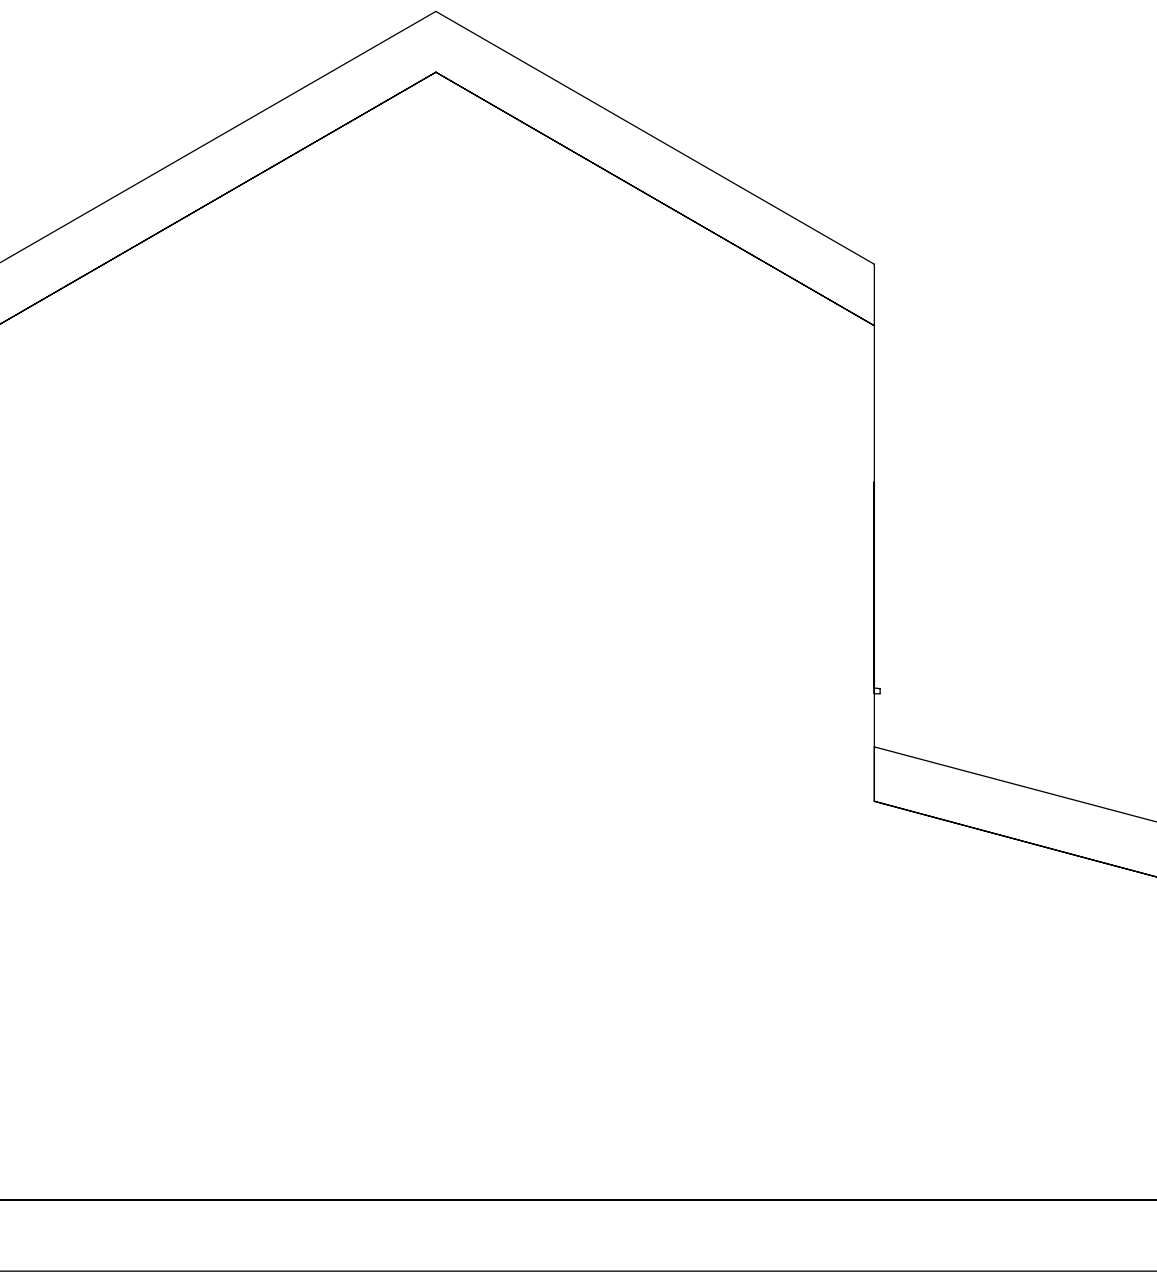


Notes



Drawing intended for Planning purposes only.
All dimensions are to be checked prior to
construction work and any discrepancies are to
be identified to the Architect.

Revisions

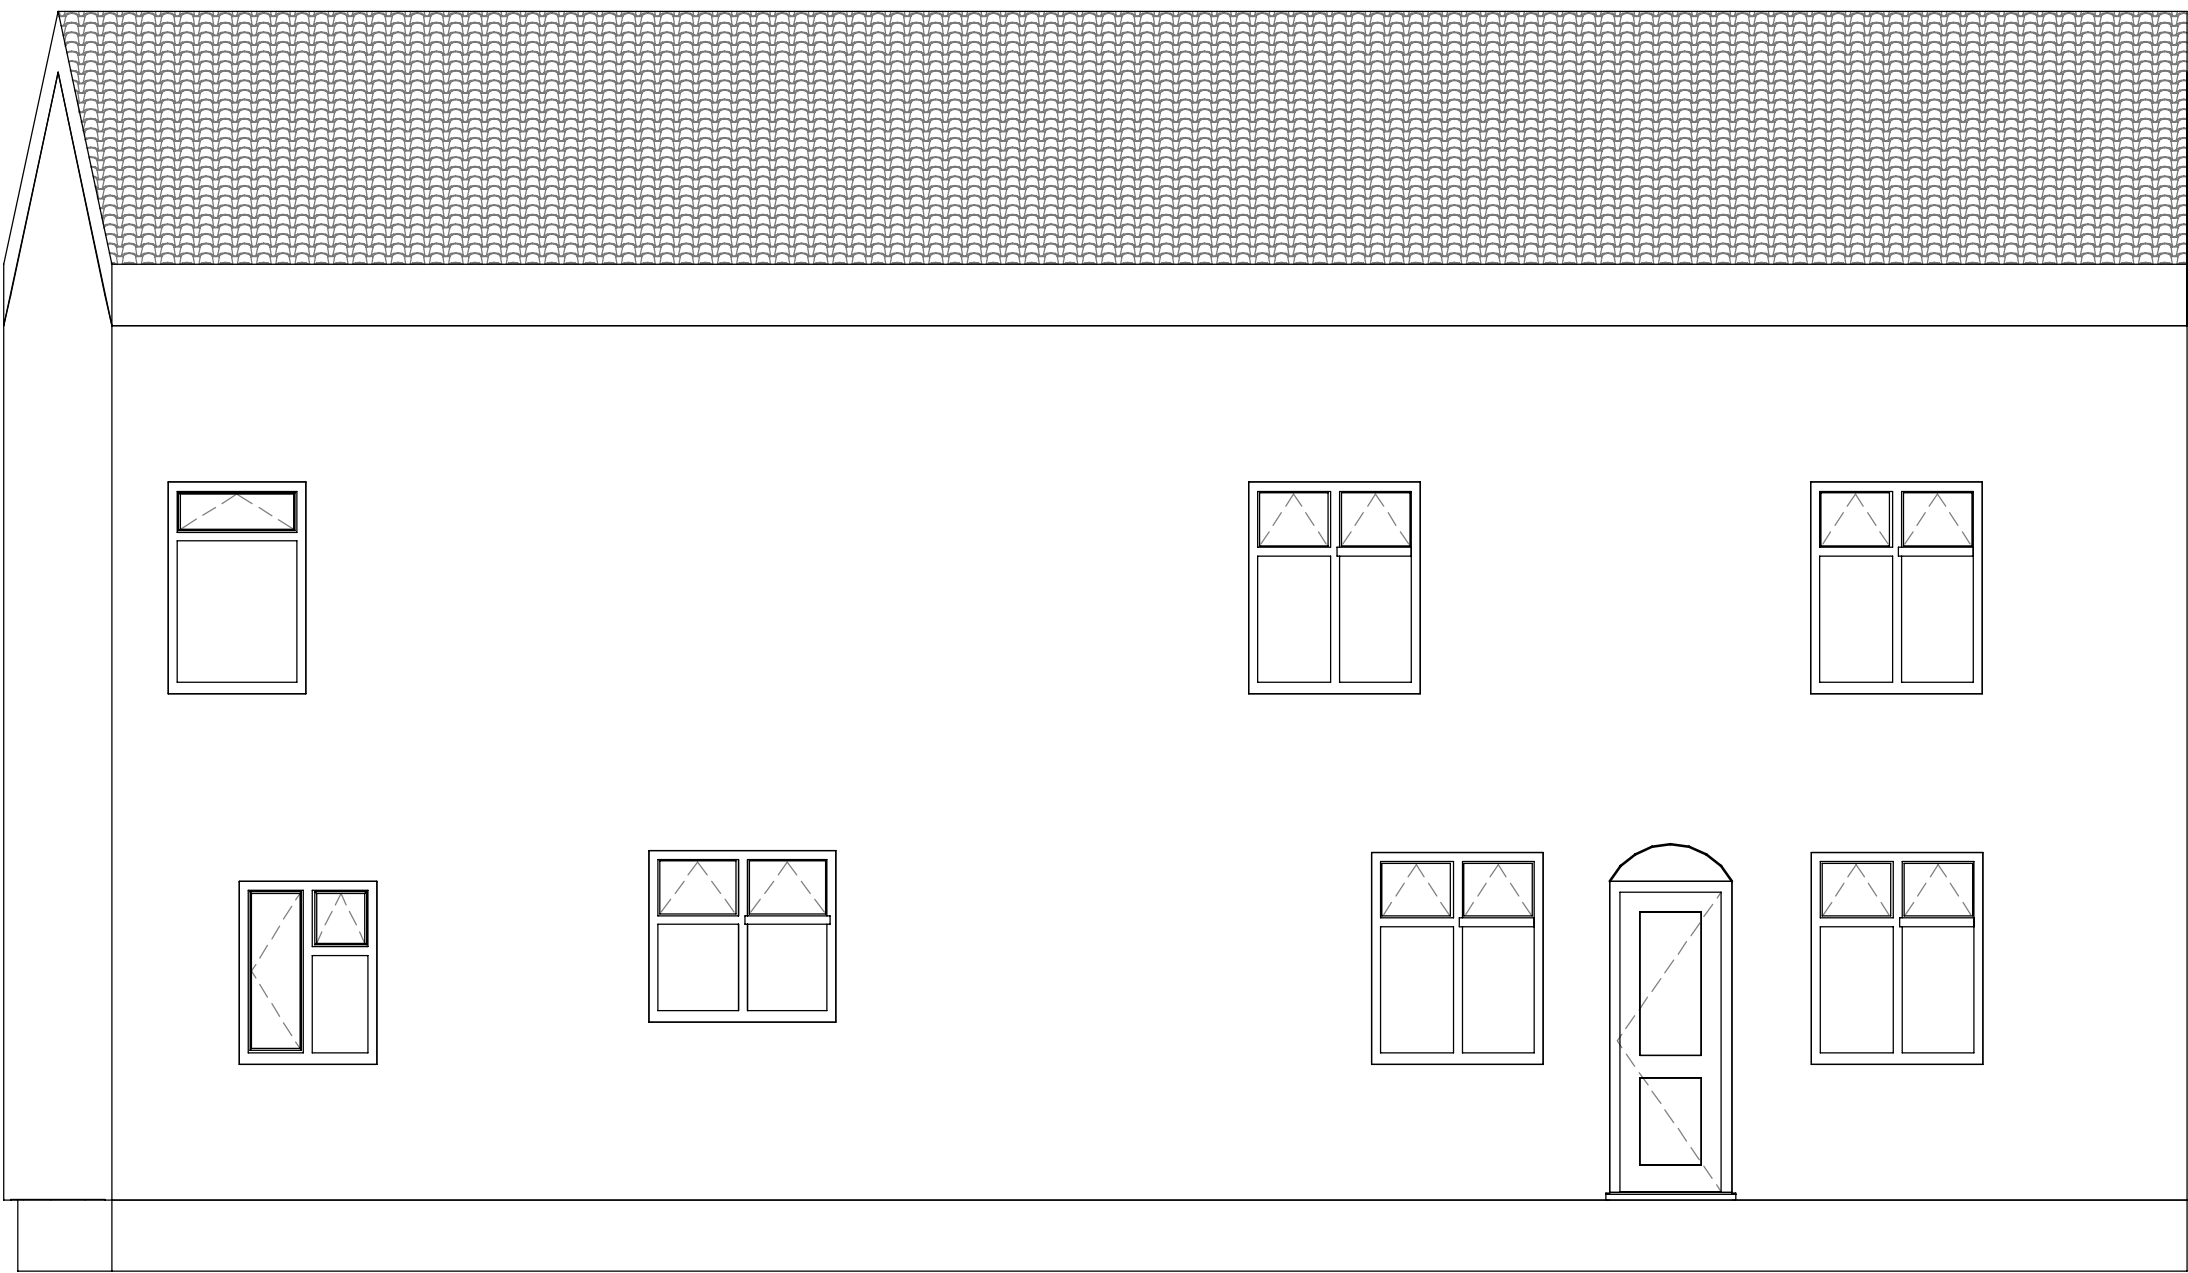

1 Proposed Front Elevation
1 : 50

2 Proposed Side Elevation A
1 : 50

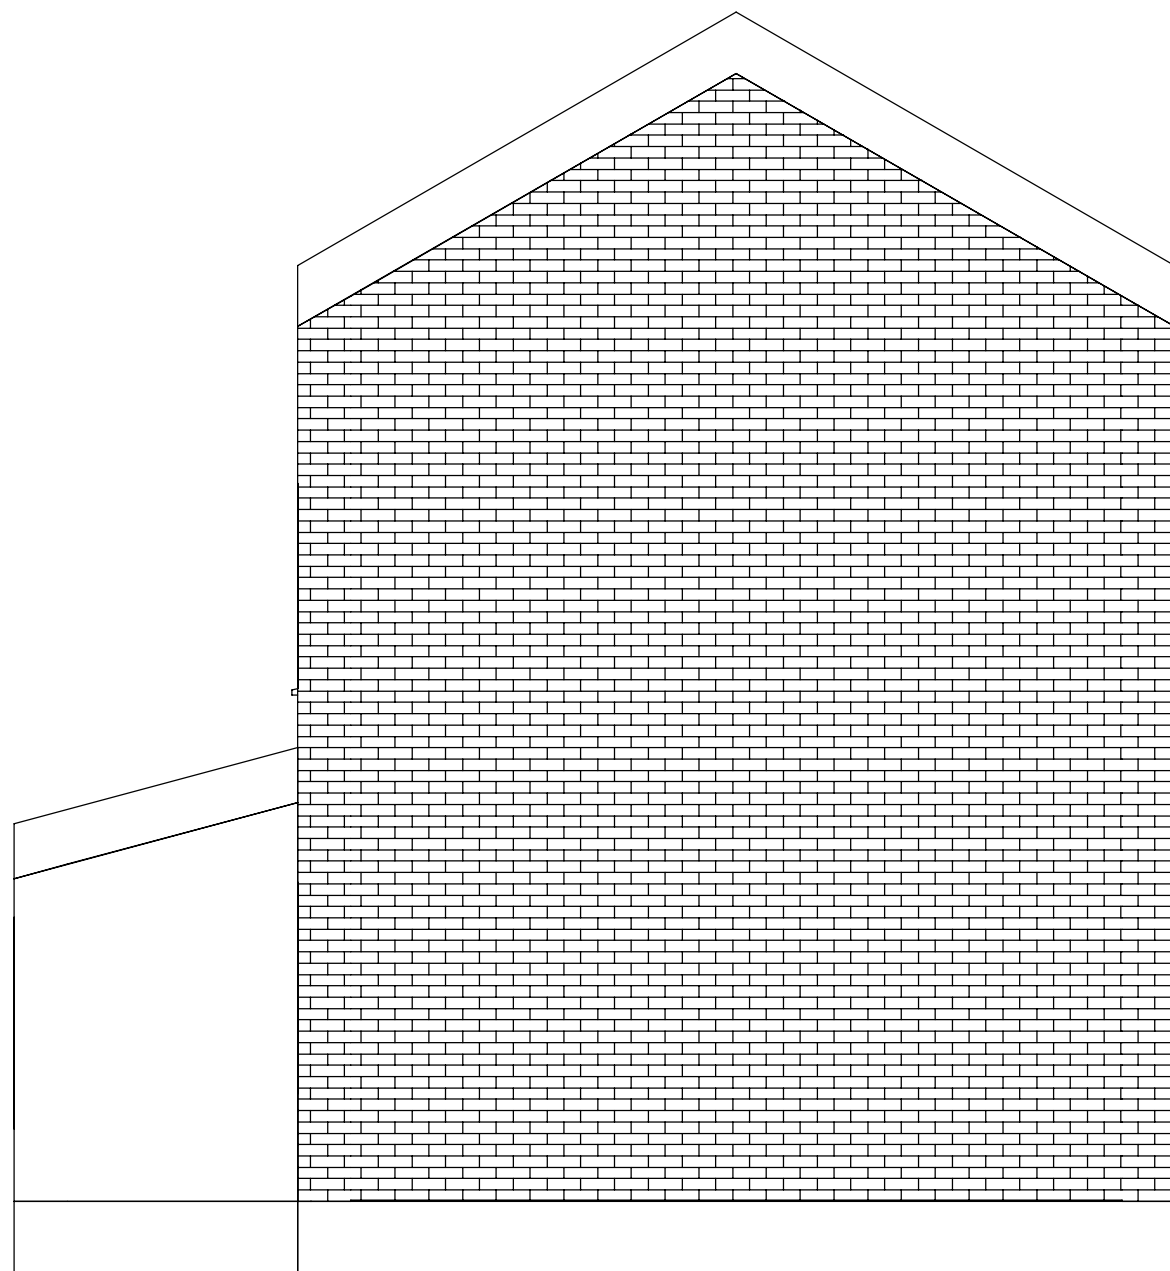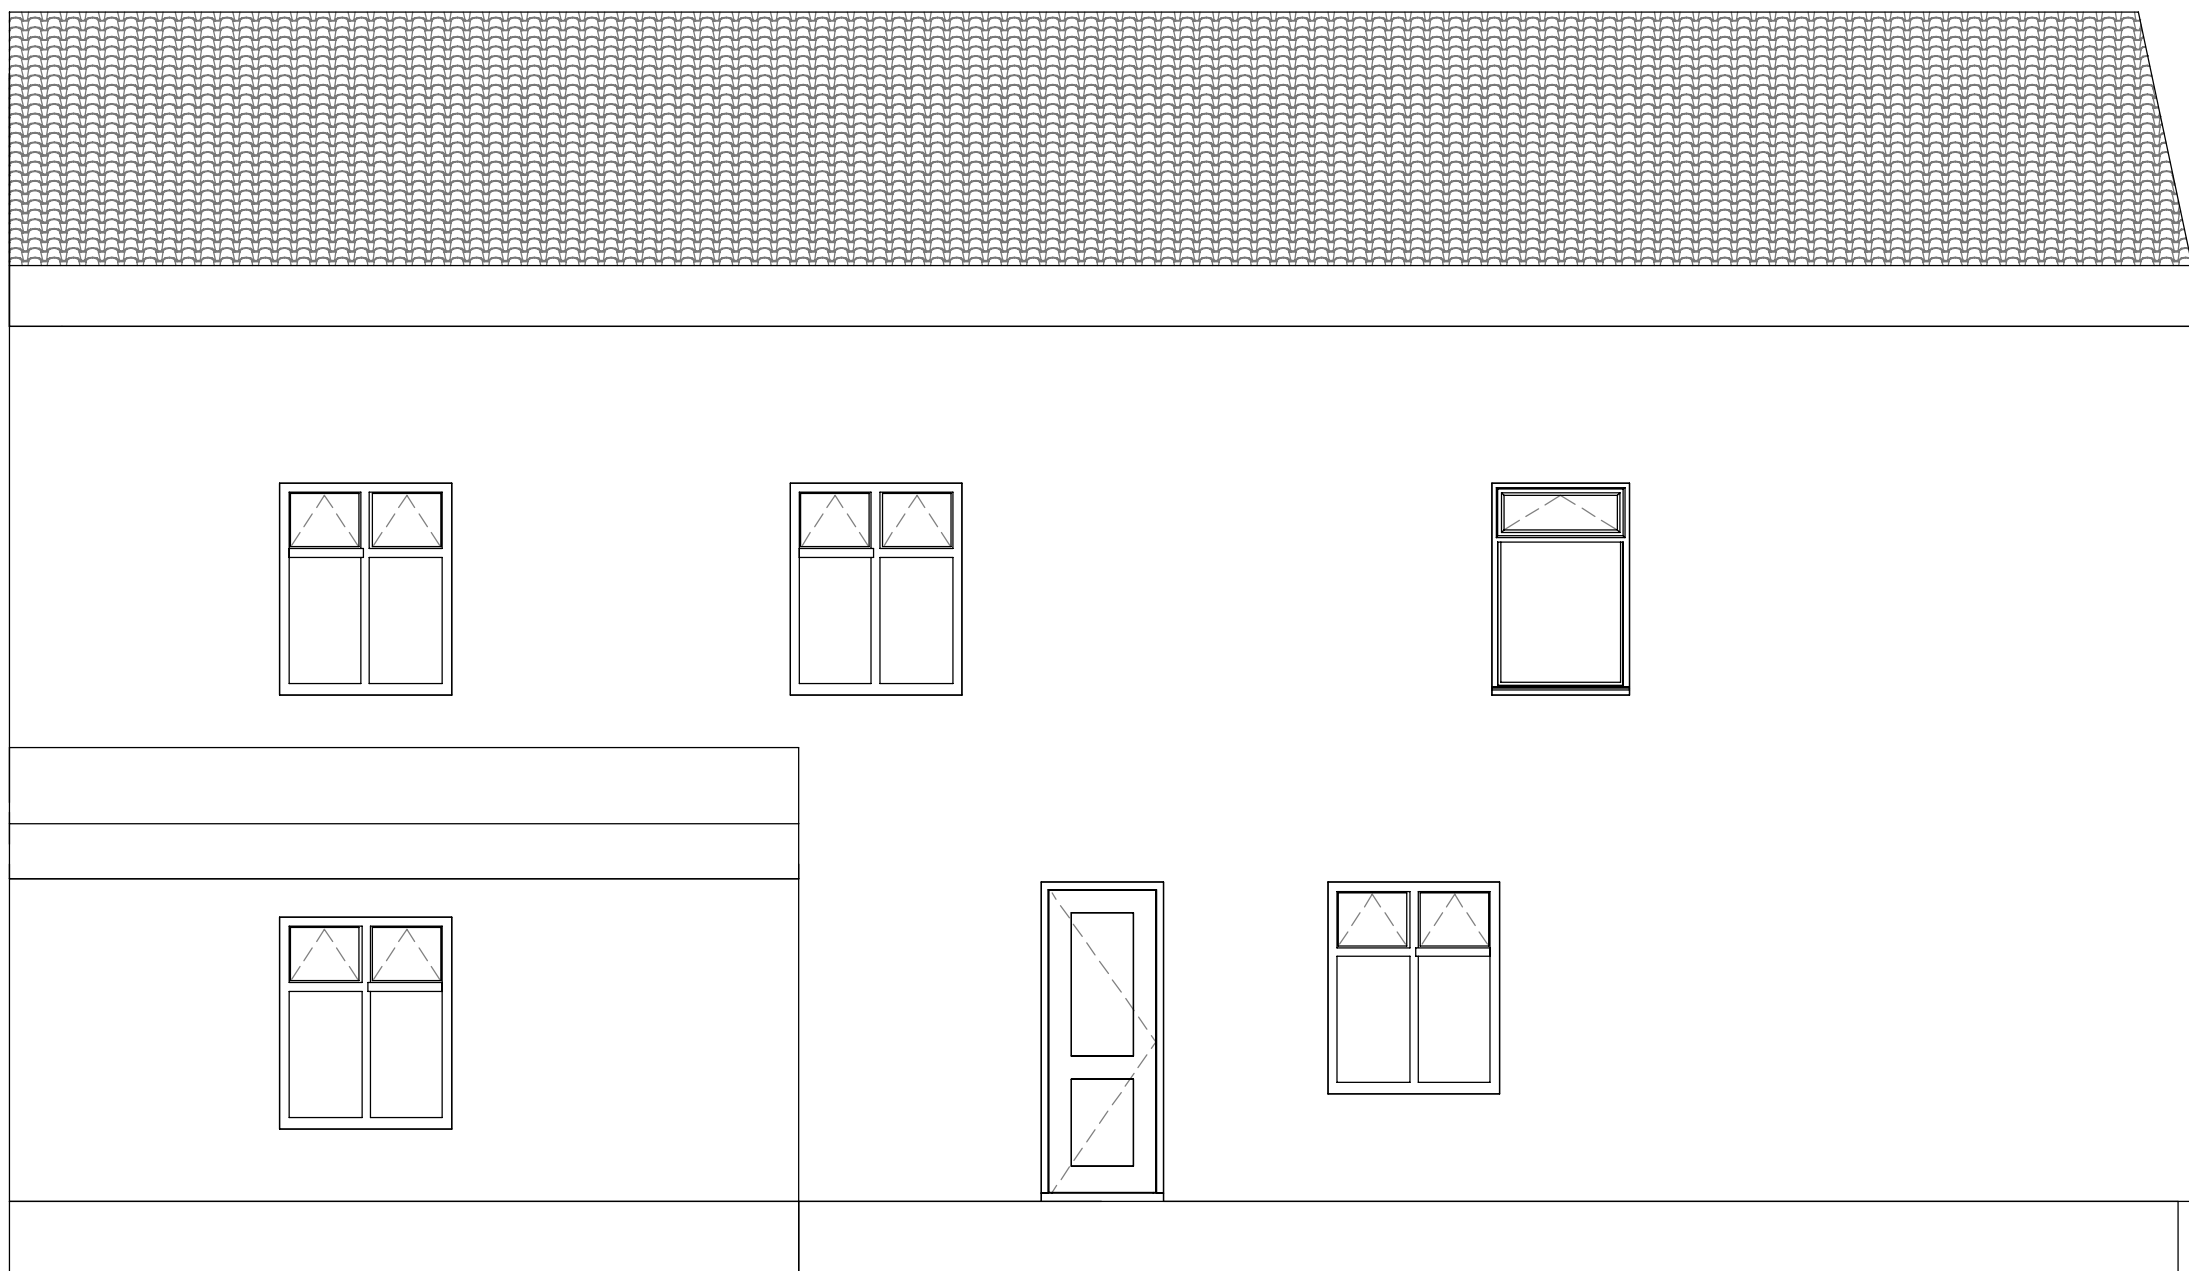

3 Proposed Rear Elevation
1 : 50

4 Proposed Side Elevation B
1 : 50

A | M
Architectural Studios

Status
PLANNING

Client
Residencia Properties

Project
5-9 Ann St, Rochdale, OL16 1QQ

Title
Proposed Elevations

Scale	Size	Date	Drawn	Checked
1 : 50	A1	07/06/24	MP	AV

Drawing No.
AM-222-A103

Rev.