


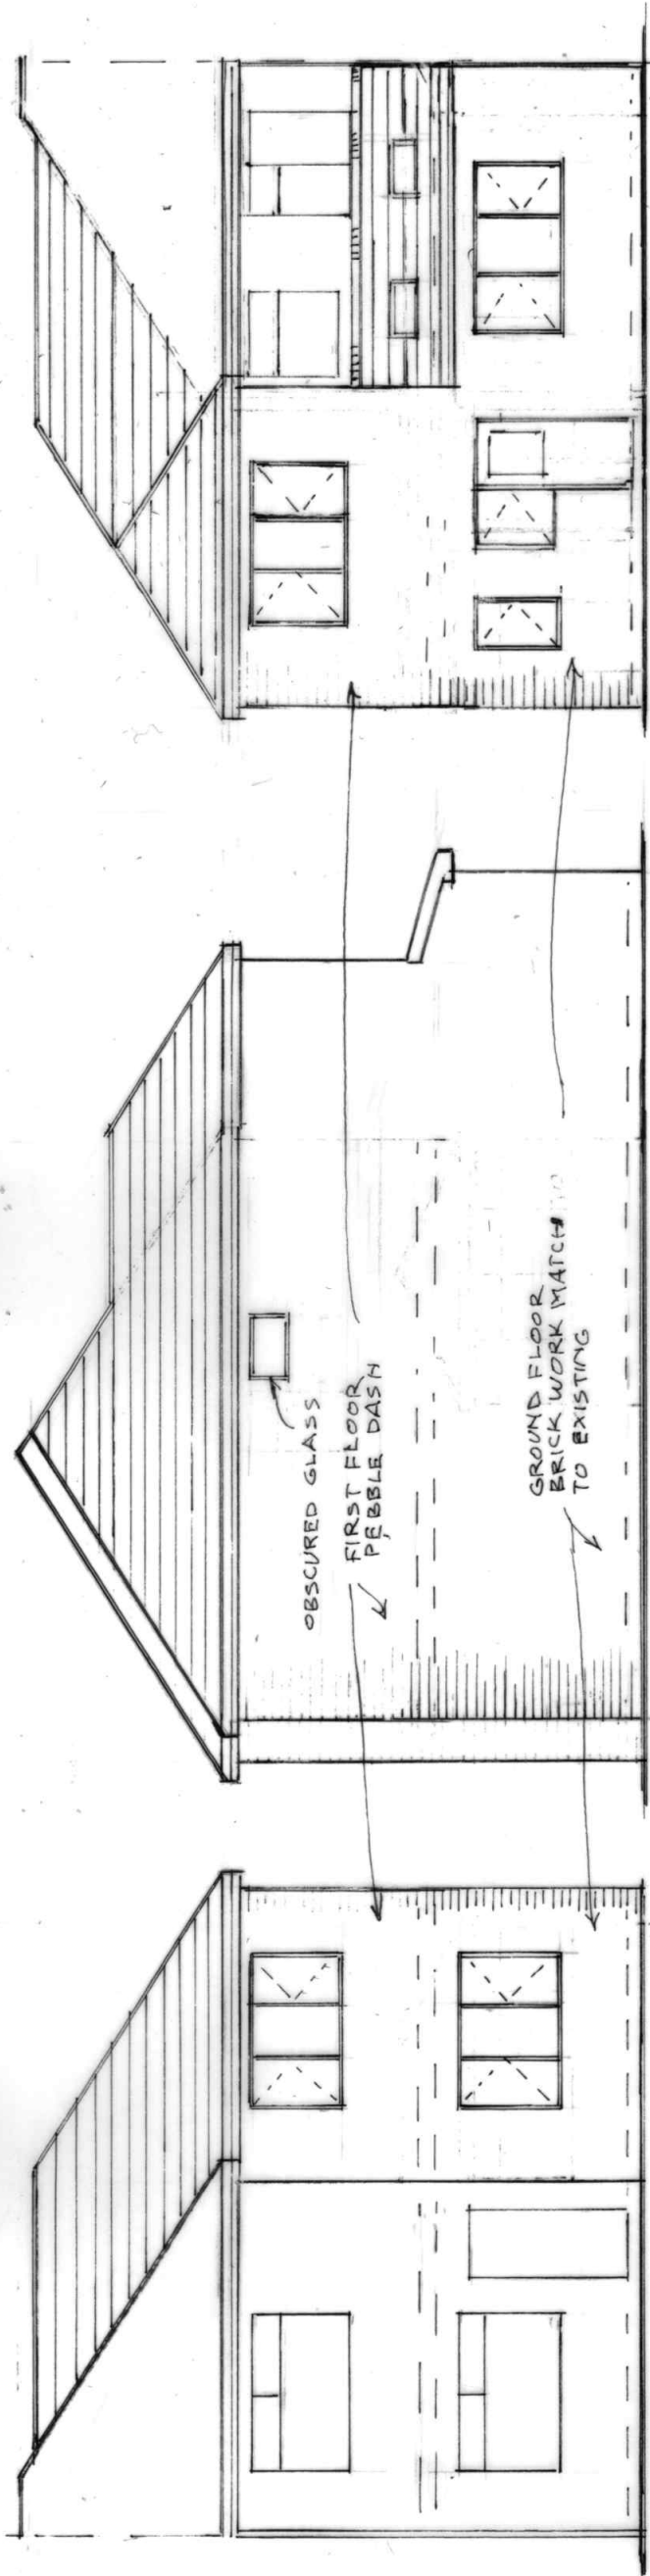

FRONT ELEVATION
(PROPOSED)

SIDE ELEVATION
(PROPOSED)

REAR ELEVATION
(PROPOSED)

BUILDING DESIGN SERVICES

M. FAROOQ

418 Bury Road Rochdale OL11 5EU.

Tel: 01706 712231 Mob: 07967605763

PROPOSED DOUBLE STOREY SIDE AND SINGLE
STOREY REAR EXTENSION AT
71 PARK ROAD ROCHDALE OL12 9BP

For: Mr. ABDUL WAKAS

Elevation

Scale 1:100

2249/3