




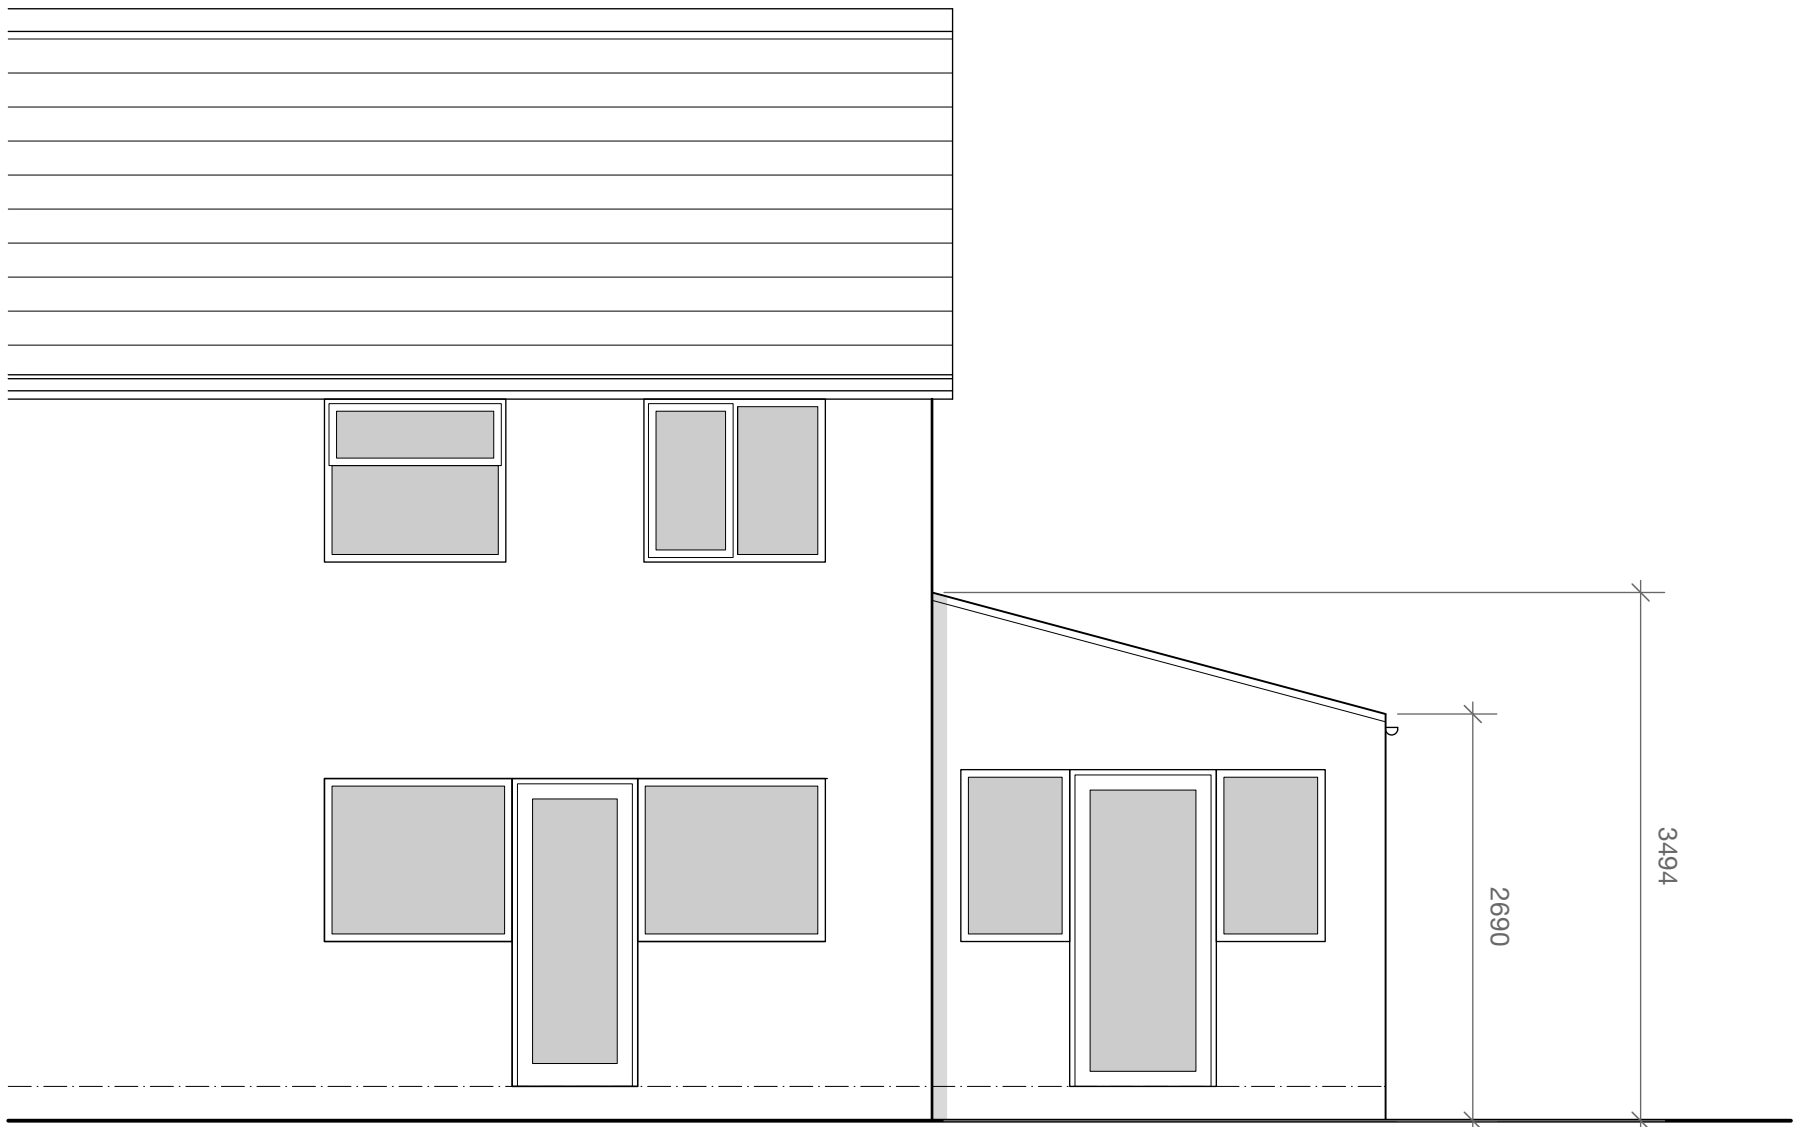


REAR ELEVATION

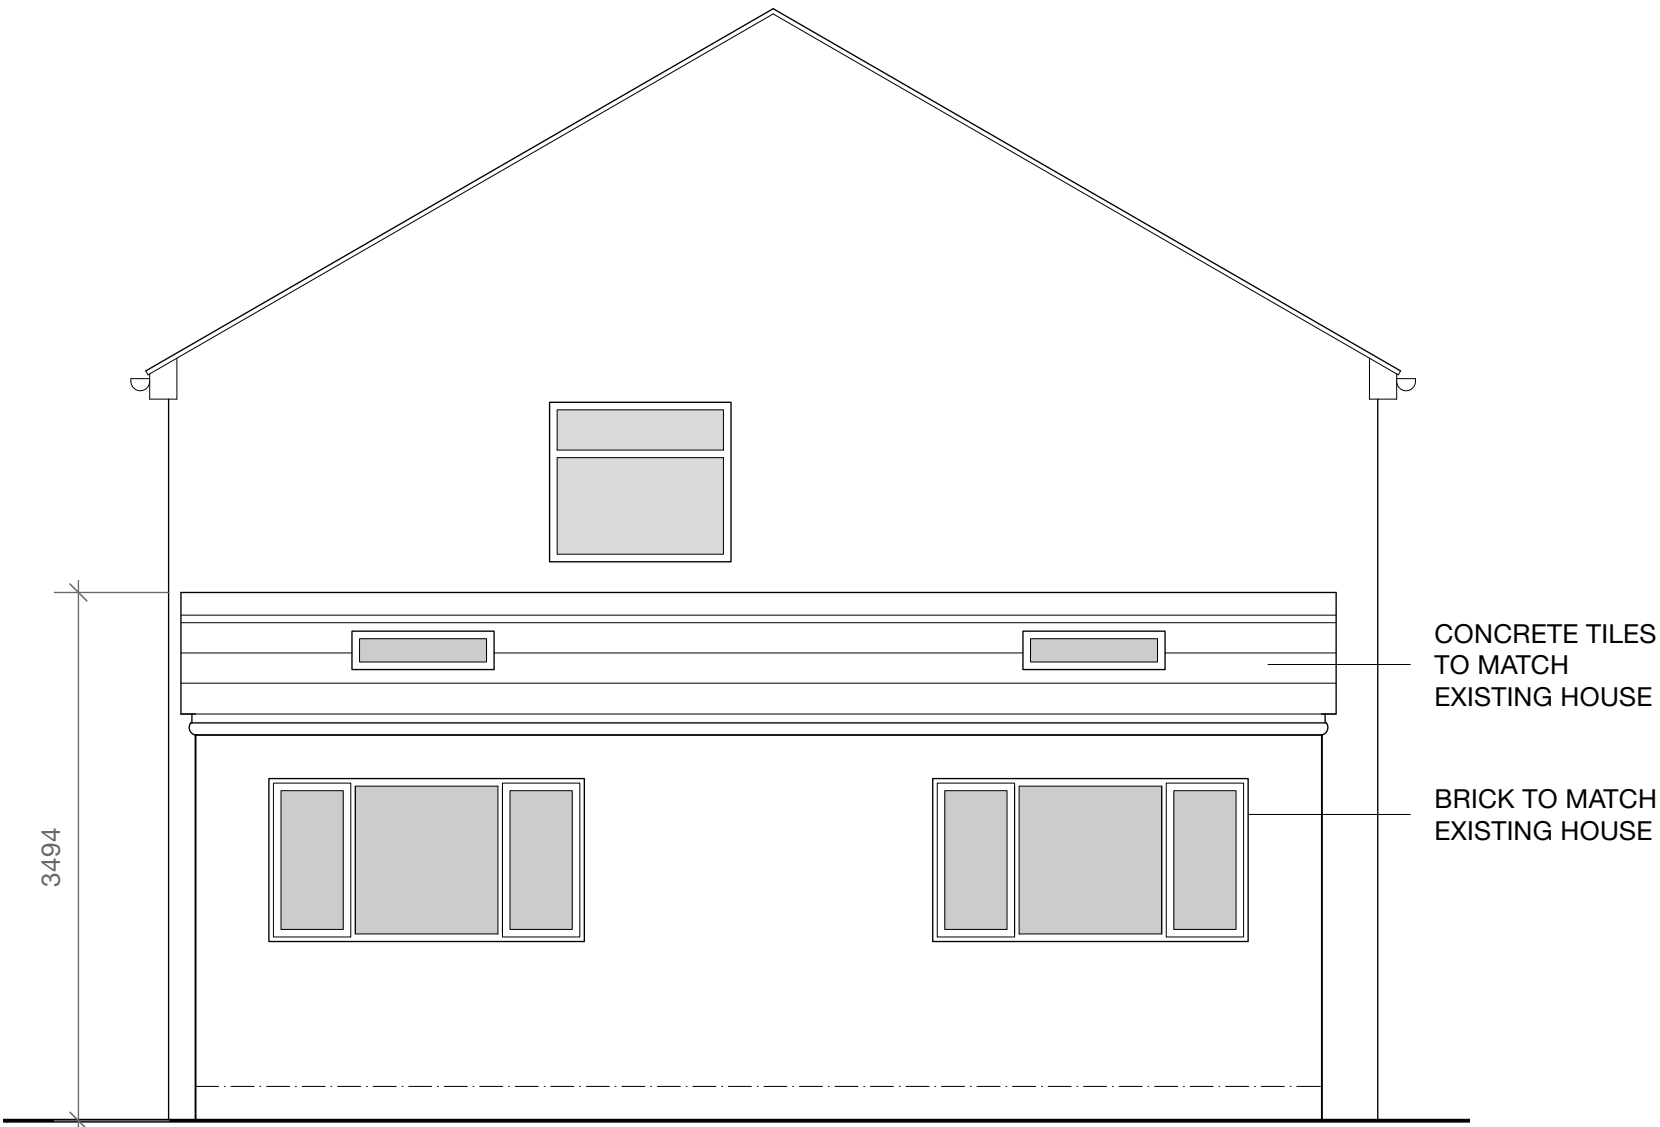



SIDE ELEVATION

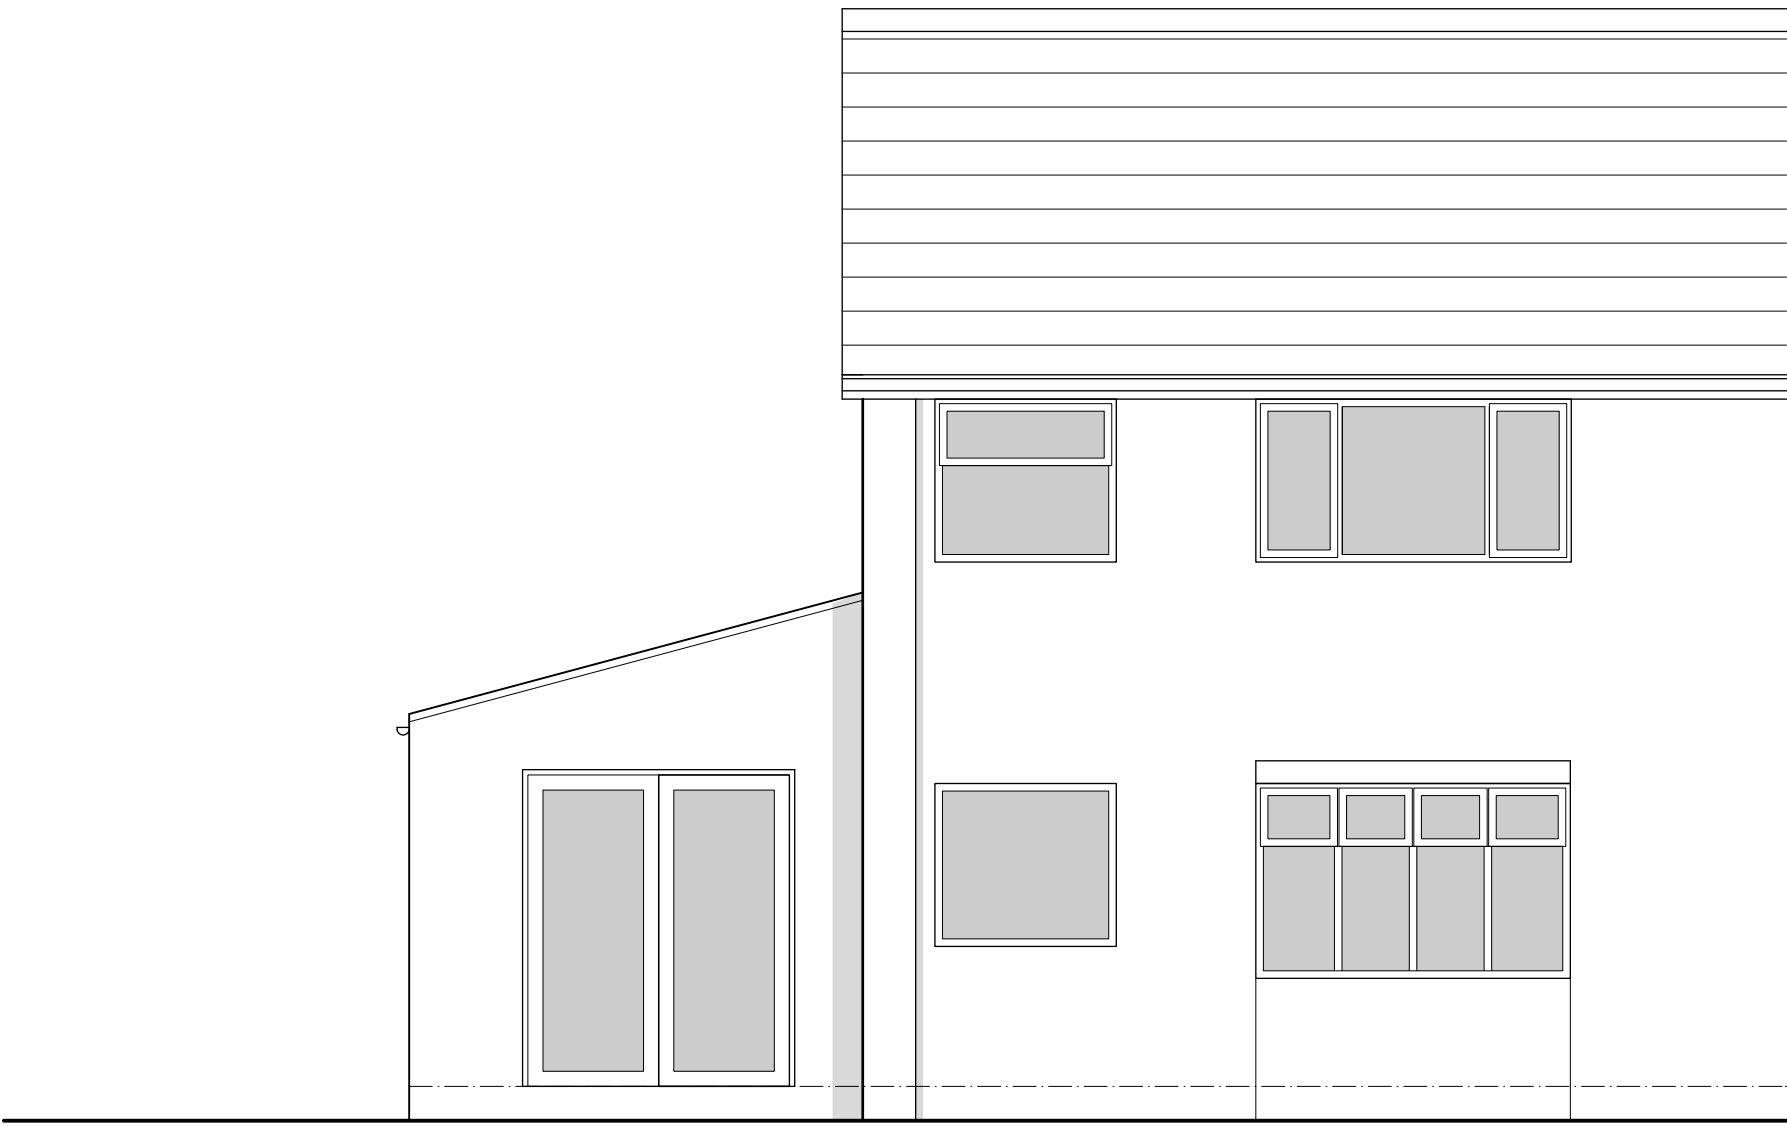


FRONT ELEVATION

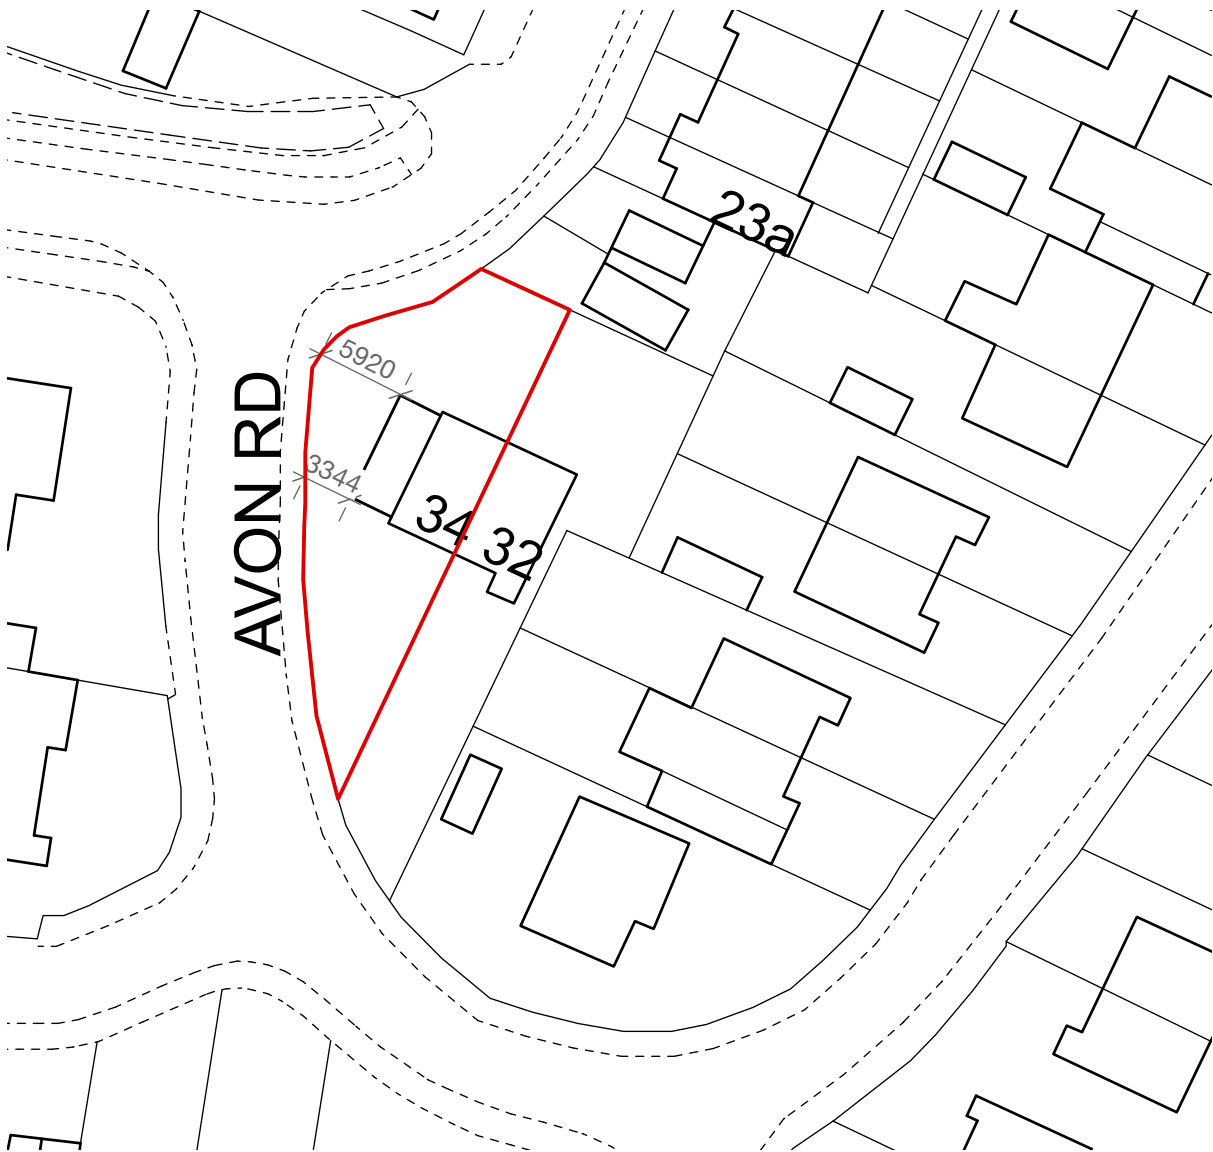

  BLOCK PLAN 1:500

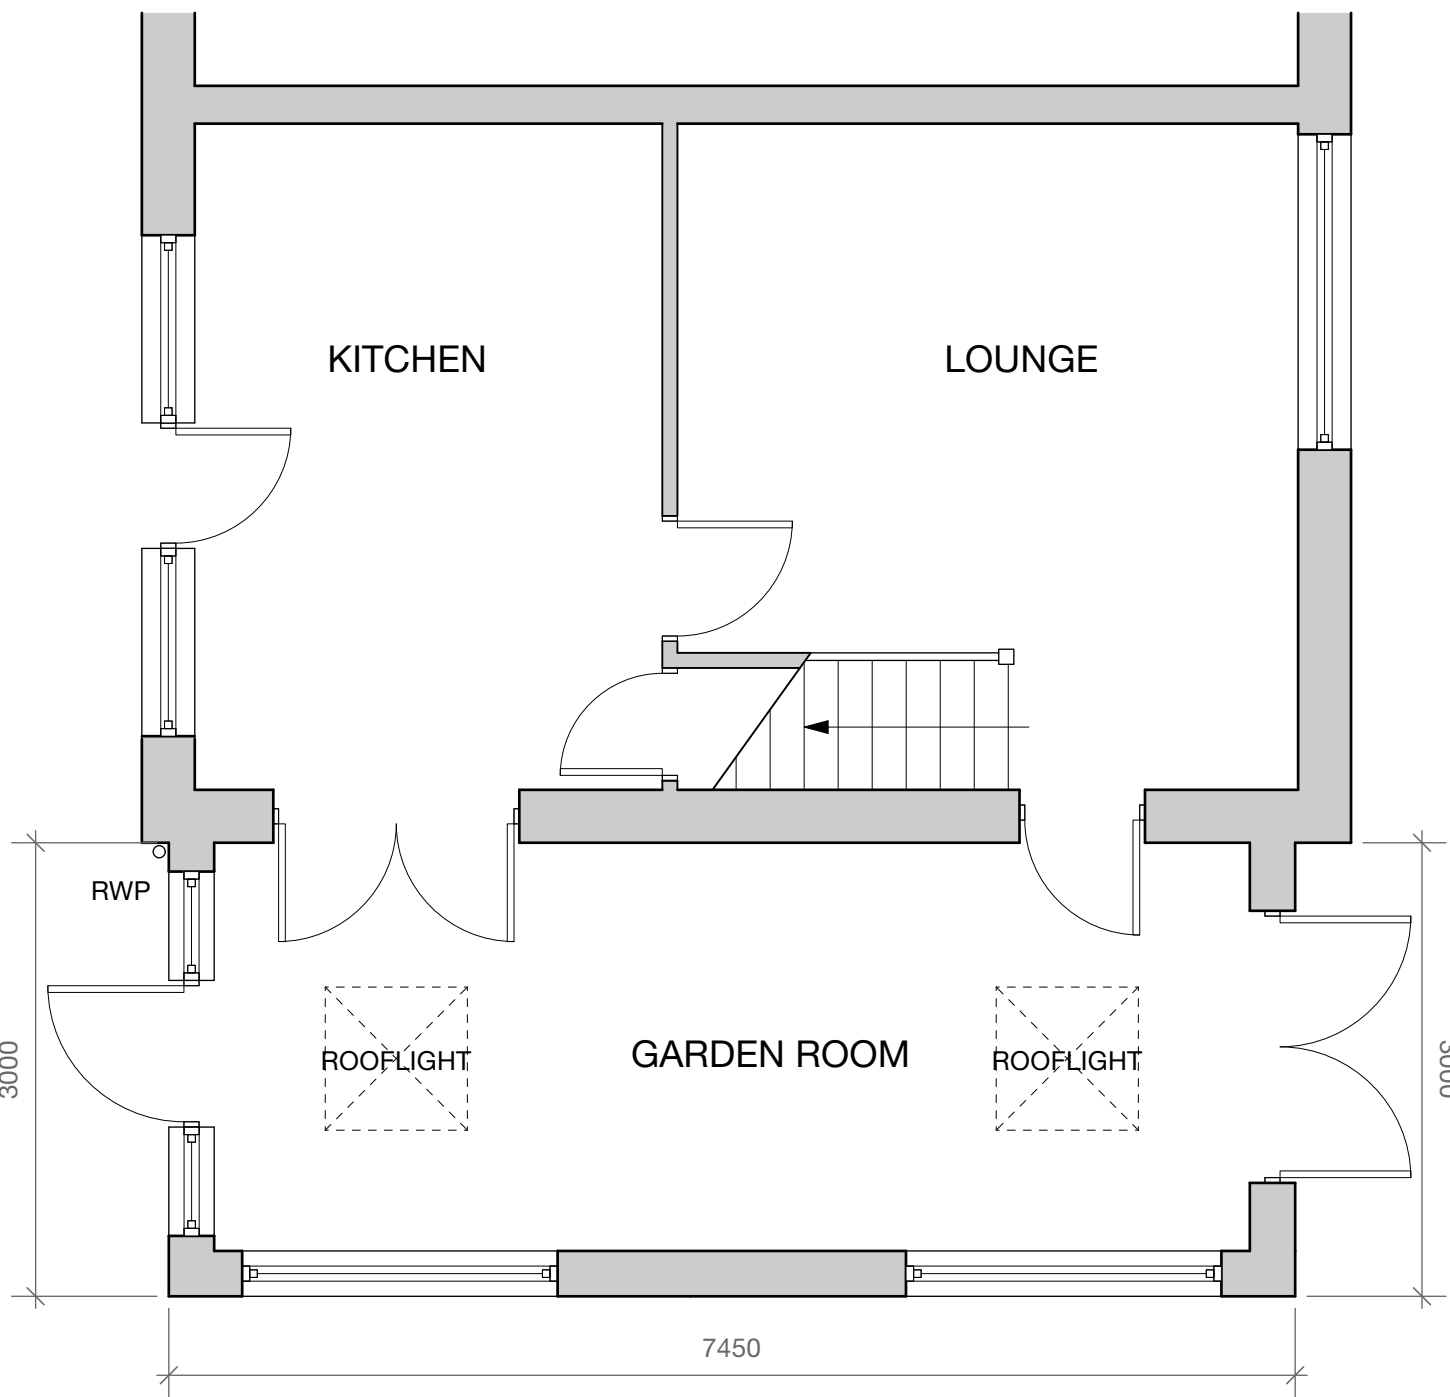

GROUND FLOOR PLAN 

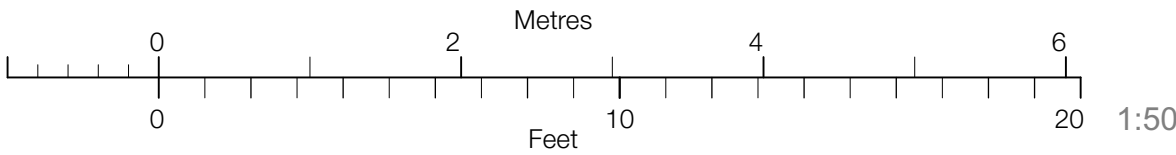

Revision
Project
New Extension
Address
34 Avon Road, Heywood, OL10 4RW
Client
Mr Whitehead
Drawing
Proposed



www.storah.com	mail@storah.com	01706 813214	
Scale	Sheet Size	Date	Drawn
1:50	ISO A1	Oct 22	LA

Drawing Number	Revision
22-065 - 210	