


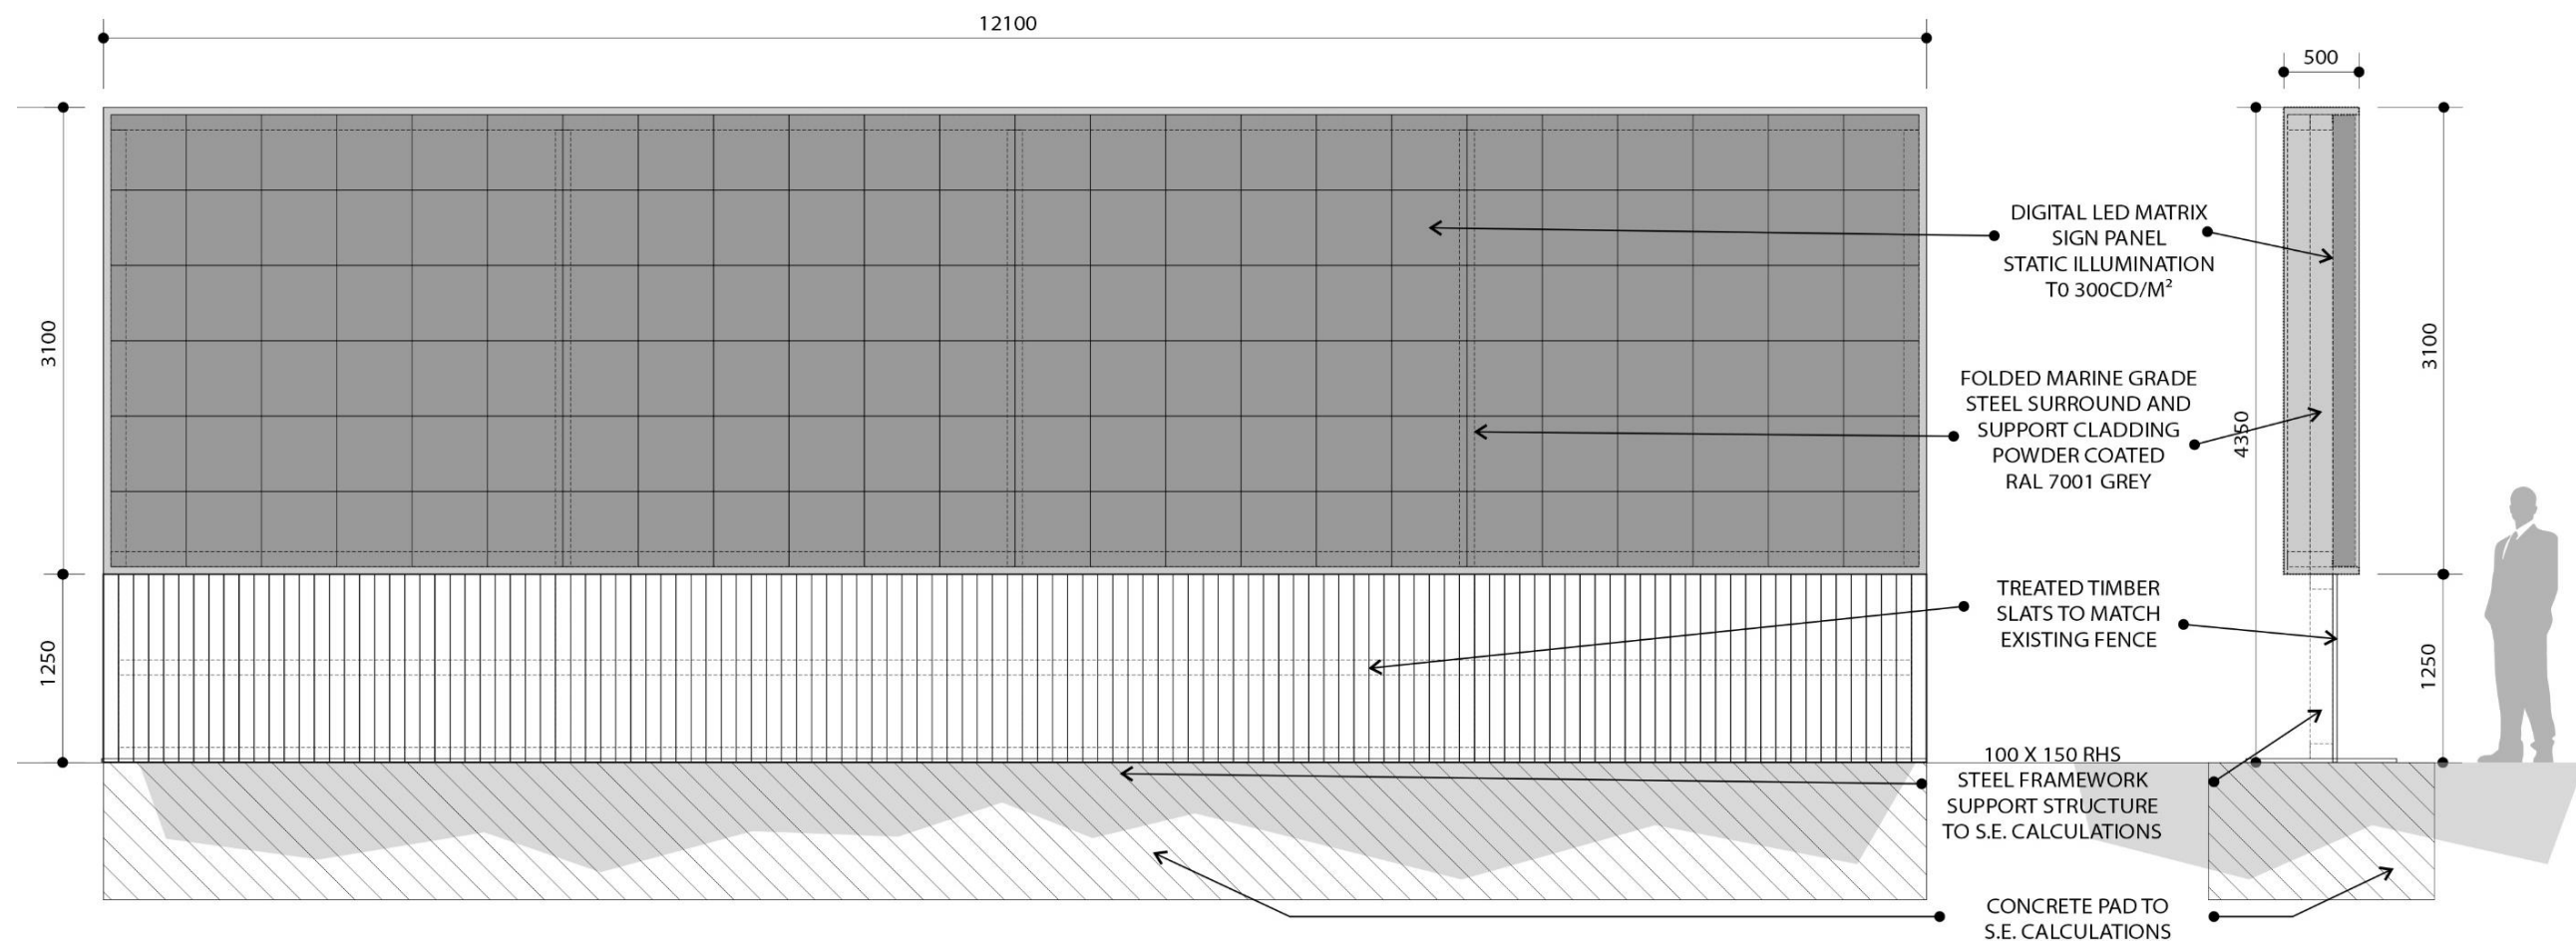

FRONT ELEVATION 1:50 @ A3

SIDE ELEVATION/SECTION 1:50 @ A3

PLAN/SECTION 1:50 @ A3

Proposed Sign Detail to Match Existing.

Client: -	Project: D96 Sign	Scale: 1:50 @ A3
		Date: 05-06-23
Address: LAND OFF GORRELS WAY, EDINBURGH WAY AND A627(M).	Drawing No: ROCH-D96-004A	Drawn By: VL
	Revision: -	