


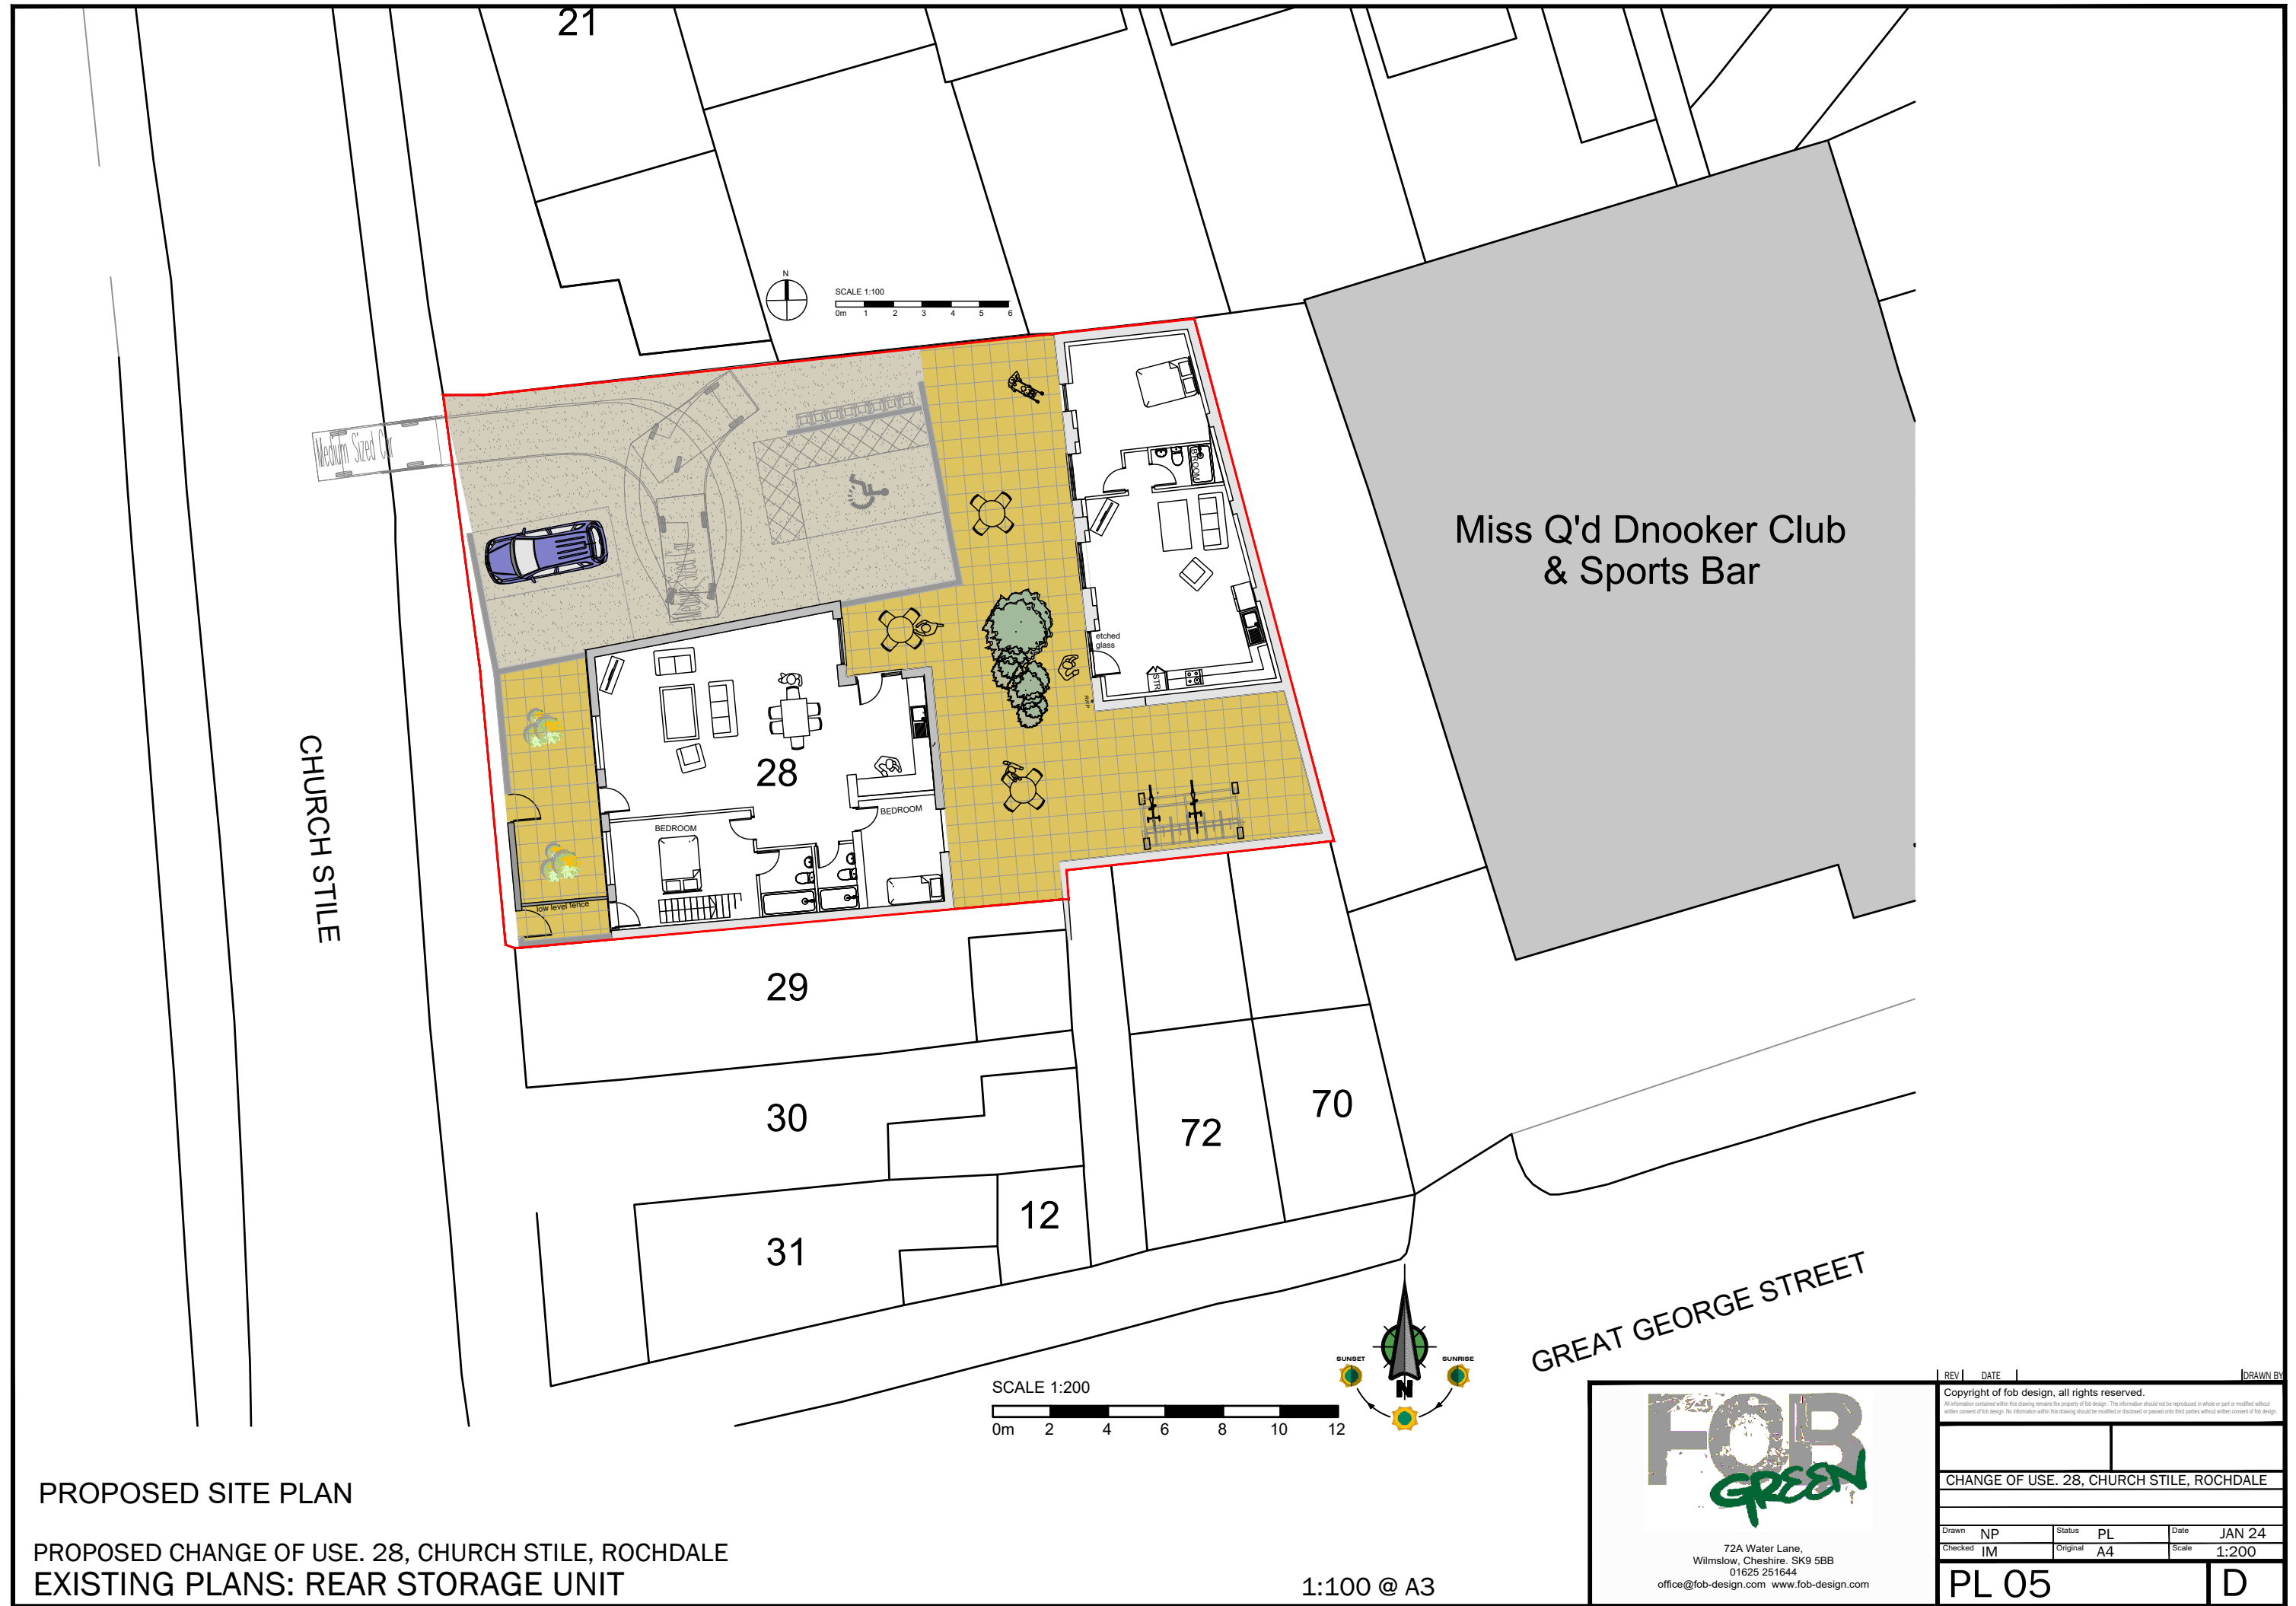

PROPOSED SITE PLAN

PROPOSED CHANGE OF USE. 28, CHURCH STILE, ROCHDALE
EXISTING PLANS: REAR STORAGE UNIT

1:100 @ A3

GREAT GEORGE STREET



72A Water Lane,
Wilmslow, Cheshire. SK9 5BB
01625 251644
office@fob-design.com www.fob-design.com

REV		DATE		DRAWN BY	
Copyright of fob design, all rights reserved.					
All information contained within this drawing remains the property of fob design. The information should not be reproduced in whole or part or modified without written consent of fob design. No information within this drawing should be modified or disclosed or passed onto third parties without written consent of fob design.					
CHANGE OF USE. 28, CHURCH STILE, ROCHDALE					
Drawn		NP		Status	PL
Checked		IM		Original	A4
				Date	JAN 24
				Scale	1:200
PL 05					D