

PURPOSE OF ISSUE

PLANNING

Do not scale from this drawing. All information should be checked by the contractor site before commencing work. Any discrepancies should be reported to the architect immediately. All rights are reserved and are not transferable. Unauthorized reproduction of this drawing are not permitted

AFR
STUDIO
LIMITED

AFR STUDIO LIMITED
173-A Dickenson Road, Longsight
Manchester, M13 0YN

PROJECT:
71 Kenyon Lane, Middleton,
Manchester, M24 2QS


DRAWING TITLE:
Existing Ground Floor Plan
and Existing Elevations

CHECKED BY:
Amjad Tahir


DRG NO :
A-03

DATE :
October, 2023


SCALE:
1:100@A2

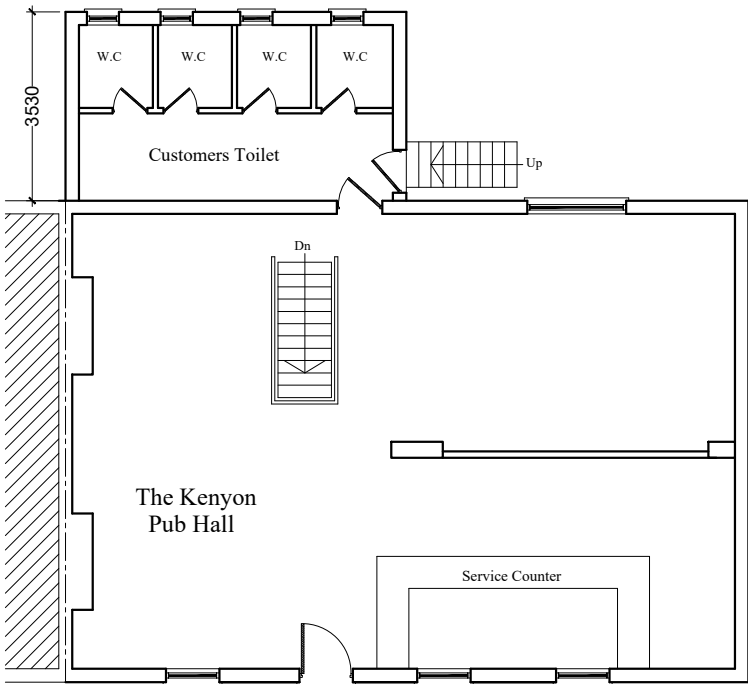


Existing Ground Floor Plan

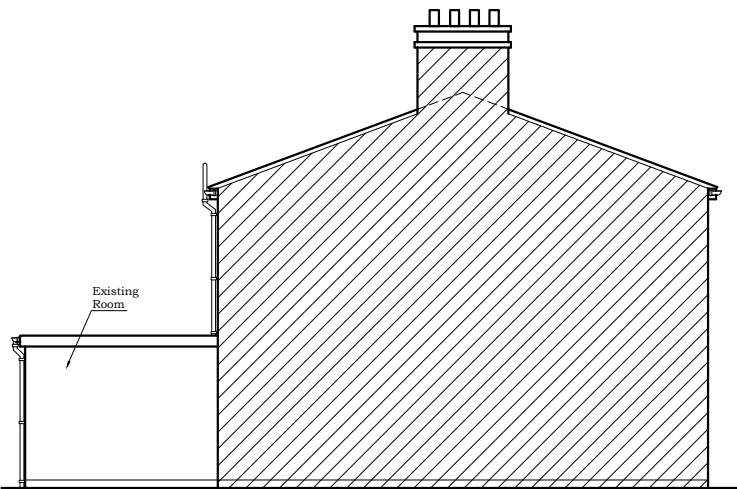


Existing Left Side Elevation

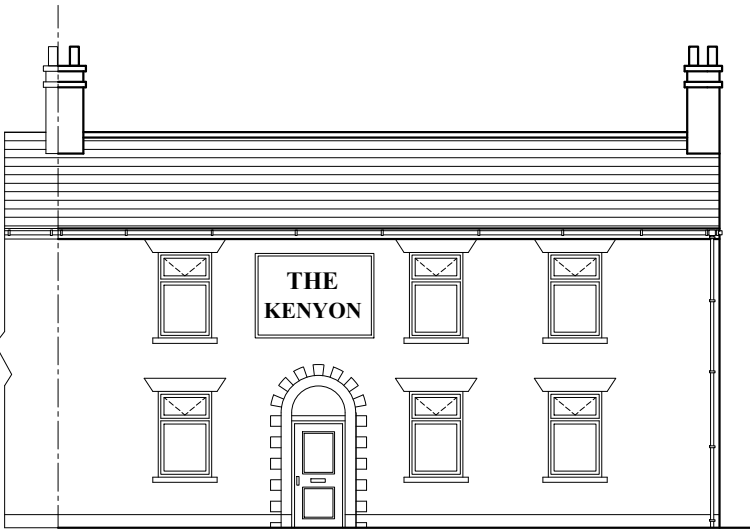

Existing Front Elevation

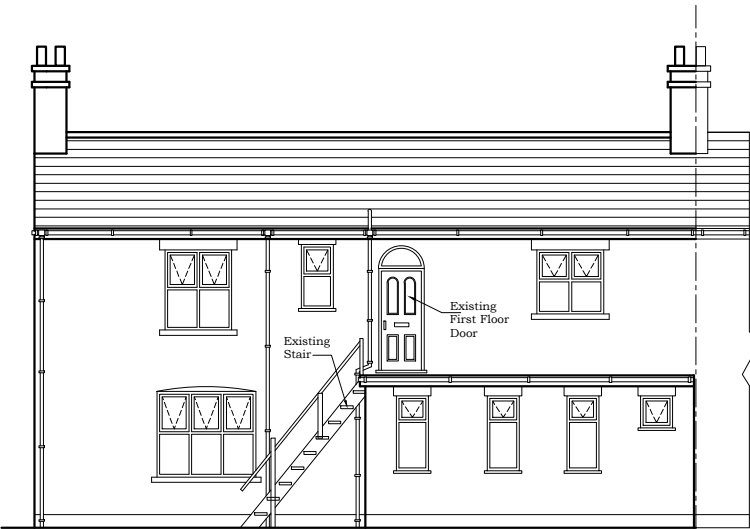

Existing Rear Elevation

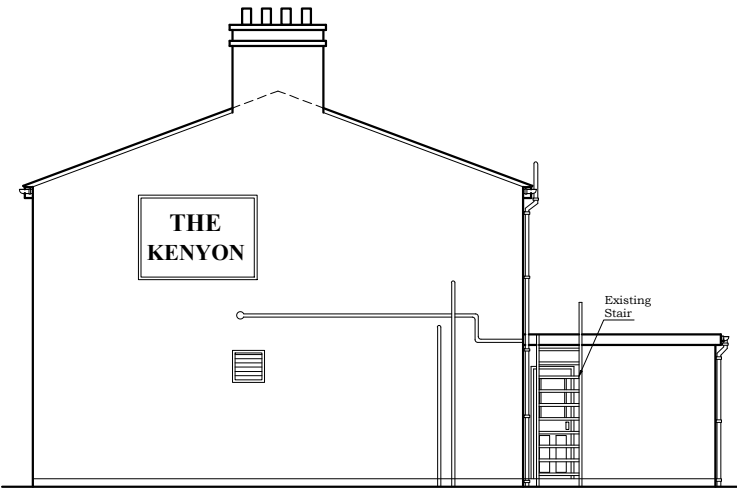

Existing Right Side Elevation

SCALE 1:100

