



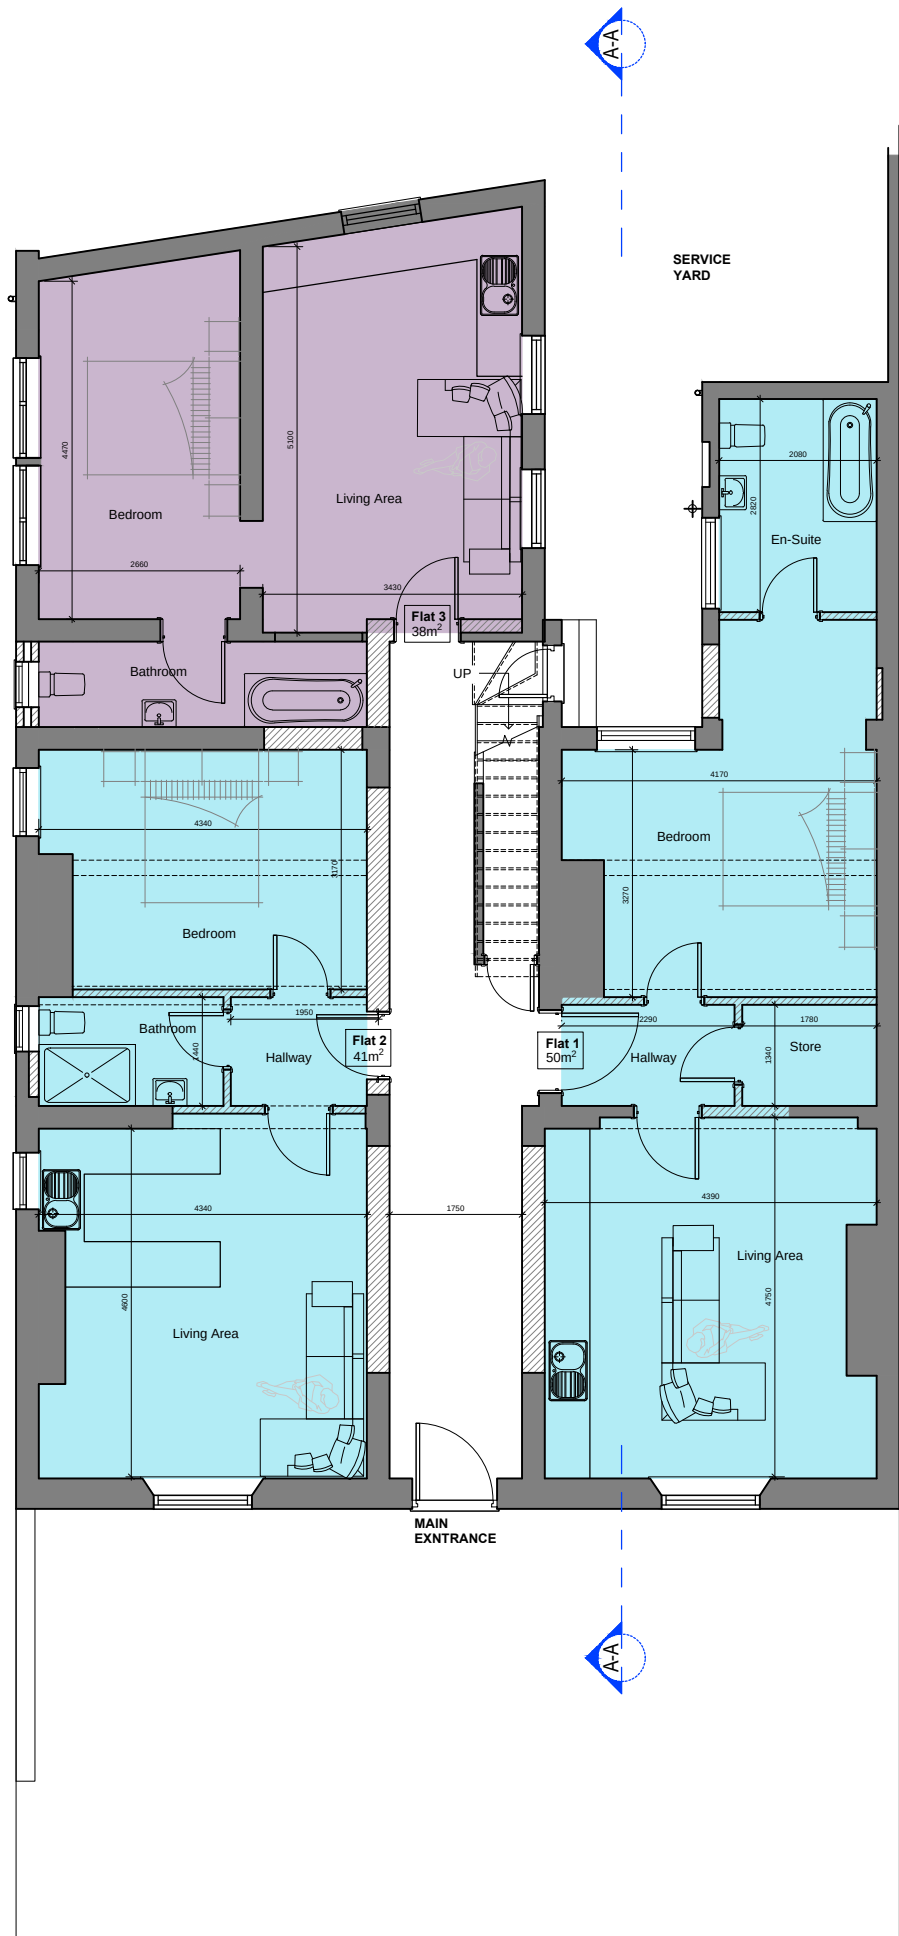

9 Proposed Ground Floor Plan
1:100 @ A1

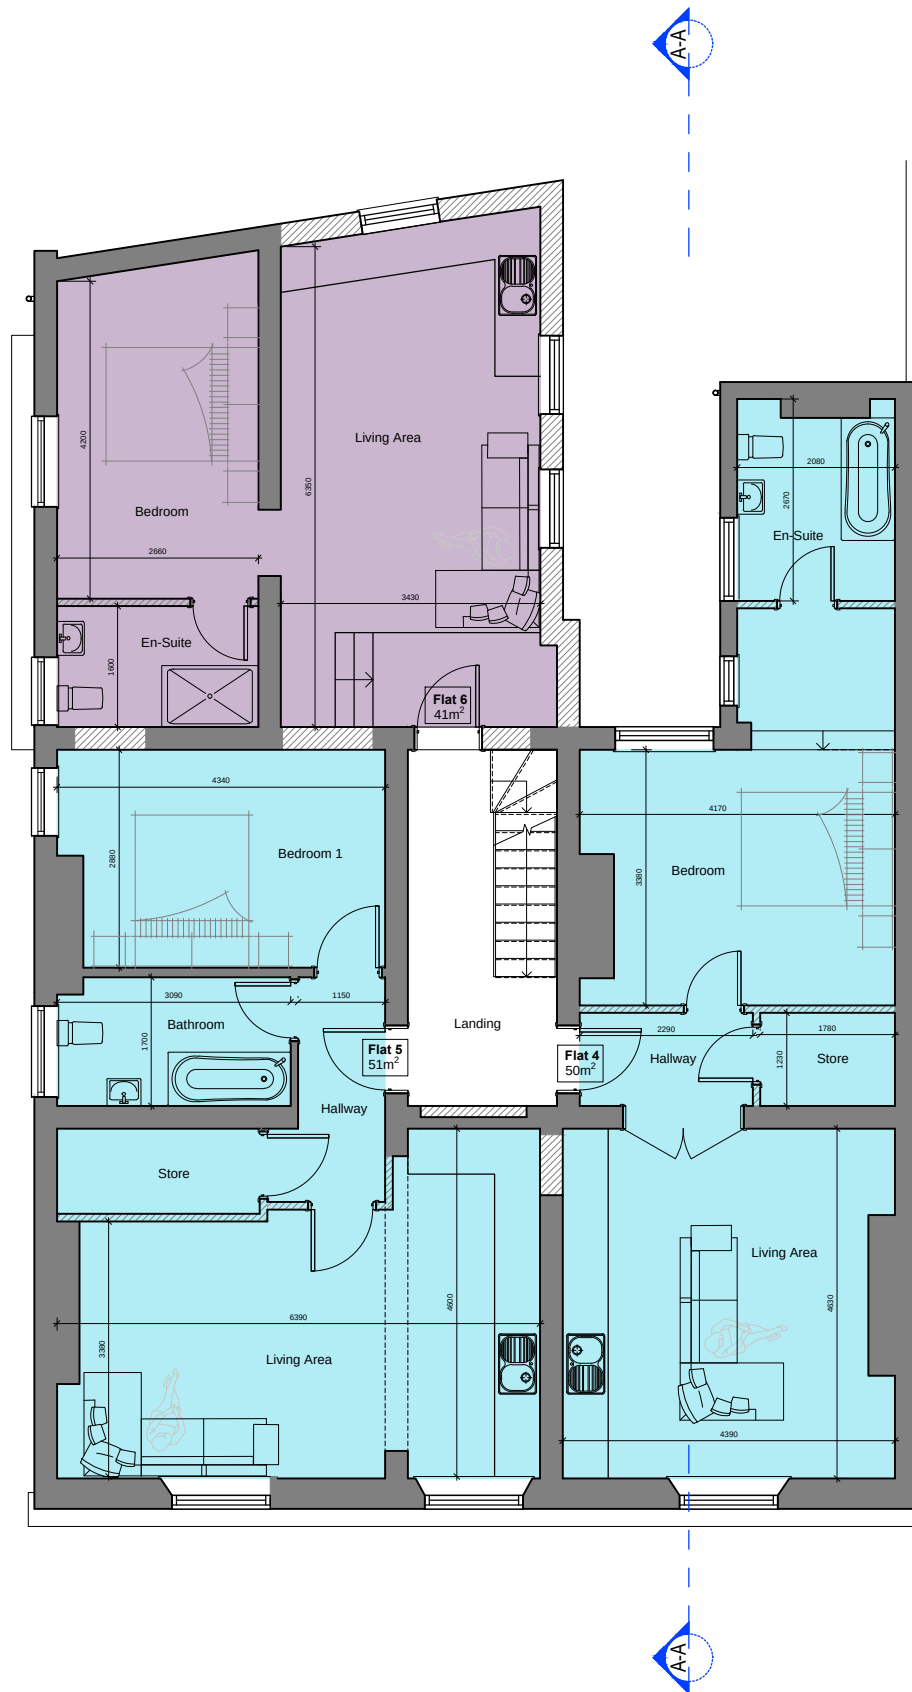

10 Proposed First Floor Plan
1:100 @ A1



11 Proposed front elevation / no changes
1:100 @ A1




12 Proposed Side Elevation to Moore Street
1:100 @ A1



13 Proposed Rear Elevation
1:100 @ A1



14 Proposed Section AA
1:100 @ A1

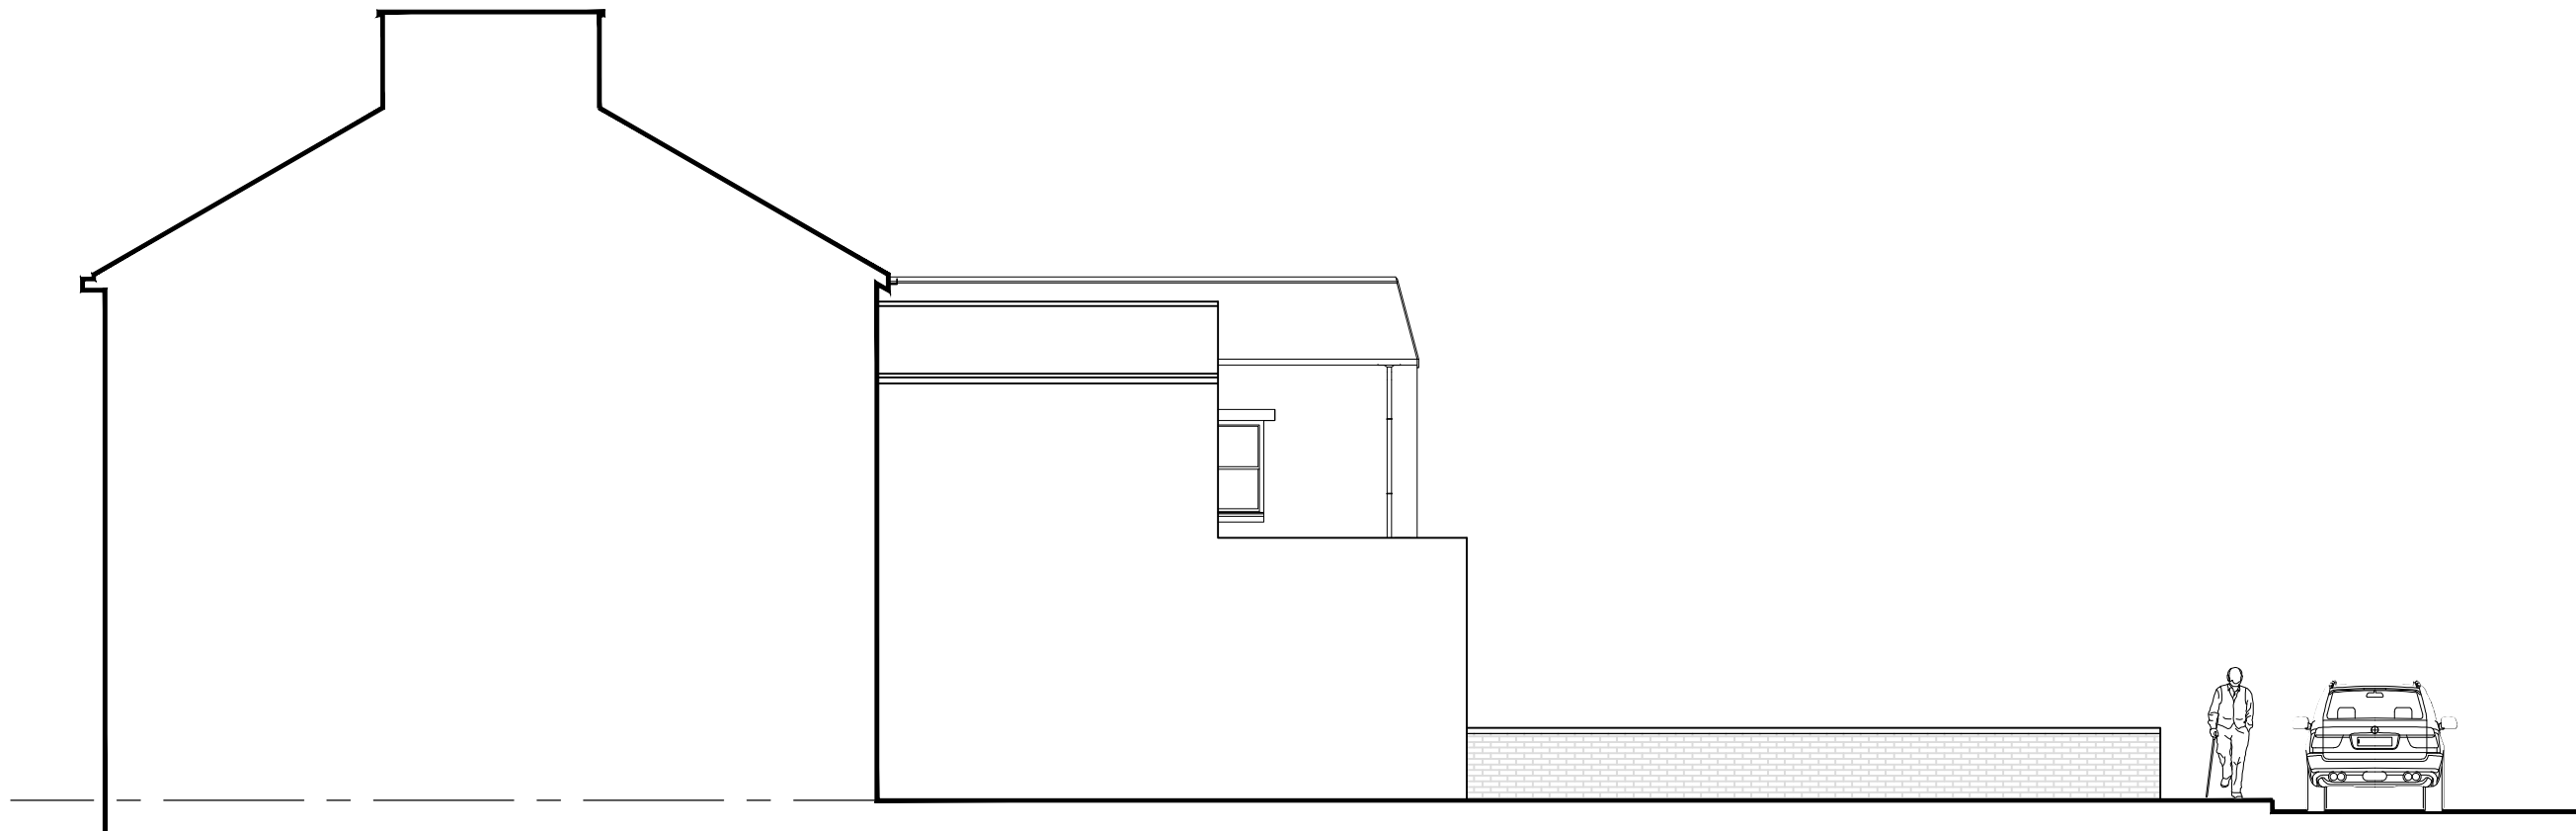

15 Proposed Side Elevation
1:100 @ A1

Rev.	Date	Description
A	06 Sep 23	Detached dwelling and 2 apartments removed. Alterations to others.
B		
C		
D		
E		

archirama
Architecture & project management
Archirama Ltd
3 Park Gate Avenue, Withington, Manchester M20 3BZ
Tel: 07976 171 005 email: mail@archirama.co.uk

Client: Optimax

Project / Site: 132 Drake St
Rochdale

Drawing Title: Proposed conversion of existing listed building into
eight flats & one new detached dwelling to rear

Drawn By: FR 02/09/2021 Stage: Planning
Checked by: Scale: 1 : 100 @ A1

Drawing No: PL02 Revision: A