

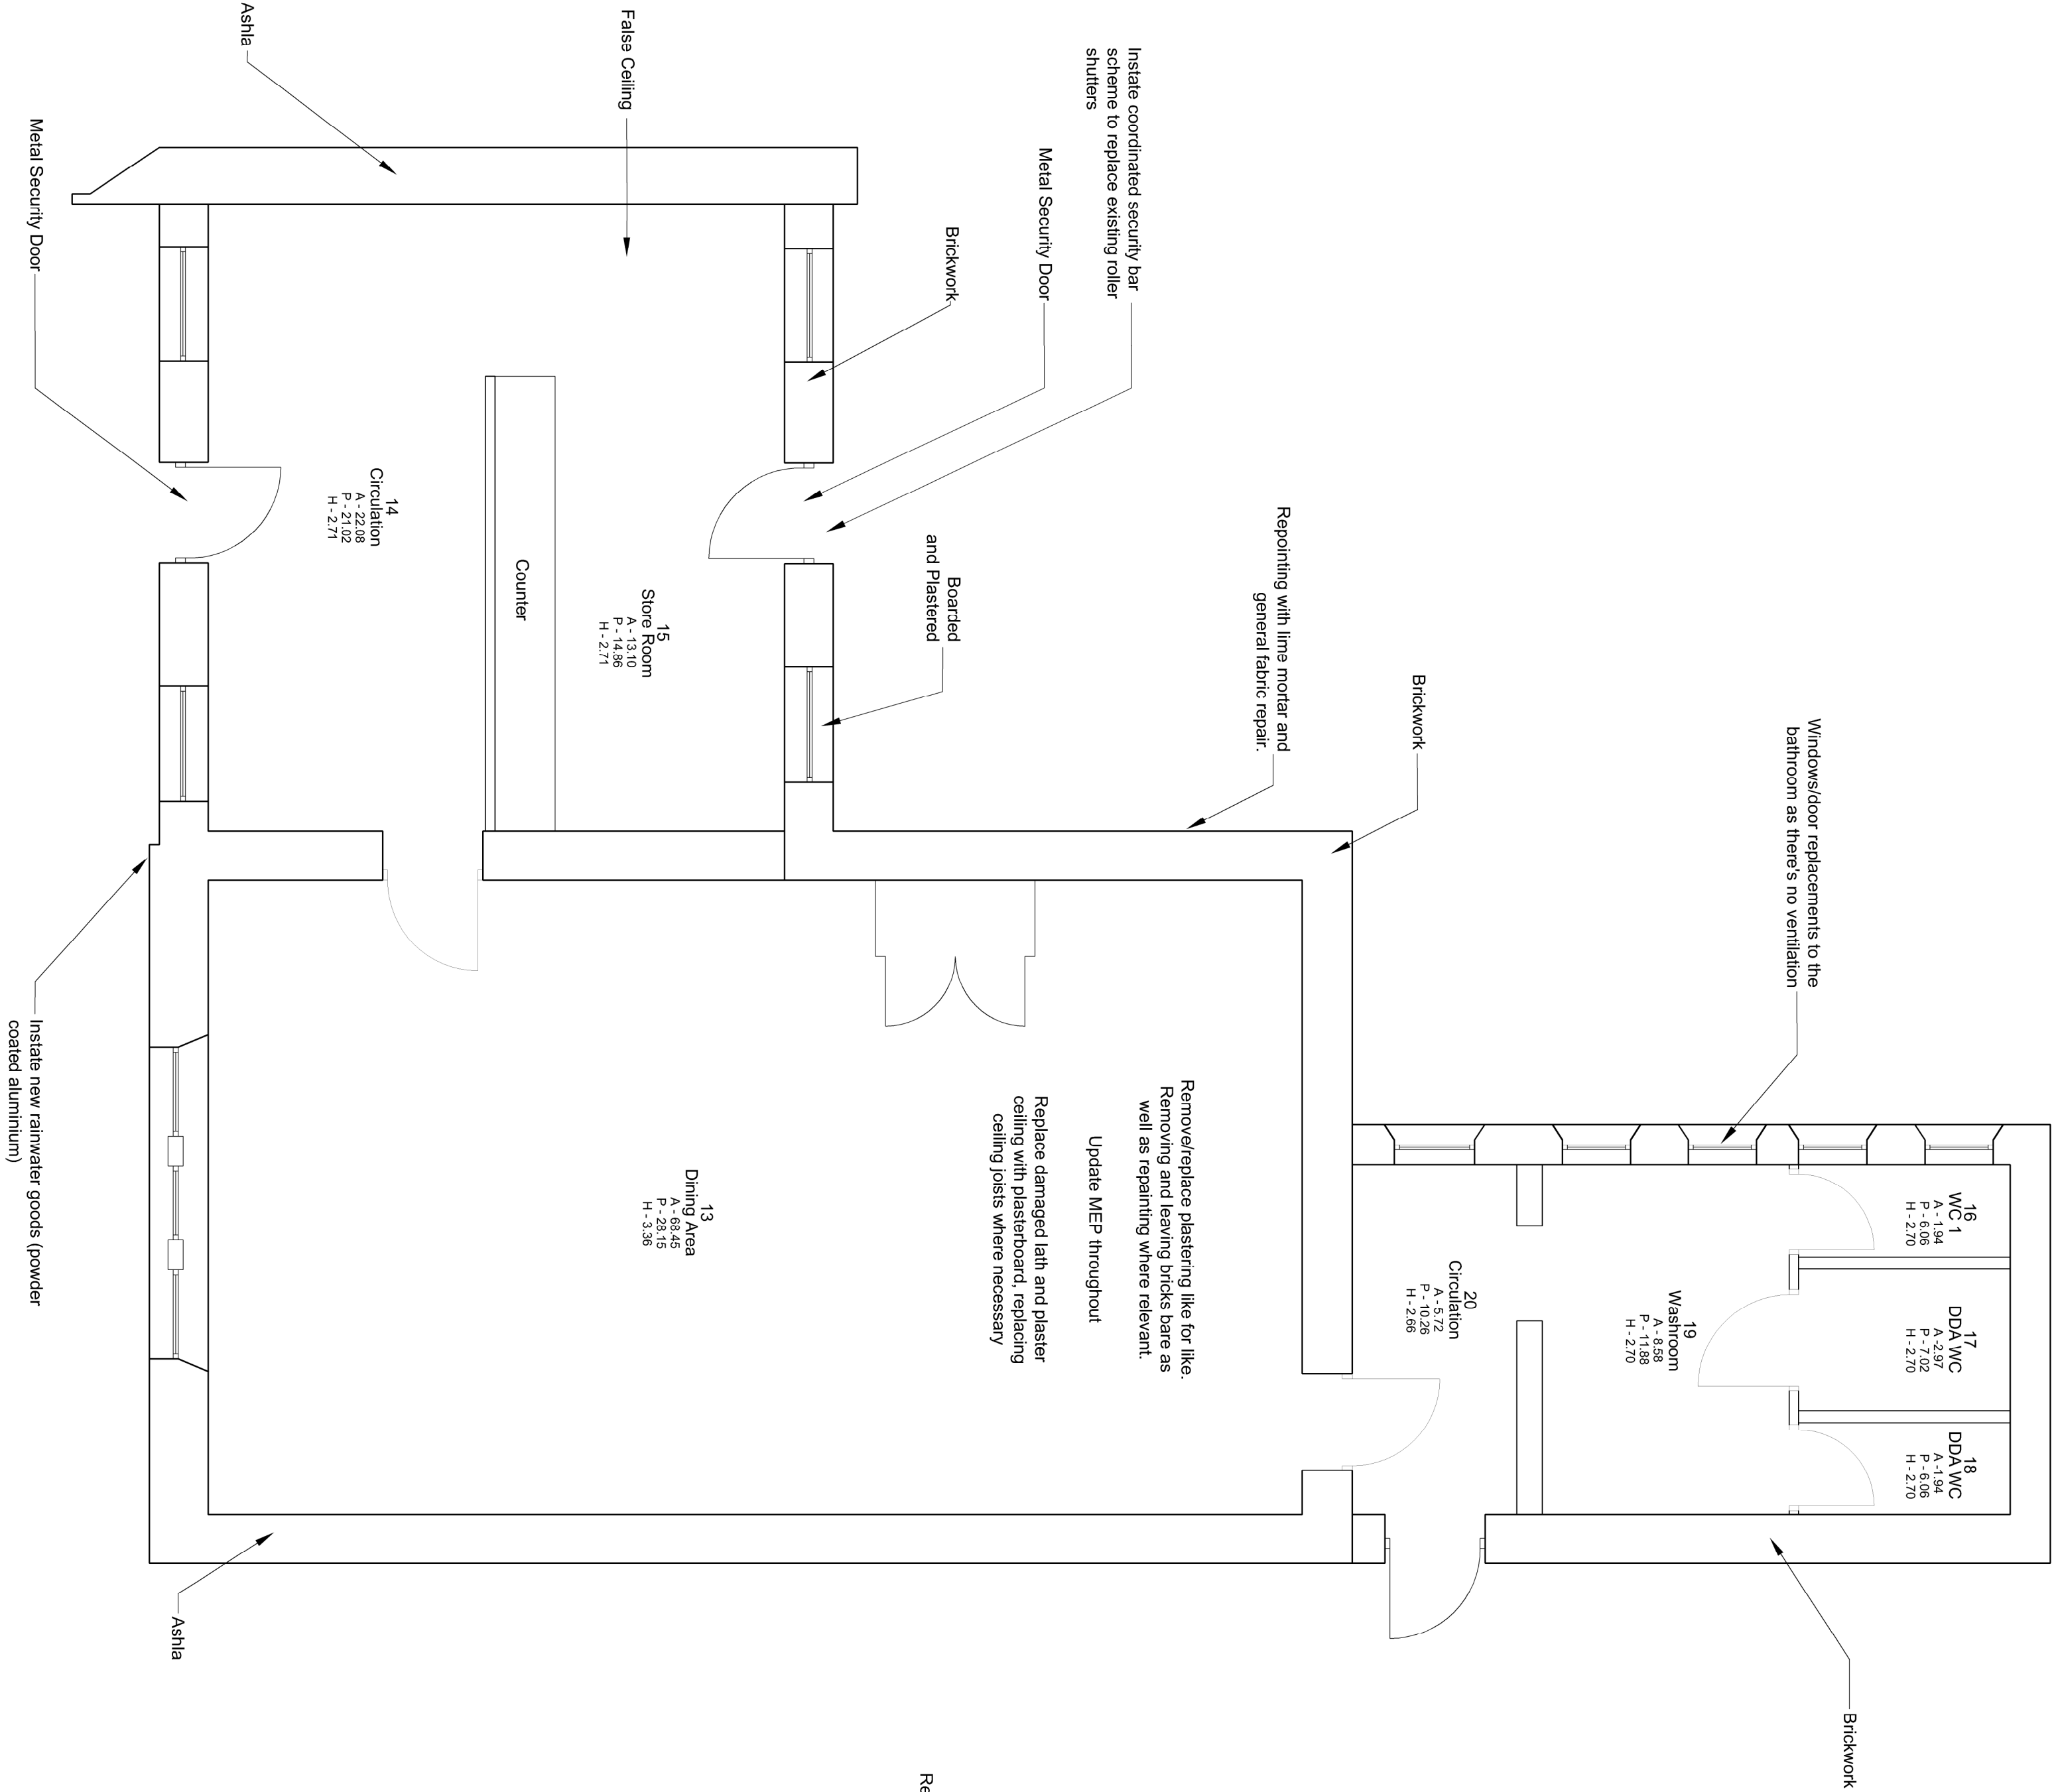


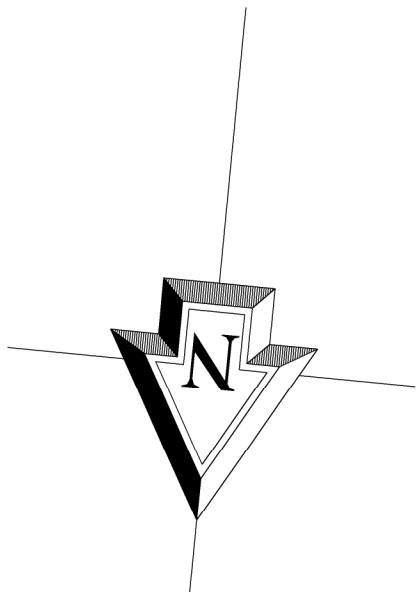

GA 132.33m²
Cafe Floor Plan

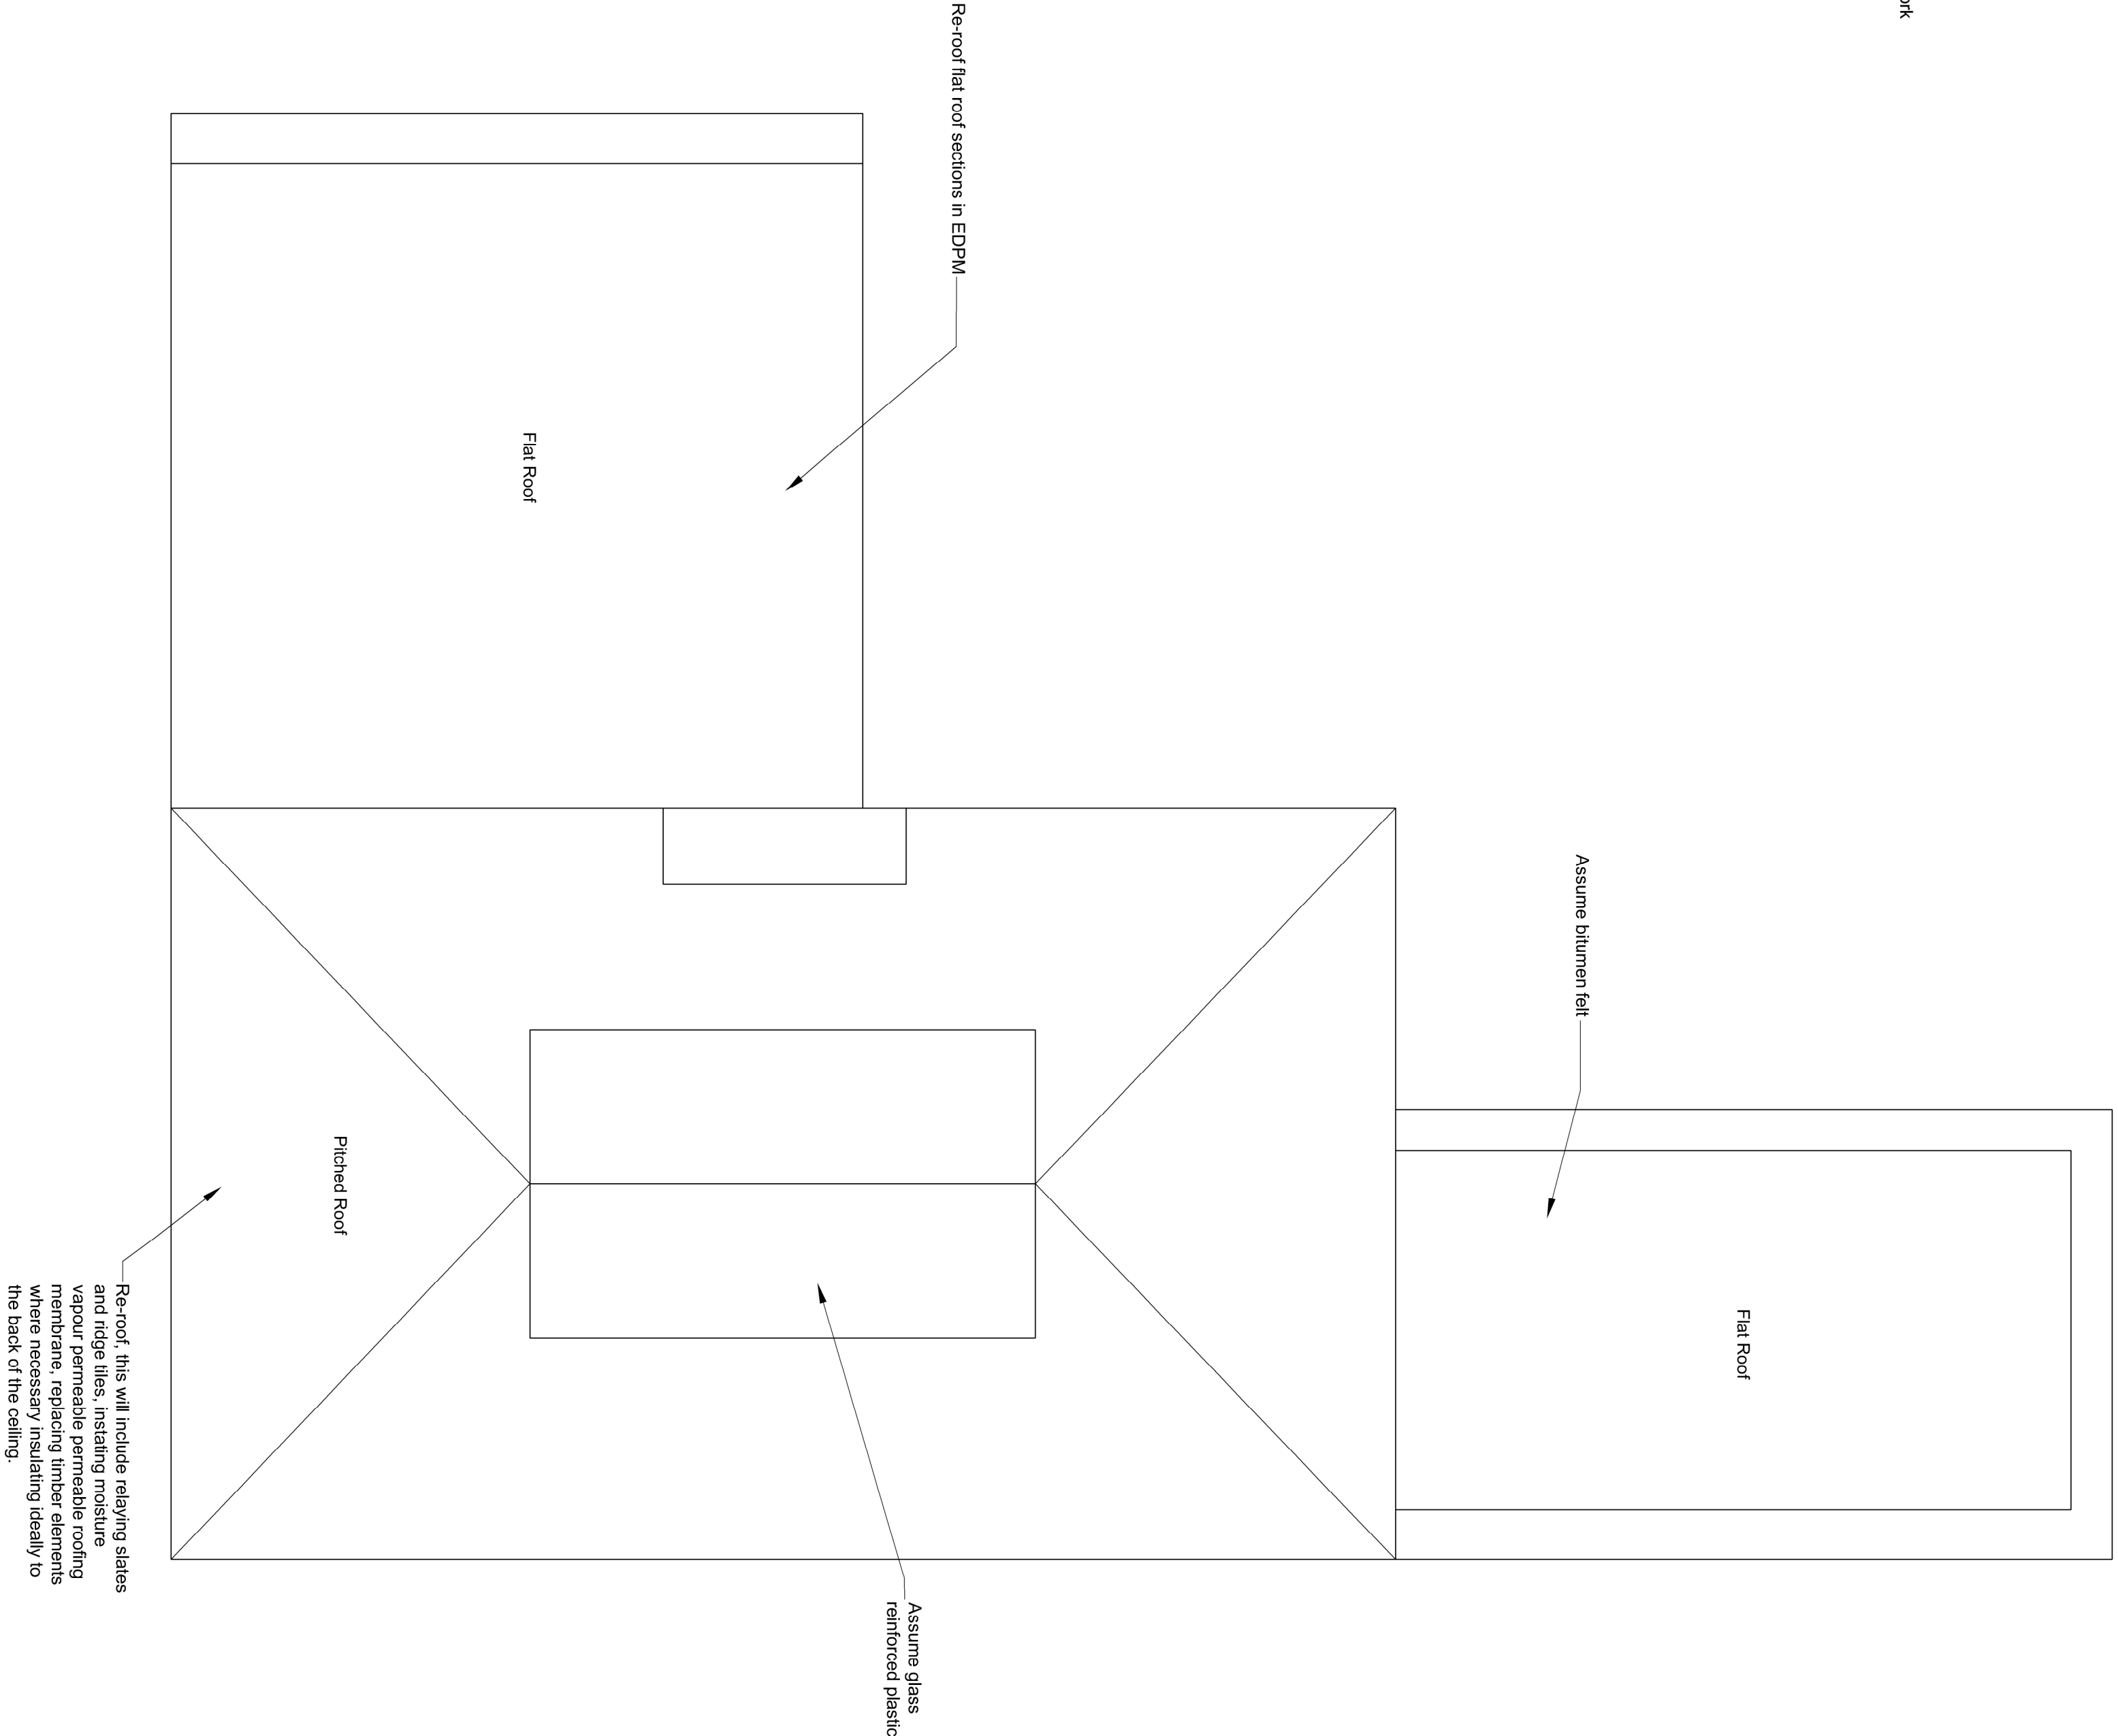

Cafe Floor Plan

A				JS				JB				PLANNING ISSUE											
REV	DATE	DRWN	CHNG	REVISION	DETAILS																		
PROJECT TITLE																							
Faiings Park and Depot																							
Faiings Road, Roodale																							
OL12 6LE																							
CLIENT																							
Mark Robinson																							
DRAWING TITLE																							
As Proposed Cafe Floor and Roof Plans																							
DRAWING STATUS																							
PLANNING																							
DRAWING No.																							
2454-012																							
REVISION																							
A																							
DRAWN : JS																							
CHECKED : JB																							
0 1 2 3 4m																							

© Harwood & Partners Ltd

Mark Robinson

As Proposed Cafe Floor and Roof Plans

HPA CHARTERED ARCHITECTS
29 CASTLE HILL, LANCASTER LA1 1YN
01524 32479
hpa@hpa.ltd
www.hpa.ltd

DO NOT SCALE SITE DIMENSIONS FROM THIS DRAWING